

This document is made available electronically by the Minnesota Legislative Reference Library as part of an ongoing digital archiving project. <http://www.leg.state.mn.us/lrl/lrl.asp>



# CIVIL EAST CONSTRUCTION

# VOLUME 8

---

# DRAINAGE

[illegible]

THE PROPOSED SOUTHWEST LRT PROJECT IS NOT FINAL BUT IS STILL UNDER ENVIRONMENTAL REVIEW AND THE PROJECT IS SUBJECT TO CHANGE. THESE PLANS ARE NOT FINAL.

THE COUNCIL, THROUGH THE DEVELOPMENT OF THESE PLANS, DOES NOT INTEND THAT THEY WILL PREJUDICE OR COMPROMISE ANY STATE OR FEDERAL ENVIRONMENTAL REVIEW OR OTHER LEGAL REQUIREMENTS. THESE PLANS DO NOT LIMIT THE PROJECT DESIGN ALTERNATIVES OR MITIGATIVE MEASURES THAT THE COUNCIL MAY UNDERTAKE IF THE PROPOSED SWLRT PROJECT PROCEEDS TO CONSTRUCTION.

THE COUNCIL WILL NOT TAKE FINAL ACTION ON THIS MATTER UNLESS THE COUNCIL PROCEEDS WITH THE PROJECT AFTER THE FTA'S RECORD OF DECISION AND THE COUNCIL'S DETERMINATION OF ADEQUACY.

WARNING: THIS RECORD MAY CONTAIN SENSITIVE SECURITY INFORMATION THAT IS CONTROLLED UNDER 49 CFR PARTS 15 AND 1520. NO PART OF THIS RECORD MAY BE DISCLOSED TO PERSONS WITHOUT A "NEED TO KNOW", AS DEFINED IN 49 CFR PARTS 15 AND 1520, EXCEPT WITH THE WRITTEN PERMISSION OF THE ADMINISTRATOR OF THE TRANSPORTATION SECURITY ADMINISTRATION OR THE SECRETARY OF TRANSPORTATION. UNAUTHORIZED RELEASE MAY RESULT IN CIVIL PENALTY OR OTHER ACTION. FOR U.S. GOVERNMENT AGENCIES, PUBLIC DISCLOSURE IS GOVERNED BY 5 U.S.C. 552 AND 49 CFR PARTS 15 AND 1520.

60% SUBMISSION  
DATE : 09/28/15


# AECOM

Sep. 25 2015 09:07 am V:\3400\_ADC\CAD\CAD MANAGEMENT\DRAWING\_LIST\E1\_GEN-idx.dwg By: V-KriewaldMR

| CIVIL EAST          |                  |  |                                          |  |         | CIVIL EAST |     |       |            |  |                   | CIVIL EAST |         |         
|---------------------|------------------|--|------------------------------------------|--|---------|------------|-----|-------|------------|--|-------------------|------------|---------|---------|----------------------|-------|------------|---|-------------------|--|---------|---------|-----|---------|--|----|------------------|--|------------------------------------------|--|---------|---------|--|--|--|--|--|
| SHT #               | SHEET NAME       |  | SHEET DESCRIPTION                        |  | STATION | STATION    | REV | SHT # | SHEET NAME |  | SHEET DESCRIPTION |            | STATION | STATION | REV                  | SHT # | SHEET NAME |   | SHEET DESCRIPTION |  | STATION | STATION | REV |         |  |    |                  |  |                                          |  |         |         |  |  |  |  |  |
| VOLUME 8 - DRAINAGE |                  |  
| 1                   | E0-DRN-CVR-001   |  | COVER SHEET                              |  |         73 | E4-STM-PLN - 005 |  | DRAINAGE PLAN PENN DROP-OFF              |  |         |         |  |  |  |  |  |
| 2                   | E0-DRN-IDX-001   |  | VOLUME INDEX OF PLAN SHEETS              |  |         74 | E4-STM-PLN - 006 |  | DRAINAGE PLAN                            |  | 2865+50 | 2871+50 |  |  |  |  |  |
| 3                   | E0-GEN-KEY-001   |  | GENERAL KEY MAP                          |  |         75 | E4-STM-PLN - 007 |  | DRAINAGE PLAN                            |  | 2871+50 | 2879+00 |  |  |  |  |  |
| 4                   | E0-GEN-NTS-001   |  | GENERAL LEGEND AND ABBREVIATIONS SHEET 1 |  |         76 | E4-STM-PLN - 008 |  | DRAINAGE PLAN                            |  | 2879+00 | 2886+50 |  |  |  |  |  |
| 5                   | E0-GEN-NTS-002   |  | GENERAL LEGEND AND ABBREVIATIONS SHEET 2 |  |         77 | E4-STM-PLN - 009 |  | DRAINAGE PLAN                            |  | 2886+50 | 2891+50 |  |  |  |  |  |
| 6                   | E0-STM-NTS-001   |  | GENERAL NOTES, ABBREVIATIONS & SYMBOLS   |  |         78 | E4-STM-PLN - 010 |  | DRAINAGE PLAN                            |  | 2891+50 | 2897+00 |  |  |  |  |  |
| 7                   | E0-STM-NTS-002   |  | DRAINAGE NOTES, ABBREVIATIONS & SYMBOLS  |  |         79 | E4-STM-PLN - 011 |  | DRAINAGE PLAN                            |  | 2897+00 | 2904+00 |  |  |  |  |  |
| 8                   | E1-STM-LAY-001   |  | DRAINAGE PLAN PLAN SHEET LAYOUT SHEET 1  |  |         80 | E4-STM-PLN - 012 |  | DRAINAGE PLAN VAN WHITE DROP-OFF SHEET 1 |  |         |         |  |  |  |  |  |
| 9                   | E2-STM-LAY-002   |  | DRAINAGE PLAN PLAN SHEET LAYOUT SHEET 2  |  |         81 | E4-STM-PLN - 013 |  | DRAINAGE PLAN VAN WHITE DROP-OFF SHEET 1 |  |         |         |  |  |  |  |  |
| 10                  | E2-STM-LAY-003   |  | DRAINAGE PLAN PLAN SHEET LAYOUT SHEET 3  |  |         82 | E4-STM-PLN - 014 |  | DRAINAGE PLAN                            |  | 2904+00 | 2911+00 |  |  |  |  |  |
| 11                  | E3-STM-LAY-004   |  | DRAINAGE PLAN PLAN SHEET LAYOUT SHEET 4  |  |         83 | E4-STM-PLN - 015 |  | DRAINAGE PLAN VAN WHITE BLVD             |  |         |         |  |  |  |  |  |
| 12                  | E4-STM-LAY-005   |  | DRAINAGE PLAN PLAN SHEET LAYOUT SHEET 5  |  |         84 | E4-STM-PLN - 016 |  | DRAINAGE PLAN                            |  | 2911+00 | 2918+00 |  |  |  |  |  |
| 13                  | E4-STM-LAY-006   |  | DRAINAGE PLAN PLAN SHEET LAYOUT SHEET 6  |  |         85 | E4-STM-PLN - 017 |  | DRAINAGE PLAN                            |  | 2918+00 | 2925+00 |  |  |  |  |  |
| 14                  | E1-STM-PLN - 001 |  | DRAINAGE PLAN                            |  | 2496+00 |            |     |       |            |  |                   |            |         |         |                      |       |            |   |                   |  |         |         |     | 2502+50 |  | 86 | E4-STM-PLN - 018 |  | DRAINAGE PLAN                            |  | 2925+00 | 2932+00 |  |  |  |  |  |
| 15                  | E1-STM-PLN - 002 |  | DRAINAGE PLAN                            |  | 2502+50 |            |     |       |            |  |                   |            |         |         |                      |       |            |   |                   |  |         |         |     | 2509+50 |  | 87 | E4-STM-PLN - 019 |  | DRAINAGE PLAN                            |  | 2932+00 | 2937+00 |  |  |  |  |  |
| 16                  | E1-STM-PLN - 003 |  | DRAINAGE PLAN                            |  | 2509+50 |            |     |       |            |  |                   |            |         |         |                      |       |            |   |                   |  |         |         |     | 2516+50 |  | 88 | E4-STM-PLN - 020 |  | DRAINAGE PLAN                            |  | 2937+00 | 2943+50 |  |  |  |  |  |
| 17                  | E1-STM-PLN - 004 |  | DRAINAGE PLAN                            |  | 2516+50 |            |     |       |            |  |                   |            |         |         |                      |       |            |   |                   |  |         |         |     | 2523+50 |  | 89 | E4-STM-PLN - 021 |  | DRAINAGE PLAN                            |  | 2943+50 | 2950+00 |  |  |  |  |  |
| 18                  | E1-STM-PLN - 005 |  | DRAINAGE PLAN                            |  | 2523+50 |            |     |       |            |  |                   |            |         |         |                      |       |            |   |                   |  |         |         |     | 2529+50 |  | 90 | E4-STM-PLN - 022 |  | DRAINAGE PLAN HOLDEN ST                  |  |         |         |  |  |  |  |  |
| 19                  | E1-STM-PLN - 006 |  | DRAINAGE PLAN                            |  | 2529+50 |            |     |       |            |  |                   |            |         |         |                      |       |            |   |                   |  |         |         |     | 2536+00 |  | 91 | E4-STM-PLN - 023 |  | DRAINAGE PLAN BORDER AVE                 |  |         |         |  |  |  |  |  |
| 20                  | E1-STM-PLN - 007 |  | DRAINAGE PLAN                            |  | 2536+00 |            |     |       |            |  |                   |            |         |         |                      |       |            |   |                   |  |         |         |     | 2542+00 |  | 92 | E4-STM-PLN - 024 |  | DRAINAGE PLAN ROYALSTON AVE              |  |         |         |  |  |  |  |  |
| 21                  | E1-STM-PLN - 008 |  | DRAINAGE PLAN                            |  | 2542+00 |            |     |       |            |  |                   |            |         |         |                      |       |            |   |                   |  |         |         |     | 2546+50 |  | 93 | E4-STM-PLN - 025 |  | DRAINAGE PLAN                            |  | 2950+00 | 2955+50 |  |  |  |  |  |
| 22                  | E1-STM-PLN - 009 |  | DRAINAGE PLAN                            |  | 2546+50 |            |     |       |            |  |                   |            |         |         |                      |       |            |   |                   |  |         |         |     | 2553+00 |  | 94 | E4-STM-PLN - 026 |  | DRAINAGE PLAN                            |  | 2955+50 | 2962+50 |  |  |  |  |  |
| 23                  | E1-STM-PLN - 010 |  | DRAINAGE PLAN                            |  | 2553+00 |            |     |       |            |  |                   |            |         |         |                      |       |            |   |                   |  |         |         |     | 2559+50 |  | 95 | E0-STM-NTS-003   |  | STANDARD PLATES LIST                     |  |         |         |  |  |  |  |  |
| 24                  | E1-STM-PLN - 011 |  | DRAINAGE PLAN                            |  | 2559+50 |            |     |       |            |  |                   |            |         |         |                      |       |            |   |                   |  |         |         |     | 2566+50 |  |    |                  |  |                                          |  |         |         |  |  |  |  |  |
| 25                  | E1-STM-PLN - 012 |  | DRAINAGE PLAN                            |  | 2566+50 |            |     |       |            |  |                   |            |         |         |                      |       |            |   |                   |  |         |         |     | 2573+50 |  |    |                  |  |                                          |  |         |         |  |  |  |  |  |
| 26                  | E1-STM-PLN - 013 |  | DRAINAGE PLAN PIERCE AVE                 |  |         
| 27                  | E1-STM-PLN - 014 |  | DRAINAGE PLAN                            |  | 2573+50 |            |     |       |            |  |                   |            |         |         |                      |       |            |   |                   |  |         |         |     | 2580+50 |  |    |                  |  |                                          |  |         |         |  |  |  |  |  |
| 28                  | E1-STM-PLN - 015 |  | DRAINAGE PLAN                            |  | 2580+50 |            |     |       |            |  |                   |            |         |         |                      |       |            |   |                   |  |         |         |     | 2587+50 |  |    |                  |  |                                          |  |         |         |  |  |  |  |  |
| 29                  | E1-STM-PLN - 016 |  | DRAINAGE PLAN                            |  | 2587+50 |            |     |       |            |  |                   |            |         |         |                      |       |            |   |                   |  |         |         |     | 2596+50 |  |    |                  |  |                                          |  |         |         |  |  |  |  |  |
| 30                  | E2-STM-PLN - 001 |  | DRAINAGE PLAN                            |  | 2596+50 |            |     |       |            |  |                   |            |         |         |                      |       |            |   |                   |  |         |         |     | 2602+00 |  |    |                  |  |                                          |  |         |         |  |  |  |  |  |
| 31                  | E2-STM-PLN - 002 |  | DRAINAGE PLAN                            |  | 2602+00 |            |     |       |            |  |                   |            |         |         |                      |       |            |   |                   |  |         |         |     | 2609+00 |  |    |                  |  |                                          |  |         |         |  |  |  |  |  |
| 32                  | E2-STM-PLN - 003 |  | DRAINAGE PLAN                            |  | 2609+00 |            |     |       |            |  |                   |            |         |         |                      |       |            |   |                   |  |         |         |     | 2616+00 |  |    |                  |  |                                          |  |         |         |  |  |  |  |  |
| 33                  | E2-STM-PLN - 004 |  | DRAINAGE PLAN                            |  | 2616+00 |            |     |       |            |  |                   |            |         |         |                      |       |            |   |                   |  |         |         |     | 2623+00 |  |    |                  |  |                                          |  |         |         |  |  |  |  |  |
| 34                  | E2-STM-PLN - 005 |  | DRAINAGE PLAN                            |  | 2623+00 |            |     |       |            |  |                   |            |         |         |                      |       |            |   |                   |  |         |         |     | 2630+00 |  |    |                  |  |                                          |  |         |         |  |  |  |  |  |
| 35                  | E2-STM-PLN - 006 |  | DRAINAGE PLAN                            |  | 2630+00 |            |     |       |            |  |                   |            |         |         |                      |       |            |   |                   |  |         |         |     | 2637+00 |  |    |                  |  |                                          |  |         |         |  |  |  |  |  |
| 36                  | E2-STM-PLN - 007 |  | DRAINAGE PLAN                            |  | 2637+00 |            |     |       |            |  |                   |            |         |         |                      |       |            |   |                   |  |         |         |     | 2644+00 |  |    |                  |  |                                          |  |         |         |  |  |  |  |  |
| 37                  | E2-STM-PLN - 008 |  | DRAINAGE PLAN                            |  | 2644+00 |            |     |       |            |  |                   |            |         |         |                      |       |            |   |                   |  |         |         |     | 2650+00 |  |    |                  |  |                                          |  |         |         |  |  |  |  |  |
| 38                  | E2-STM-PLN - 009 |  | DRAINAGE PLAN LOUISIANA PARK & RIDE      |  |         
| 39                  | E2-STM-PLN - 010 |  | DRAINAGE PLAN                            |  | 2650+00 |            |     |       |            |  |                   |            |         |         |                      |       |            |   |                   |  |         |         |     | 2655+00 |  |    |                  |  |                                          |  |         |         |  |  |  |  |  |
| 40                  | E2-STM-PLN - 011 |  | DRAINAGE PLAN                            |  | 2655+00 |            |     |       |            |  |                   |            |         |         |                      |       |            |   |                   |  |         |         |     | 2660+50 |  |    |                  |  |                                          |  |         |         |  |  |  |  |  |
| 41                  | E2-STM-PLN - 012 |  | DRAINAGE PLAN                            |  | 2660+50 |            |     |       |            |  |                   |            |         |         |                      |       |            |   |                   |  |         |         |     | 2666+00 |  |    |                  |  |                                          |  |         |         |  |  |  |  |  |
| 42                  | E2-STM-PLN - 013 |  | DRAINAGE PLAN                            |  | 2666+00 |            |     |       |            |  |                   |            |         |         |                      |       |            |   |                   |  |         |         |     | 2673+00 |  |    |                  |  |                                          |  |         |         |  |  |  |  |  |
| 43                  | E2-STM-PLN - 014 |  | DRAINAGE PLAN                            |  | 2673+00 |            |     |       |            |  |                   |            |         |         |                      |       |            |   |                   |  |         |         |     | 2680+00 |  |    |                  |  |                                          |  |         |         |  |  |  |  |  |
| 44                  | E2-STM-PLN - 015 |  | DRAINAGE PLAN                            |  | 2680+00 |            |     |       |            |  |                   |            |         |         |                      |       |            |   |                   |  |         |         |     | 2687+00 |  |    |                  |  |                                          |  |         |         |  |  |  |  |  |
| 45                  | E2-STM-PLN - 016 |  | DRAINAGE PLAN                            |  | 2687+00 |            |     |       |            |  |                   |            |         |         |                      |       |            |   |                   |  |         |         |     | 2694+00 |  |    |                  |  |                                          |  |         |         |  |  |  |  |  |
| 46                  | E2-STM-PLN - 017 |  | DRAINAGE PLAN                            |  | 2694+00 |            |     |       |            |  |                   |            |         |         |                      |       |            |   |                   |  |         |         |     | 2699+00 |  |    |                  |  |                                          |  |         |         |  |  |  |  |  |
| 47                  | E2-STM-PLN - 018 |  | DRAINAGE PLAN                            |  | 2699+00 |            |     |       |            |  |                   |            |         |         |                      |       |            |   |                   |  |         |         |     | 2704+00 |  |    |                  |  |                                          |  |         |         |  |  |  |  |  |
| 48                  | E2-STM-PLN - 019 |  | DRAINAGE PLAN                            |  | 2704+00 |            |     |       |            |  |                   |            |         |         |                      |       |            |   |                   |  |         |         |     | 2709+00 |  |    |                  |  |                                          |  |         |         |  |  |  |  |  |
| 49                  | E2-STM-PLN - 020 |  | DRAINAGE PLAN                            |  | 2709+00 |            |     |       |            |  |                   |            |         |         |                      |       |            |   |                   |  |         |         |     | 2717+00 |  |    |                  |  |                                          |  |         |         |  |  |  |  |  |
| 50                  | E2-STM-PLN - 021 |  | DRAINAGE PLAN BELTLINE PARK & RIDE       |  |         
| 51                  | E2-STM-PLN - 022 |  | DRAINAGE PLAN                            |  | 2717+00 |            |     |       |            |  |                   |            |         |         |                      |       |            |   |                   |  |         |         |     | 2724+00 |  |    |                  |  |                                          |  |         |         |  |  |  |  |  |
| 52                  | E2-STM-PLN - 023 |  | DRAINAGE PLAN                            |  | 2724+00 |            |     |       |            |  |                   |            |         |         |                      |       |            |   |                   |  |         |         |     | 2731+00 |  |    |                  |  |                                          |  |         |         |  |  |  |  |  |
| 53                  | E2-STM-PLN - 024 |  | DRAINAGE PLAN                            |  | 2731+00 |            |     |       |            |  |                   |            |         |         |                      |       |            |   |                   |  |         |         |     | 2747+00 |  |    |                  |  |                                          |  |         |         |  |  |  |  |  |
| 54                  | E3-STM-PLN - 001 |  | DRAINAGE PLAN                            |  | 2747+00 |            |     |       |            |  |                   |            |         |         |                      |       |            |   |                   |  |         |         |     | 2751+00 |  |    |                  |  |                                          |  |         |         |  |  |  |  |  |
| 55                  | E3-STM-PLN - 002 |  | DRAINAGE PLAN                            |  | 2751+00 |            |     |       |            |  |                   |            |         |         |                      |       |            |   |                   |  |         |         |     | 2758+00 |  |    |                  |  |                                          |  |         |         |  |  |  |  |  |
| 56                  | E3-STM-PLN - 003 |  | DRAINAGE PLAN                            |  | 2758+00 |            |     |       |            |  |                   |            |         |         |                      |       |            |   |                   |  |         |         |     | 2765+00 |  |    |                  |  |                                          |  |         |         |  |  |  |  |  |
| 57                  | E3-STM-PLN - 004 |  | DRAINAGE PLAN ABBOTT AVE                 |  |         
| 58                  | E3-STM-PLN - 005 |  | DRAINAGE PLAN                            |  | 2765+00 |            |     |       |            |  |                   |            |         |         |                      |       |            |   |                   |  |         |         |     | 2771+00 |  |    |                  |  |                                          |  |         |         |  |  |  |  |  |
| 59                  | E3-STM-PLN - 006 |  | DRAINAGE PLAN                            |  | 2771+00 |            |     |       |            |  |                   |            |         |         |                      |       |            |   |                   |  |         |         |     | 2778+00 |  |    |                  |  |                                          |  |         |         |  |  |  |  |  |
| 60                  | E3-STM-PLN - 007 |  | DRAINAGE PLAN                            |  | 2778+00 |            |     |       |            |  |                   |            |         |         |                      |       |            |   |                   |  |         |         |     | 2785+00 |  |    |                  |  |                                          |  |         |         |  |  |  |  |  |
| 61                  | E3-STM-PLN - 008 |  | DRAINAGE PLAN                            |  | 2785+00 |            |     |       |            |  |                   |            |         |         |                      |       |            |   |                   |  |         |         |     | 2792+00 |  |    |                  |  |                                          |  |         |         |  |  |  |  |  |
| 62                  | E3-STM-PLN - 009 |  | DRAINAGE PLAN                            |  | 2791+00 |            |     |       |            |  |                   |            |         |         |                      |       |            |   |                   |  |         |         |     | 2798+00 |  |    |                  |  |                                          |  |         |         |  |  |  |  |  |
| 63                  | E3-STM-PLN - 010 |  | DRAINAGE PLAN                            |  | 2798+00 |            |     |       |            |  |                   |            |         |         |                      |       |            |   |                   |  |         |         |     | 2805+00 |  |    |                  |  |                                          |  |         |         |  |  |  |  |  |
| 64                  | E3-STM-PLN - 011 |  | DRAINAGE PLAN                            |  | 2805+00 |            |     |       |            |  |                   |            |         |         |                      |       |            |   |                   |  |         |         |     | 2812+50 |  |    |                  |  |                                          |  |         |         |  |  |  |  |  |
| 65                  | E3-STM-PLN - 012 |  | DRAINAGE PLAN                            |  | 2812+50 |            |     |       |            |  |                   |            |         |         |                      |       |            |   |                   |  |         |         |     | 2819+00 |  |    |                  |  |                                          |  |         |         |  |  |  |  |  |
| 66                  | E3-STM-PLN - 013 |  | DRAINAGE PLAN                            |  | 2819+00 |            |     |       |            |  |                   |            |         |         |                      |       |            |   |                   |  |         |         |     | 2826+00 |  |    |                  |  |                                          |  |         |         |  |  |  |  |  |
| 67                  | E3-STM-PLN - 014 |  | DRAINAGE PLAN                            |  | 2826+00 |            |     |       |            |  |                   |            |         |         |                      |       |            |   |                   |  |         |         |     | 2833+00 |  |    |                  |  |                                          |  |         |         |  |  |  |  |  |
| 68                  | E3-STM-PLN - 015 |  | DRAINAGE PLAN                            |  | 2833+00 |            |     |       |            |  |                   |            |         |         |                      |       |            |   |                   |  |         |         |     | 2842+00 |  |    |                  |  |                                          |  |         |         |  |  |  |  |  |
| 69                  | E4-STM-PLN - 001 |  | DRAINAGE PLAN                            |  | 2842+00 |            |     |       |            |  |                   |            |         |         |                      |       |            |   |                   |  |         |         |     | 2848+00 |  |    |                  |  |                                          |  |         |         |  |  |  |  |  |
| 70                  | E4-STM-PLN - 002 |  | DRAINAGE PLAN                            |  | 2848+00 |            |     |       |            |  |                   |            |         |         |                      |       |            |   |                   |  |         |         |     | 2854+00 |  |    |                  |  |                                          |  |         |         |  |  |  |  |  |
| 71                  | E4-STM-PLN - 003 |  | DRAINAGE PLAN                            |  | 2854+00 |            |     |       |            |  |                   |            |         |         |                      |       |            |   |                   |  |         |         |     | 2860+00 |  |    |                  |  |                                          |  |         |         |  |  |  |  |  |
| 72                  | E4-STM-PLN - 004 |  | DRAINAGE PLAN                            |  | 2860+00 |            |     |       |            |  |                   |            |         |         |                      |       |            |   |                   |  |         |         |     | 2865+50 |  |    |                  |  |                                          |  |         |         |  |  |  |  |  |
| NO.                 |                  |  | DATE                                     |  |         | BY         |     |       | CHECK      |  |                   | DESIGN     |         |         | REVISION / SUBMITTAL |       |            | <div><div><div></div></div><div><div></div></div></div> <div><div></div></div> <div><div></div></div> <div><div>&lt;/</div></div> |                   |  |         |         |     |         |  |    |                  |  |                                          |  |         |         |  |  |  |  |  |



Sep. 21 2015 06:21 am V:\3400\_ADC\CAD\CAD MANAGEMENT\DRAWING LIST\E0-GEN-KEY.dwg By: V-Kriewald

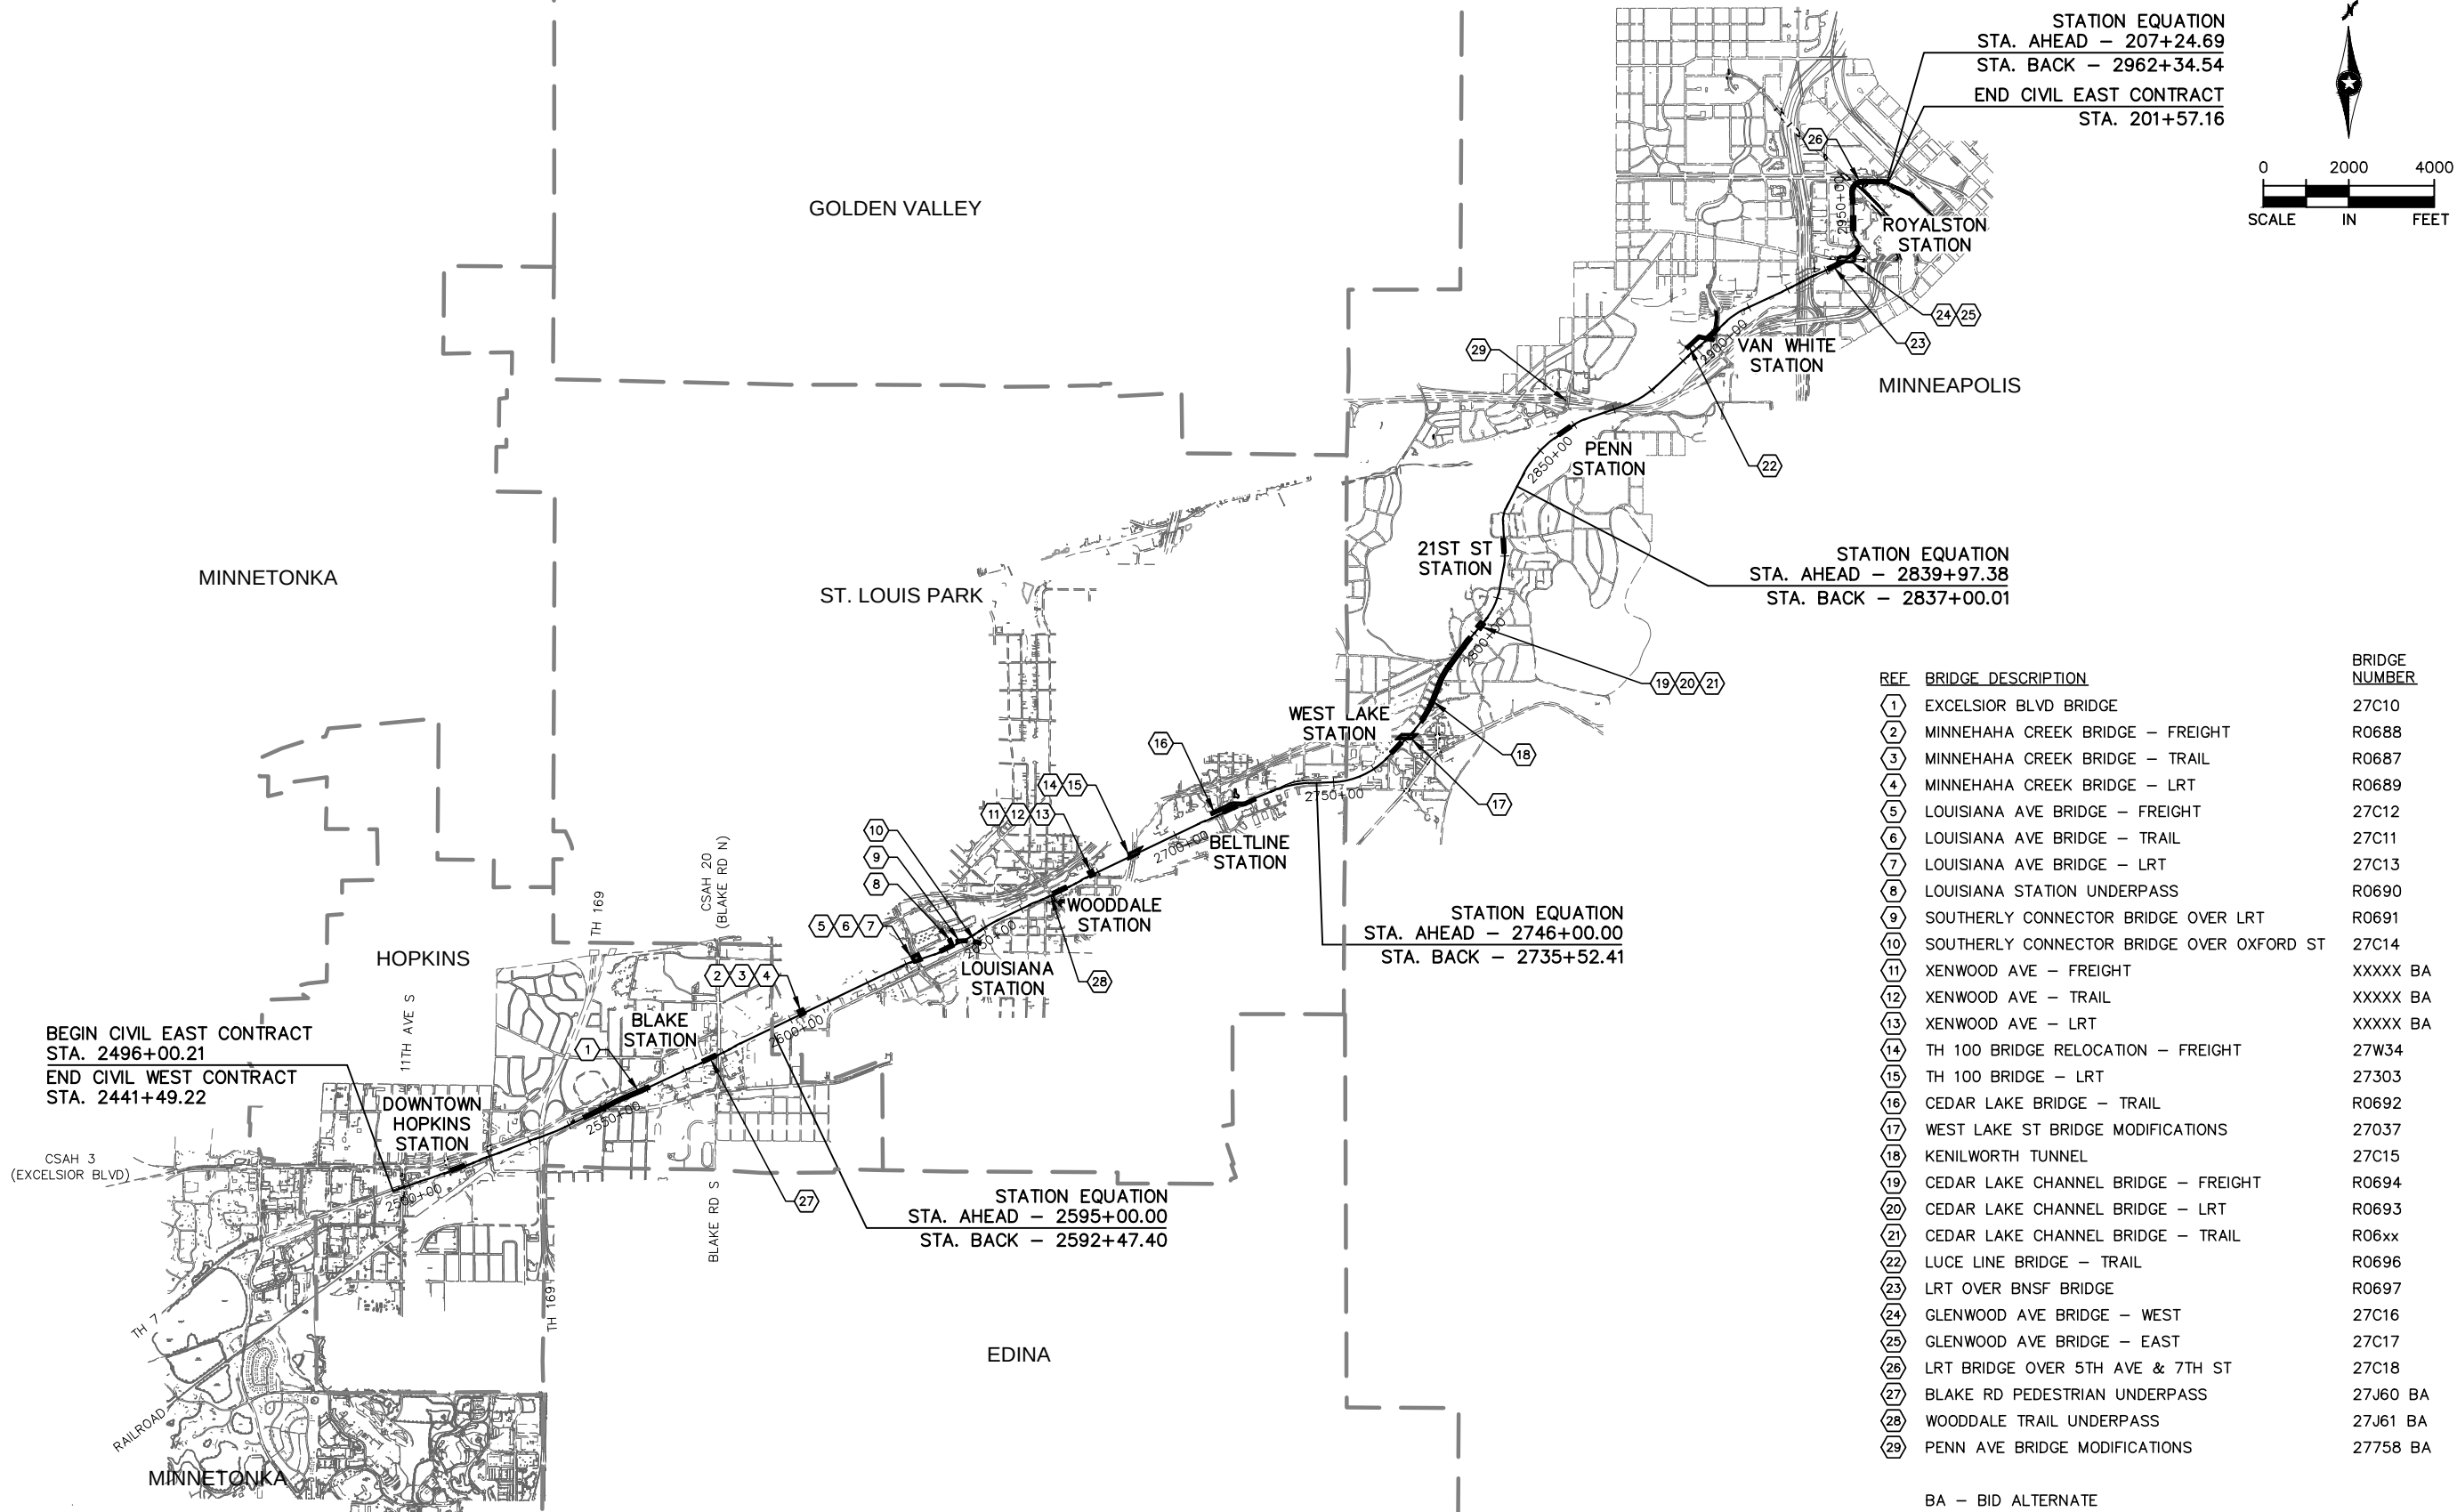

| NO. | DATE | BY | CHECK | DESIGN | REVISION / SUBMITTAL |
|-----|------|----|-------|--------|----------------------|
|     |      |    |       |        |                      |
|     |      |    |       |        |                      |
60% SUBMISSION - 09/28/15



CIVIL EAST - VOLUME 8  
GENERAL  
KEY MAP

DISCIPLINE: GENERAL  
SHEET NAME: E0-GEN-KEY - 001

SHEET  
3  
OF  
95

Sep. 21 2015 06:21 am V:\3400\_ADC\CAD\CAD MANAGEMENT\DRAWING LIST\E0-GEN-NTS.dwg By: V-KriewaMR

TRACK LINETYPES

- ROADWAY
- TRACK (LRT)
- TRACK (FRT)
- RETAINING WALL
- BALLAST CURB
- TUNNEL WALL
- FENCE
- EX ROW
- PROP ROW
- PROP TCE
- PROP PE
- FENCE / RAILING
- ID ID INTRUSION DETECTION

CIVIL LINETYPES

- ROADWAY
- TRACK (LRT)
- TRACK (FRT)
- RETAINING WALL
- BALLAST CURB
- TUNNEL WALL
- CONCRETE CURB AND GUTTER
- TRAIL
- SIDEWALK
- DRIVEWAY
- BRIDGE
- SAWCUT
- FENCE
- DELINEATED WETLAND
- WATER EDGE
- EX ROW
- PROP ROW
- PROP TCE
- PROP PE
- CROSSWALK
- STOP BAR
- MEDIAN NOSE

TRACK SYMBOLS

- PROPOSED DIRECTIONAL LANE USE
- EXISTING DIRECTIONAL LANE USE
- PEDESTRIAN FLASHER
- AUTOMATIC GATE
- RAIL TURNOUT
- RAIL CROSSOVER (DOUBLE)
- RAIL CROSSOVER (SINGLE)
- POINT OF SWITCH (PS)
- OCS POLE FOUNDATION
- RAIL LUBRICATOR
- POINT OF INTERSECTION (PI) OF TURNOUT (TO)
- RAILROAD CURVE NUMBER

NOTE:  
ALL TURNOUTS AND CROSSOVERS TO BE EQUIPPED WITH POWER  
SWITCH MACHINES AND SWITCH HEATERS

CIVIL SYMBOLS

- ACCESSIBLE PEDESTRIAN CURB RAMP (DESIGN VARIES)
- PROPOSED DIRECTIONAL LANE USE
- EXISTING DIRECTIONAL LANE USE
- AUTOMATIC GATE
- HANDICAP PARKING STALL
- TACTILE WARNING STRIP
- TPSS BUILDING (TPSS-SW###)
- SIGNAL OR INTERMEDIATE OR PLATFORM OR XING OR TUNNEL HOUSE OR ANY COMBINATION OF THESE

SURVEY NOTES

- THE HORIZONTAL DATUM OF THIS MAP IS BASED ON THE HENNEPIN COUNTY COORDINATE SYSTEM WHICH IS RELATED TO THE MINNESOTA STATE PLANE COORDINATE SYSTEM NAD 83 (2007) ADJUSTMENT SOUTH ZONE.
- THE PLANIMETRIC FEATURES SHOWN ON THIS MAP ARE AS PREPARED BY AERO-METRIC, INC. FROM AERIAL DATA AND IMAGERY COLLECTED IN APRIL 2012, AS SUPPLEMENTED BY FIELD SURVEYS COMPLETED BY MFRA, INC.
- HORIZONTAL POSITIONAL ACCURACY: USING THE NATIONAL STANDARD FOR SPATIAL DATA ACCURACY, THE DATA SET TESTED 0.14 FEET HORIZONTAL ACCURACY AT A 95% CONFIDENCE LEVEL.
- VERTICAL POSITIONAL ACCURACY: USING THE NATIONAL STANDARD FOR SPATIAL DATA ACCURACY, THE DATA SET TESTED 0.10 FEET VERTICAL ACCURACY AT 95% CONFIDENCE LEVEL.

| NO. | DATE | BY | CHECK | DESIGN | REVISION / SUBMITTAL |
|-----|------|----|-------|--------|----------------------|
|     |      |    |       |        |                      |
|     |      |    |       |        |                      |
60% SUBMISSION - 09/28/15

CIVIL EAST - VOLUME 8  
GENERAL  
LEGEND AND ABBREVIATIONS  
SHEET 1

DISCIPLINE: GENERAL

SHEET NAME: E0-GEN-NTS - 001

SHEET  
4  
OF  
95

Sep. 21 2015 06:21 am V:\3400\_ADC\CAD\CAD MANAGEMENT\DRAWING LIST\E0-GEN-NTS.dwg By: V-KriewaldR

ABBREVIATIONS

|            |                                             |
|------------|---------------------------------------------|
| AD         | ALGEBRAIC DIFFERENCE                        |
| AVE        | AVENUE                                      |
| BGN        | BEGIN                                       |
| BP         | BEGINNING POINT                             |
| BVCE       | BEGINNING VERTICAL CURVE ELEVATION          |
| BVCS       | BEGINNING VERTICAL CURVE STATION            |
| BLVD       | BOULEVARD                                   |
| BNSF       | BURLINGTON NORTHERN SANTA FE RAILWAY        |
| C&G        | CURB AND GUTTER                             |
| ☉          | CENTERLINE                                  |
| CIR        | CIRCLE                                      |
| CP         | CANADIAN PACIFIC                            |
| CPRAIL     | CANADIAN PACIFIC RAILWAY                    |
| CS         | CURVE TO SPIRAL                             |
| CSAH       | COUNTY STATE AID HIGHWAY                    |
| D&U        | DRAINAGE AND UTILITY                        |
| DF         | DIRECT FIXATION                             |
| DR         | DRIVE                                       |
| DTL        | DETAIL                                      |
| DWY        | DRIVEWAY                                    |
| E          | EAST                                        |
| Ea         | ACTUAL SUPERELEVATION (INCHES)              |
| EB         | EAST BOUND                                  |
| EL or ELEV | ELEVATION                                   |
| EP         | END POINT                                   |
| ESMT       | EASEMENT                                    |
| Eu         | UNBALANCED SUPERELEVATION (INCHES)          |
| EVCE       | ENDING VERTICAL CURVE ELEVATION             |
| EVCS       | ENDING VERTICAL CURVE STATION               |
| EX         | EXISTING                                    |
| HCRRRA     | HENNEPIN COUNTY REGIONAL RAILROAD AUTHORITY |
| LH         | LEFT HAND                                   |
| LN         | LANE                                        |
| LRT        | LIGHT RAIL TRANSIT                          |
| Lc         | CURVE LENGTH (FEET)                         |
| Ls         | SPIRAL LENGTH (FEET)                        |
| MIN        | MINIMUM                                     |
| MPH        | MILES PER HOUR                              |
| MPLS       | CITY OF MINNEAPOLIS                         |
| MPRB       | MINNEAPOLIS PARK AND RECREATION BOARD       |
| N          | NORTH                                       |
| NB         | NORTH BOUND                                 |
| NIC        | NOT IN CONTRACT                             |
| NO         | NUMBER                                      |
| OMF        | OPERATIONS AND MAINTENANCE FACILITY         |
| OCS        | OVERHEAD CONTACT SYSTEM                     |
| OH         | OVERHEAD                                    |
| PC         | POINT OF CURVE                              |
| PE         | PERMANENT EASEMENT                          |
| PITO       | POINT OF INTERSECTION OF TURNOUT            |
| PKWY       | PARKWAY                                     |
| POT        | POINT ON TANGENT                            |
| PROP       | PROPOSED                                    |
| PS         | POINT OF SWITCH                             |
| PT         | POINT OF TANGENT                            |
| PVI        | POINT OF VERTICAL INTERSECTION              |
| R          | RADIUS (FEET)                               |
| RD         | ROAD                                        |
| RL         | RAIL LUBRICATOR                             |
| r          | RATE OF CHANGE VERTICAL CURVE               |
| RH         | RIGHT HAND                                  |
| ROW        | RIGHT OF WAY                                |
| S          | SOUTH                                       |
| SB         | SOUTH BOUND                                 |
| SC         | SPIRAL TO CURVE                             |
| SIG-COMM   | SIGNAL COMMUNICATION                        |
| ST         | STREET                                      |
| ST         | SPIRAL TO TANGENT                           |
| STA        | STATION                                     |
| TCE        | TEMPORARY CONSTRUCTION EASEMENT             |
| TH         | TRUNK HIGHWAY                               |
| THRU       | THROUGH                                     |
| TOR        | TOP OF RAIL                                 |
| TPSS       | TRACTION POWER SUBSTATION                   |
| TRK        | TRACK                                       |
| TS         | TANGENT TO SPIRAL                           |
| TYP        | TYPICAL                                     |
| UG         | UNDERGROUND                                 |
| V          | DESIGN VELOCITY (MPH)                       |
| VC         | VERTICAL CURVE                              |
| W          | WEST                                        |
| WB         | WEST BOUND                                  |

TRAIL INDEX

| ABBREVIATED NAME | FULL NAME / LOCATION                                                                |
|------------------|-------------------------------------------------------------------------------------|
| TRAIL 1          | UNDER RED CIRCLE DR, LRT, AND YELLOW CIRCLE DR                                      |
| TRAIL 2          | FROM TRAIL 1 TO GREEN CIRCLE DR                                                     |
| TRAIL 3          | OPUS STATION ACCESS FROM BREN RD E                                                  |
| TRAIL 4          | FROM BREN RD W TO TRAIL 5                                                           |
| TRAIL 5          | FROM OPUS STATION TO GREEN CIRCLE DR                                                |
| TRAIL 6          | FROM TRAIL 5 TO SMETANA RD                                                          |
| CEDAR LAKE TRAIL | CEDAR LAKE LRT REGIONAL TRAIL/FROM SHADY OAK STATION TO 11TH AVE                    |
| CEDAR LAKE TRAIL | CEDAR LAKE LRT REGIONAL TRAIL/WEST OF EXCELSIOR                                     |
| CEDAR LAKE TRAIL | CEDAR LAKE LRT REGIONAL LRT TRAIL/BETWEEN EXCELSIOR AND KENILWORTH TRAIL CONNECTION |
| MIDTOWN GREENWAY | MIDTOWN GREENWAY/EAST OF KENILWORTH TRAIL CONNECTION                                |
| TRAIL A          | KENILWORTH TRAIL (SECONDARY)/BETWEEN CEDAR-ISLES CHANNEL AND 21ST STREET STATION    |
| TRAIL B          | KENILWORTH TRAIL (SECONDARY)/BETWEEN 21ST STREET STATION AND PENN STATION           |
| TRAIL B          | CEDAR LAKE TRAIL (SECONDARY)/EAST OF PENN STATION                                   |
| TRAIL C          | 10' CONNECTOR TRAIL FROM CEDAR LAKE LRT REGIONAL TRAIL TO TYLER AVE.                |
| TRAIL D          | 10' CONNECTOR TRAIL/BELTLINE STATION TO CEDAR LAKE LRT REGIONAL TRAIL               |
| KENILWORTH TRAIL | KENILWORTH TRAIL (MAIN)/W LAKE ST TO PENN STATION                                   |
| CEDAR LAKE TRAIL | CEDAR LAKE TRAIL (MAIN)/PENN STATION TO TH 394                                      |
| TRAIL E          | KENILWORTH TRAIL (SECONDARY)/EAST OF W LAKE ST                                      |
| TRAIL F          | KENILWORTH TRAIL (SECONDARY)/WEST OF CEDAR LAKE PKWY                                |
| TRAIL G          | KENILWORTH TRAIL (SECONDARY)/WEST OF PENN STATION                                   |
| TRAIL G          | CEDAR LAKE TRAIL (SECONDARY)/EAST OF PENN STATION                                   |
| TRAIL H          | 10' CONNECTOR TRAIL/EAST OF PENN STATION TO KENWOOD PKWY                            |
| TRAIL I          | NOT USED                                                                            |
| CEDAR LAKE TRAIL | CEDAR LAKE TRAIL (MAIN)/AT-GRADE CROSSING AT PENN STATION                           |
| TRAIL J          | CEDAR LAKE TRAIL (SECONDARY)/NORTHWEST OF PENN STATION                              |
| TRAIL K          | CEDAR LAKE TRAIL (SECONDARY)/NORTHWEST OF PENN STATION                              |
| TRAIL L          | CEDAR LAKE TRAIL (SECONDARY)/EAST OF PENN STATION                                   |
| TRAIL M          | NOT USED                                                                            |
| TRAIL N          | 8' CONNECTOR TRAIL FROM CEDAR LAKE TRAIL TO EDGEBROOK DRIVE                         |
| TRAIL O          | 8' CONNECTOR TRAIL FROM CEDAR LAKE TRAIL TO W LAKE STREET                           |
| TRAIL P          | 8' CONNECTOR TRAIL FROM CEDAR LAKE TRAIL TO LOUISIANA AVE                           |
| TRAIL Q          | 10' CONNECTOR TRAIL FROM CEDAR LAKE TRAIL TO TH 7 SERVICE ROAD                      |
| TRAIL R          | 20' CONNECTOR TRAIL FROM VAN WHITE STATION TO CEDAR LAKE TRAIL                      |
| TRAIL S          | NOT USED                                                                            |
| TRAIL T          | 8' CONNECTOR TRAIL FROM VAN WHITE STATION TO VAN WHITE MEMORIAL BLVD                |
| TRAIL U          | 10' TRAIL PARALLEL TO CEDAR LAKE PKWY                                               |
| LUCE LINE TRAIL  | LUCE LINE REGIONAL TRAIL/ON BRIDGE OVER LIGHT RAIL                                  |
| TRAIL V          | CONNECTOR TRAIL TO LUCE LINE REGIONAL TRAIL WEST OF LIGHT RAIL                      |
| TRAIL W          | CONNECTOR TRAIL TO LUCE LINE REGIONAL TRAIL WEST OF LIGHT RAIL                      |

| NO. | DATE | BY | CHECK | DESIGN | REVISION / SUBMITTAL |
|-----|------|----|-------|--------|----------------------|
|     |      |    |       |        |                      |
|     |      |    |       |        |                      |
|  |
|--|
|  |
|  |
|  |
|  |
|  |
|  |
|  |
|  |
|  |
|  |
|  |



60% SUBMISSION - 09/28/15





CIVIL EAST - VOLUME 8  
GENERAL  
LEGEND AND ABBREVIATIONS  
SHEET 2

DISCIPLINE: GENERAL

SHEET NAME: E0-GEN-NTS - 002

Sep. 21 2015 03:04 pm v:\3400\_ADC\CAD\SEGMENT E1\PLAN SHEETS\STORM SEWER\E0-STM-NTS.dwg By: 498

GENERAL NOTES

1. REFER TO THE ROADWAY PLAN FOR GEOMETRICS, DIMENSIONS, PAVEMENT SPECIFICATIONS, DETAILS, STRIPING, AND OTHER SITE FEATURES.
2. PERFORM ALL UTILITY WORK IN ACCORDANCE WITH STATE AND CITY REQUIREMENTS.
3. TESTING AND INSPECTIONS: ALL PLUMBING INSTALLATIONS, INCLUDING SEWER SERVICES, MUST BE TESTED AND INSPECTED IN ACCORDANCE WITH THE REQUIREMENTS OF THE MINNESOTA PLUMBING CODE (MINNESOTA RULES CHAPTER 4715). COORDINATE TESTING AND INSPECTION WITH THE DEPARTMENT OF LABOR AND INDUSTRY AND THE CITY PUBLIC WORKS DEPARTMENT. NO DRAINAGE OR PLUMBING WORK MAY BE COVERED PRIOR TO COMPLETING THE REQUIRED TESTS AND INSPECTIONS. THE CONTRACTOR SHALL ASSIST THE ENGINEER TO INSPECT FOR ACCEPTANCE AND RECORD LOCATIONS OF ALL STORM SEWER SERVICE LEADS BEFORE BACKFILLING.
4. PERFORM TRENCH EXCAVATIONS FOR ALL UTILITIES IN ACCORDANCE WITH THE REQUIREMENTS OF O.S.H.A. 29 CFR, PART 1926. SUBPART P, EXCAVATIONS ([WWW.OSHA.GOV](http://www.osha.gov)).
5. COORDINATE BUILDING UTILITY CONNECTION WITH THE PROPERTY OWNER PRIOR TO CONSTRUCTION. VERIFY SEWER SERVICE LOCATIONS AND ELEVATIONS PRIOR TO CONSTRUCTION.
6. SUPPORT ALL IN-PLACE UTILITIES DURING EXCAVATION AND CONSTRUCTION OF THE PROPOSED UTILITY.
7. ADJUST ALL MAINTENANCE MANHOLE CASTINGS, CATCH BASIN CASTINGS, CLEANOUT COVERS, AND SIMILAR ITEMS TO ELEVATION 1/4" BELOW FINISHED GRADE.
8. INSTALL ALL PIPE WITH THE ASTM IDENTIFICATION NUMBERS ON THE TOP FOR INSPECTION. COMMENCE PIPE LAYING AT THE LOWEST POINT IN THE PROPOSED SEWER LINE. LAY THE PIPE WITH THE BELL END OR RECEIVING GROOVE END OF THE PIPE POINTING UPGRADE. WHEN CONNECTING TO AN EXISTING PIPE, UNCOVER THE EXISTING PIPE IN ORDER TO ALLOW ANY ADJUSTMENTS IN THE PROPOSED LINE AND GRADE BEFORE LAYING ANY PIPE.
9. ABANDONING EXISTING SEWER SERVICE OR MAKING NEW CONNECTIONS TO CITY SEWER MUST BE DONE TO CITY STANDARDS BY A LICENSED CONTRACTOR UNDER A PERMIT FROM PUBLIC WORKS SEWER SECTION.
10. CONTACT PRIVATE PROPERTY OWNERS TO OBTAIN APPROVAL OF THE PROPOSED PRIVATE STORM SERVICE LEAD RELOCATION OR RECONNECTION.
11. CONNECT TO EXISTING STORM SEWER MANHOLES BY EITHER SAWCUTTING OR CORE DRILLING. USE SAWS OR DRILLS THAT PROVIDE WATER TO THE BLADE. MEET ALL CITY STANDARDS AND SPECIFICATIONS FOR THE CONNECTION. RECONSTRUCT INVERTS AFTER INSTALLATION. USE WATER STOP GASKETS IN ORDER TO PROVIDE WATERTIGHT SEALS WHEN PENETRATING A STRUCTURE WALL WITH A PIPE. TAKE MEASUREMENTS BEFORE BEGINNING CONSTRUCTION TO ENSURE THAT SERVICE CONNECTIONS DO NOT CUT INTO MAINTENANCE ACCESS STRUCTURE JOINTS OR PIPE BARREL JOINTS.
12. PROVIDE AND MAINTAIN TEMPORARY DRAINAGE THROUGHOUT CONSTRUCTION UNTIL THE PERMANENT DRAINAGE SYSTEM AND STRUCTURES ARE IN PLACE AND OPERATIONAL. INSTALL TEMPORARY DITCHES, PIPING, PUMPS, OR OTHER MEANS AS NECESSARY IN ORDER TO INSURE PROPER DRAINAGE AT ALL TIMES. PROVIDE LOW POINTS IN ROADWAYS WITH POSITIVE OUTFALLS.
13. UPON COMPLETION OF STORM SEWER INSTALLATION, STORM SEWER INLETS SHALL BE PROTECTED FROM SEDIMENT BY SILT FENCE, HAY BALES, OR EQUIVALENT MEASURES. PROTECTION SHALL REMAIN IN PLACE UNTIL BITUMINOUS AREAS HAVE BEEN PAVED AND LAWN AREAS HAVE BEEN ESTABLISHED.
14. USE CLASS V FOR ALL RCP UNLESS OTHERWISE NOTED.
15. REFER TO SYSTEM PLANS FOR RAIL ACCESS BOX INSTALLATION DETAILS.
16. COORDINATE SUBDRAIN CONSTRUCTION WITH SYSTEMS GROUND RODS/WIRE, SIGNAL SYSTEMS, TRACK DEVICES, AND OTHER SYSTEMS UTILITIES TO AVOID CONFLICT.
17. SEE UTILITY PLANS AND TABS FOR UTILITY CROSSINGS.

| NO. | DATE | BY | CHECK | DESIGN | REVISION / SUBMITTAL |
|-----|------|----|-------|--------|----------------------|
|     |      |    |       |        |                      |
|     |      |    |       |        |                      |
60% SUBMISSION - 09/28/15

CIVIL EAST - VOLUME 8  
DRAINAGE PLAN  
GENERAL NOTES,  
ABBREVIATIONS & SYMBOLS

|             |                |
|-------------|----------------|
| DISCIPLINE: | SHEET NAME:    |
| DRAINAGE    | E0-STM-NTS-001 |

SHEET  
6  
OF  
95



Sep. 21 2015 03:04 pm V:\3400\_ADC\CAD\SEGMENT E1\PLAN SHEETS\STORM SEWER\E0-STM-NTS.dwg By: 498

| LEGEND   |   |    |                           |        |                      | DRAINAGE PLAN<br>CONSTRUCTION NOTES   | |
|---|
| DRAINAGE LINE TYPES   |   |    | PROPOSED DRAINAGE SYMBOLS |        |                      | <div>① CONNECT INTO EXISTING DRAINAGE STRUCTURE. FIELD VERIFY INVERT ELEVATIONS.</div> <div>② ADJUST RIM ELEVATION.</div> <div>③ CONNECT TRACK SUBDRAIN.</div> <div>④ CONSTRUCT STRUCTURE OVER EXISTING STORM PIPE. FIELD VERIFY PIPE ALIGNMENT AND INVERT ELEVATIONS.</div> <div>⑤ REMOVE EXISTING CATCH BASIN. REMOVE EXISTING PIPE TO EXPOSE GROOVE END. CONNECT NEW PIPE BELL TO EXISTING GROOVE END. FIELD VERIFY INVERT ELEVATIONS.</div> <div>⑥ CONNECT EXISTING STORM SEWER SERVICE LEADS TO MANHOLE. FIELD VERIFY INVERT ELEVATIONS.</div> <div>⑦ REPLACE CASTING. FIELD VERIFY INVERT ELEVATIONS.</div> <div>⑧ CONNECTION OF RETAINING WALL DRAIN TO DRAINAGE STRUCTURE.</div> <div>⑨ CONNECT TO EXISTING STORM SEWER. FIELD VERIFY INVERT ELEVATIONS.</div> <div>⑩ CONNECT PVC SDR 26 TO EXISTING STORM SEWER SERVICE.</div> <div>⑪ STATION PLATFORM DRAINAGE OUTLET.</div> <div>⑫ TRACK DRAIN FOR TRACK CROSSING AND SWITCH BOXES.</div> <div>⑬ SPECIAL SUBDRAIN PROFILE AT THIS LOCATION.</div> <div>⑭ BYPASS OF TRACK SUBDRAIN AT OCS POLE LOCATION.</div> <div>⑮ SUBDRAIN CLEANOUT.</div> <div>NOTE:<br/>SEE UTILITIES PLANS FOR UTILITY LEGEND.</div> | |
| <div><div><div>—————&gt;—————</div><div>STORM SEWER</div></div><div><div>=====&gt;=====</div><div>CASING PIPE</div></div><div><div>—————↓—————</div><div>DELINEATED WETLAND</div></div><div><div>· / / / / / / / / / / / /</div><div>PIPE REMOVAL</div></div><div><div><div>☒</div></div><div>STRUCTURE REMOVAL</div></div><div><div>— · — · — · — · —</div><div>PROPOSED BMP</div></div><div><div><b>EP-EP-18</b></div><div>WETLAND ID</div></div></div>   | <div><div><div>●</div><div>STORM SEWER MANHOLE</div></div><div><div>■</div><div>STORM SEWER CATCH BASIN</div></div><div><div>▲</div><div>STORM SEWER FLARED END SECTION</div></div><div><div>•</div><div>STORM SEWER CLEAN-OUT</div></div><div><div><div>○</div><div>□</div></div><div>STORM SEWER PUMP STATION</div></div><div><div><div>●●●●</div></div><div>RIP RAP</div></div><div><div><div>XXXX - ST</div></div><div>STORM SEWER STRUCTURE ID</div></div></div> | |
| <table><tr><th>NO.</th><th>DATE</th><th>BY</th><th>CHECK</th><th>DESIGN</th><th>REVISION / SUBMITTAL</th></tr><tr><td> </td><td> </td><td> </td><td> </td><td> </td><td> </td></tr><tr><td> </td><td> </td><td> </td><td> </td><td> </td><td> </td></tr><tr><td> </td><td> </td><td> </td><td> </td><td> </td><td> </td></tr><tr><td> </td><td> </td><td> </td><td> </td><td> </td><td> </td></tr><tr><td> </td><td> </td><td> </td><td> </td><td> </td><td> </td></tr><tr><td> </td><td> </td><td> </td><td> </td><td> </td><td> </td></tr><tr><td> </td><td> </td><td> </td><td> </td><td> </td><td> </td></tr></table> |   |    |                           |        |                      | NO.   | DATE | BY | CHECK | DESIGN | REVISION / SUBMITTAL | |<div><div><div><div><b>AECOM</b></div><div><div><div></div><div><div>www.sambatek.com</div></div></div><div>Engineering   Surveying   Planning   Environmental</div></div><div><div><div></div><div><div>METROPOLITAN<br/>COUNCIL</div></div></div><div><div><div></div><div><div>SOUTHWEST<br/>Green Line LRT Extension</div></div></div></div></div></div><div>60% SUBMISSION - 09/28/15</div></div></div> |  |  | <div>CIVIL EAST - VOLUME 8<br/>DRAINAGE PLAN<br/>DRAINAGE NOTES,<br/>ABBREVIATIONS &amp; SYMBOLS</div> <div><div>DISCIPLINE:<br/>DRAINAGE</div><div>SHEET NAME:<br/>E0-STM-NTS-002</div></div> |  | SHEET<br>7<br>OF<br>95 |
| NO.   | DATE   | BY | CHECK                     | DESIGN | REVISION / SUBMITTAL | |
| |
| |
| |
| |
| |
| |
| |





Sep. 21 2015 03:05 pm V:\3400\_ADC\CAD\SEGMENT E1\PLAN SHEETS\STORM SEWER\E1--STM-LAY.dwg By: 498

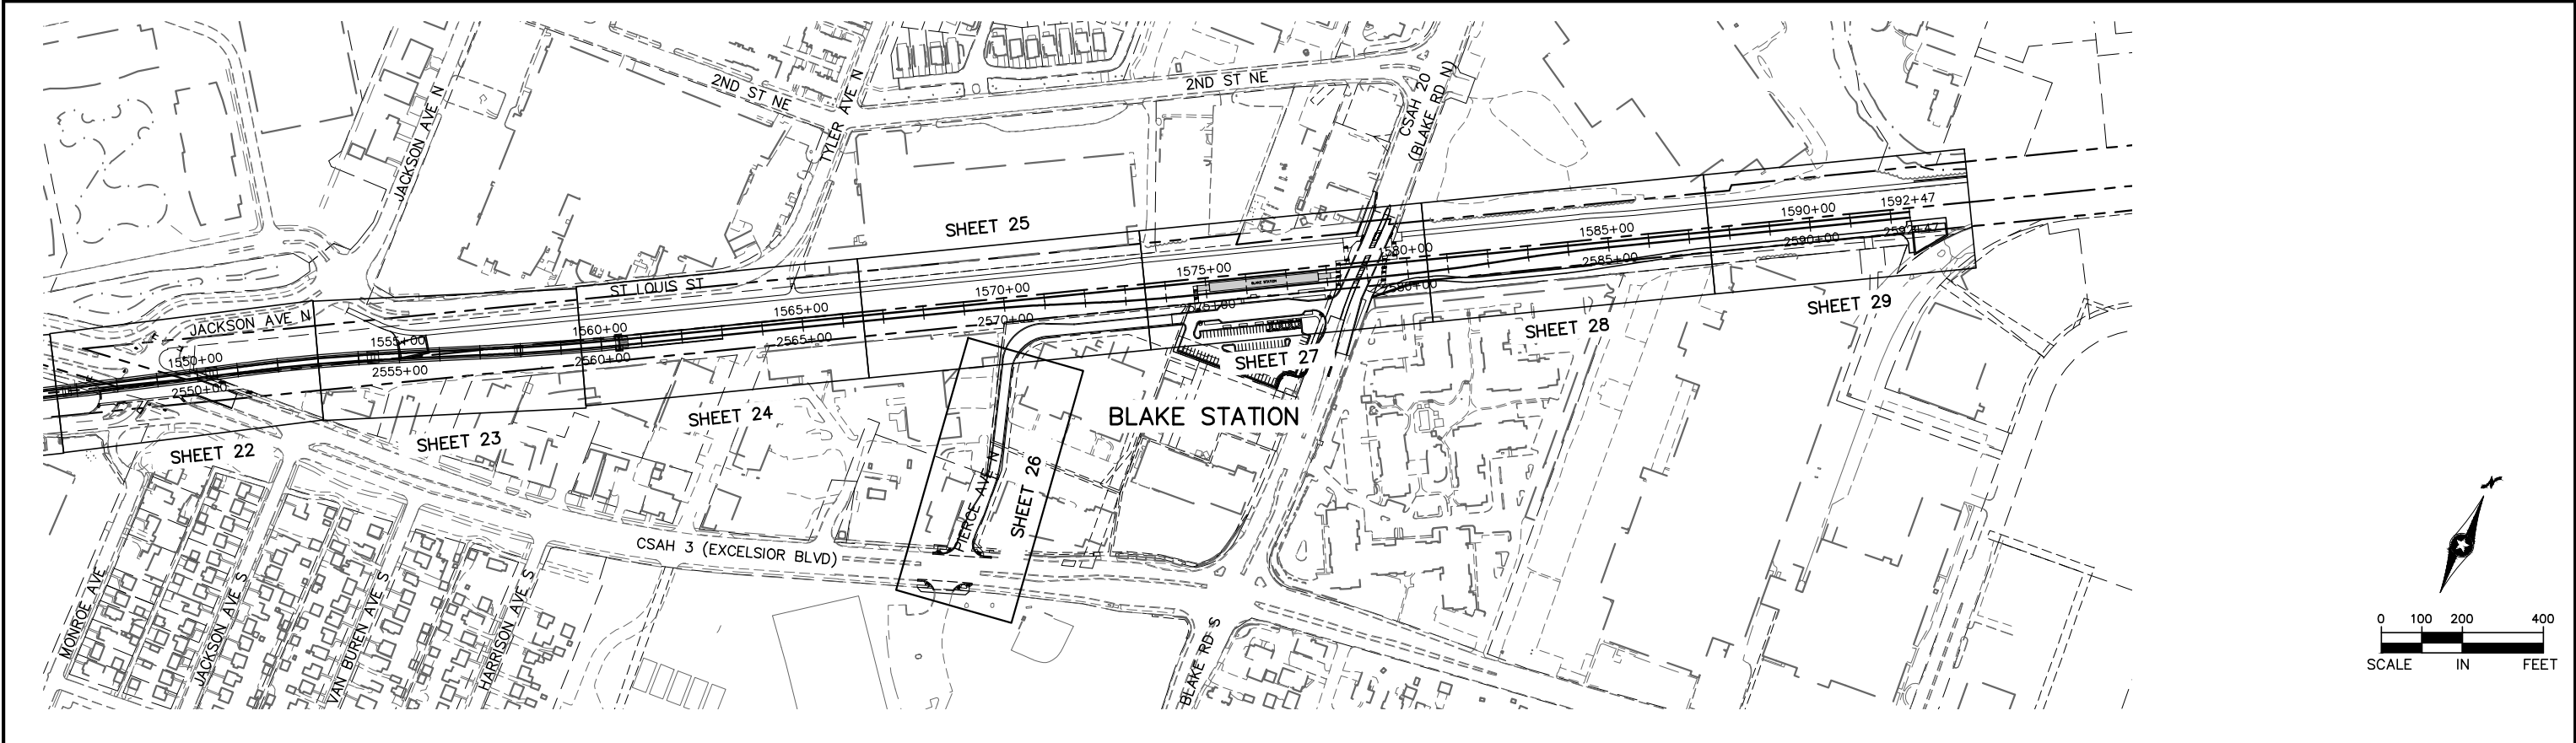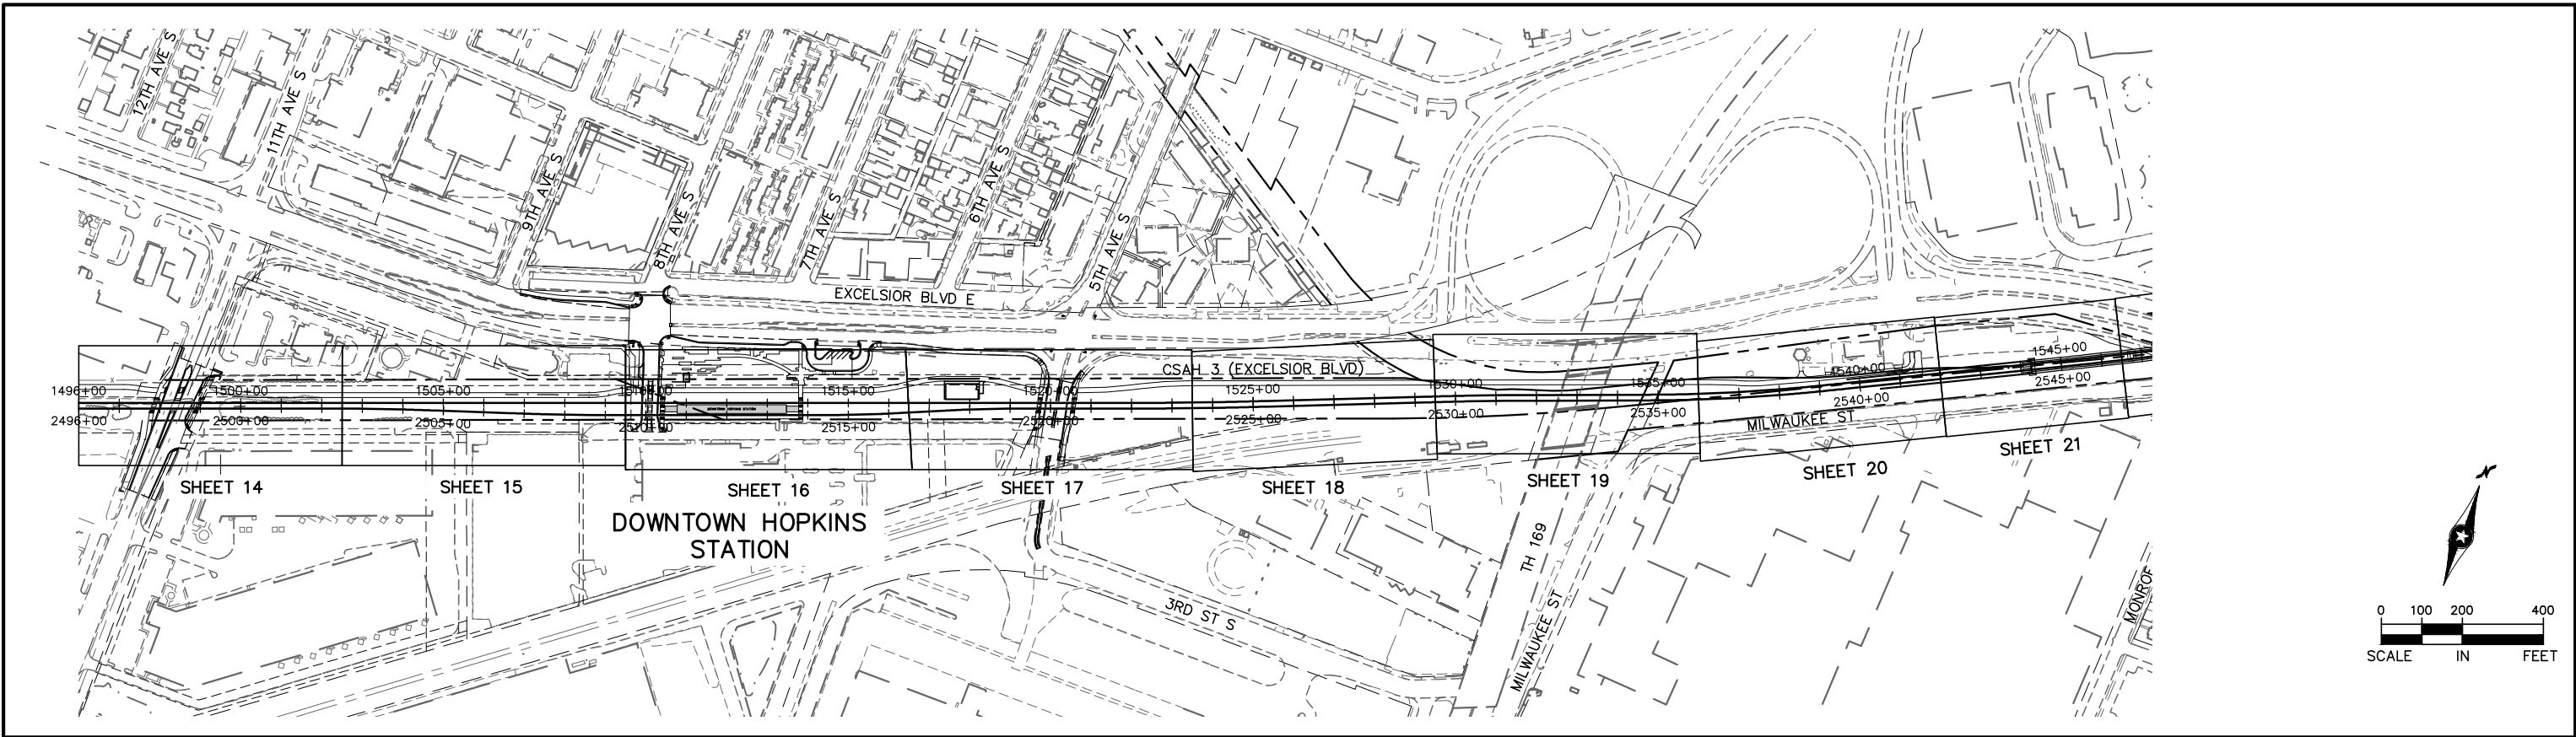

| NO. | DATE | BY | CHECK | DESIGN | REVISION / SUBMITTAL |
|-----|------|----|-------|--------|----------------------|
|     |      |    |       |        |                      |
|     |      |    |       |        |                      |
60% SUBMISSION - 09/28/15



CIVIL EAST - VOLUME 8  
DRAINAGE PLAN  
PLAN SHEET LAYOUT  
SHEET 1

DISCIPLINE: DRAINAGE  
SHEET NAME: E1-STM-LAY-001

SHEET 8 OF 95



Sep. 21 2015 03:06 pm v:\3400\_ADC\CAD\SEGMENT E1\PLAN SHEETS\STORM SEWER\E2-STM-LAY.dwg By: 498

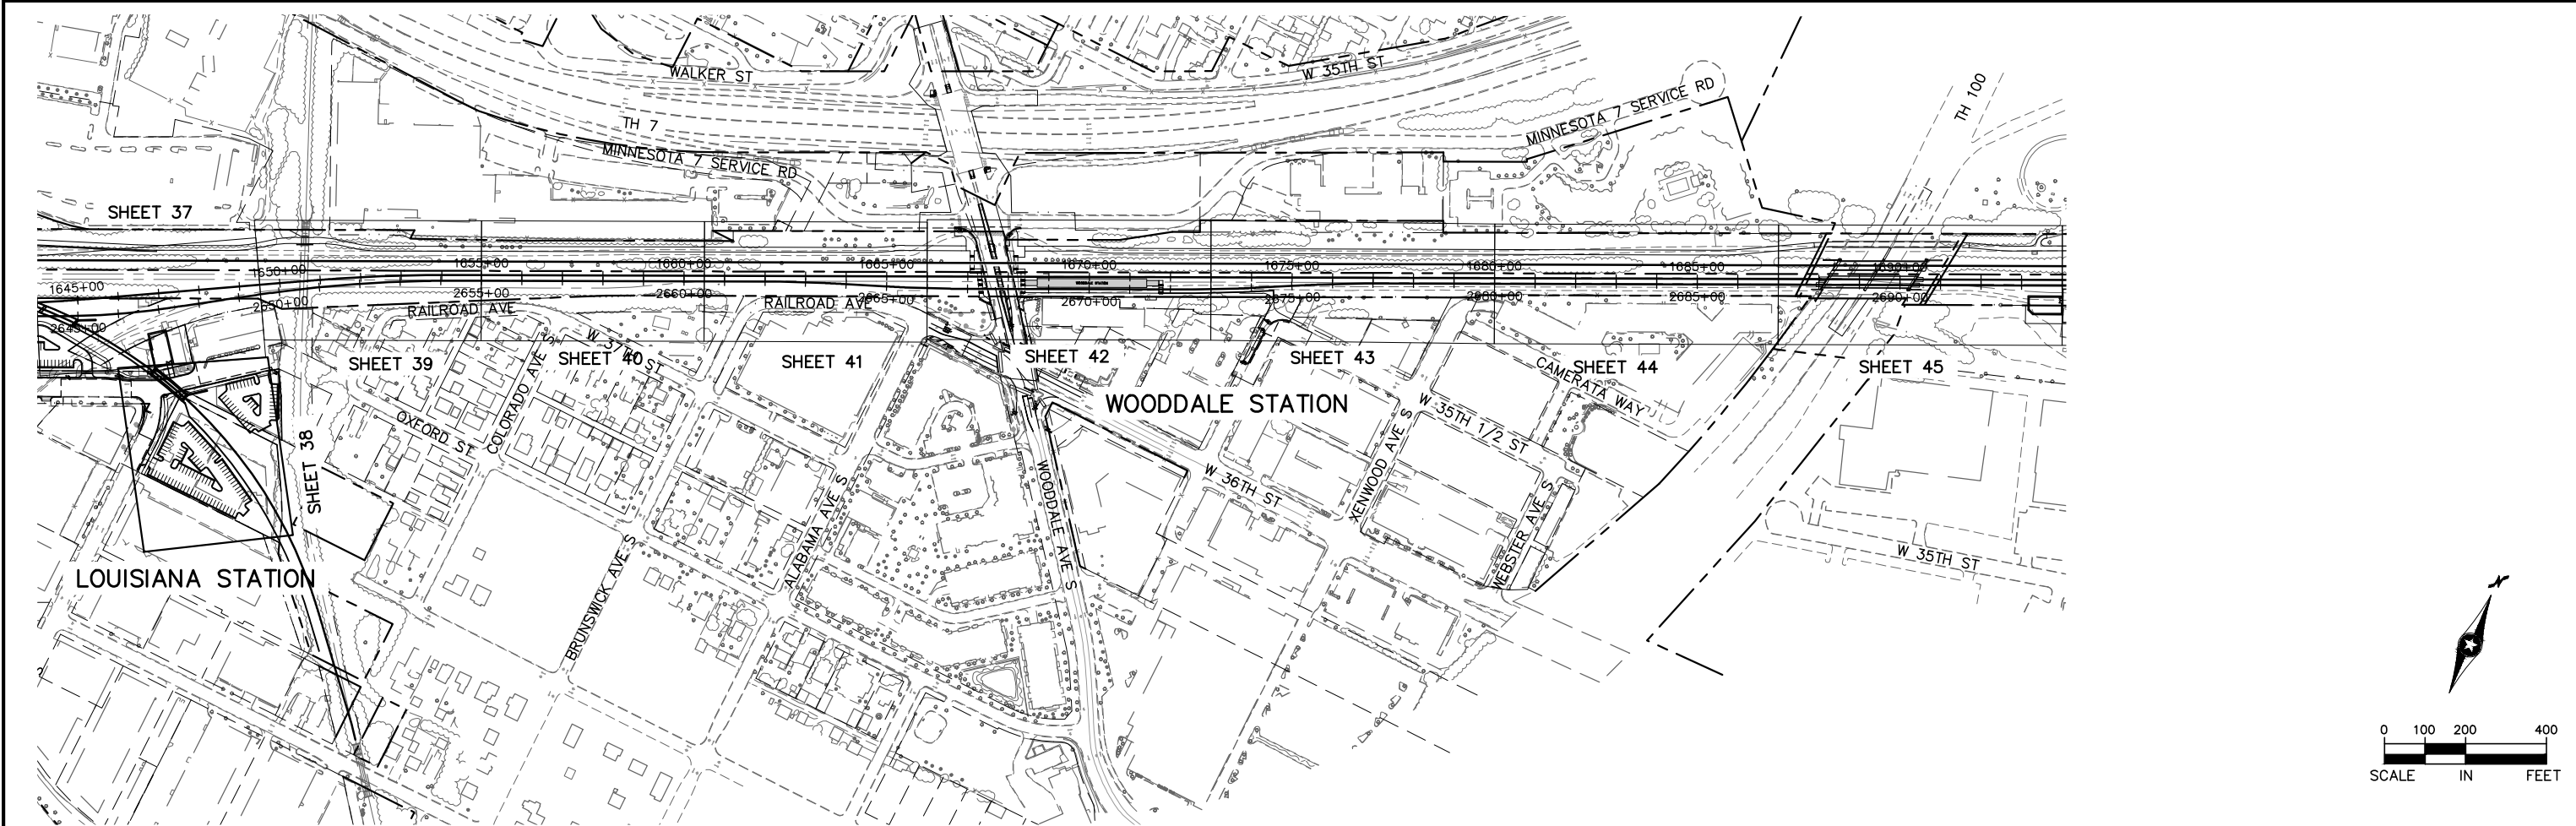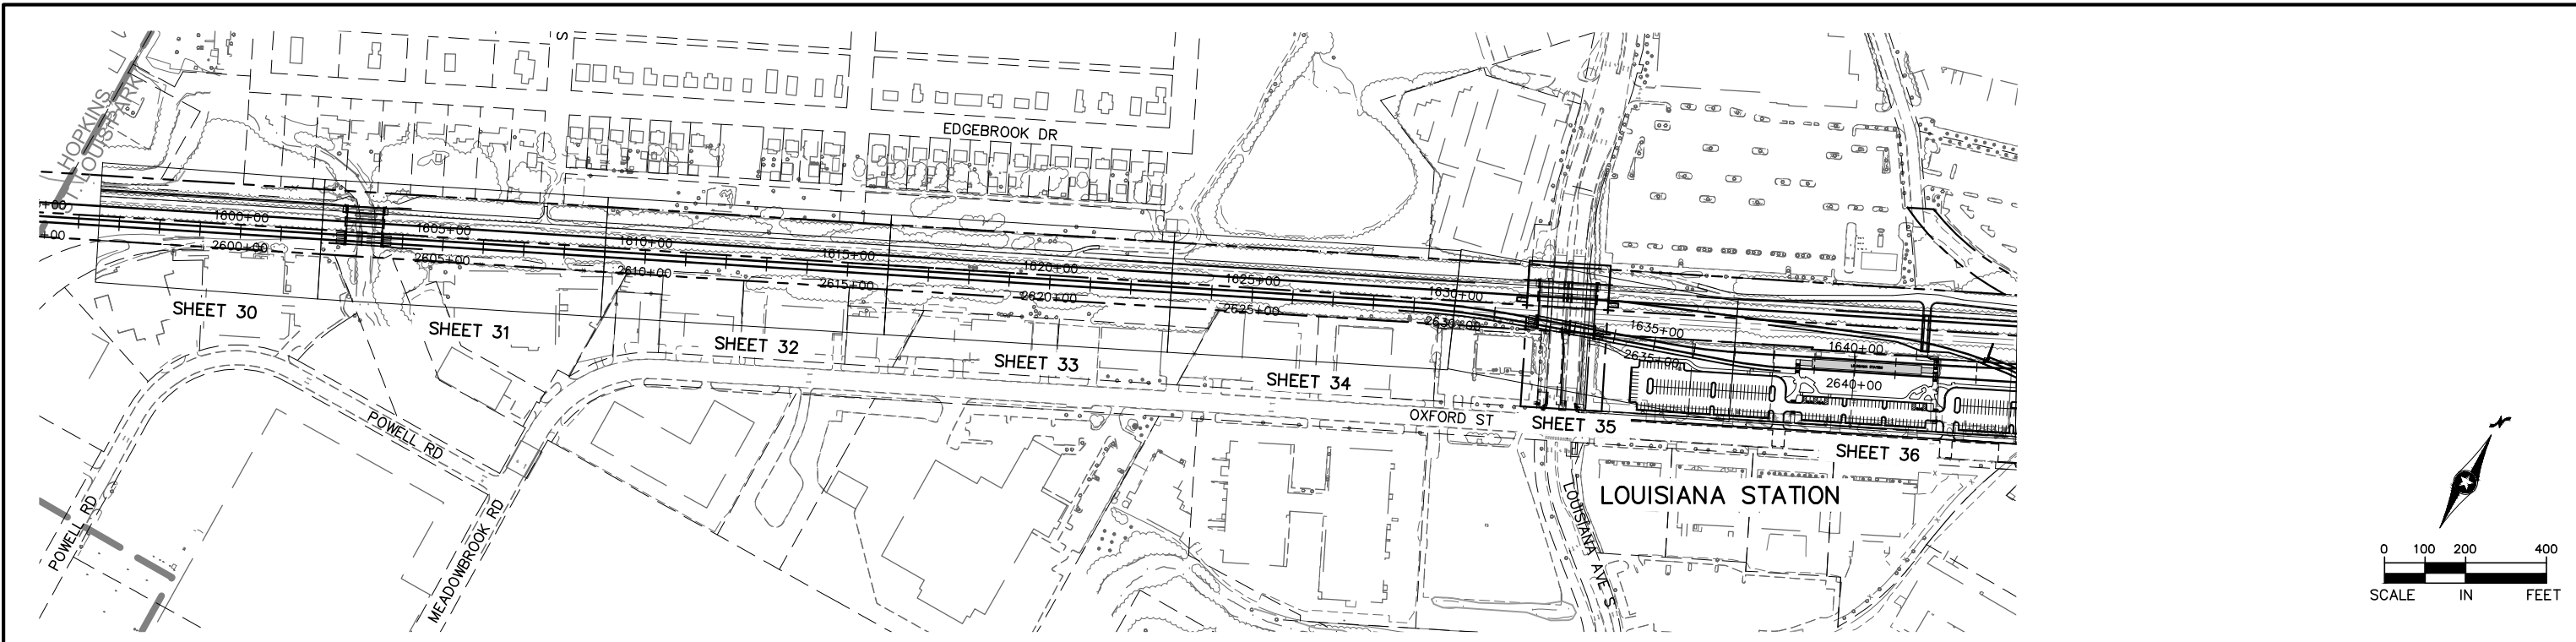

| NO. | DATE | BY | CHECK | DESIGN | REVISION / SUBMITTAL |
|-----|------|----|-------|--------|----------------------|
|     |      |    |       |        |                      |
|     |      |    |       |        |                      |
60% SUBMISSION - 09/28/15





CIVIL EAST - VOLUME 8  
DRAINAGE PLAN  
PLAN SHEET LAYOUT  
SHEET 2

DISCIPLINE: DRAINAGE

SHEET NAME: E2-STM-LAY-002

SHEET 9 OF 95

Sep. 21 2015 03:06 pm v:\3400\_ADC\CAD\SEGMENT E1\PLAN SHEETS\STORM SEWER\E2-STM-LAY.dwg By: 498

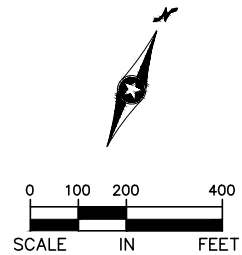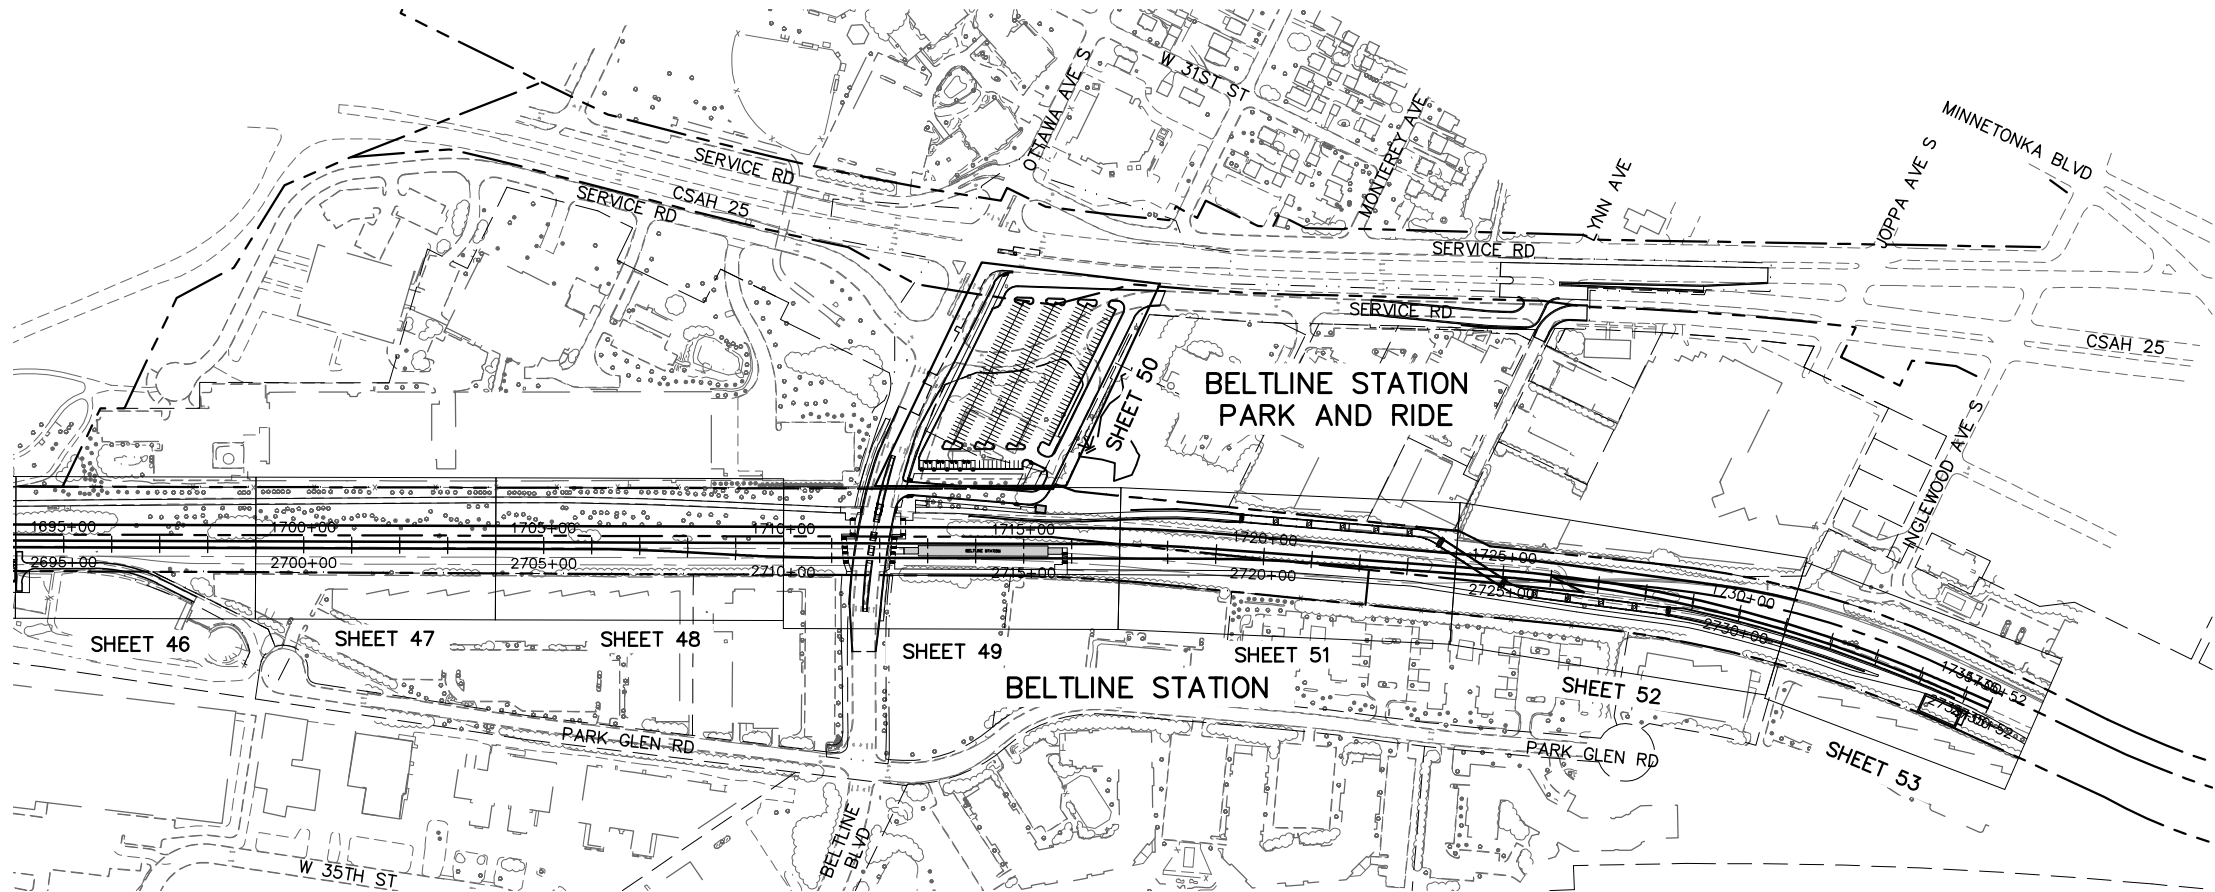

| NO. | DATE | BY | CHECK | DESIGN | REVISION / SUBMITTAL |
|-----|------|----|-------|--------|----------------------|
|     |      |    |       |        |                      |
|     |      |    |       |        |                      |
60% SUBMISSION - 09/28/15



CIVIL EAST - VOLUME 8  
DRAINAGE PLAN  
PLAN SHEET LAYOUT  
SHEET 3

DISCIPLINE: DRAINAGE      SHEET NAME: E2-STM-LAY-003



SHEET  
10  
OF  
95







Sep. 21 2015 03:08 pm v:\3400\_ADC\CAD\SEGMENT E1\PLAN SHEETS\STORM SEWER\E4--STM--LAY.dwg By: 498

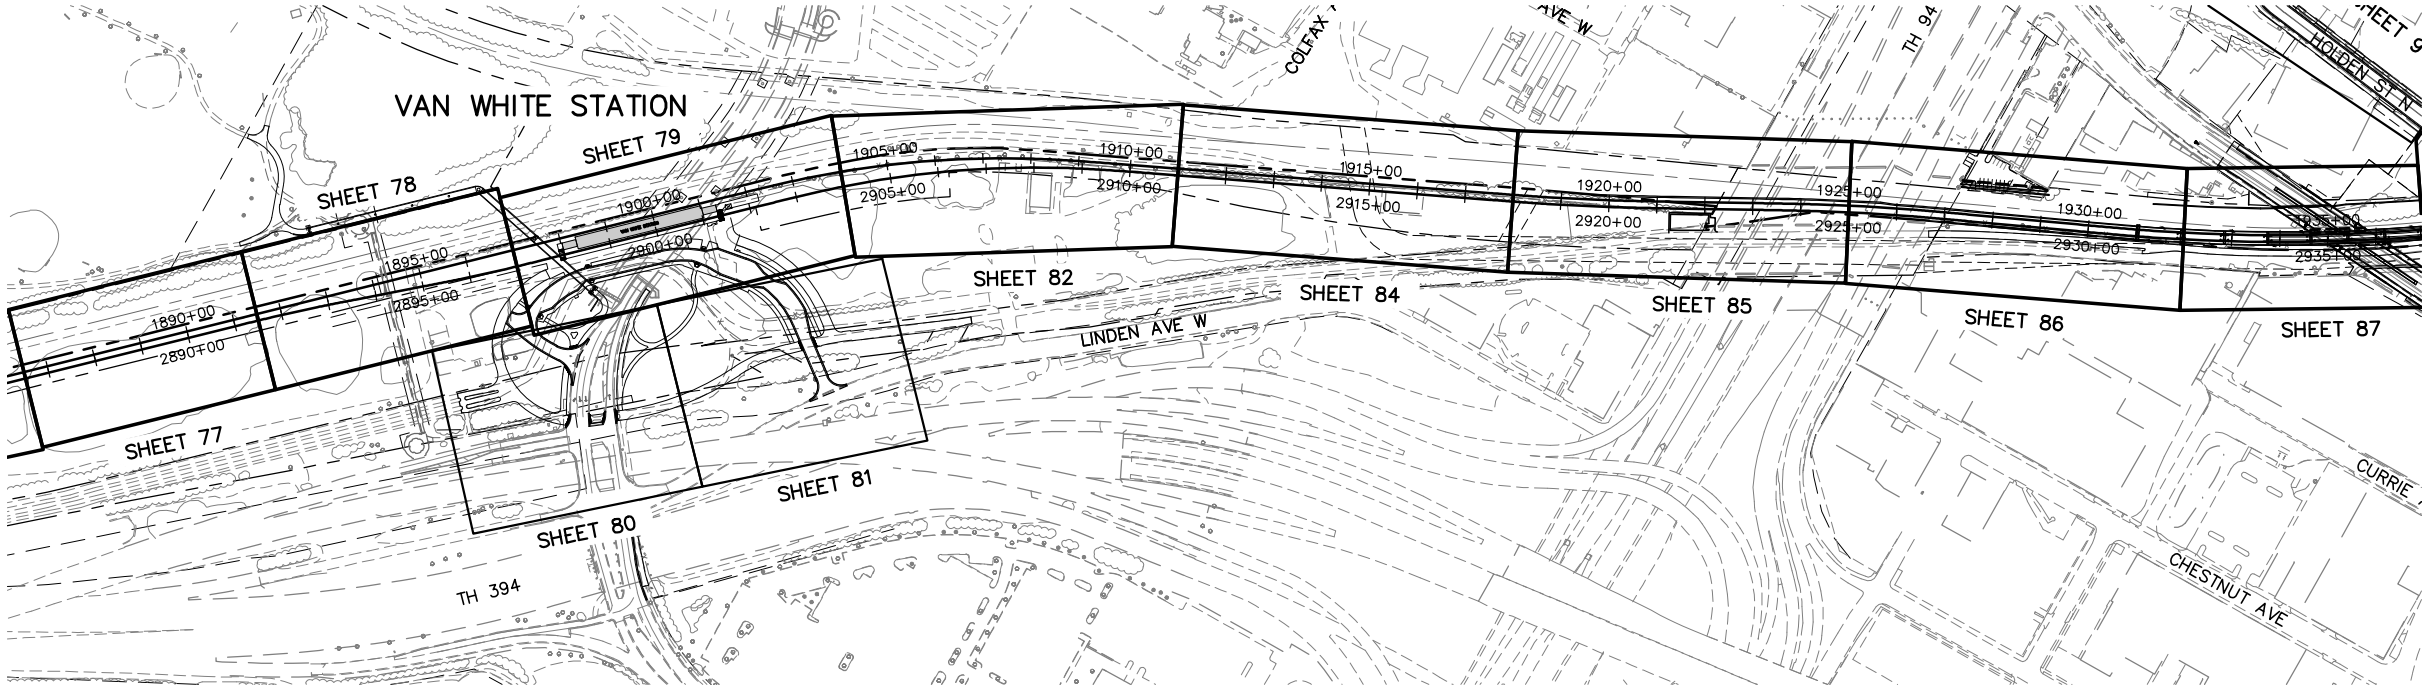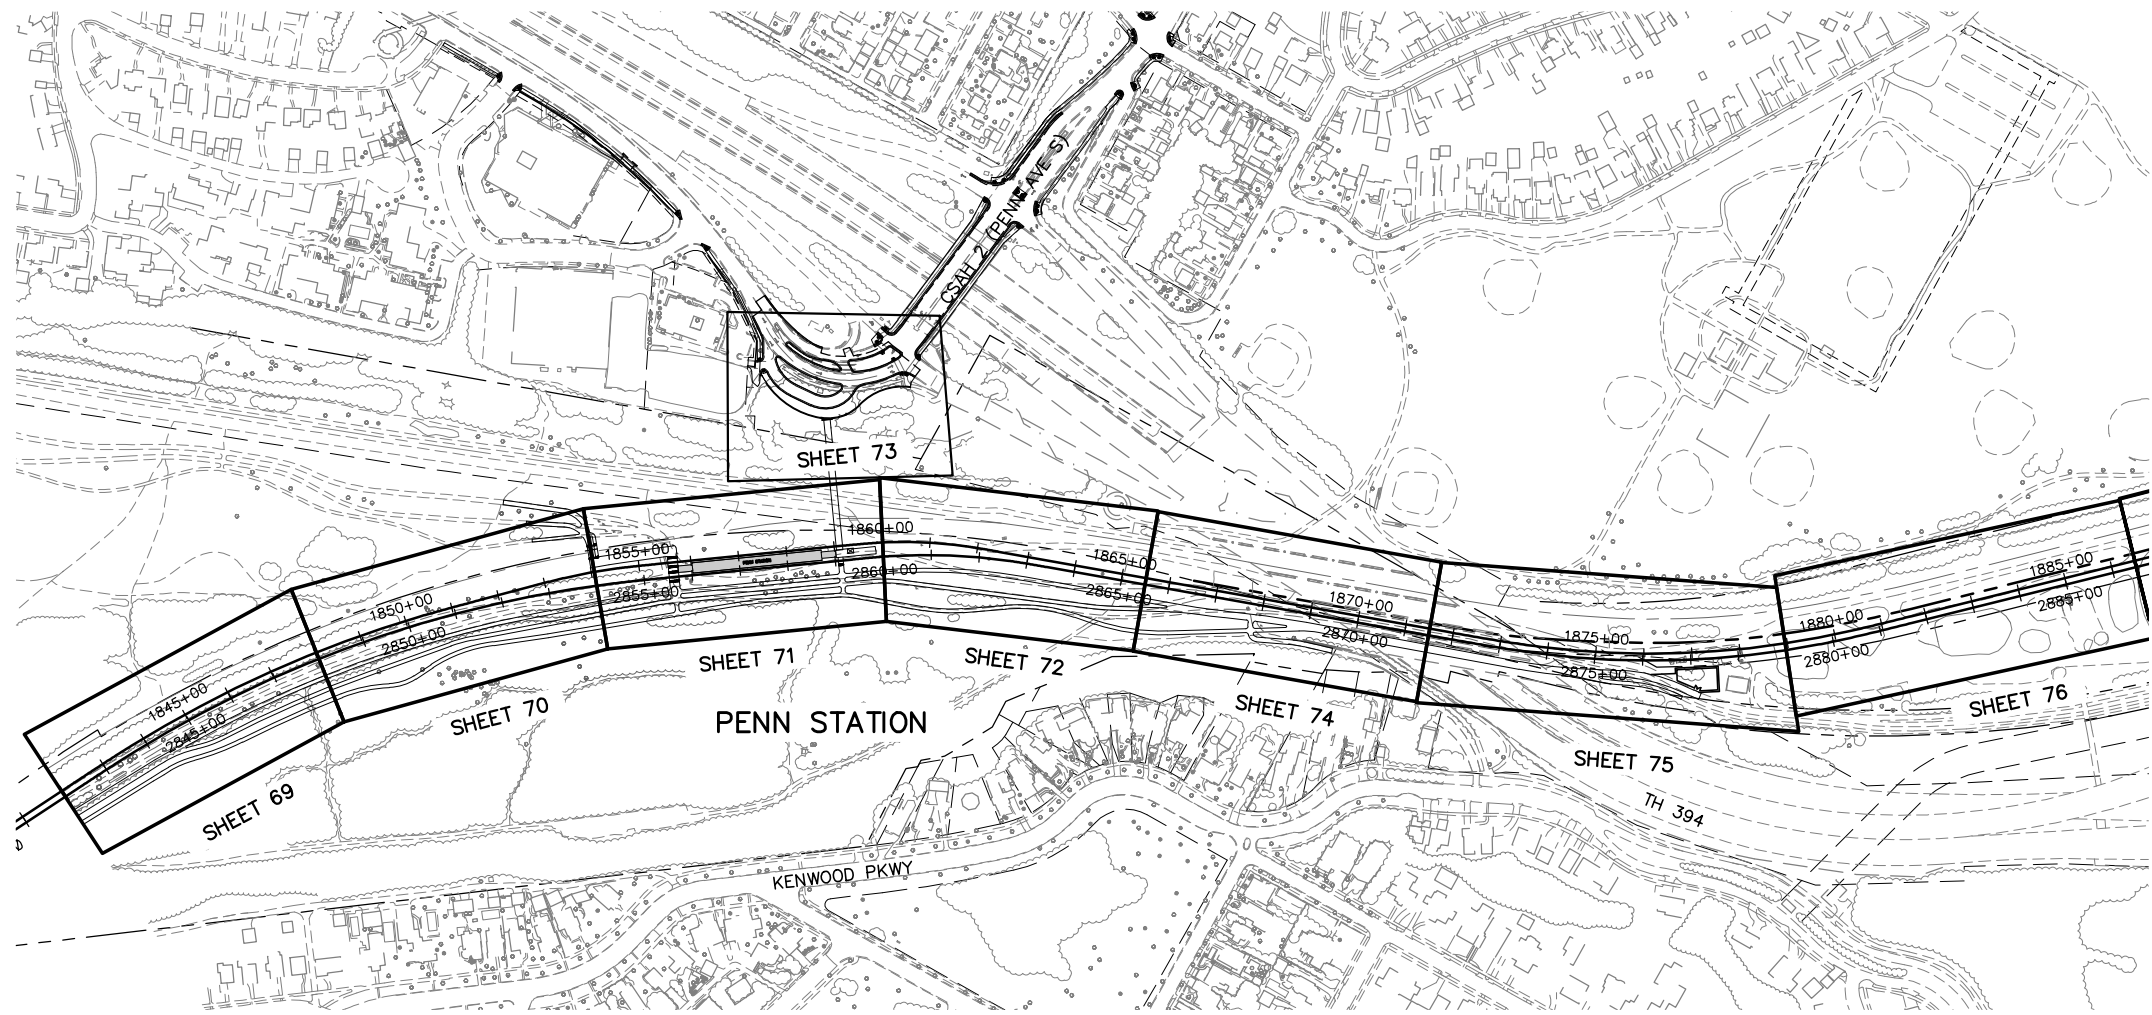

| NO. | DATE | BY | CHECK | DESIGN | REVISION / SUBMITTAL |
|-----|------|----|-------|--------|----------------------|
|     |      |    |       |        |                      |
|     |      |    |       |        |                      |
60% SUBMISSION - 09/28/15





CIVIL EAST - VOLUME 8  
DRAINAGE PLAN  
PLAN SHEET LAYOUT  
SHEET 5

|                         |                               |
|-------------------------|-------------------------------|
| DISCIPLINE:<br>DRAINAGE | SHEET NAME:<br>E4-STM-LAY-005 |
|-------------------------|-------------------------------|

SHEET  
12  
OF  
95



Sep. 21 2015 03:09 pm V:\3400\_ADC\CAD\SEGMENT E1\PLAN SHEETS\STORM SEWER\E4--STM-LAY.dwg By: 498

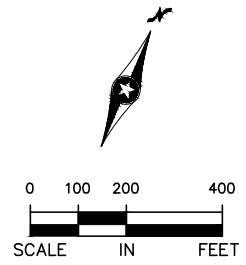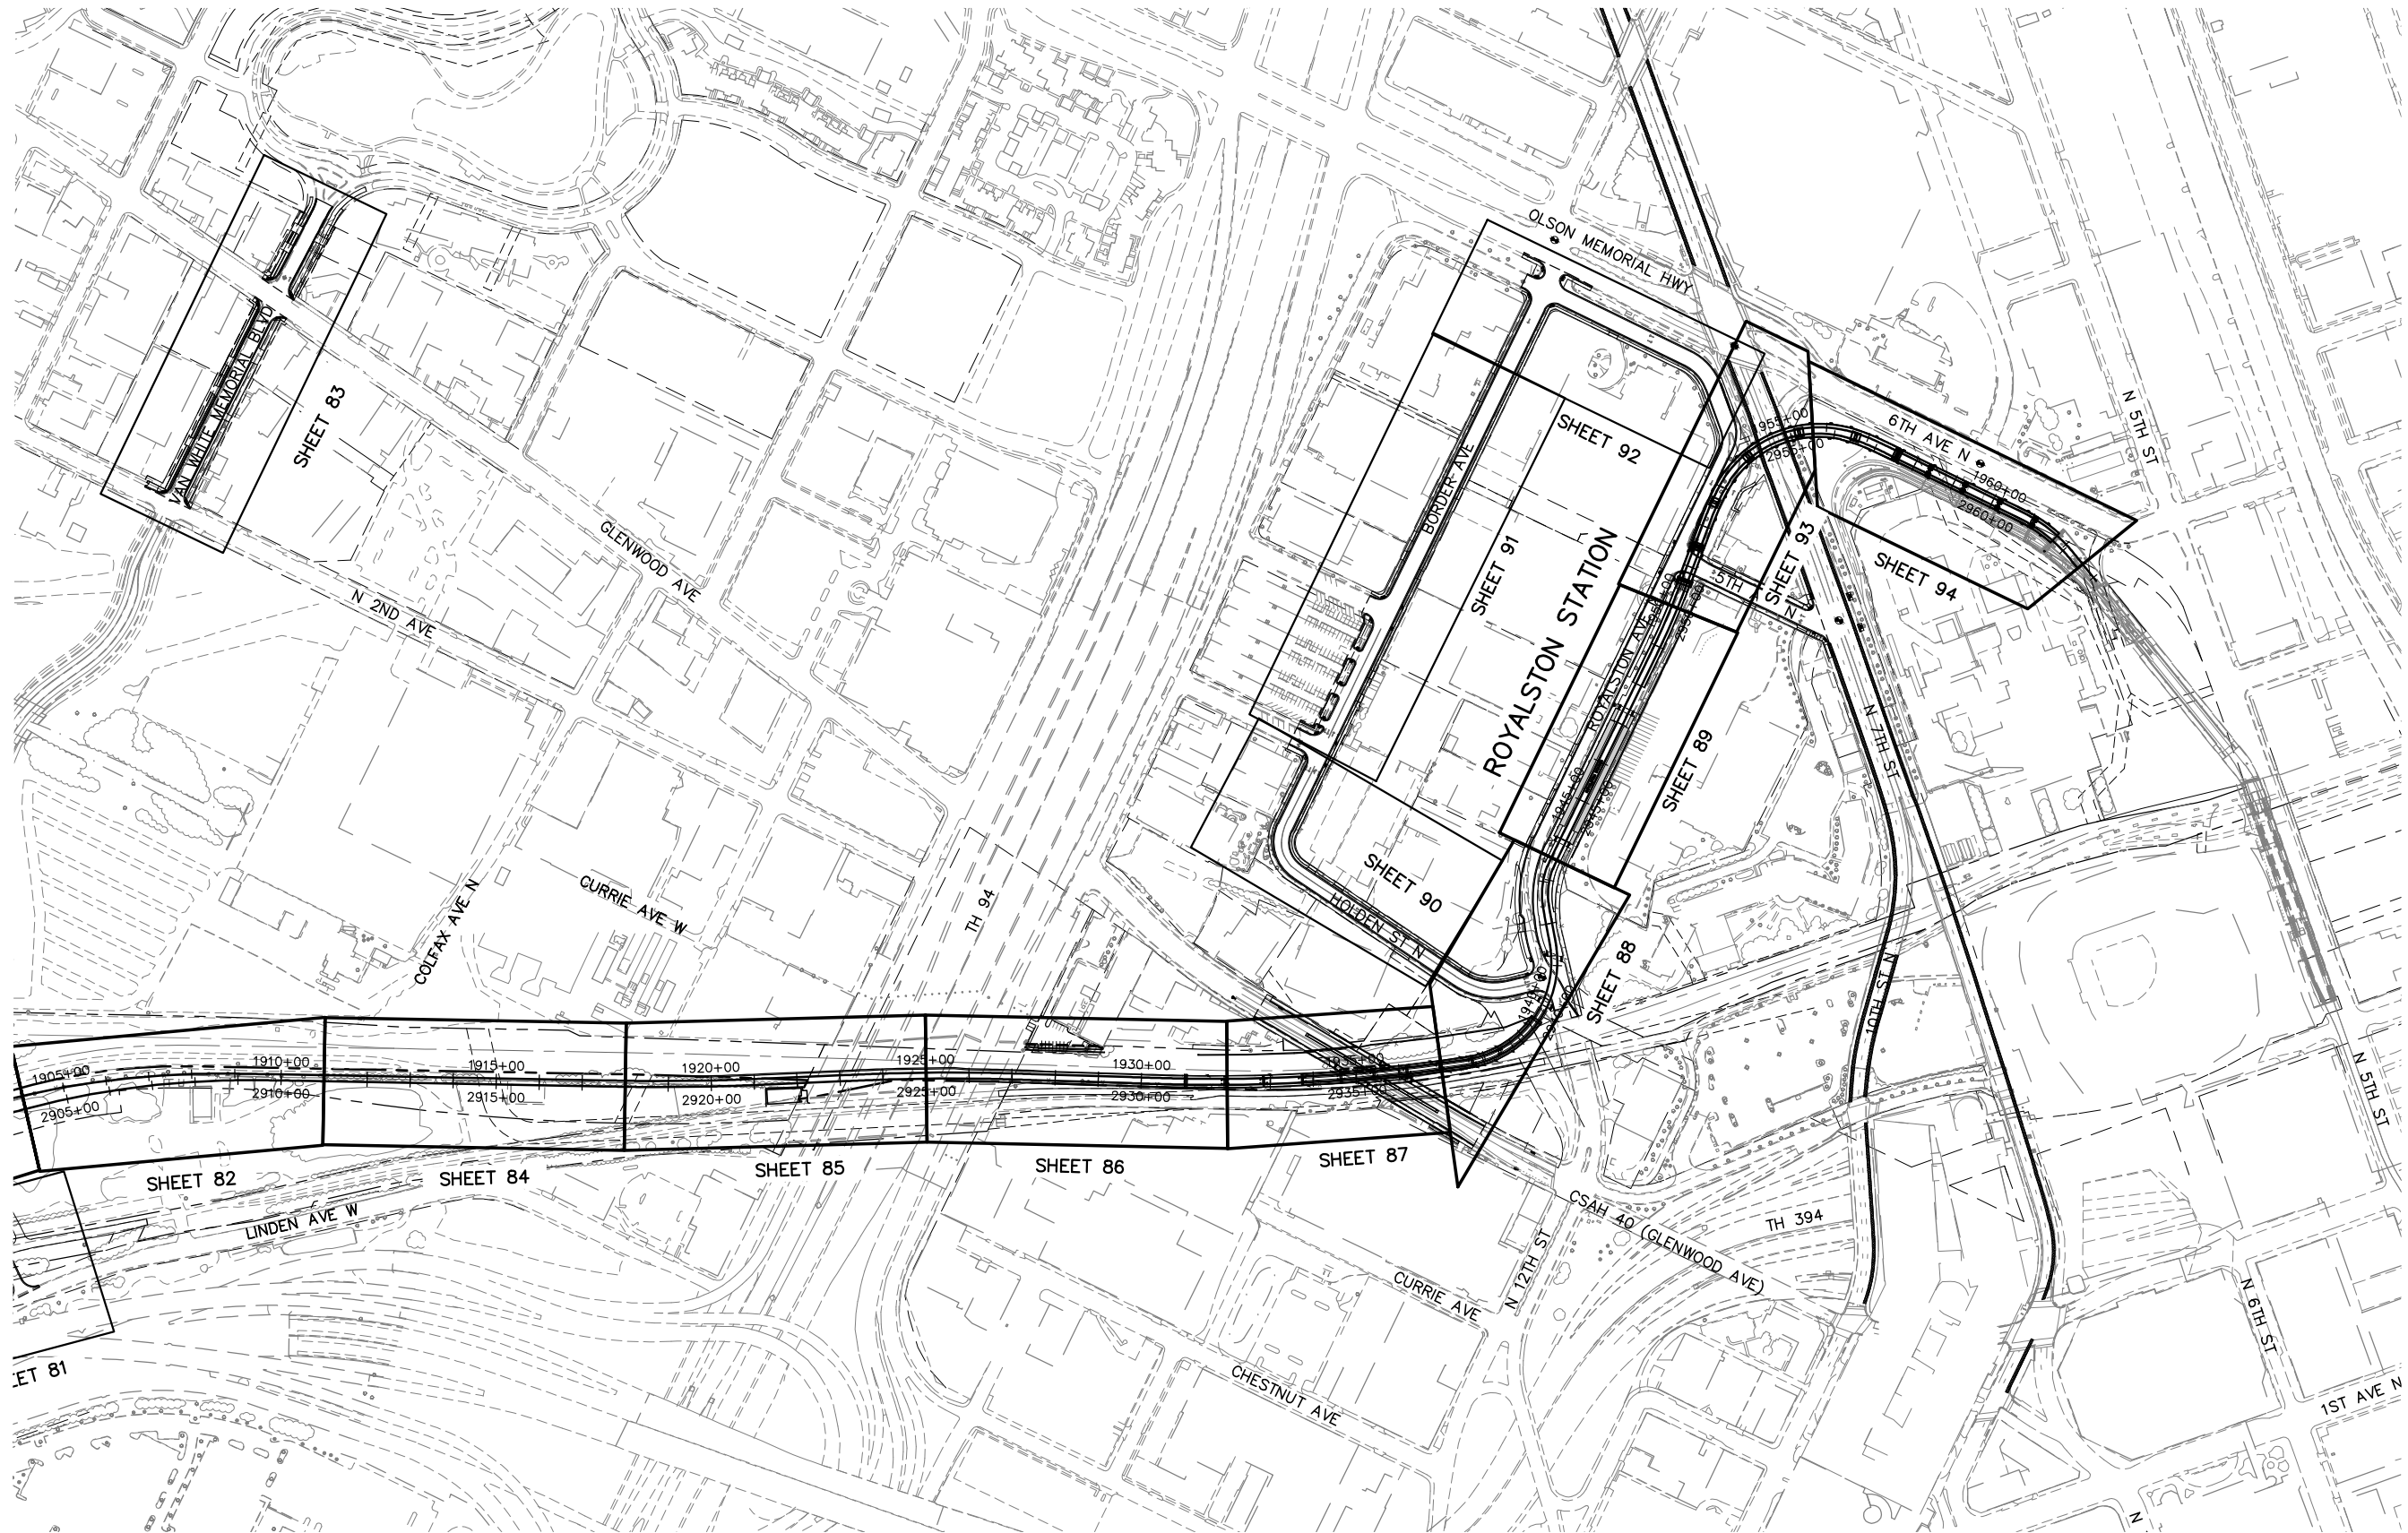

| NO. | DATE | BY | CHECK | DESIGN | REVISION / SUBMITTAL |
|-----|------|----|-------|--------|----------------------|
|     |      |    |       |        |                      |
|     |      |    |       |        |                      |
60% SUBMISSION - 09/28/15

CIVIL EAST - VOLUME 8  
DRAINAGE PLAN  
PLAN SHEET LAYOUT  
SHEET 6

DISCIPLINE: DRAINAGE


SHEET NAME: E4-STM-LAY-006

SHEET 13 OF 95




Sep. 21 2015 03:39 pm v:\3400\_ADC\CAD\SEGMENT E1\PLAN SHEETS\STORM SEWER\E1--STM--PLN.dwg By: 589


END WEST SEGMENT 1 - STA 2441+49.22  
BEGIN EAST SEGMENT 1 - STA 2496+00

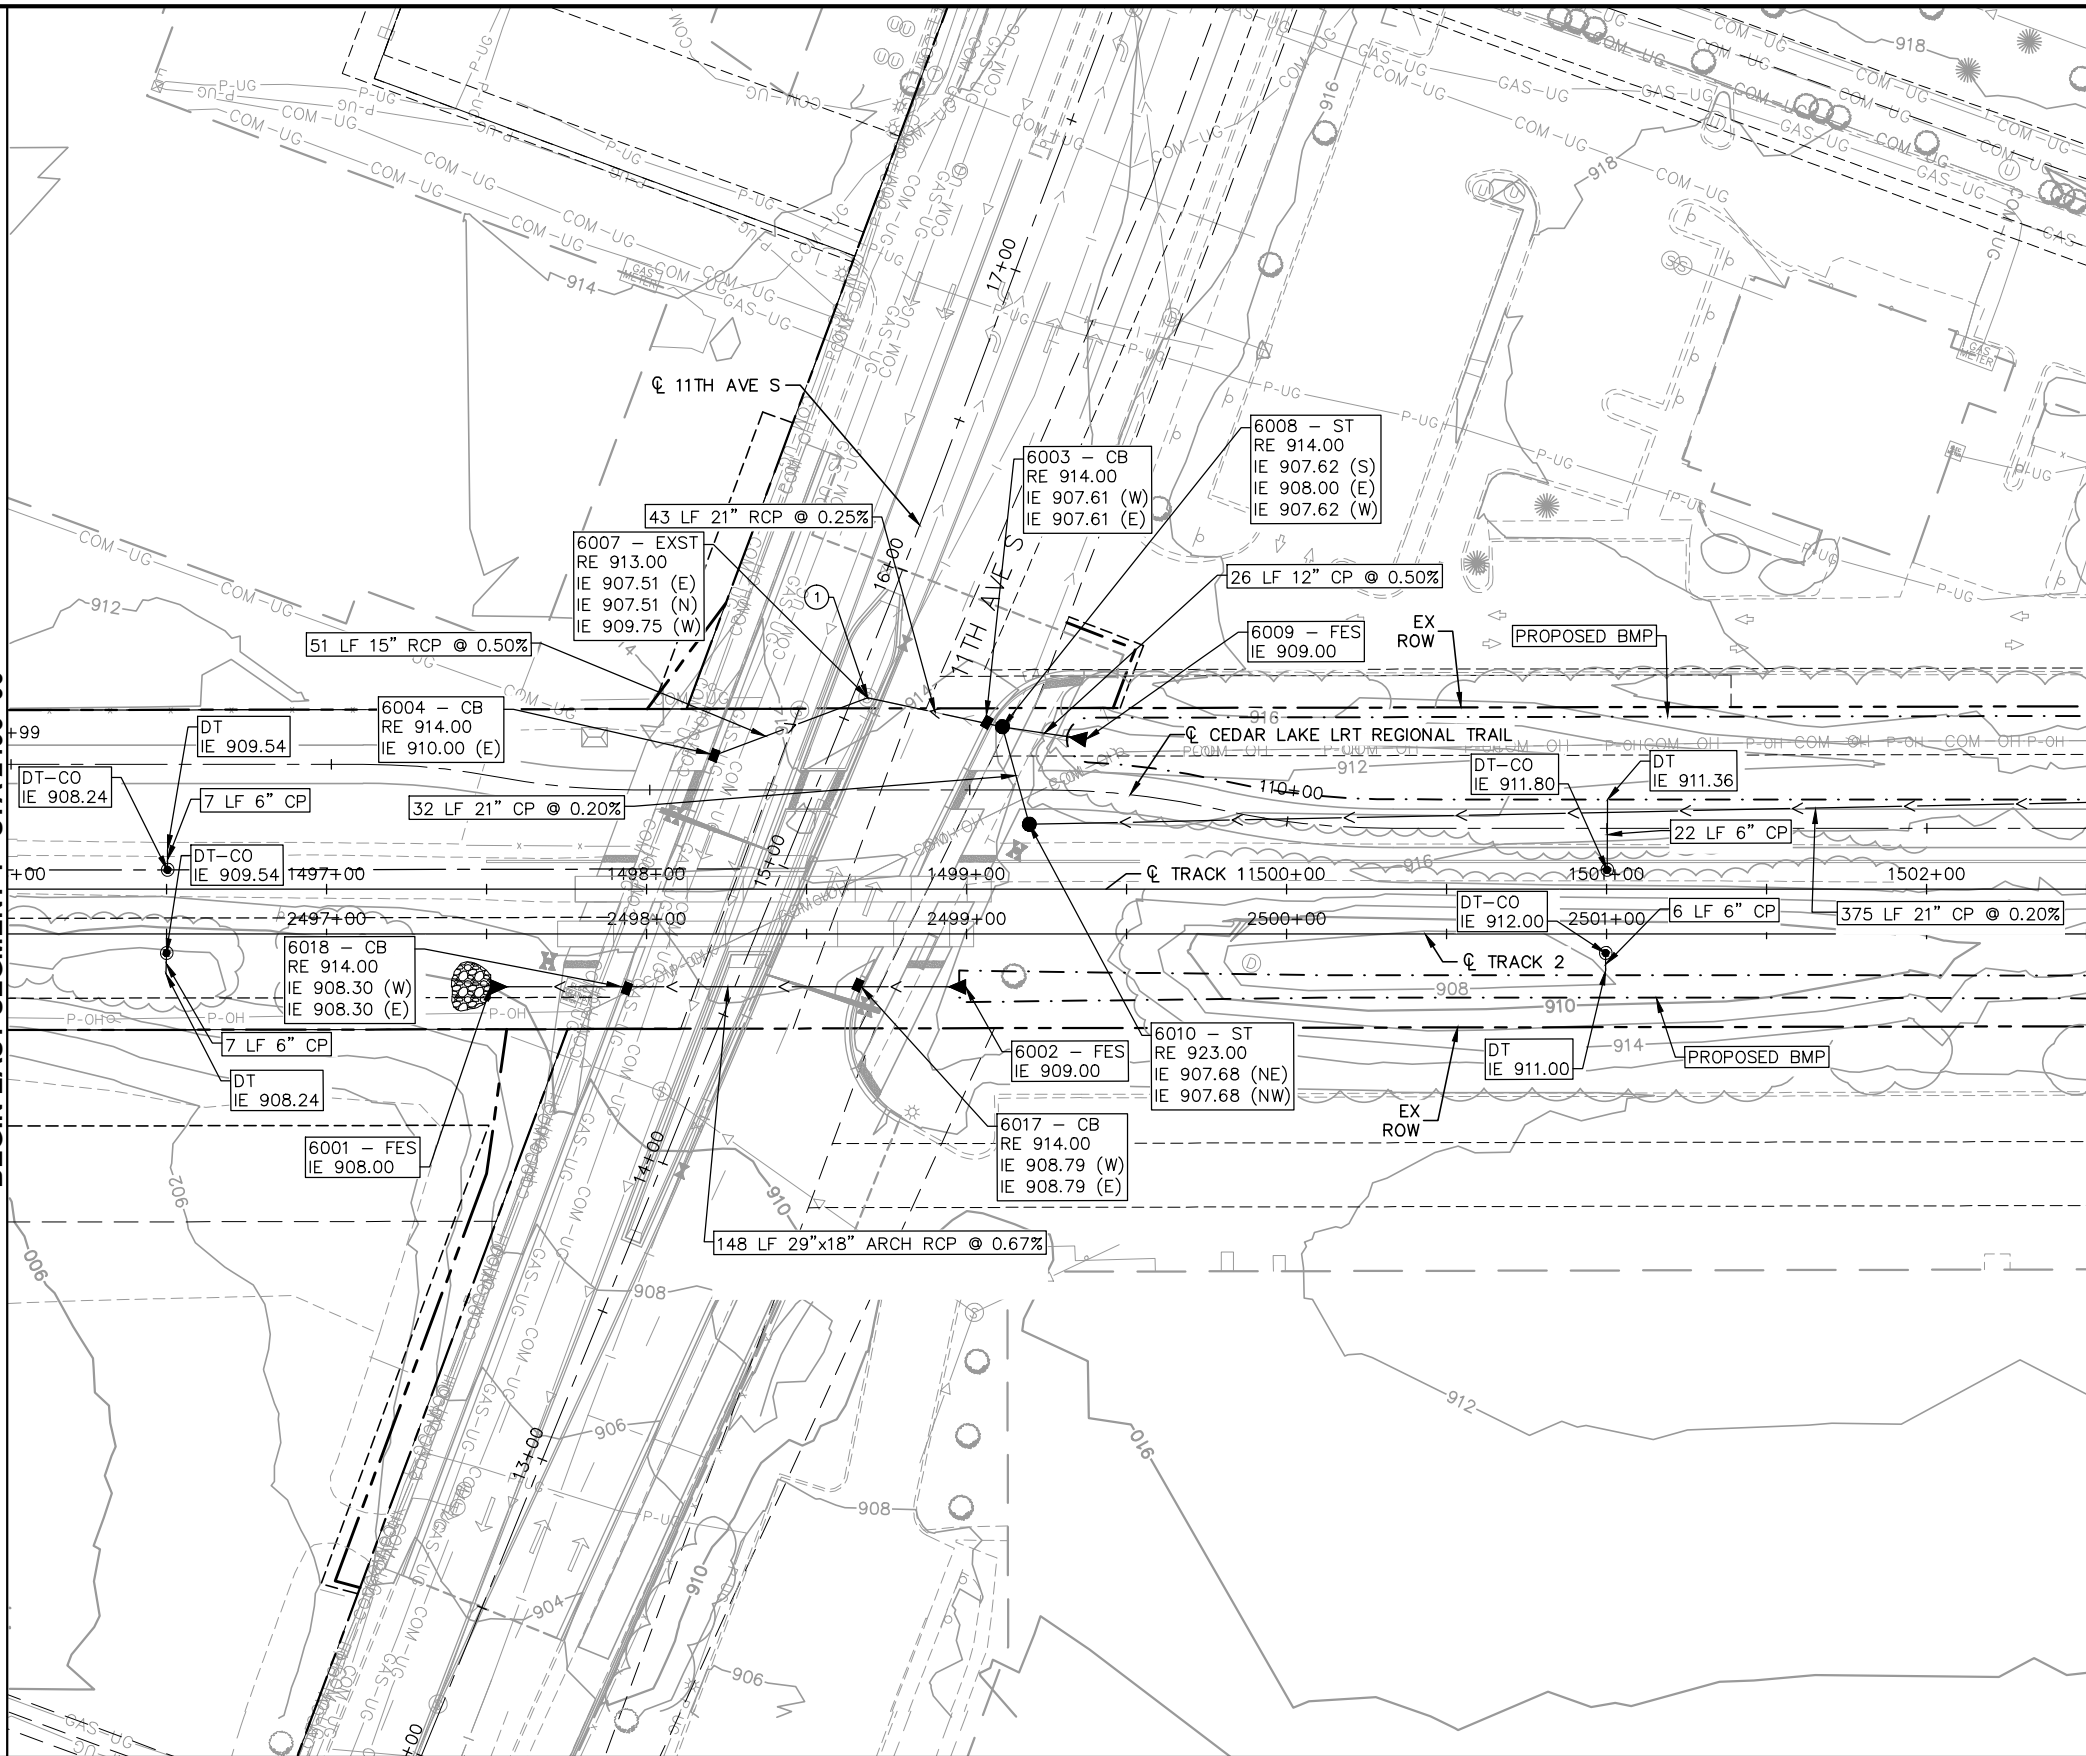

MATCH LINE - STA 2502+50

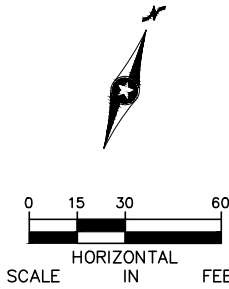

| NO. | DATE | BY | CHECK | DESIGN | REVISION / SUBMITTAL |
|-----|------|----|-------|--------|----------------------|
|     |      |    |       |        |                      |
|     |      |    |       |        |                      |
 



60% SUBMISSION - 09/28/15



CIVIL EAST - VOLUME 8  
DRAINAGE  
PLAN  
STA 2496+00 TO STA 2502+50

DISCIPLINE: DRAINAGE


SHEET NAME: E1-STM-PLN - 001

SHEET  
14  
OF  
95




Sep. 21 2015 03:39 pm v:\3400\_ADC\CAD\SEGMENT E1\PLAN SHEETS\STORM SEWER\E1--STM--PLN.dwg By: 589


MATCH LINE - STA 2502+50

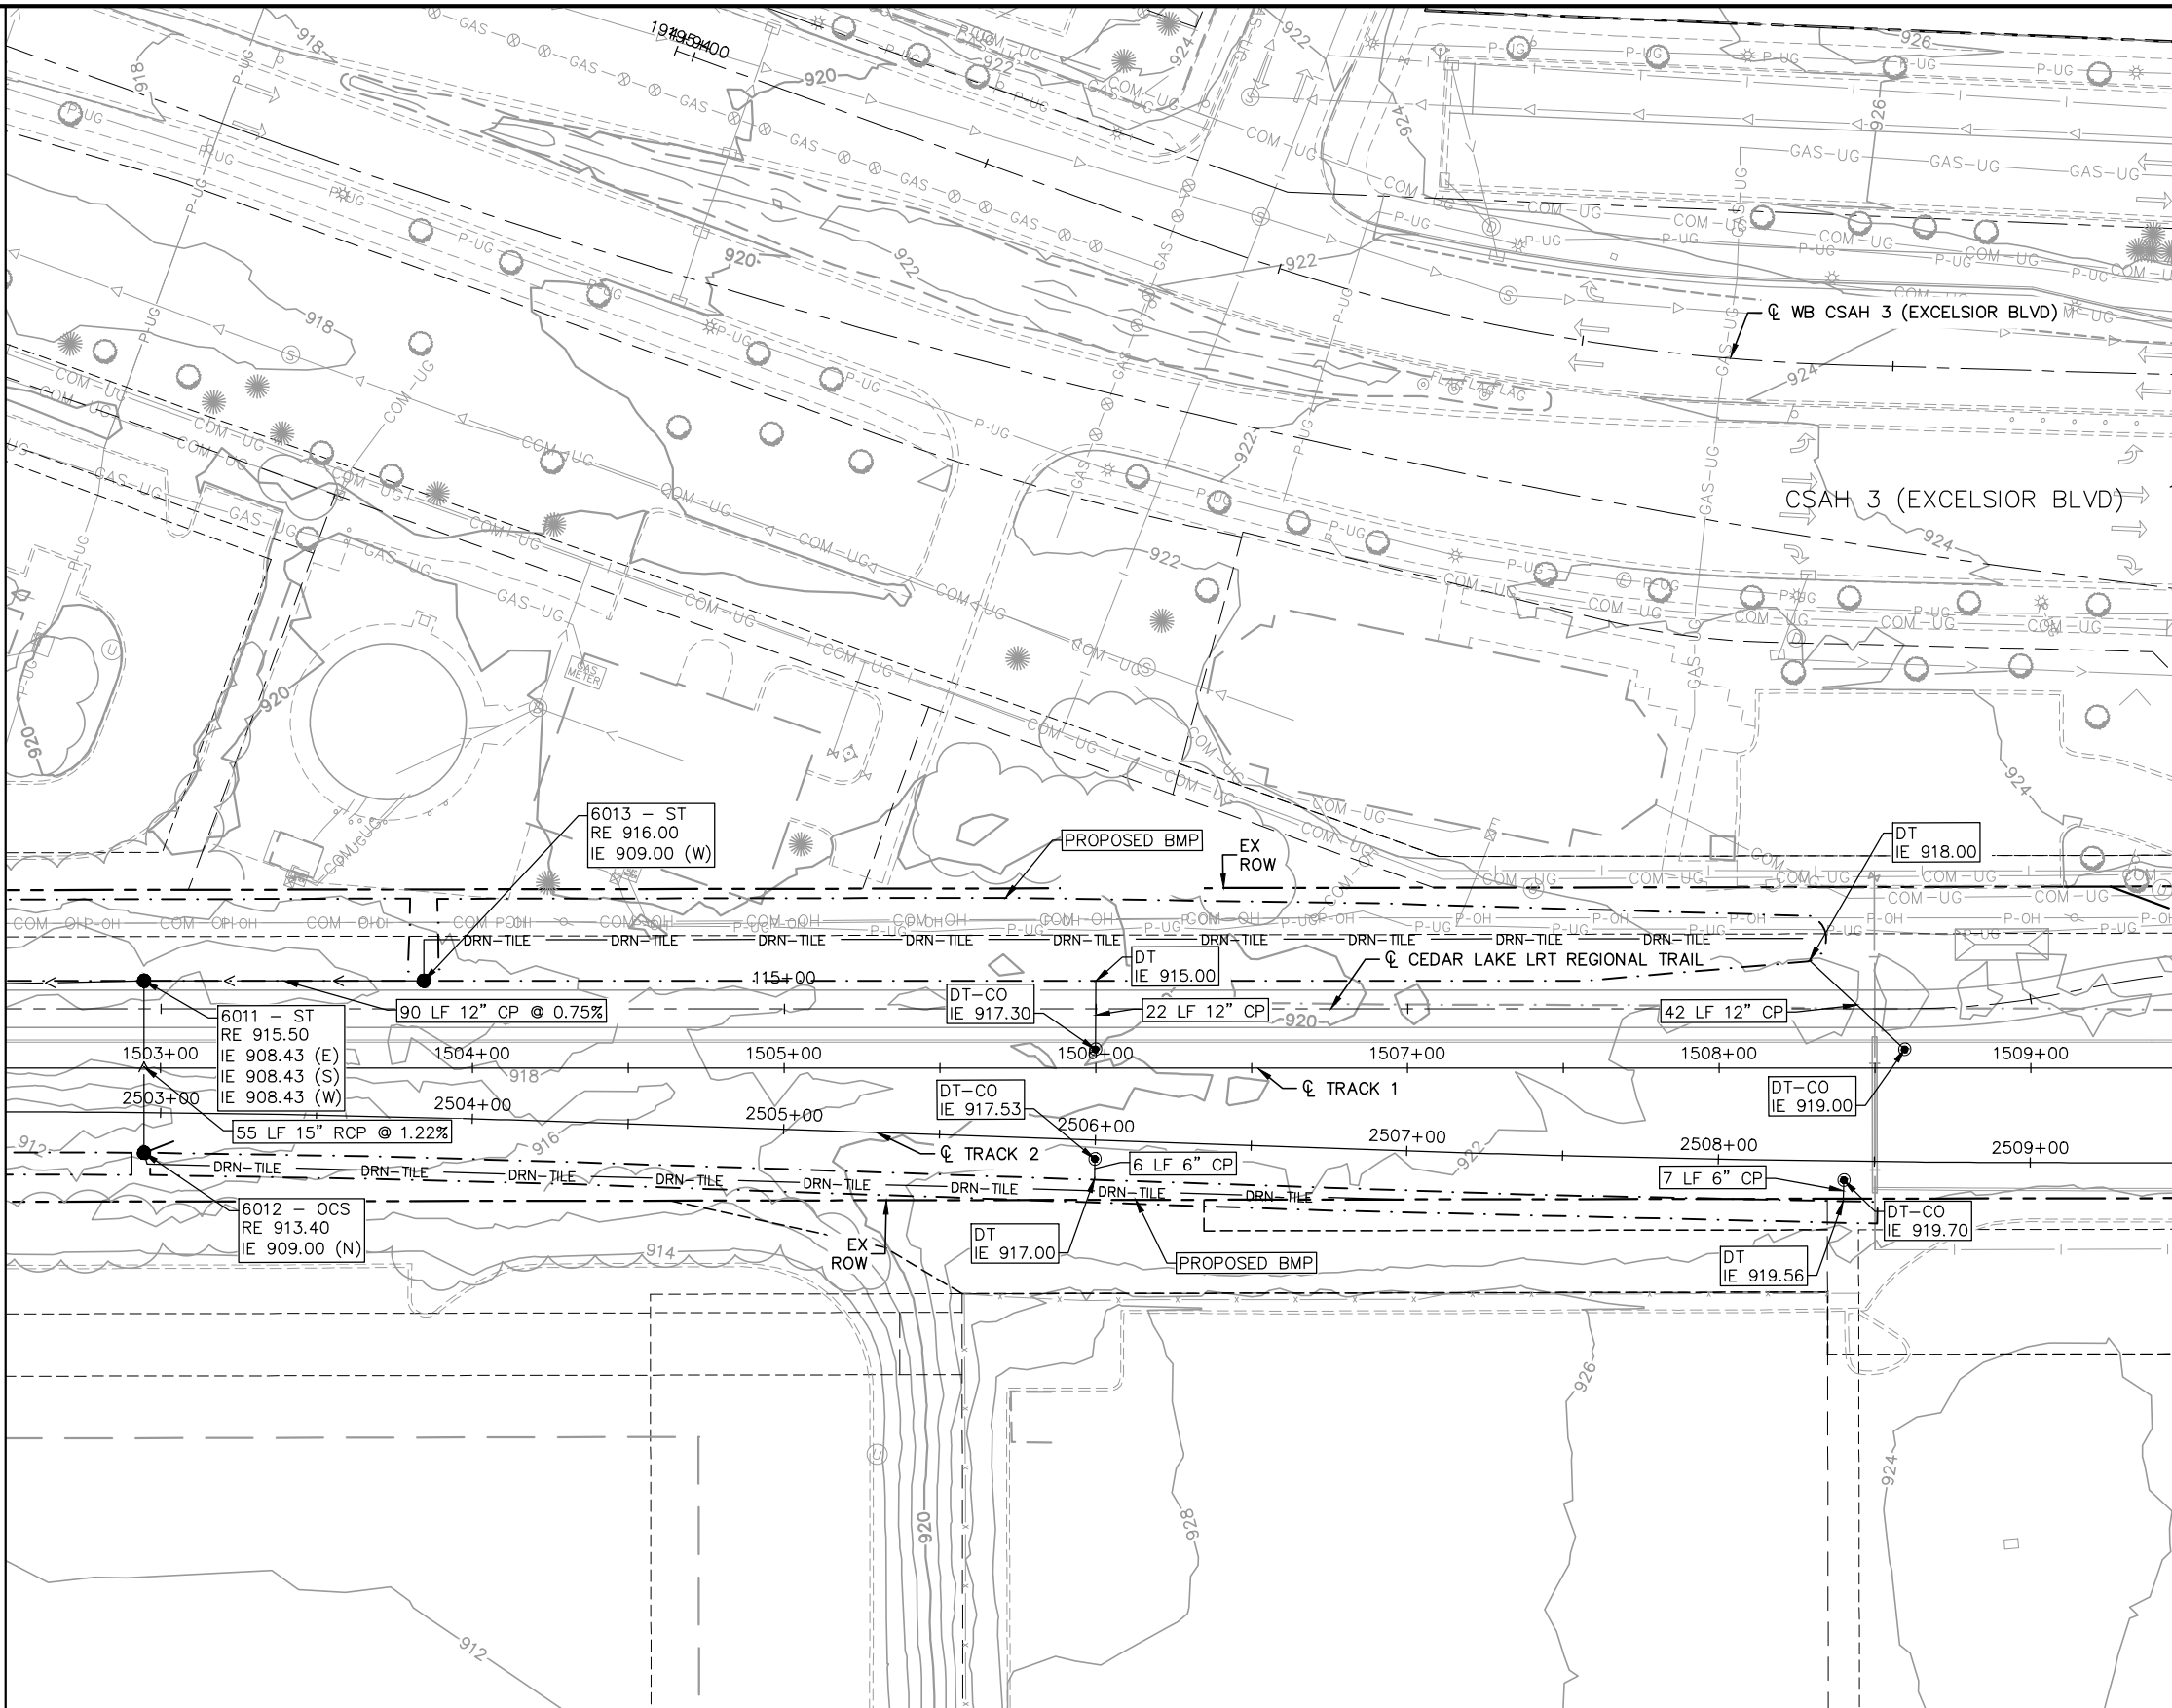

MATCH LINE - STA 2509+50

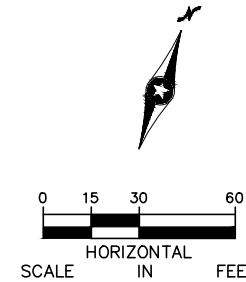

| NO. | DATE | BY | CHECK | DESIGN | REVISION / SUBMITTAL |
|-----|------|----|-------|--------|----------------------|
|     |      |    |       |        |                      |
|     |      |    |       |        |                      |
 



60% SUBMISSION - 09/28/15

SOUTHWEST  
Green Line LRT Extension


| CIVIL EAST - VOLUME 8<br>DRAINAGE<br>PLAN<br>STA 2502+50 TO STA 2509+50 |                                 |
|-------------------------------------------------------------------------|---------------------------------|
| DISCIPLINE:<br>DRAINAGE                                                 | SHEET NAME:<br>E1-STM-PLN - 002 |

| SHEET |
|-------|
| 15    |
| OF    |
| 95    |

Sep. 21 2015 03:40 pm v:\3400\_ADC\CAD\SEGMENT E1\PLAN SHEETS\STORM SEWER\E1--STM-PLN.dwg By: 589

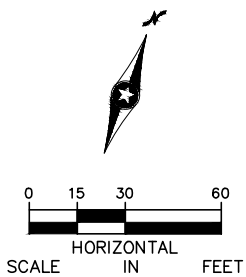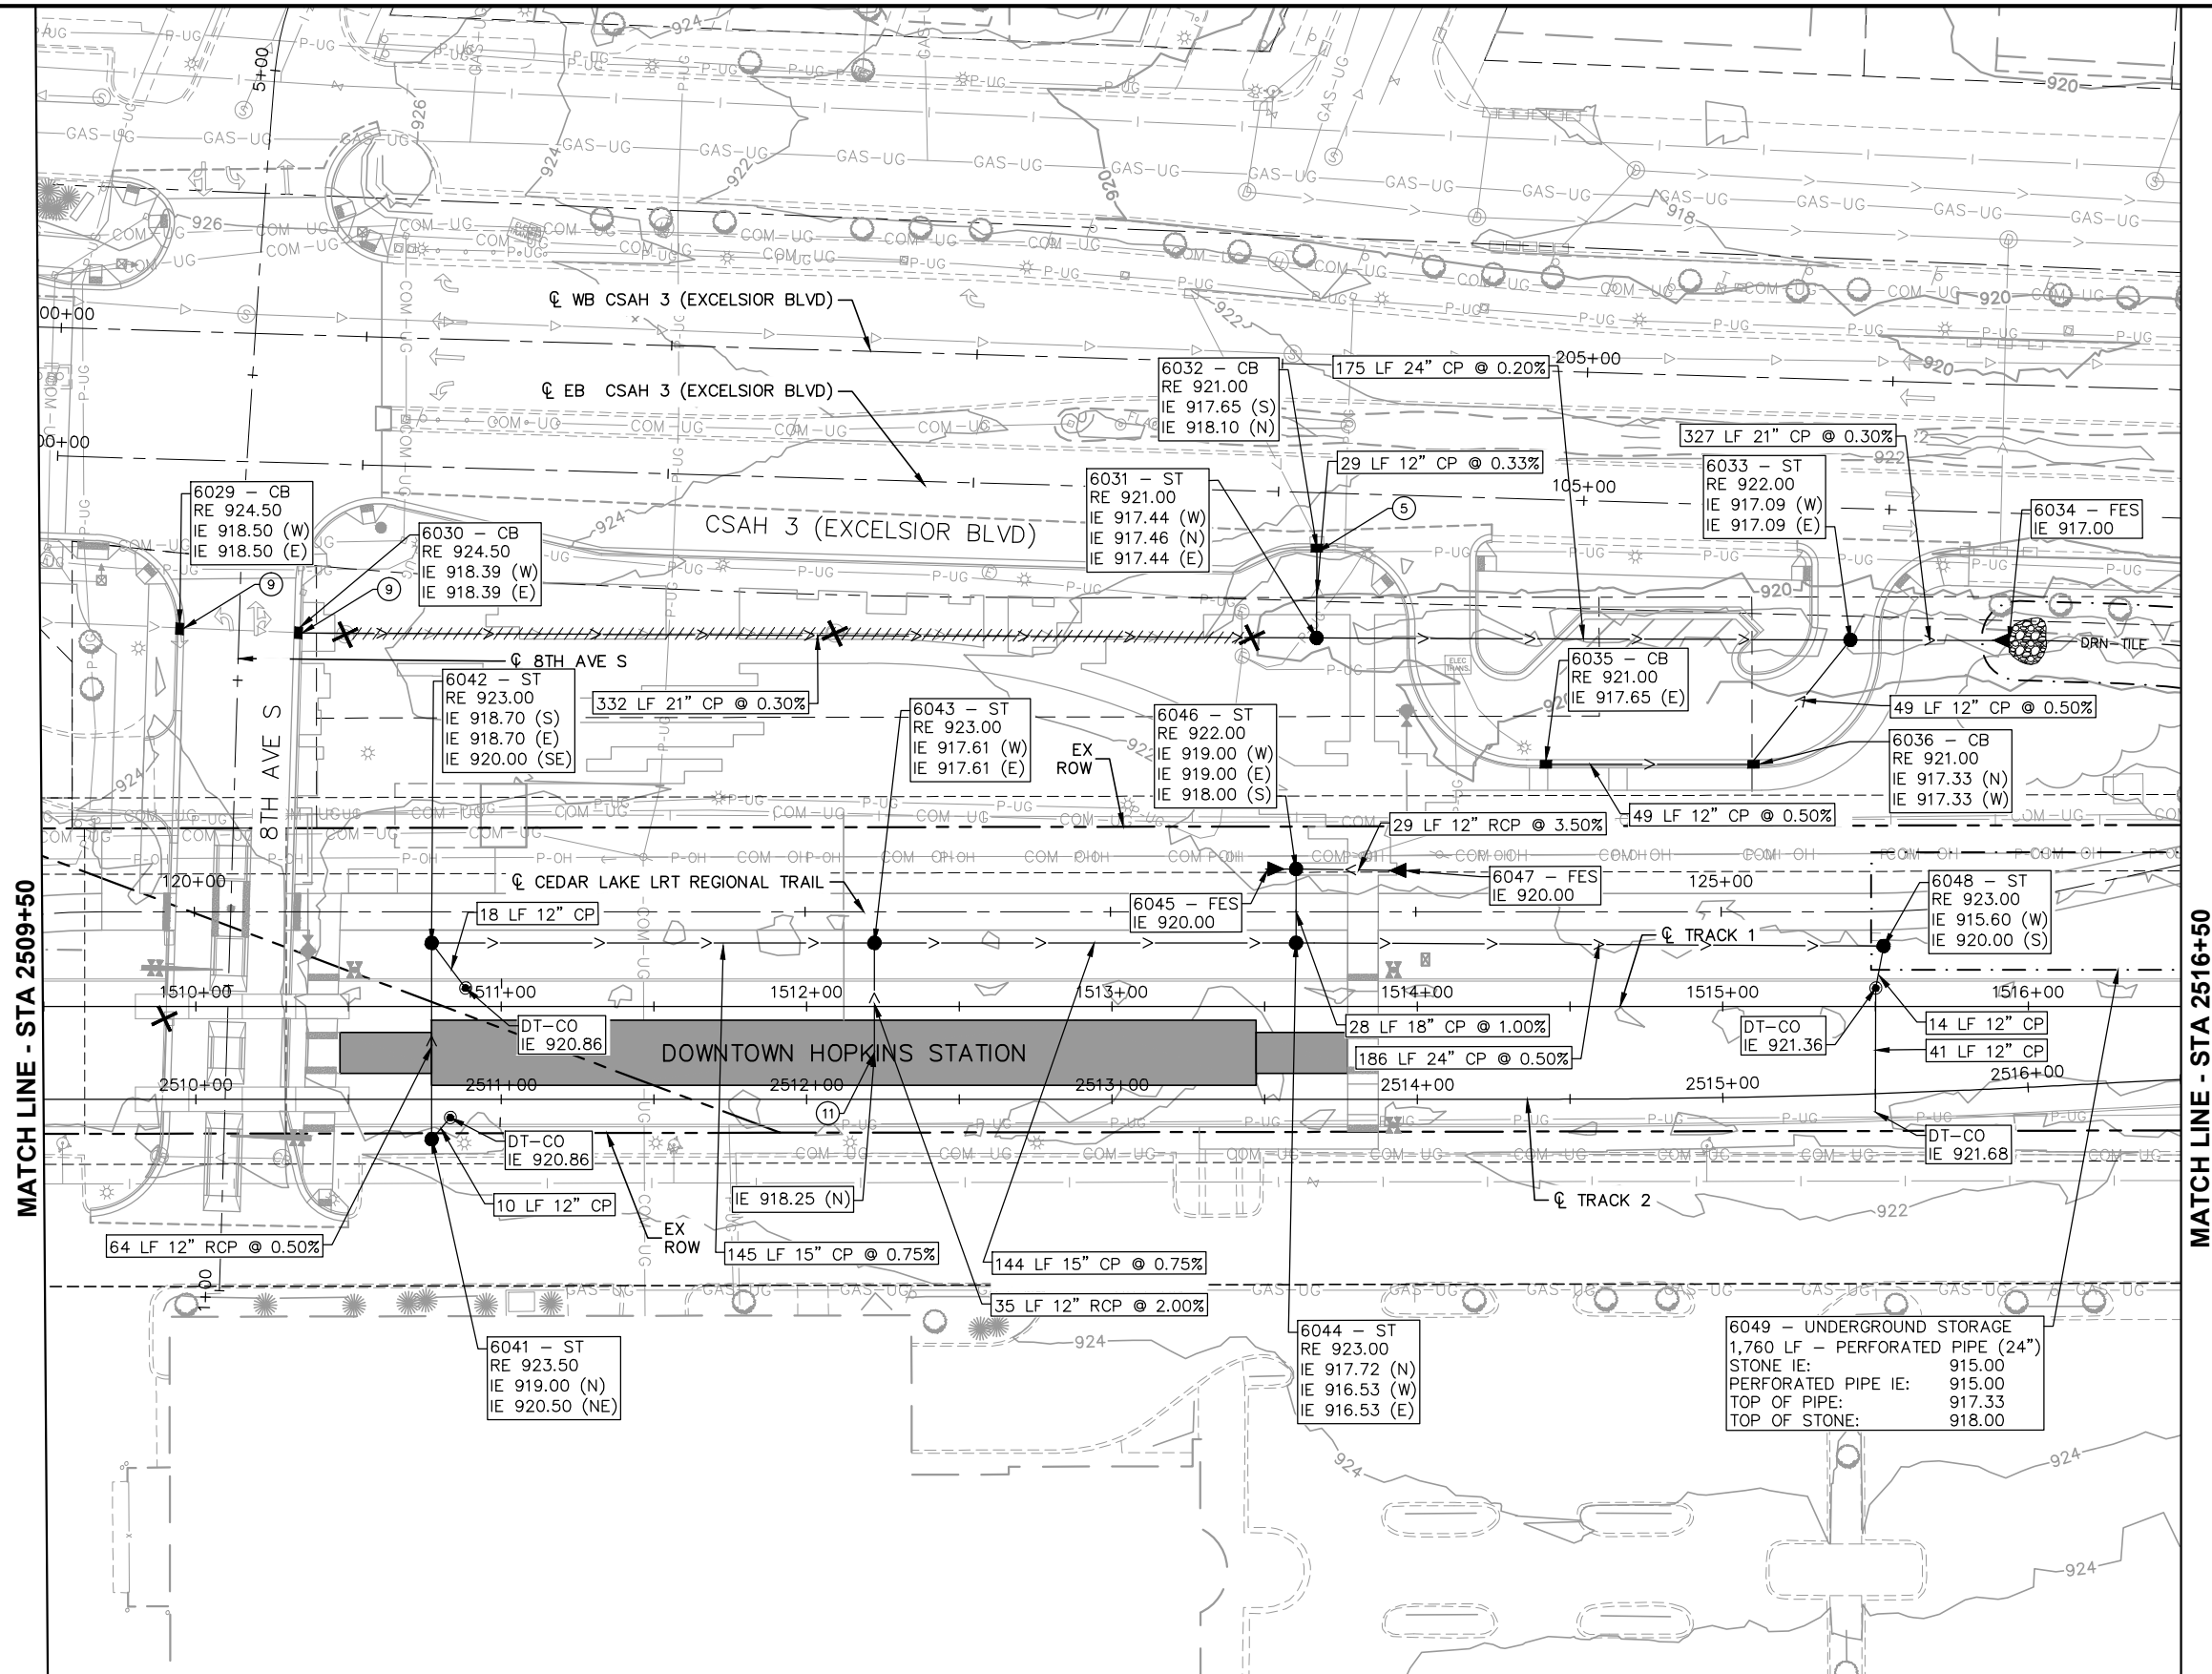

| NO. | DATE | BY | CHECK/DESIGN | REVISION / SUBMITTAL |
|-----|------|----|--------------|----------------------|
|     |      |    |              |                      |
|     |      |    |              |                      |
 



60% SUBMISSION - 09/28/15



CIVIL EAST - VOLUME 8  
DRAINAGE  
PLAN  
STA 2509+50 TO STA 2516+50

DISCIPLINE: DRAINAGE  
SHEET NAME: E1-STM-PLN - 003

SHEET  
16  
OF  
95









Sep. 21 2015 03:41 pm V:\3400\_ADC\CAD\CAD\SEGMENT E1\PLAN SHEETS\STORM SEWER\E1-STM-PLN.dwg By: 589

MATCH LINE - STA 2523+50

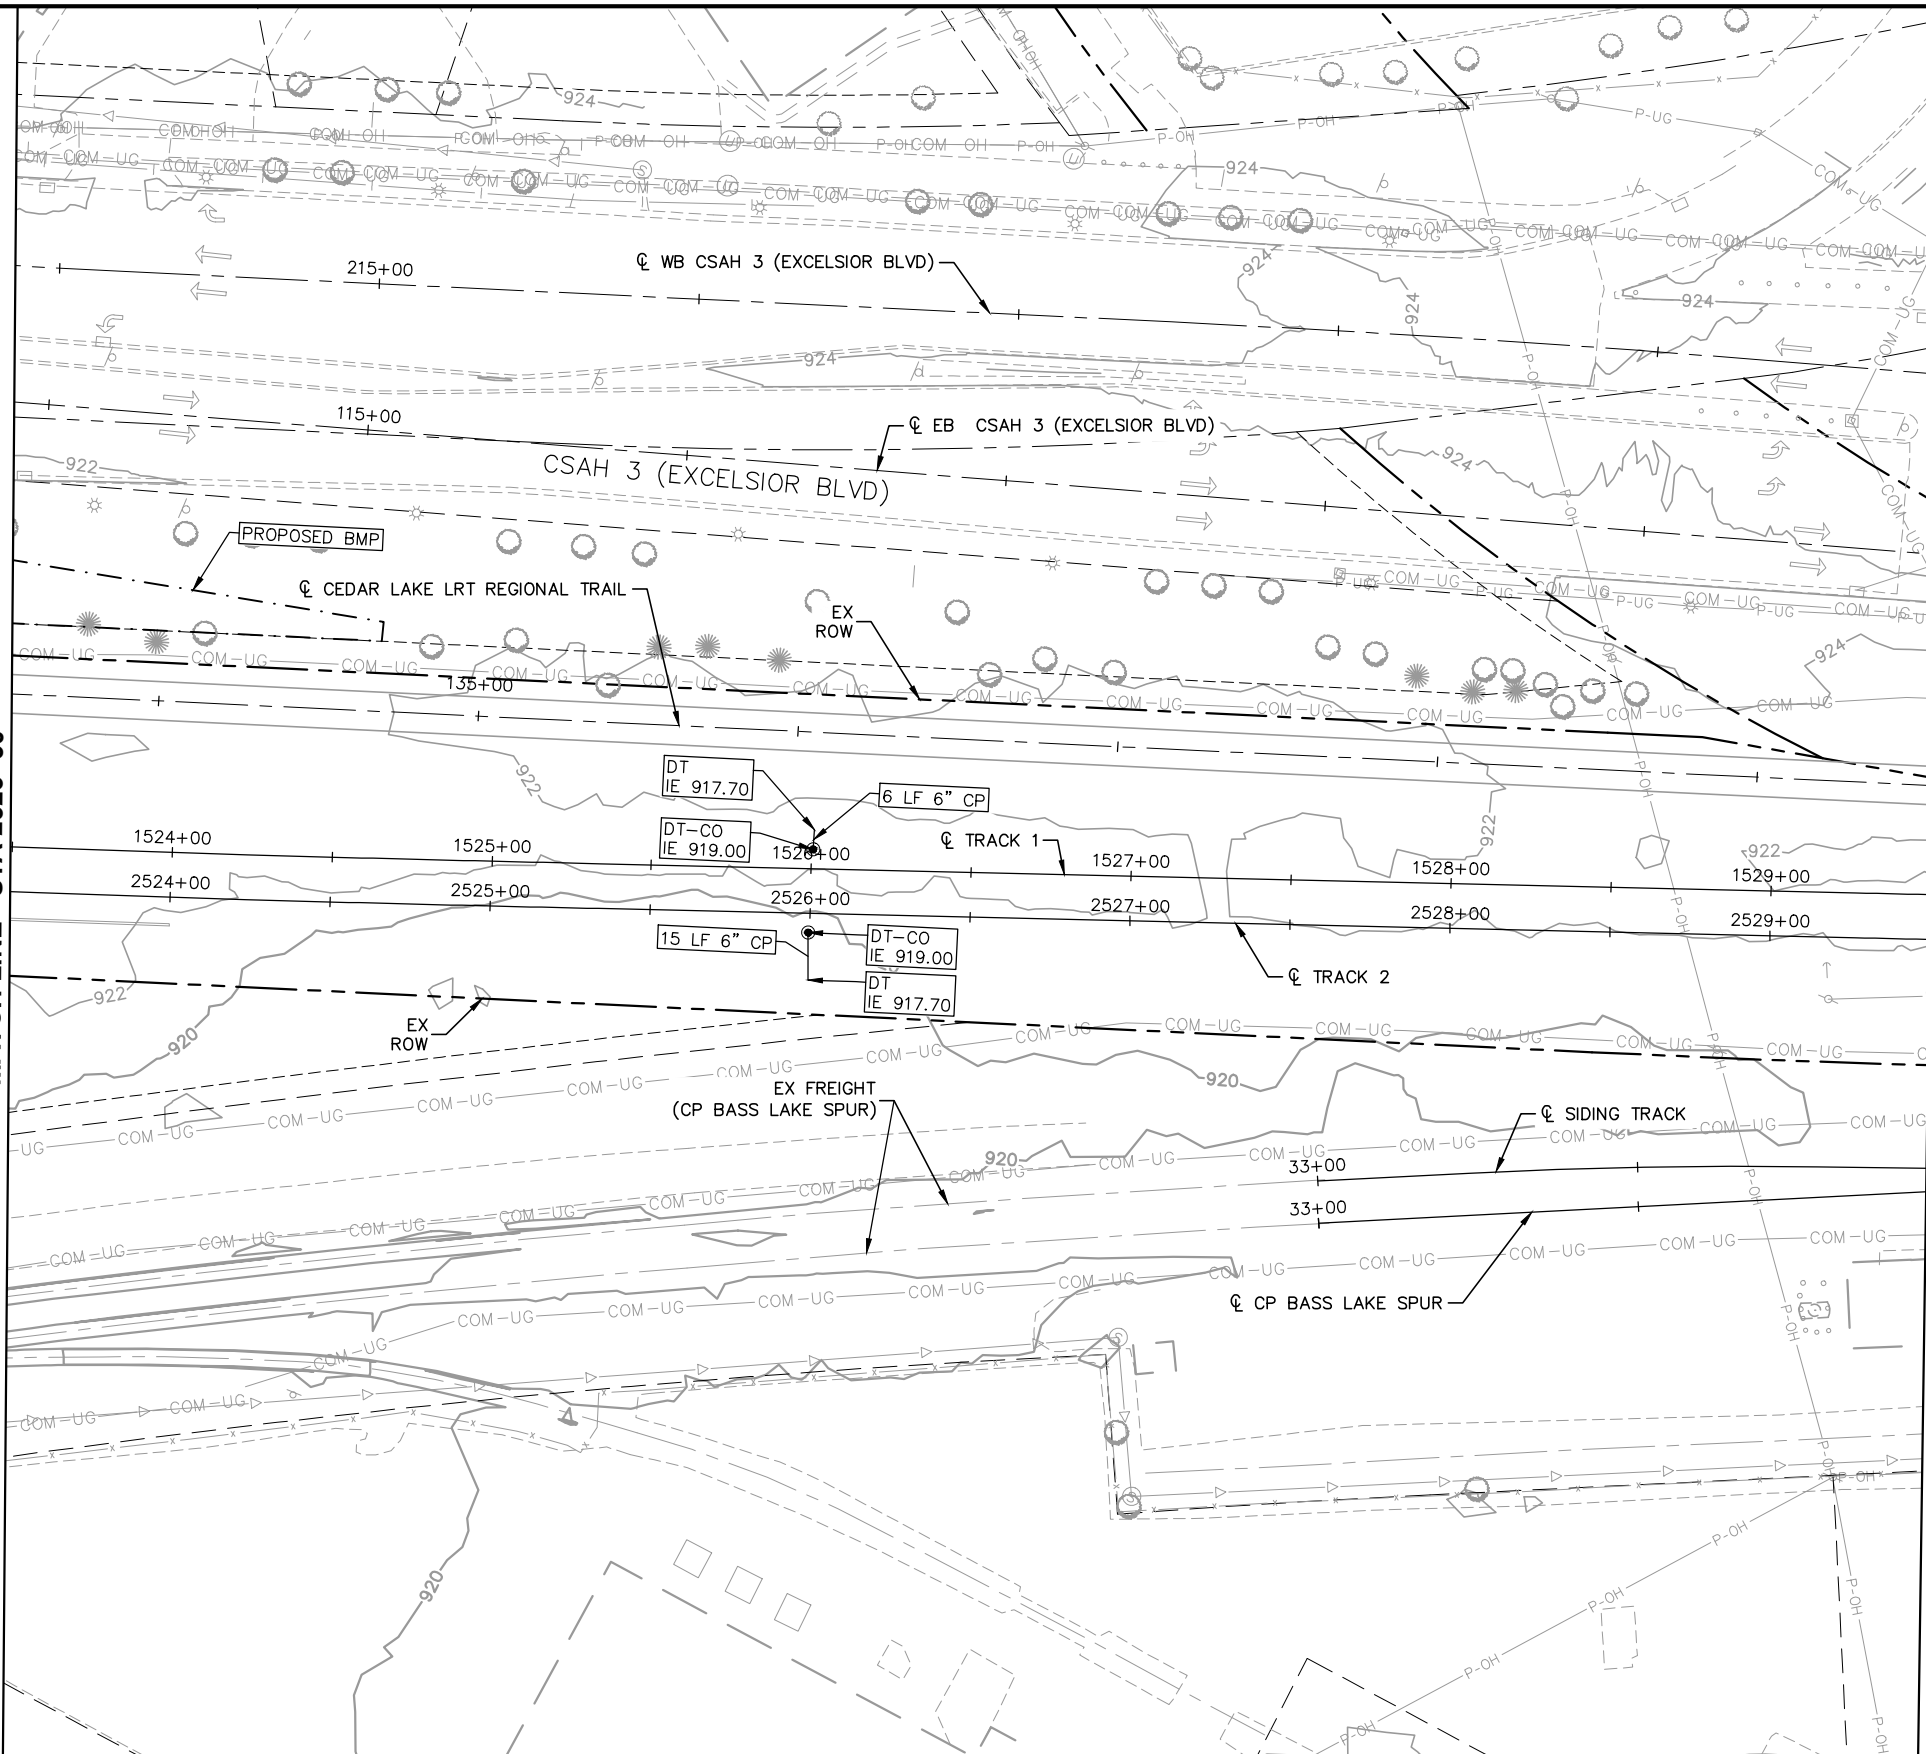

MATCH LINE - STA 2529+50

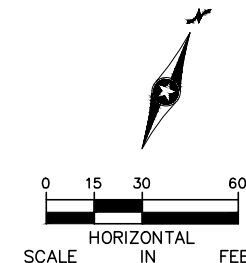

| NO. | DATE | BY | CHECK | DESIGN | REVISION / SUBMITTAL |
|-----|------|----|-------|--------|----------------------|
|     |      |    |       |        |                      |
|     |      |    |       |        |                      |
**AECOM**

**Sambatek**  
www.sambatek.com  
Engineering | Surveying | Planning | Environmental

**METROPOLITAN**  
C O U N C I L

**SOUTHWEST**  
Green Line LRT Extension



**CIVIL EAST - VOLUME 8**  
**DRAINAGE**  
**PLAN**  
**STA 2523+50 TO STA 2529+50**


DISCIPLINE:  
**DRAINAGE**

SHEET NAME:  
**E1-STM-PLN - 005**


**SHEET**  
**18**  
**OF**  
**95**

**60% SUBMISSION - 09/28/15**

Sep. 21 2015 03:42 pm v:\3400\_ADC\CAD\SEGMENT E1\PLAN SHEETS\STORM SEWER\E1--STM-PLN.dwg By: 589

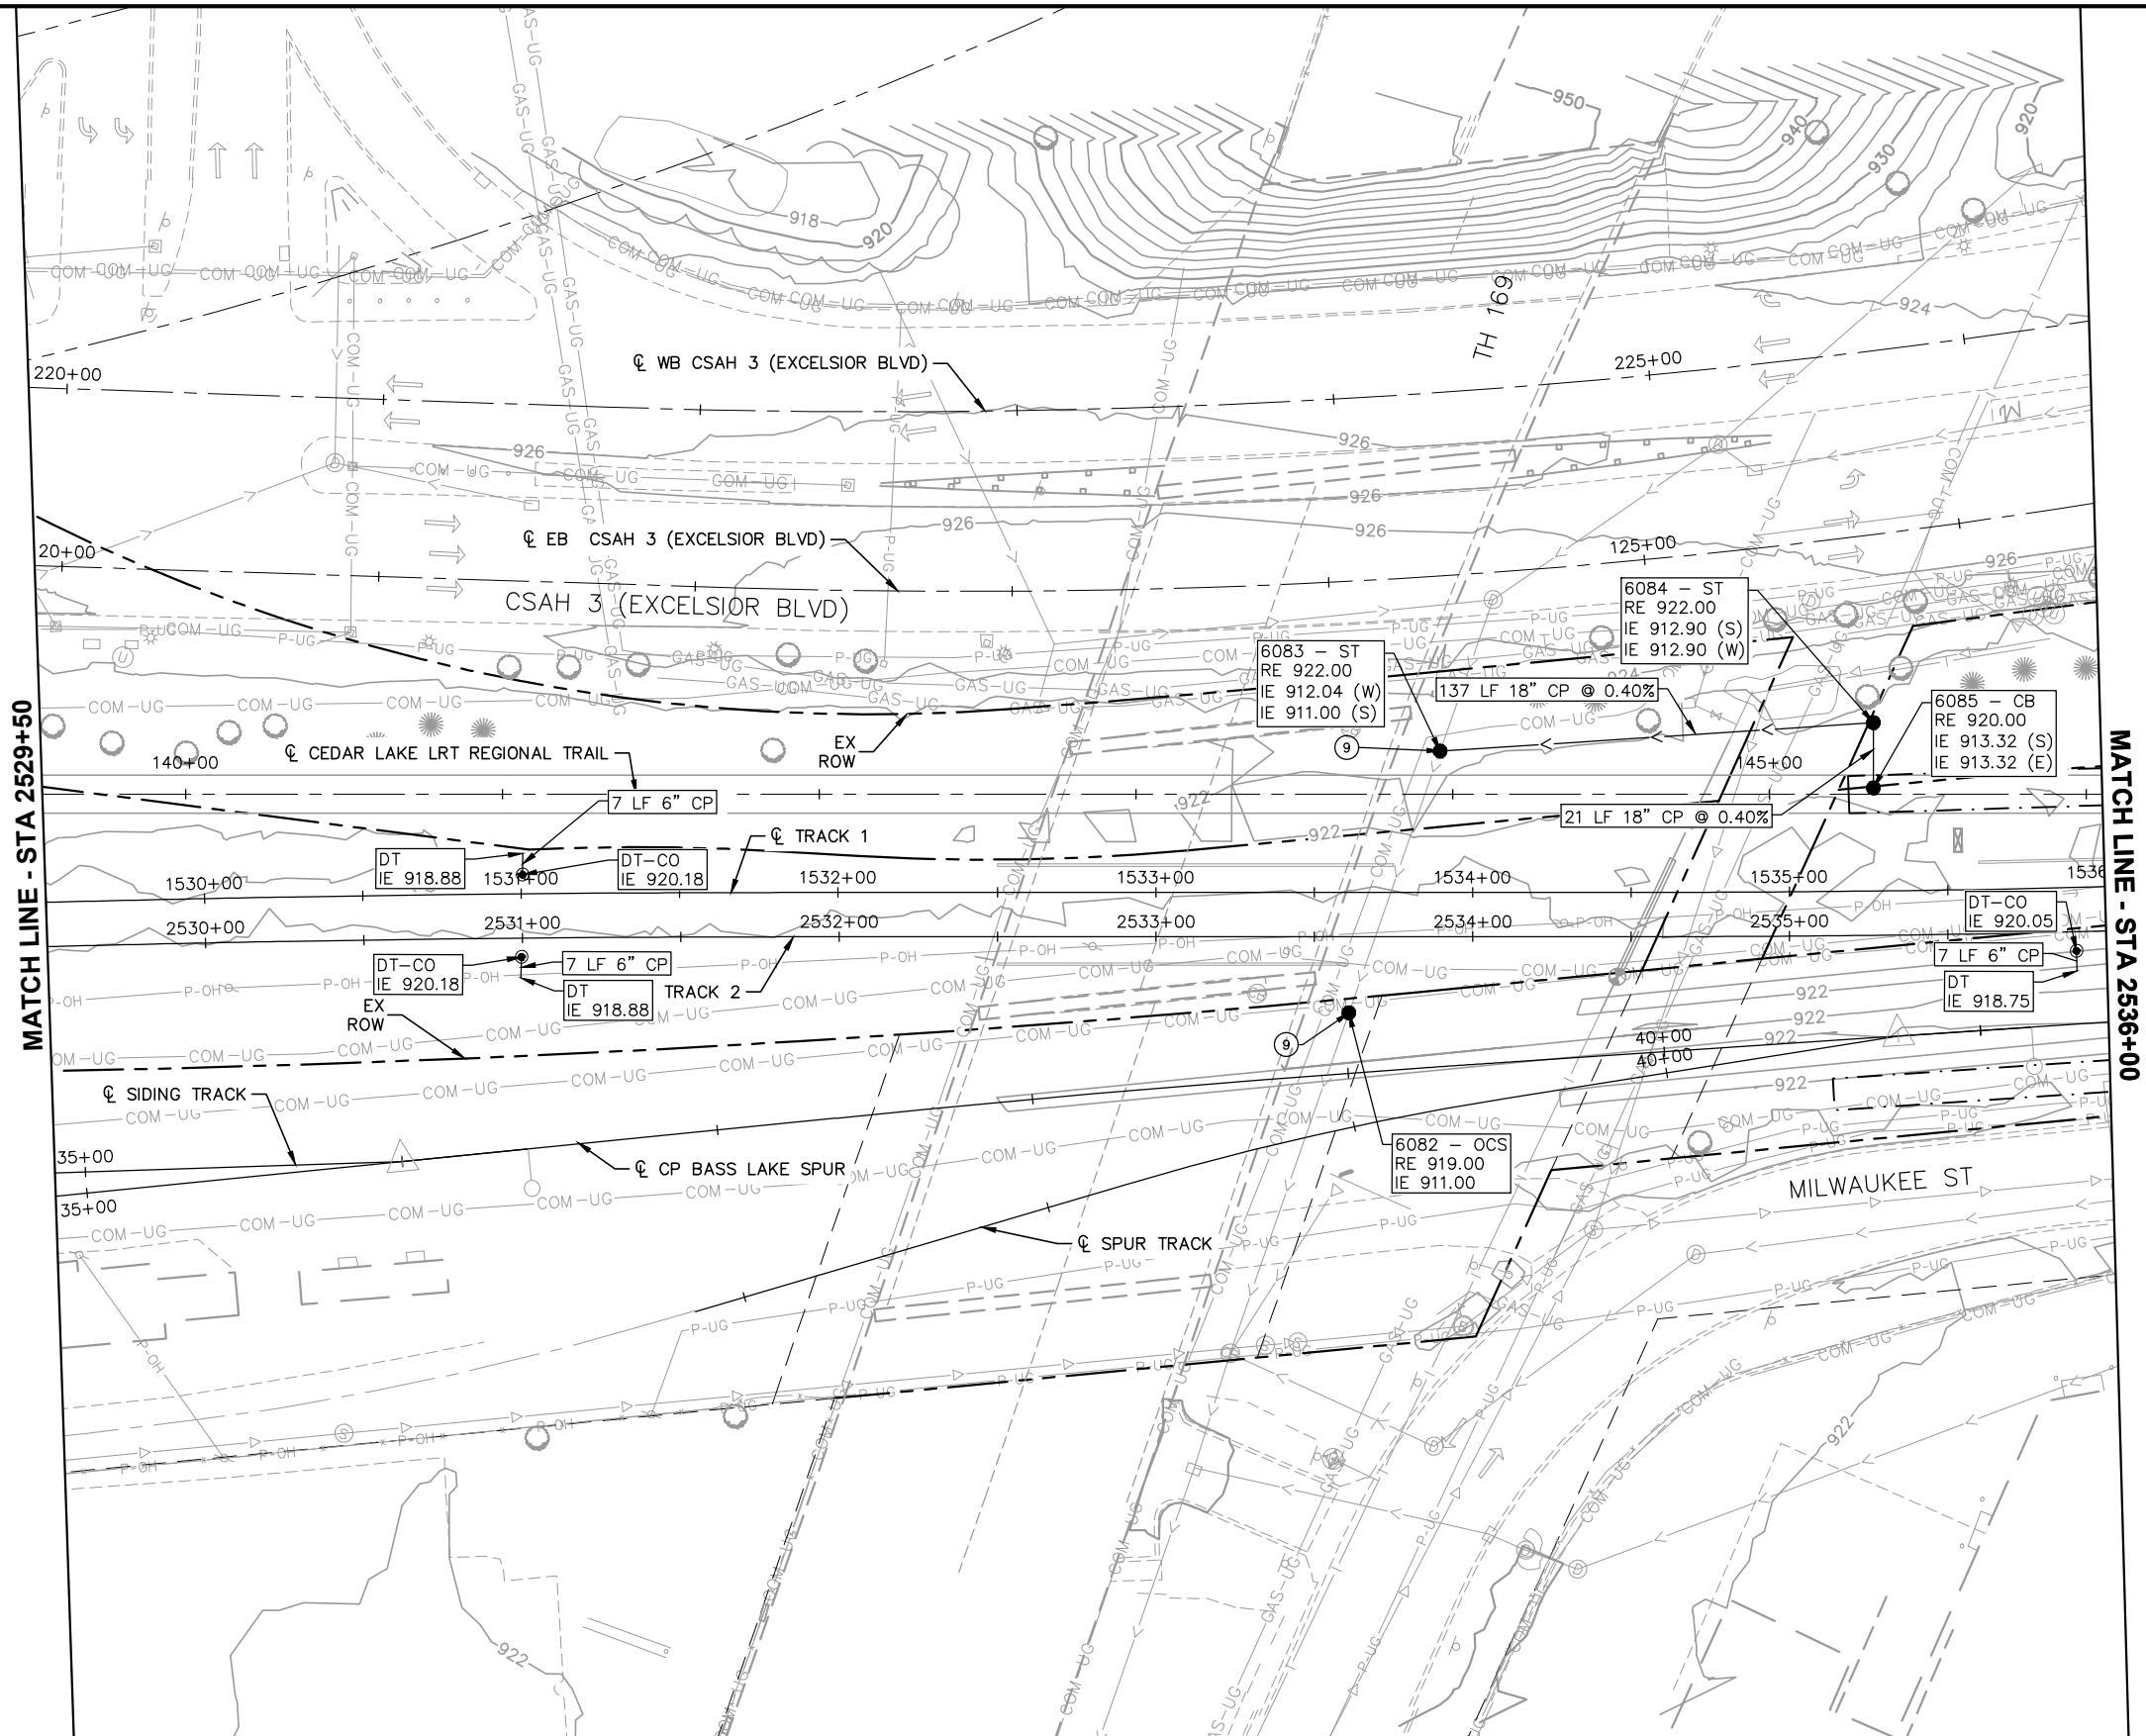

| NO. | DATE | BY | CHECK | DESIGN | REVISION / SUBMITTAL |
|-----|------|----|-------|--------|----------------------|
|     |      |    |       |        |                      |
|     |      |    |       |        |                      |
 



60% SUBMISSION - 09/28/15





CIVIL EAST - VOLUME 8  
DRAINAGE  
PLAN  
STA 2529+50 TO STA 2536+00

|                         |                                 |
|-------------------------|---------------------------------|
| DISCIPLINE:<br>DRAINAGE | SHEET NAME:<br>E1-STM-PLN - 006 |
|-------------------------|---------------------------------|


SHEET  
19  
OF  
95



Sep. 21 2015 03:43 pm V:\3400\_ADC\CAD\SEGMENT E1\PLAN SHEETS\STORM SEWER\E1-STM-PLN.dwg By: 589

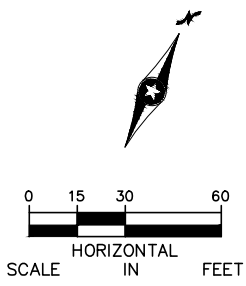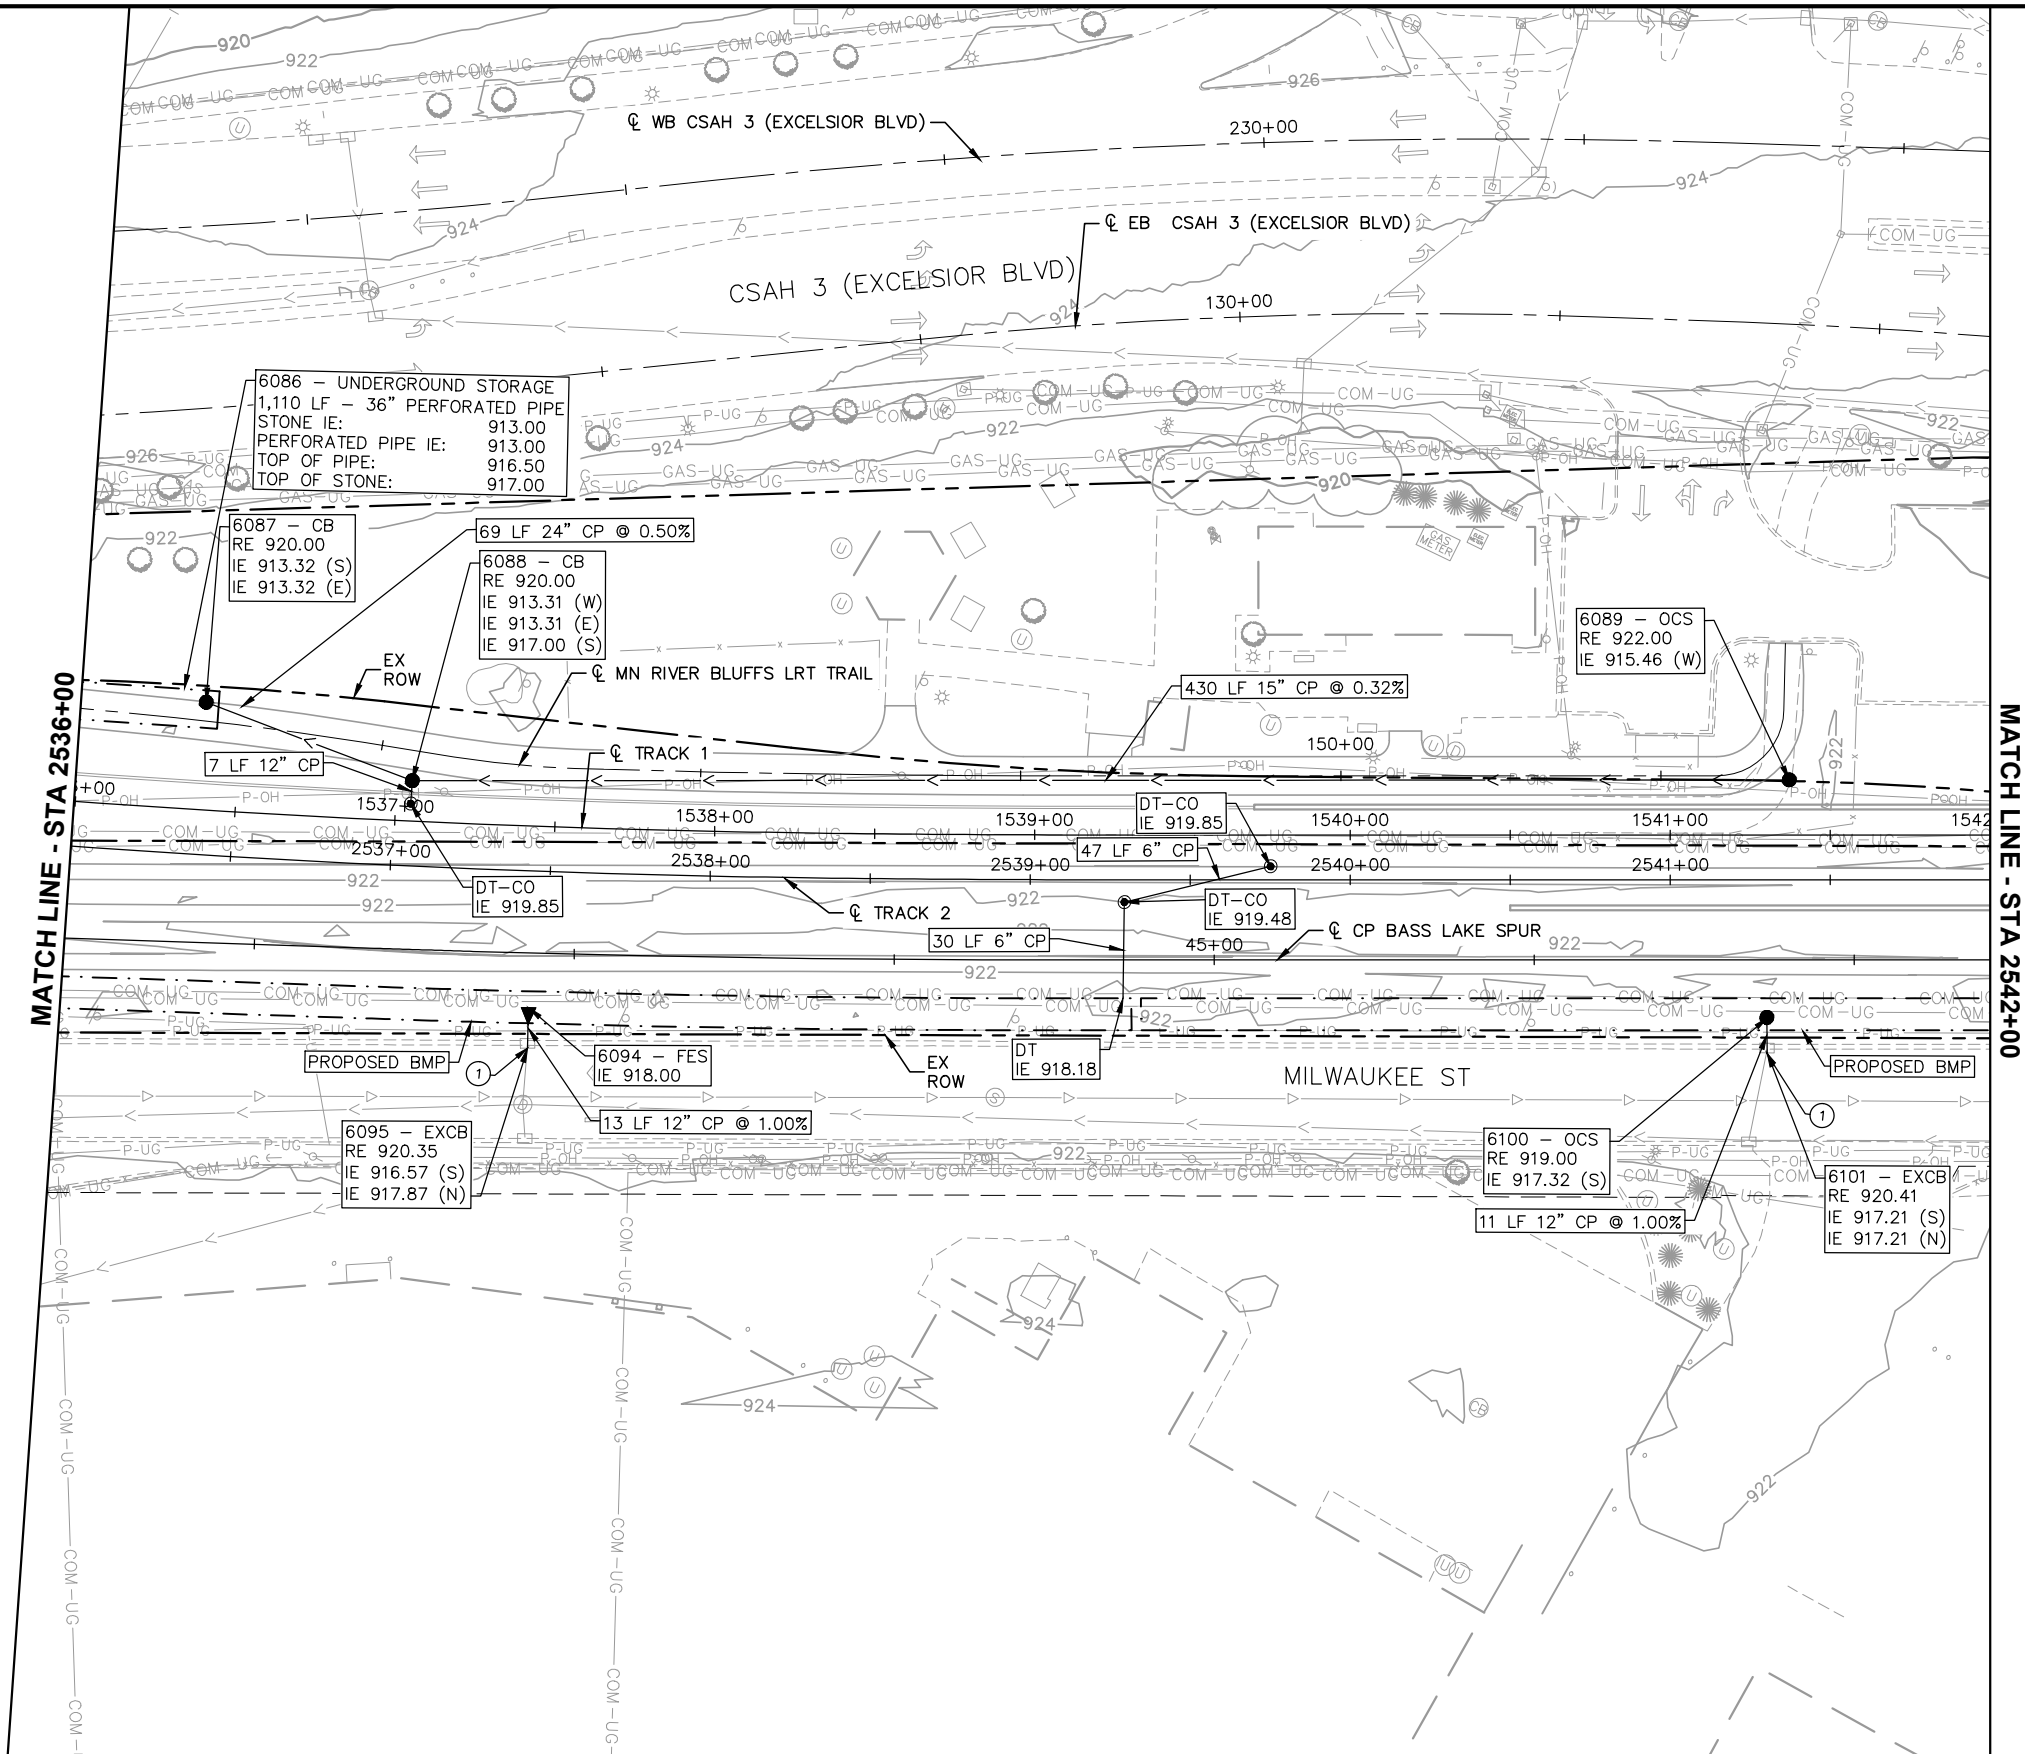

| NO. | DATE | BY | CHECK | DESIGN | REVISION / SUBMITTAL |
|-----|------|----|-------|--------|----------------------|
|     |      |    |       |        |                      |
|     |      |    |       |        |                      |
 

60% SUBMISSION - 09/28/15

CIVIL EAST - VOLUME 8  
DRAINAGE  
PLAN  
STA 2536+00 TO STA 2542+00

DISCIPLINE: DRAINAGE

SHEET NAME: E1-STM-PLN - 007

SHEET


20

OF


95

Sep. 21 2015 03:43 pm V:\3400\_ADC\CAD\SEGMENT E1\PLAN SHEETS\STORM SEWER\E1-STM-PLN.dwg By: 589

MATCH LINE - STA 2542+00

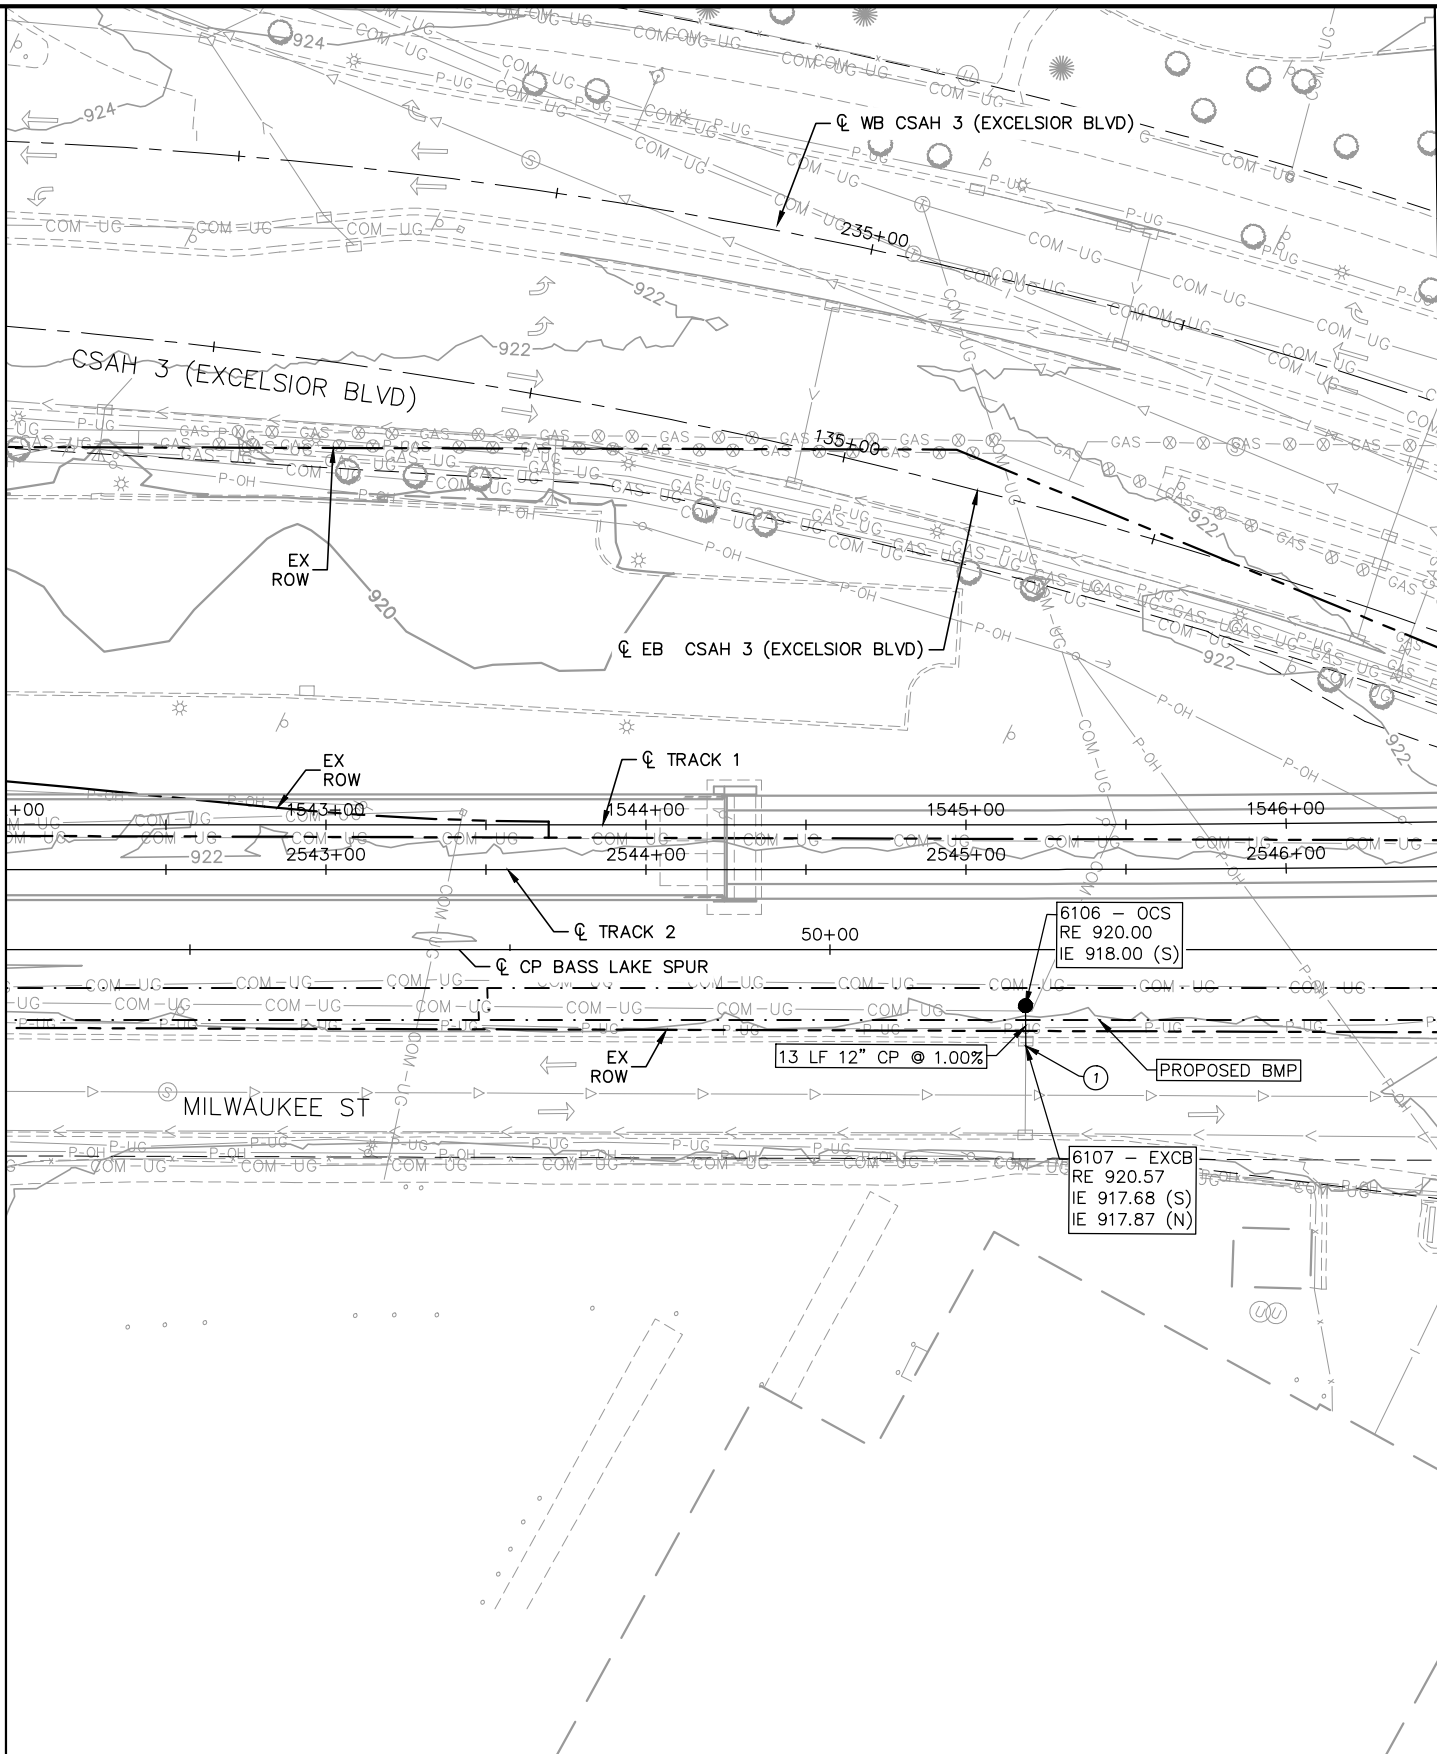

MATCH LINE - STA 2546+50

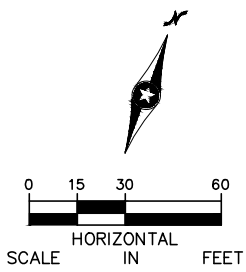

| NO. | DATE | BY | CHECK | DESIGN | REVISION / SUBMITTAL |
|-----|------|----|-------|--------|----------------------|
|     |      |    |       |        |                      |
|     |      |    |       |        |                      |
60% SUBMISSION - 09/28/15


CIVIL EAST - VOLUME 8  
DRAINAGE  
PLAN  
STA 2542+00 TO STA 2546+50

DISCIPLINE: DRAINAGE  
SHEET NAME: E1-STM-PLN - 008

SHEET  
21  
OF  
95



Sep. 21 2015 03:44 pm V:\3400\_ADC\CAD\SEGMENT E1\PLAN SHEETS\STORM SEWER\E1--STM-PLN.dwg By: 589

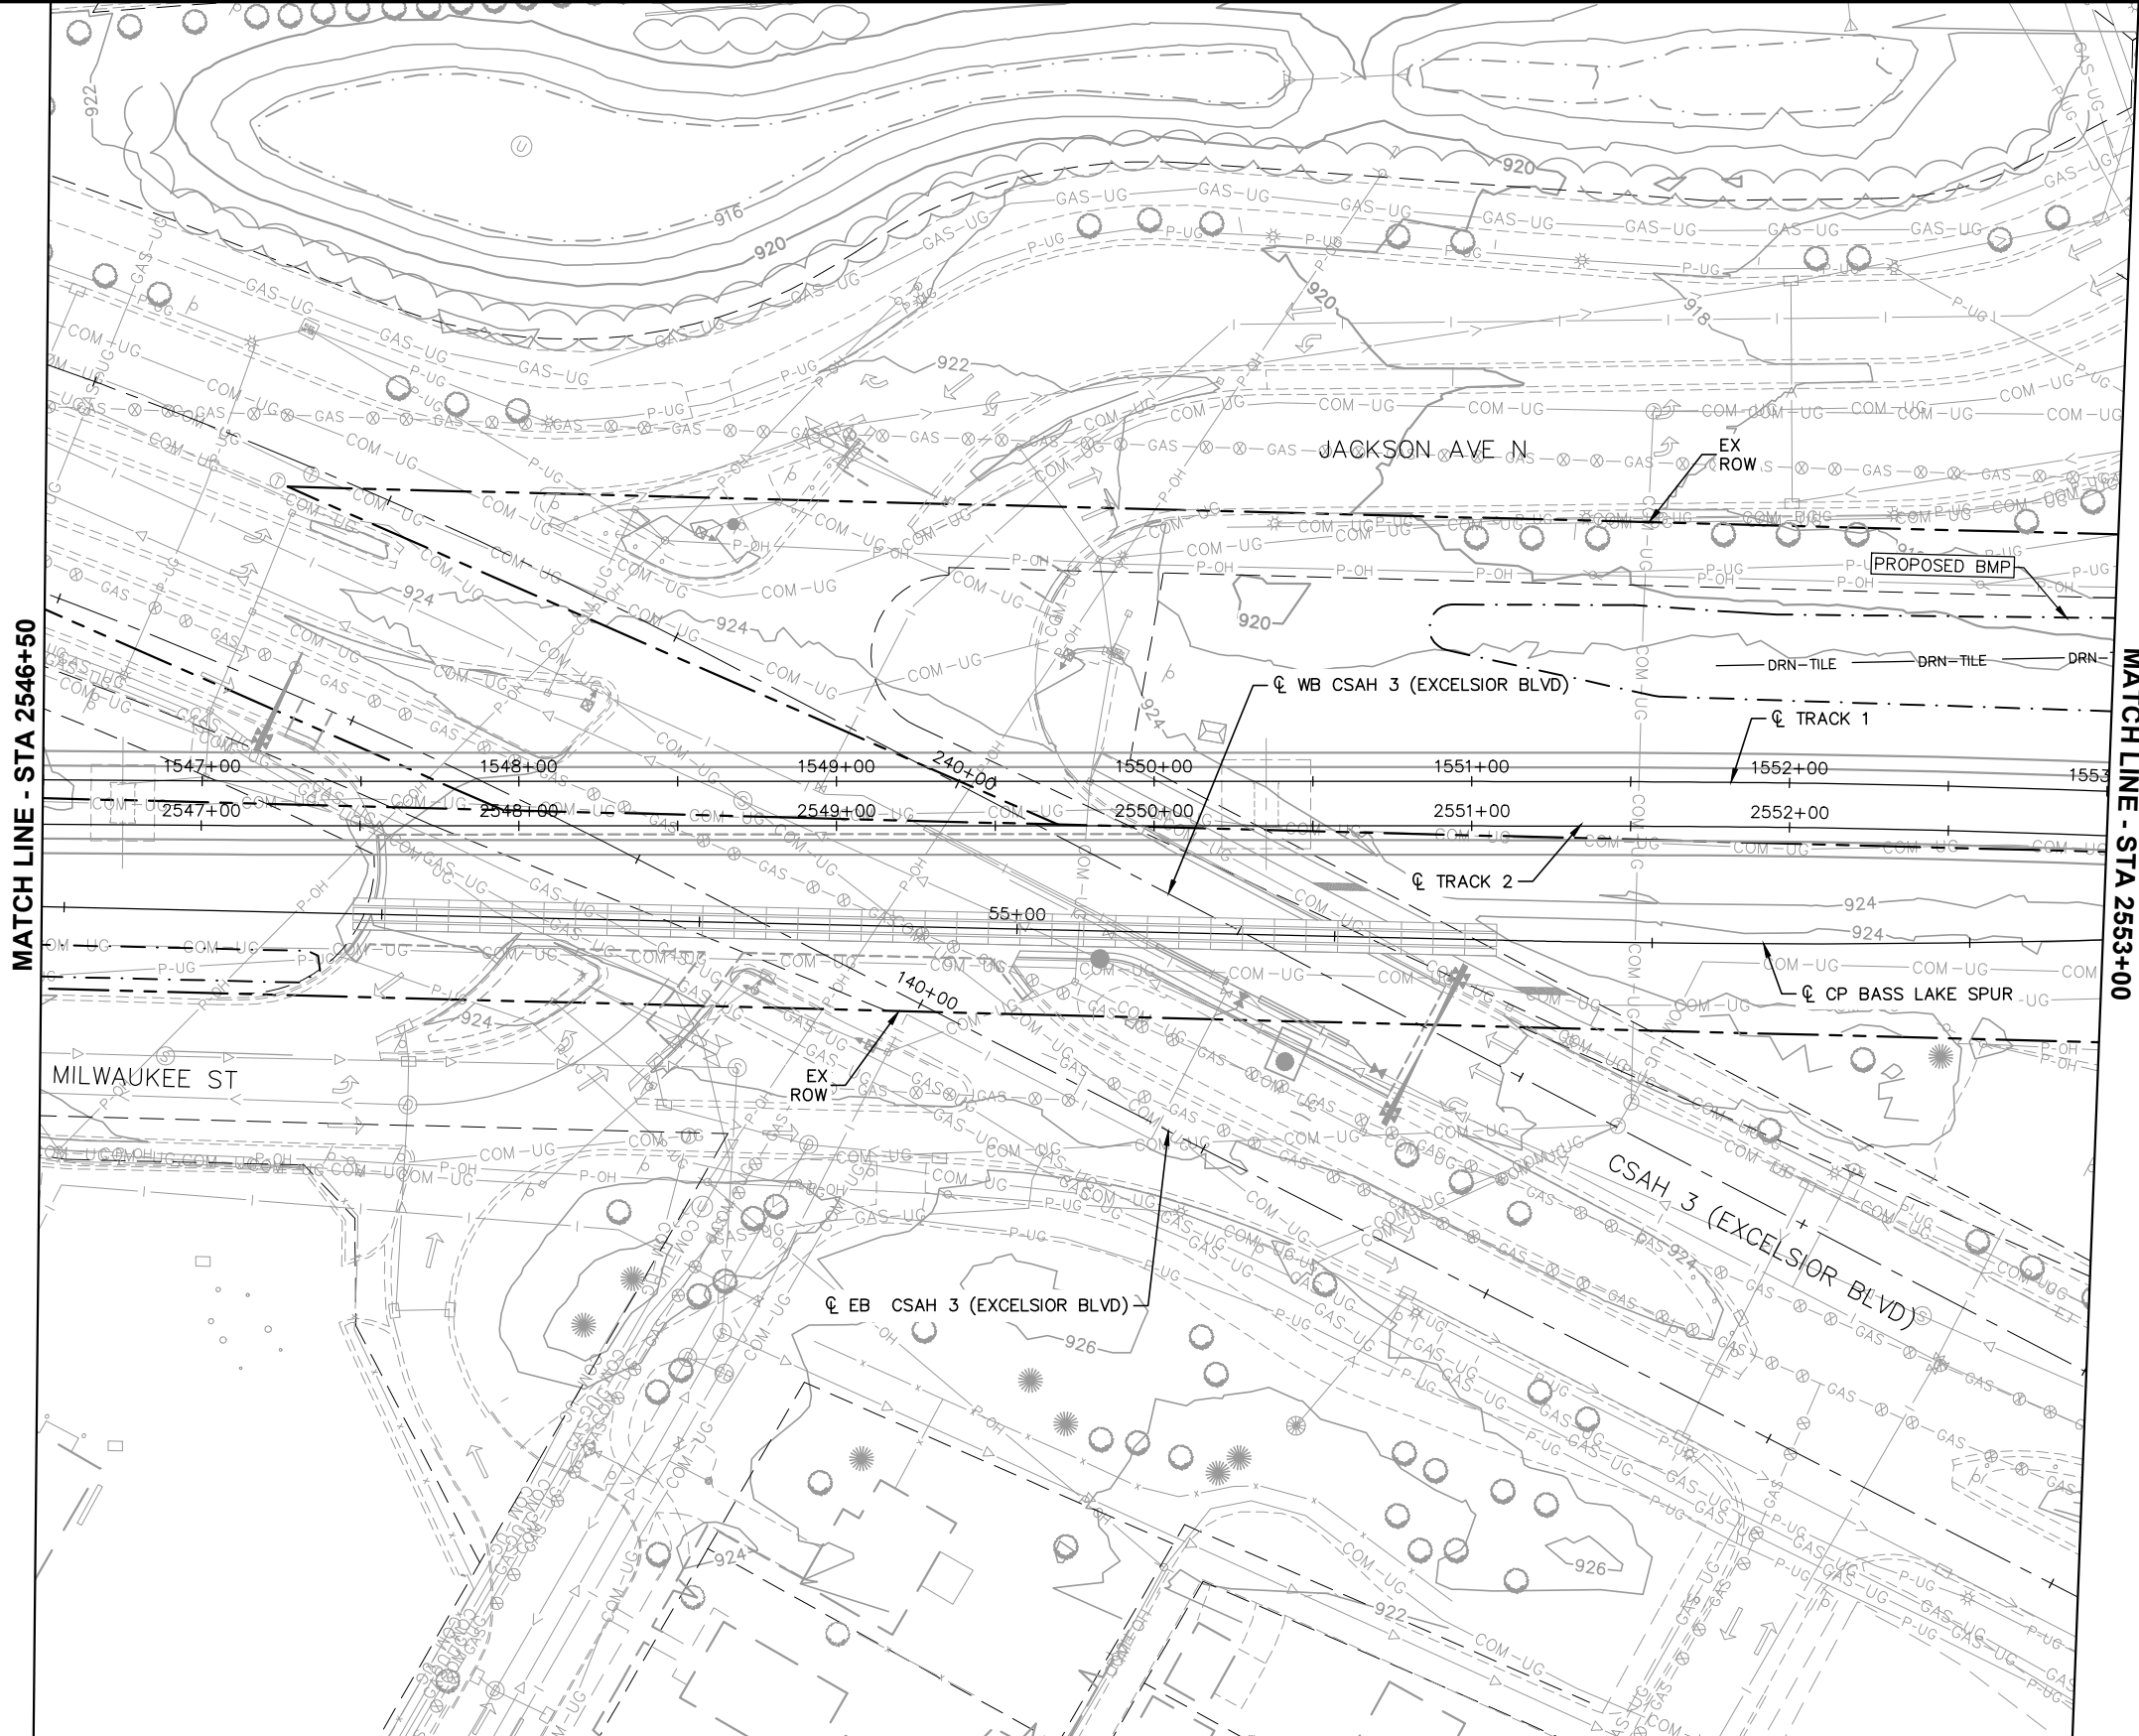

| NO. | DATE | BY | CHECK | DESIGN | REVISION / SUBMITTAL |
|-----|------|----|-------|--------|----------------------|
|     |      |    |       |        |                      |
|     |      |    |       |        |                      |
60% SUBMISSION - 09/28/15





CIVIL EAST - VOLUME 8  
DRAINAGE  
PLAN  
STA 2546+50 TO STA 2553+00


DISCIPLINE: DRAINAGE  
SHEET NAME: E1-STM-PLN - 009

SHEET  
22  
OF  
95

Sep. 21 2015 03:45 pm v:\3400\_ADC\CAD\SEGMENT E1\PLAN SHEETS\STORM SEWER\E1-STM-PLN.dwg By: 589

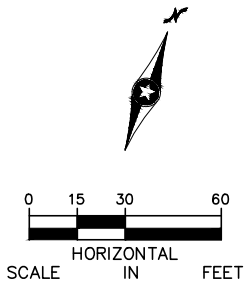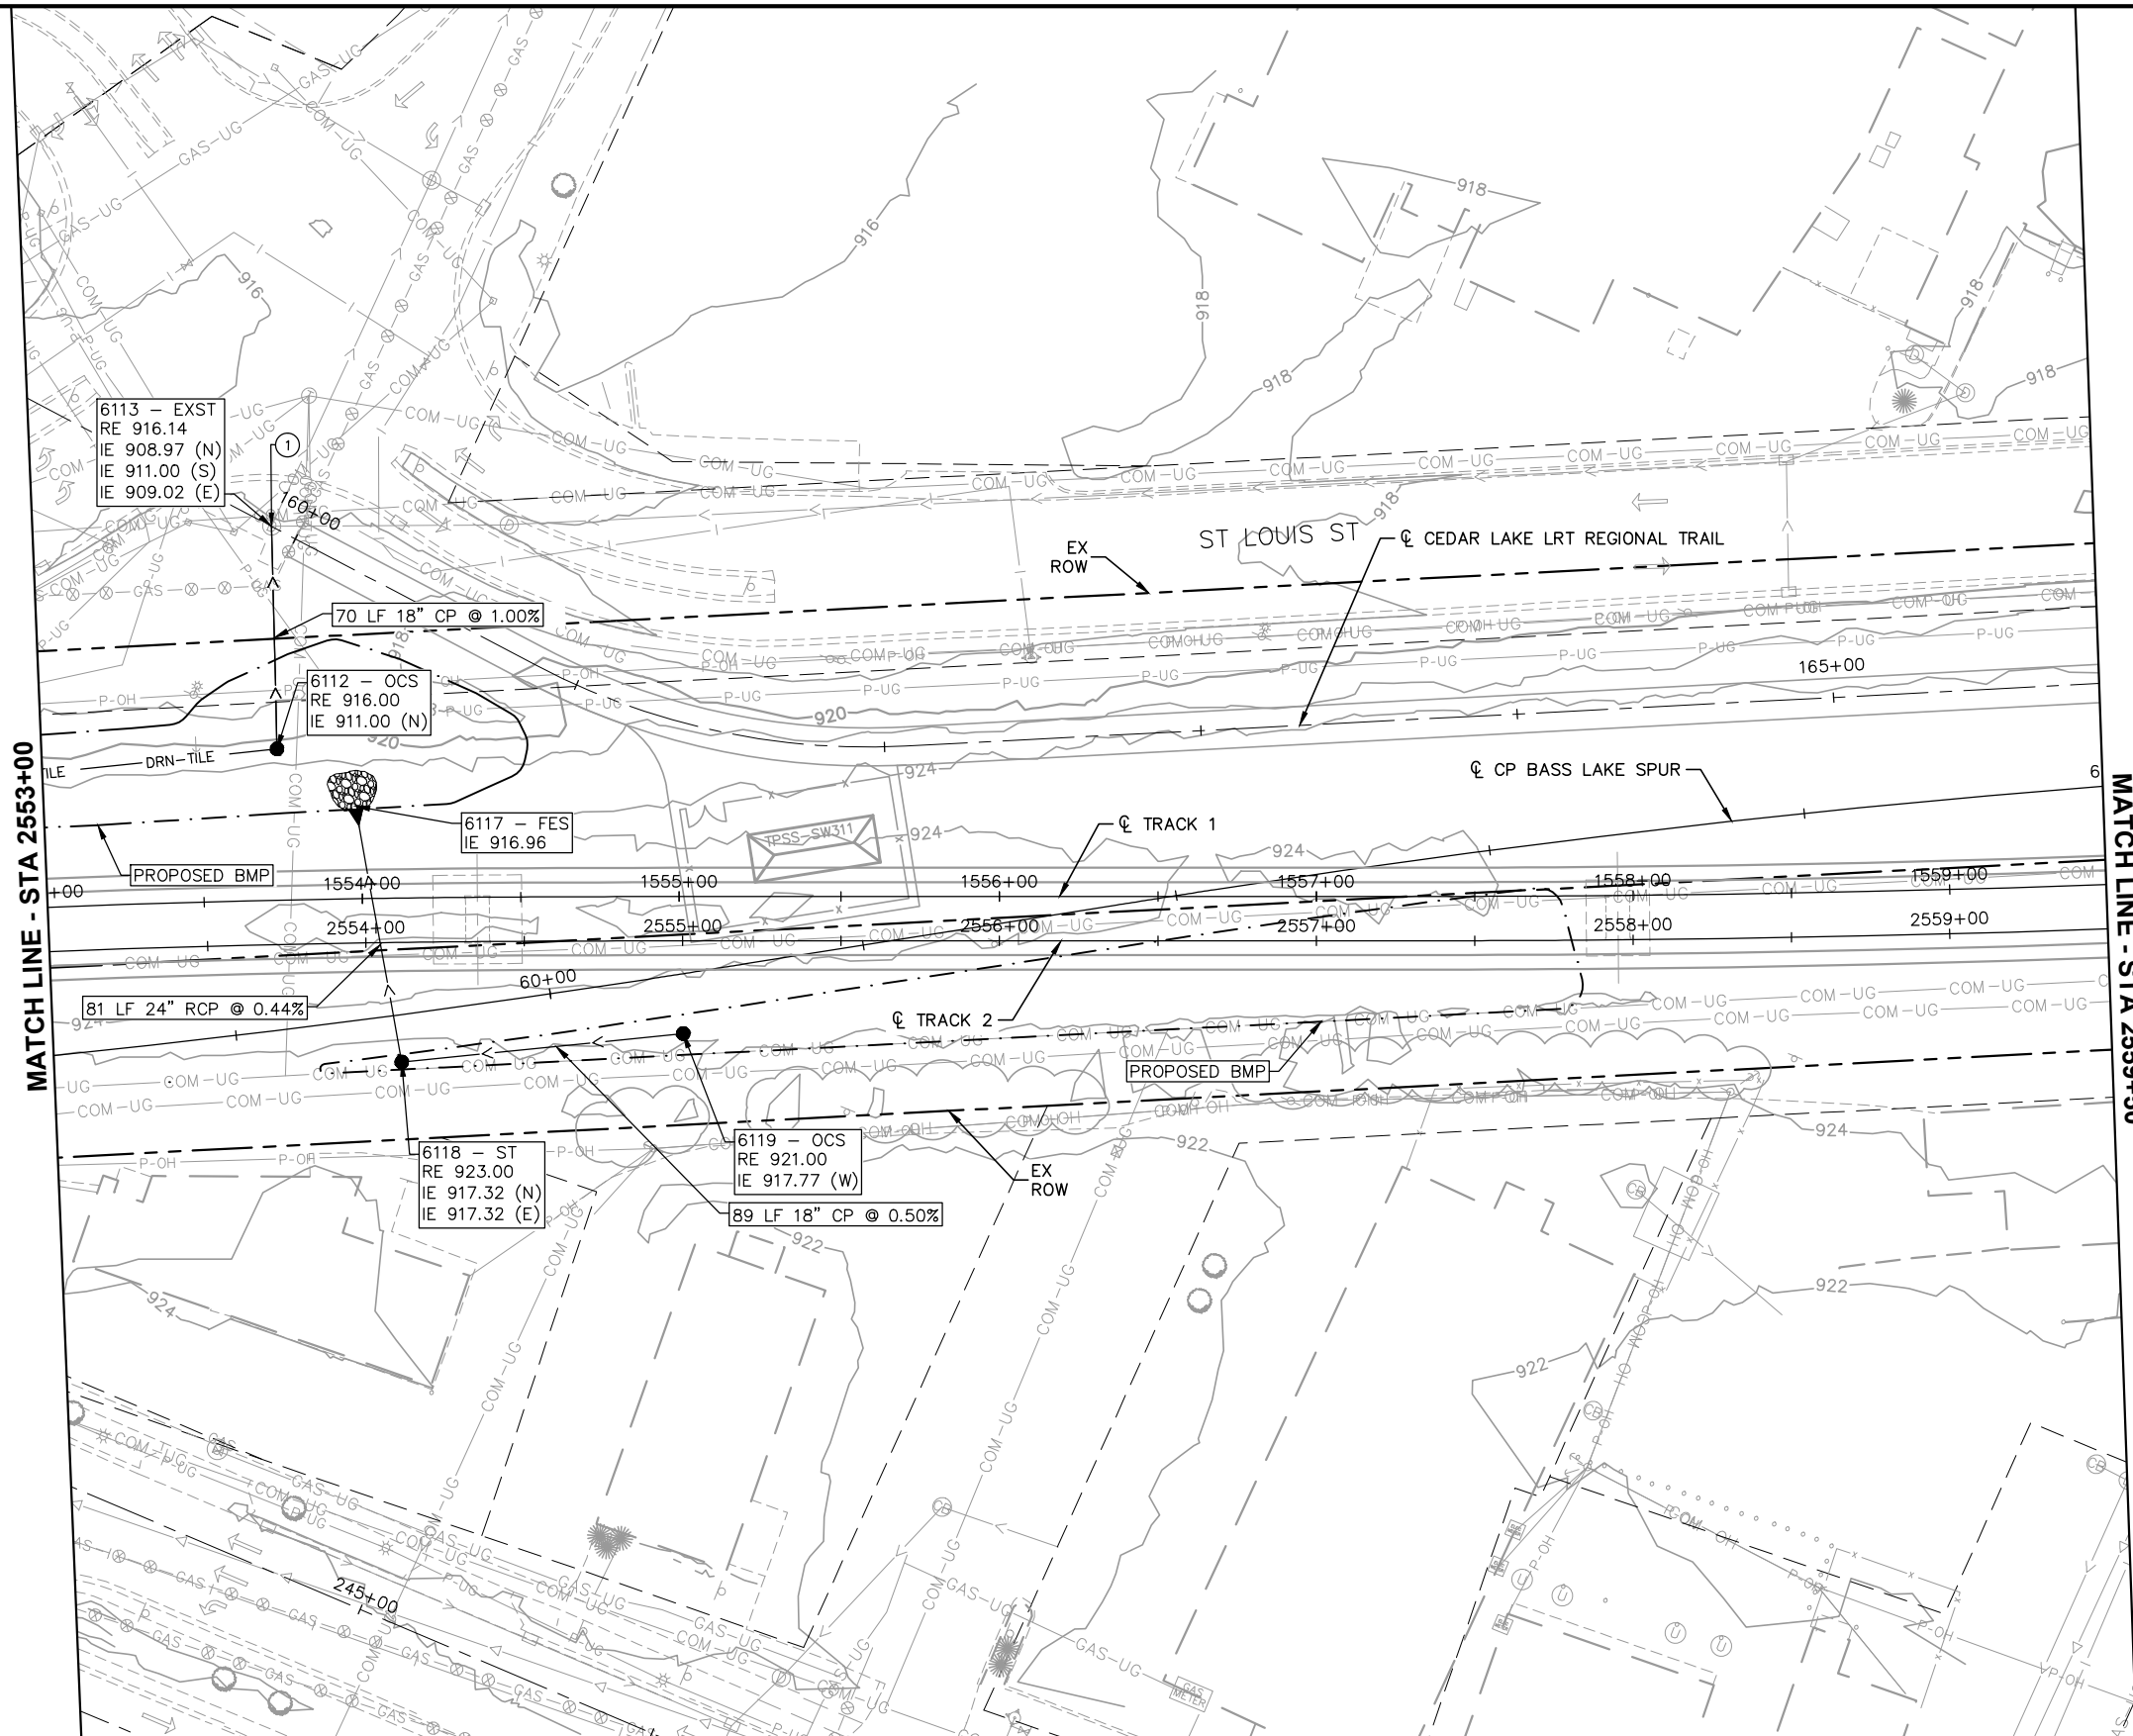

| NO. | DATE | BY | CHECK | DESIGN | REVISION / SUBMITTAL |
|-----|------|----|-------|--------|----------------------|
|     |      |    |       |        |                      |
|     |      |    |       |        |                      |
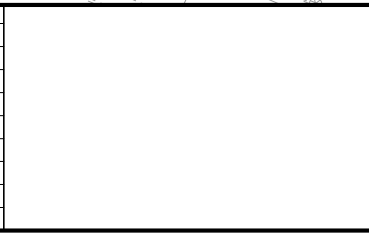







60% SUBMISSION - 09/28/15




**CIVIL EAST - VOLUME 8**  
**DRAINAGE PLAN**  
**STA 2553+00 TO STA 2559+50**

DISCIPLINE: **DRAINAGE**  
SHEET NAME: **E1-STM-PLN - 010**

SHEET

23

OF


95




Sep. 21 2015 03:45 pm v:\3400\_ADC\CAD\SEGMENT E1\PLAN SHEETS\STORM SEWER\E1--STM--PLN.dwg By: 589

MATCH LINE - STA 2559+50

MATCH LINE - STA 2566+50

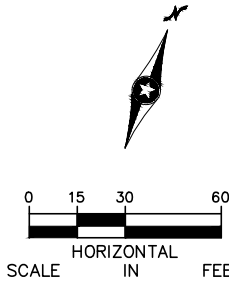

| NO. | DATE | BY | CHECK | DESIGN | REVISION / SUBMITTAL |
|-----|------|----|-------|--------|----------------------|
|     |      |    |       |        |                      |
|     |      |    |       |        |                      |
 





60% SUBMISSION - 09/28/15



CIVIL EAST - VOLUME 8  
DRAINAGE  
PLAN  
STA 2559+50 TO STA 2566+50


DISCIPLINE: DRAINAGE  
SHEET NAME: E1-STM-PLN - 011

SHEET  
24  
OF  
95




Sep. 21 2015 03:46 pm V:\3400\_ADC\CAD\SEGMENT E1\PLAN SHEETS\STORM SEWER\E1--STM-PLN.dwg By: 589

MATCH LINE - STA 2566+50

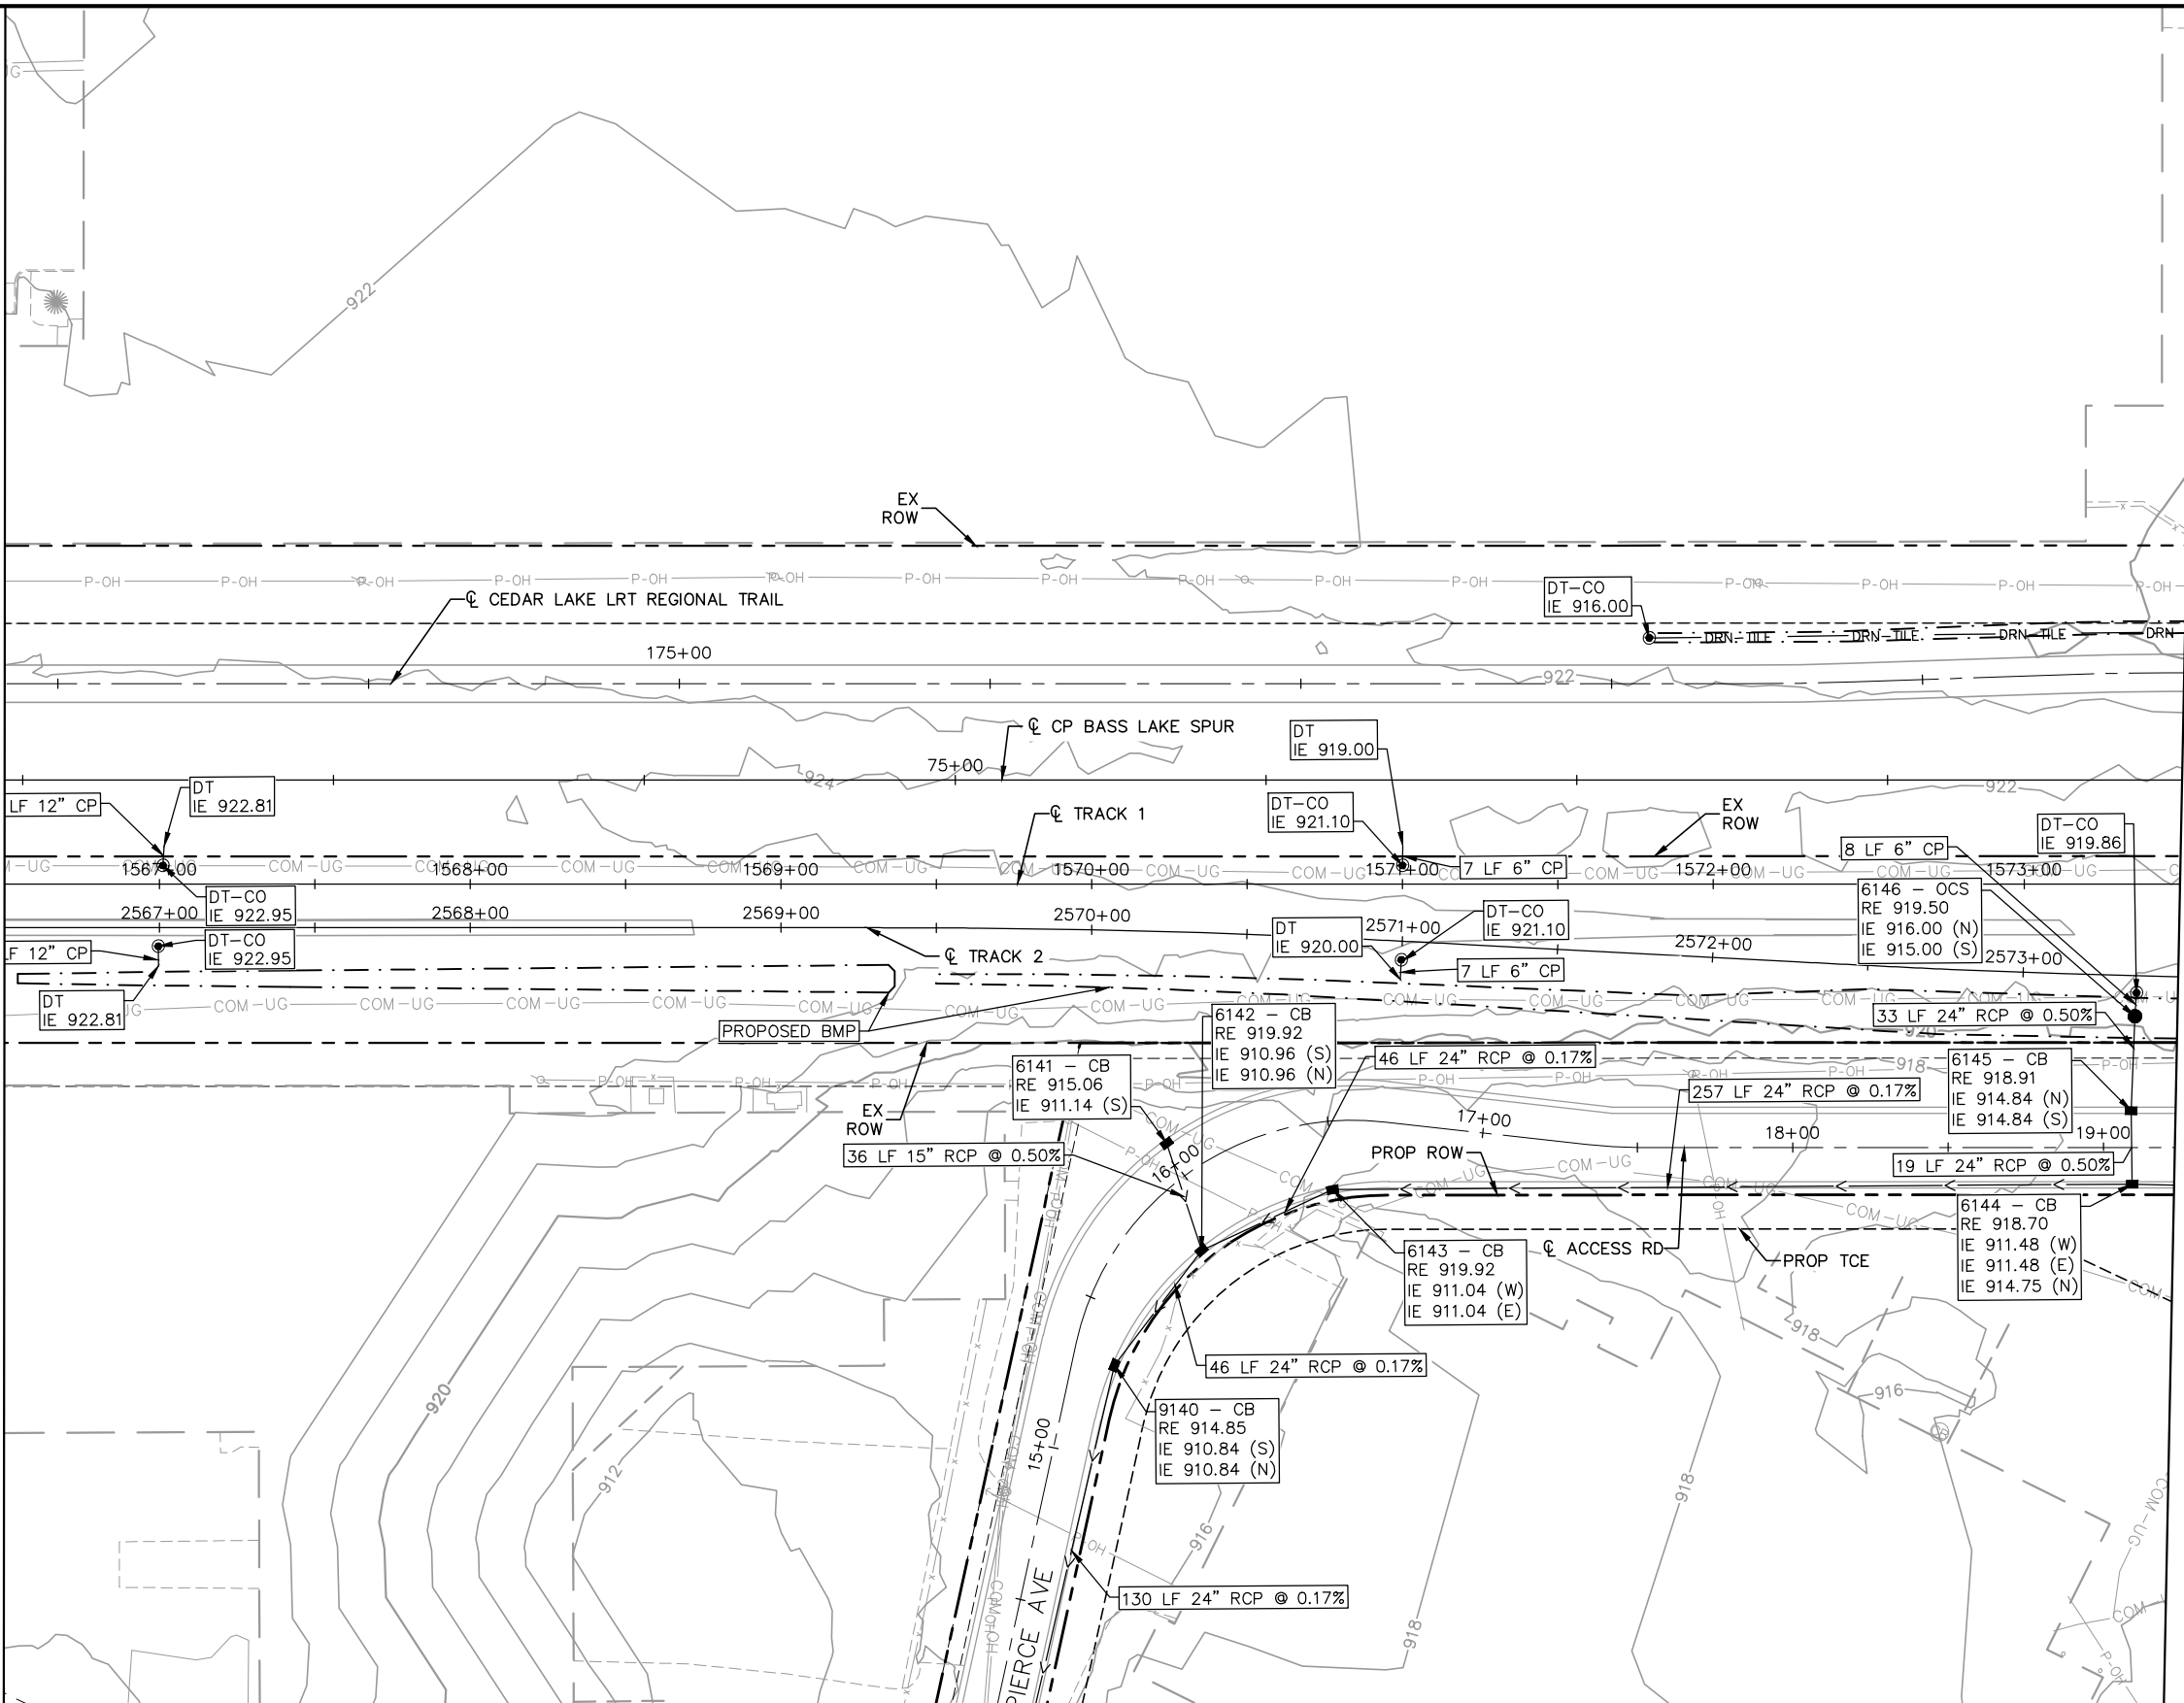

MATCH LINE - STA 2573+50

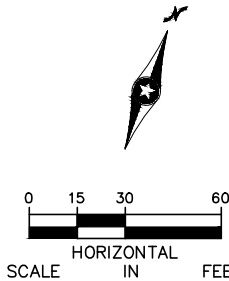

| NO. | DATE | BY | CHECK | DESIGN | REVISION / SUBMITTAL |
|-----|------|----|-------|--------|----------------------|
|     |      |    |       |        |                      |
|     |      |    |       |        |                      |
Engineering | Surveying | Planning | Environmental



METROPOLITAN COUNCIL

60% SUBMISSION - 09/28/15



SOUTHWEST Green Line LRT Extension



CIVIL EAST - VOLUME 8  
DRAINAGE  
PLAN  
STA 2566+50 TO STA 2573+50

DISCIPLINE: DRAINAGE

SHEET NAME: E1-STM-PLN - 012



SHEET  
25  
OF  
95



Sep. 21 2015 03:47 pm V:\3400\_ADC\CAD\SEGMENT E1\PLAN SHEETS\STORM SEWER\E1--STM-PLN.dwg By: 589

MATCH LINE - STA 2573+50

MATCH LINE - STA 2580+50

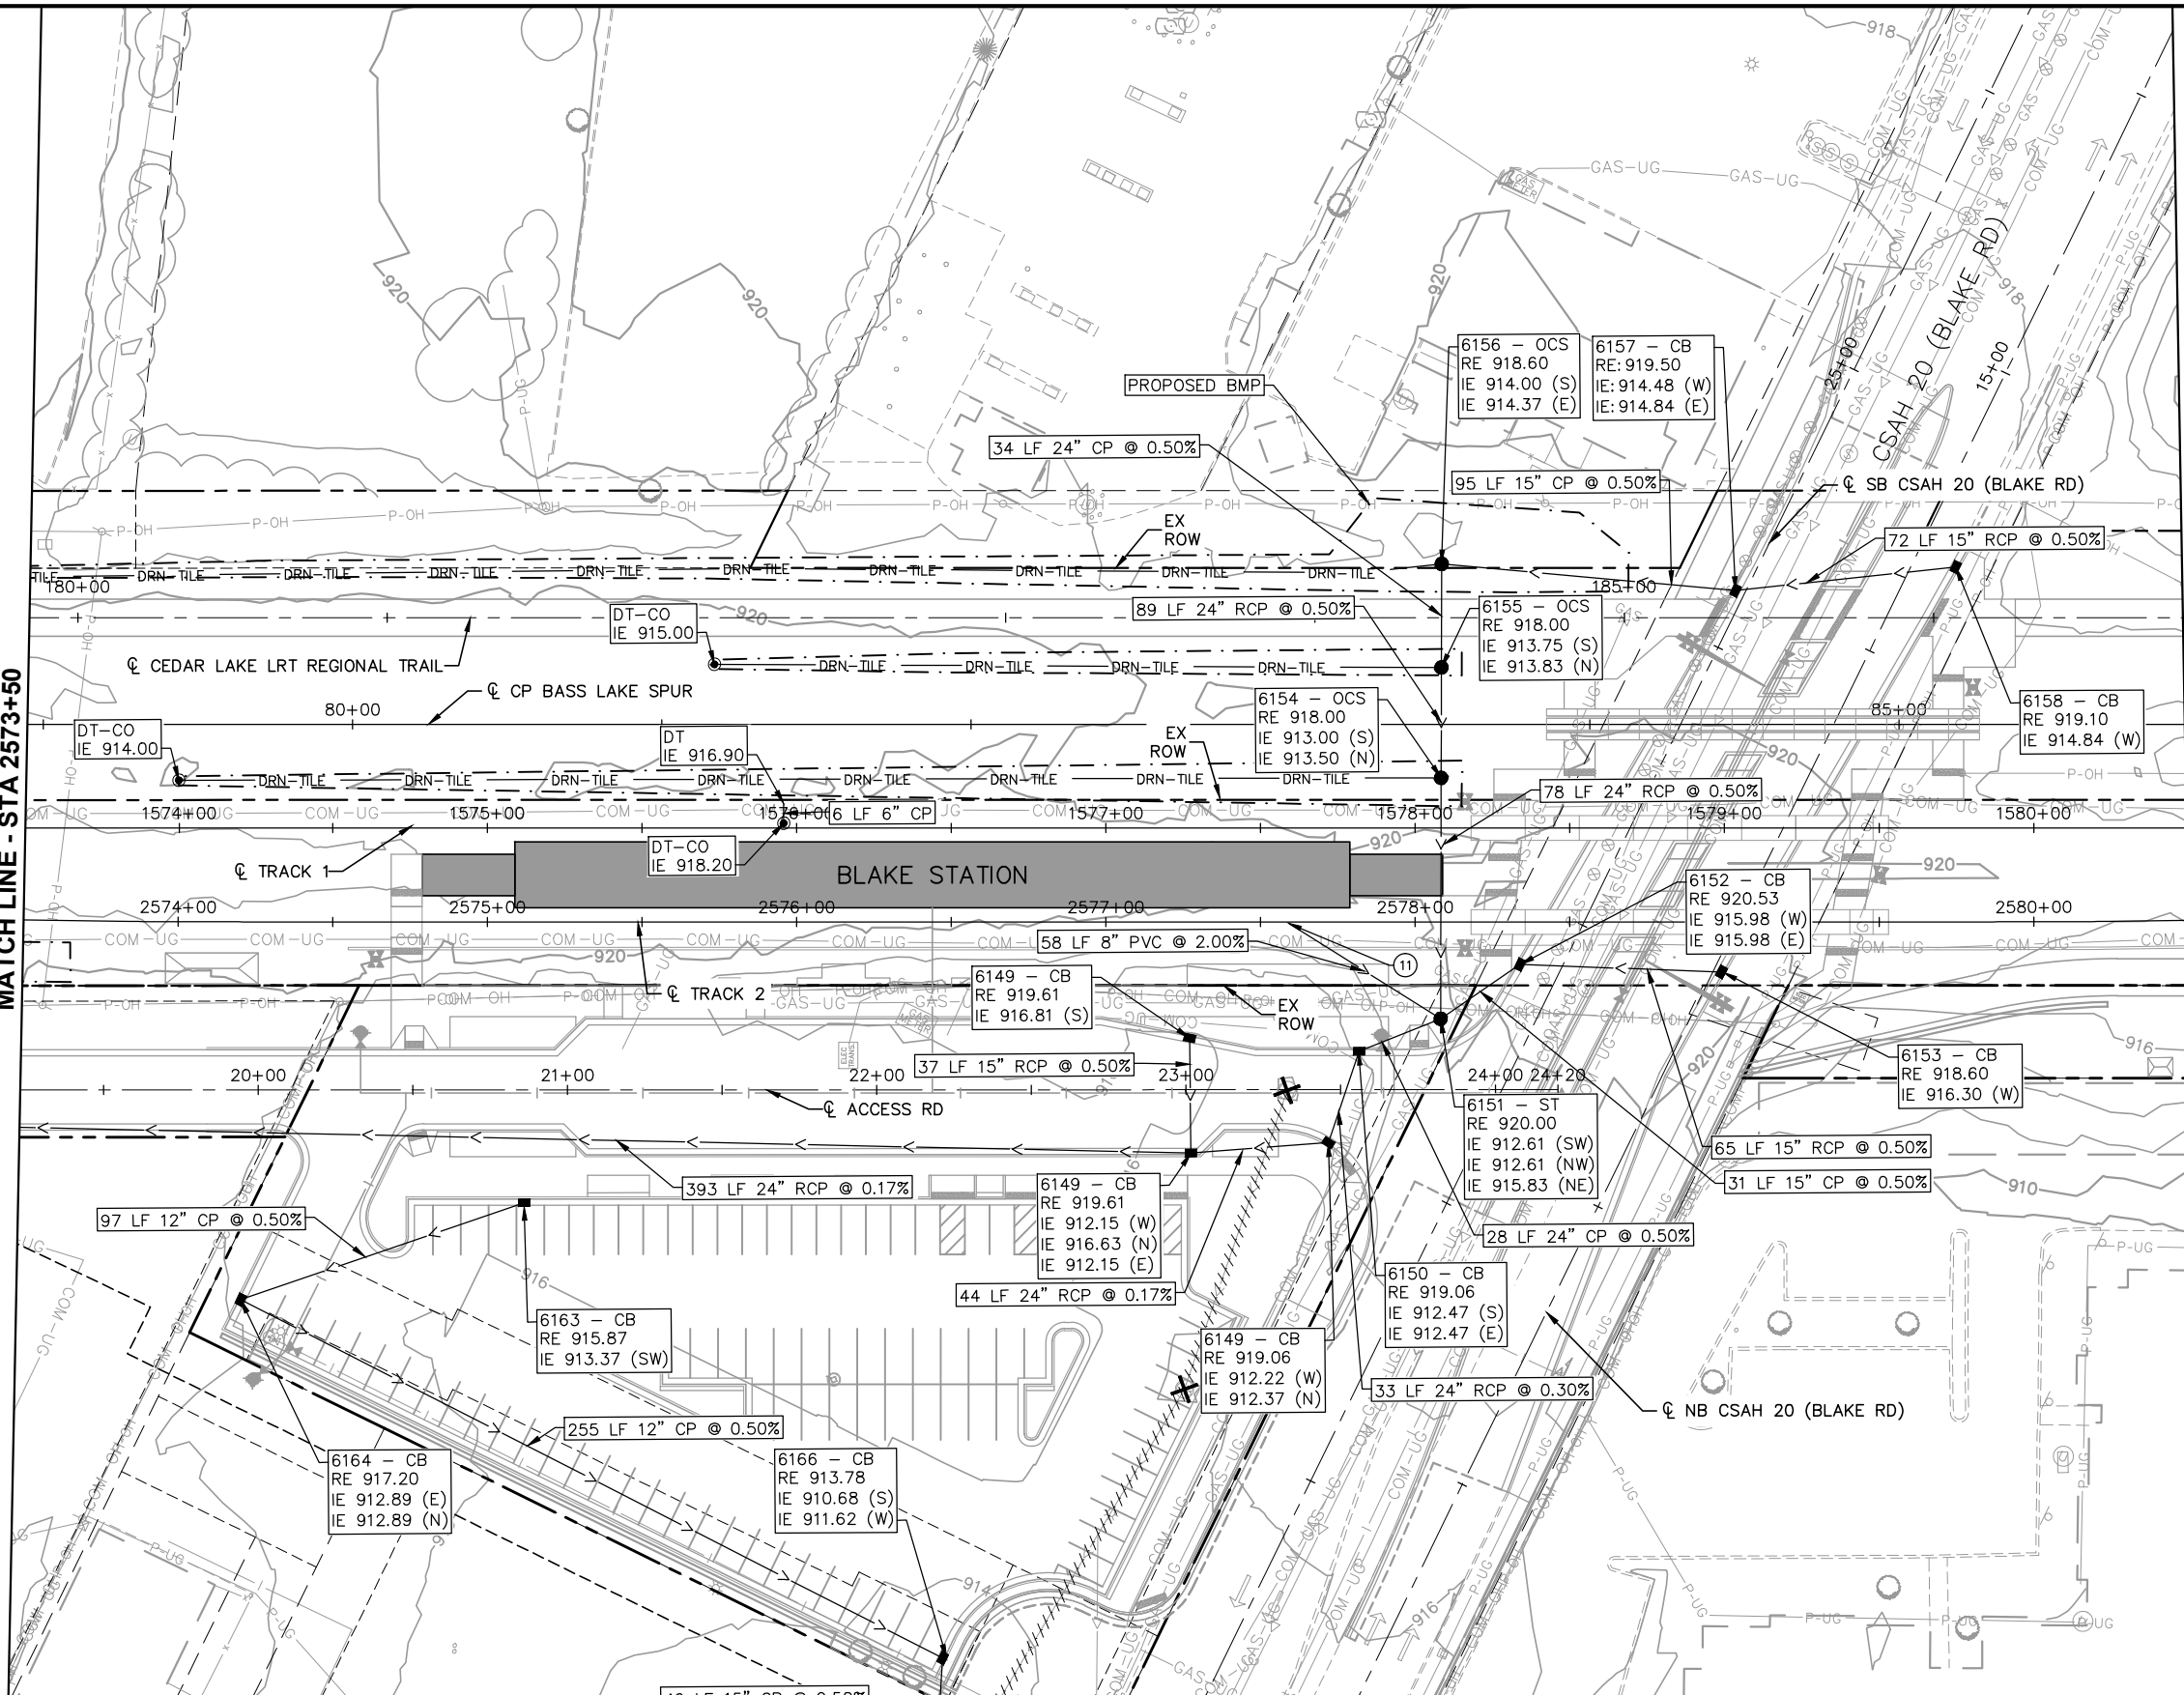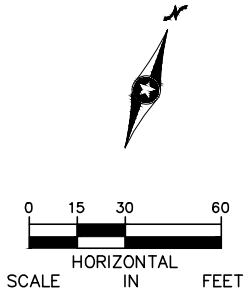


| NO. | DATE | BY | CHECK | DESIGN | REVISION / SUBMITTAL |
|-----|------|----|-------|--------|----------------------|
|     |      |    |       |        |                      |
|     |      |    |       |        |                      |
**AECOM**

**Sambatek**  
www.sambatek.com  
Engineering | Surveying | Planning | Environmental

**METROPOLITAN**  
C O U N C I L

**SOUTHWEST**  
Green Line LRT Extension

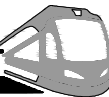

**CIVIL EAST - VOLUME 8**  
**DRAINAGE**  
**PLAN**  
**STA 2573+50 TO STA 2580+50**

DISCIPLINE:

**DRAINAGE**

SHEET NAME:

**E1-STM-PLN - 014**

**SHEET**  
**27**  
**OF**  
**95**

**60% SUBMISSION - 09/28/15**




Sep. 21 2015 03:48 pm v:\3400\_ADC\CAD\SEGMENT E1\PLAN SHEETS\STORM SEWER\E1--STM--PLN.dwg By: 589


MATCH LINE - STA 2580+50



MATCH LINE - STA 2587+50

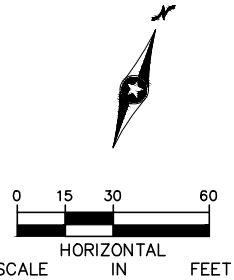

| NO. | DATE | BY | CHECK | DESIGN | REVISION / SUBMITTAL |
|-----|------|----|-------|--------|----------------------|
|     |      |    |       |        |                      |
|     |      |    |       |        |                      |
 



60% SUBMISSION - 09/28/15




CIVIL EAST - VOLUME 8  
DRAINAGE  
PLAN  
STA 2580+50 TO STA 2587+50

DISCIPLINE: DRAINAGE  
SHEET NAME: E1-STM-PLN - 015


SHEET  
28  
OF  
95

Sep. 21 2015 03:49 pm v:\3400\_ADC\CAD\SEGMENT E1\PLAN SHEETS\STORM SEWER\E1--STM--PLN.dwg By: 589


MATCH LINE - STA 2587+50

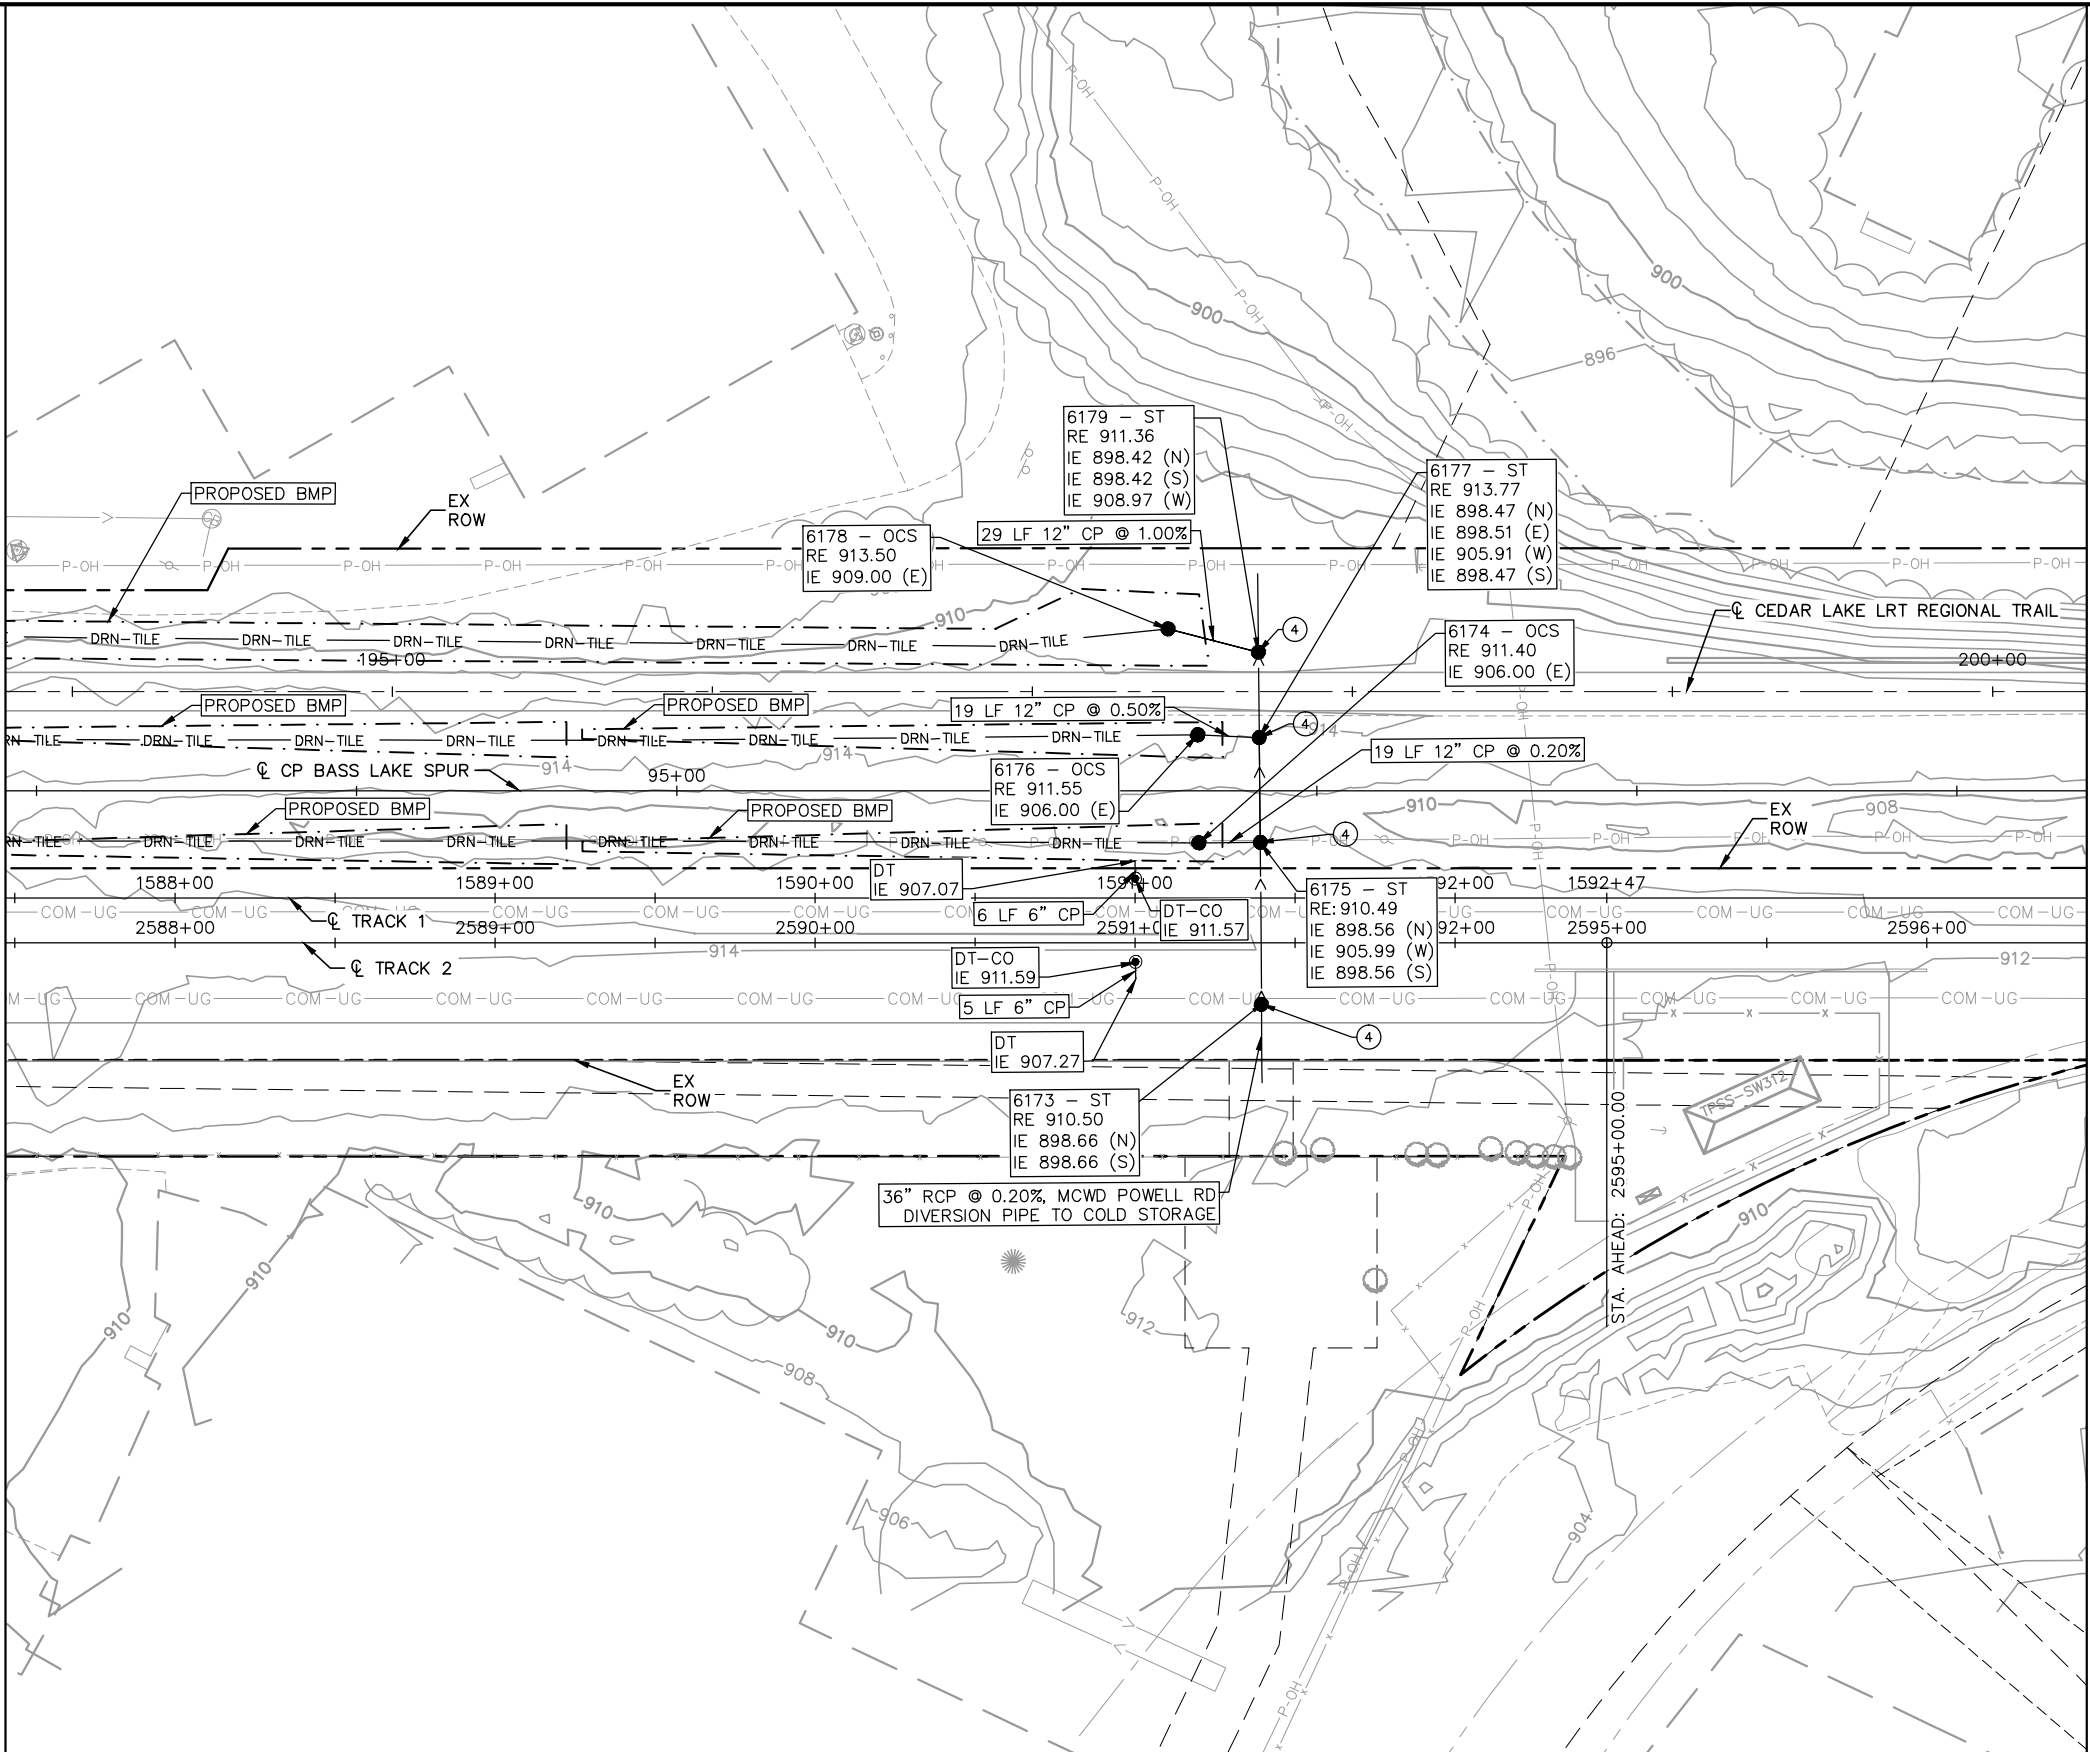

MATCH LINE - STA 2596+50

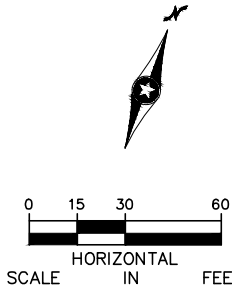

| NO. | DATE | BY | CHECK | DESIGN | REVISION / SUBMITTAL |
|-----|------|----|-------|--------|----------------------|
|     |      |    |       |        |                      |
|     |      |    |       |        |                      |
 



www.sambatek.com  
Engineering | Surveying | Planning | Environmental



METROPOLITAN  
COUNCIL

60% SUBMISSION - 09/28/15



SOUTHWEST  
Green Line LRT Extension





CIVIL EAST - VOLUME 8  
DRAINAGE  
PLAN  
STA 2587+50 TO STA 2596+50

DISCIPLINE: DRAINAGE

SHEET NAME: E1-STM-PLN - 016

SHEET  
29  
OF  
95

Sep. 21 2015 04:10 pm V:\3400\_ADC\CAD\SEGMENT E2\PLAN SHEETS\STORM SEWER\E2-STM-PLN.dwg By: 498

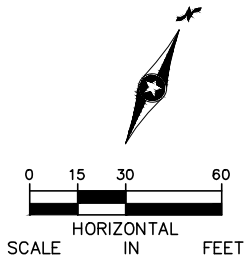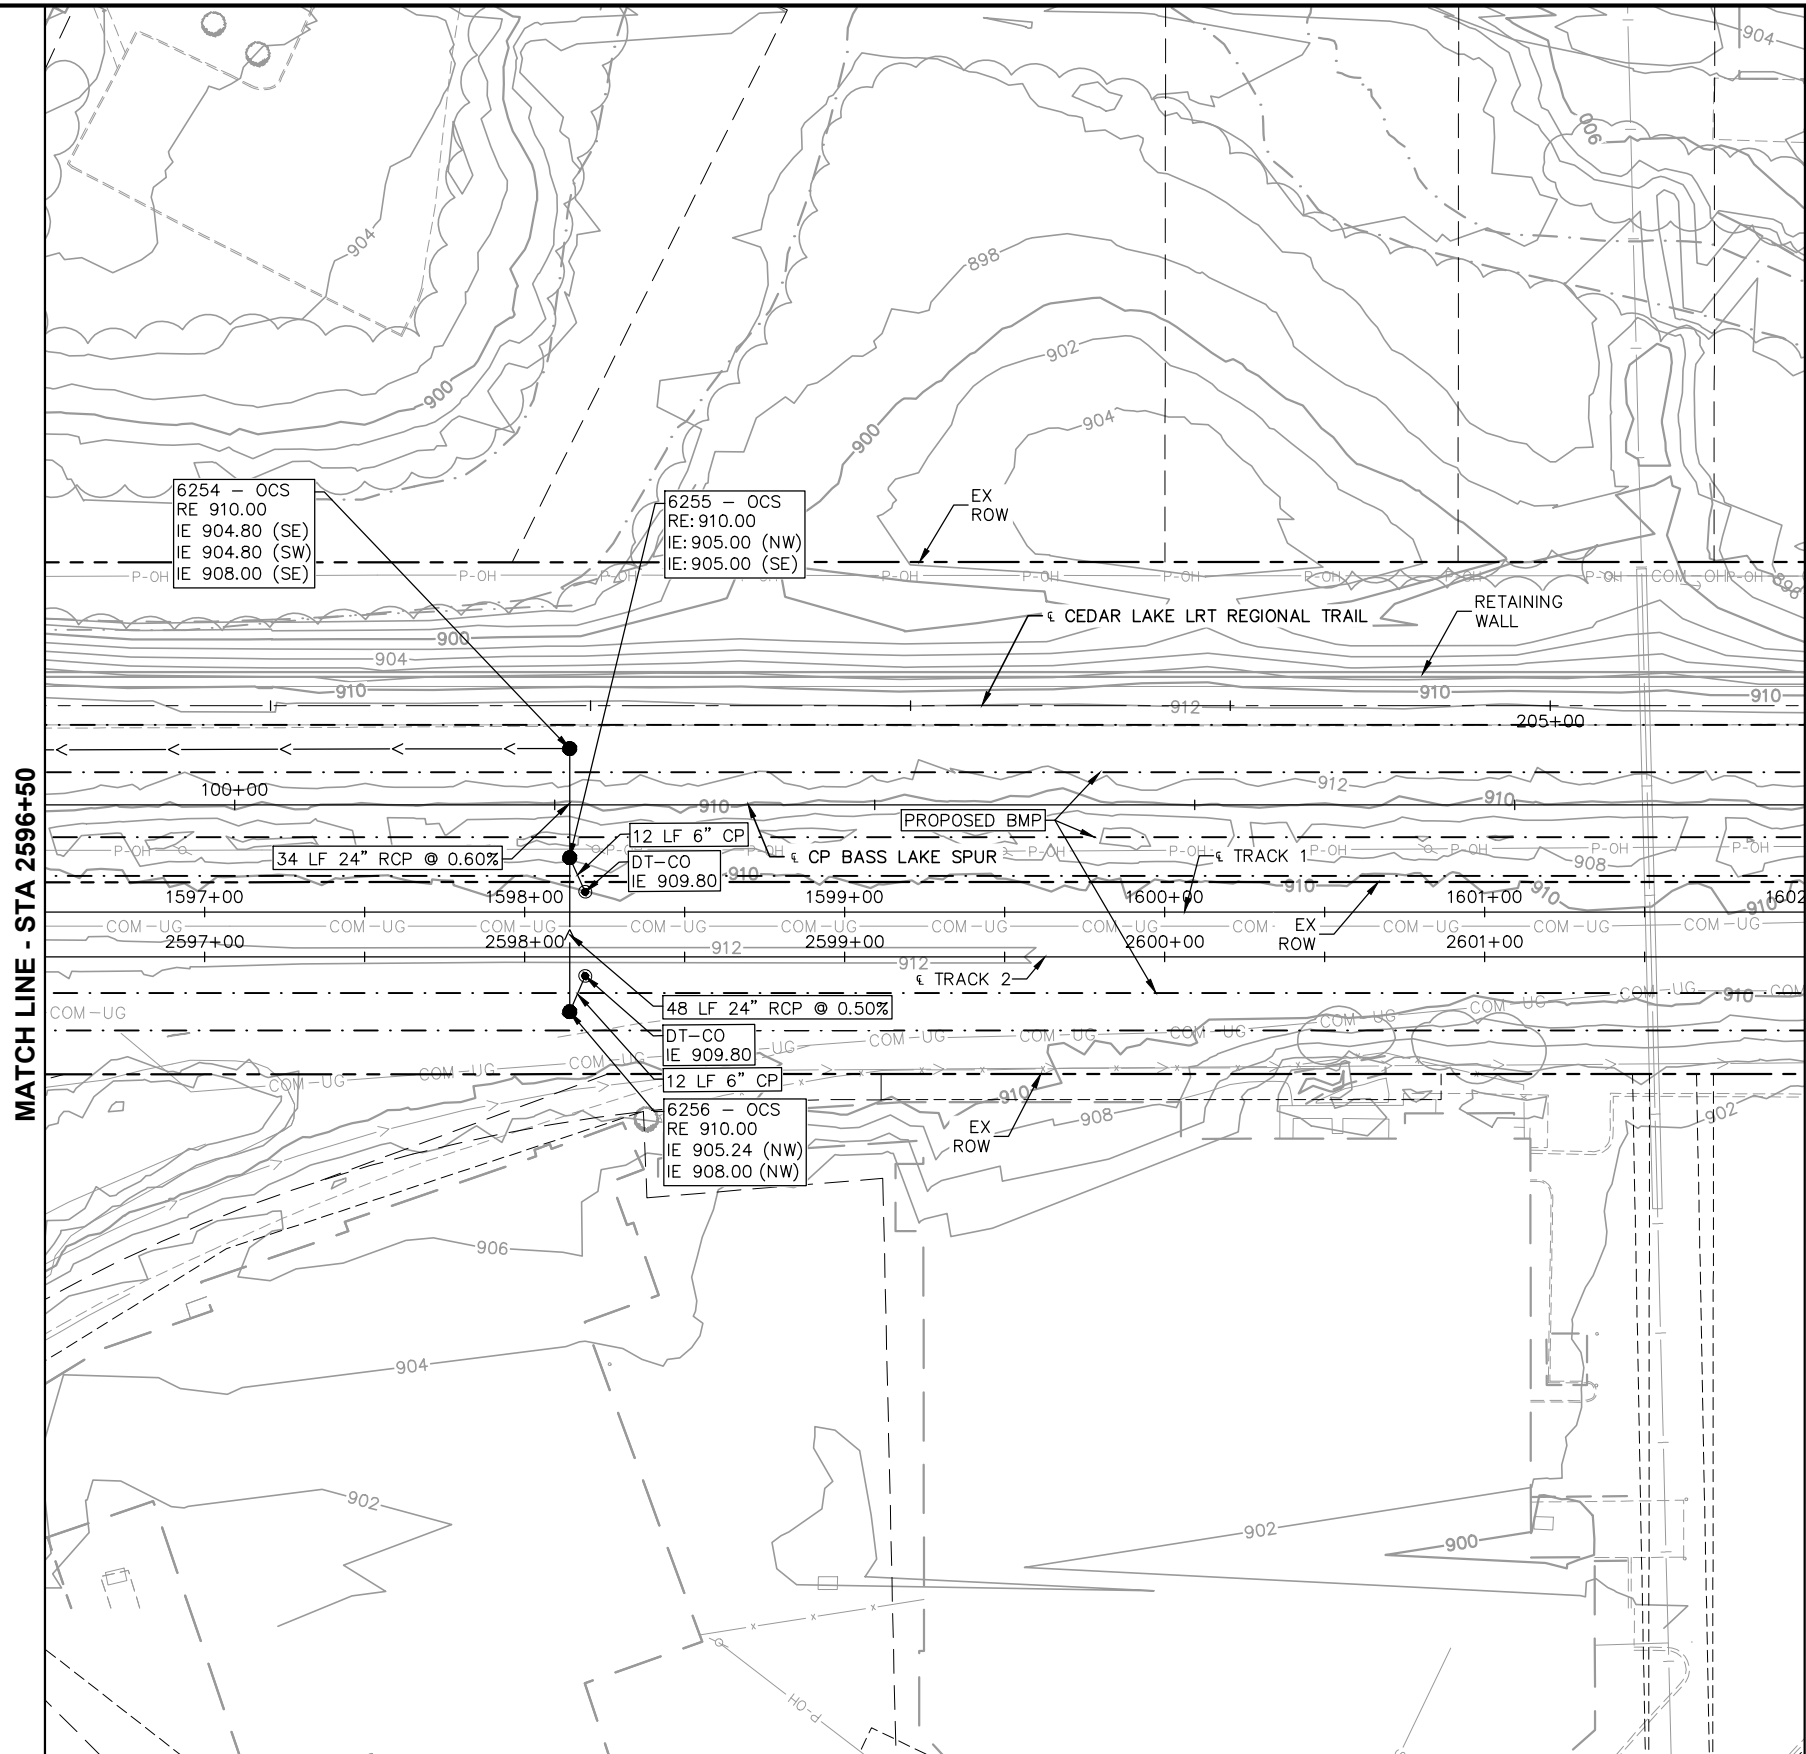

| NO. | DATE | BY | CHECK | DESIGN | REVISION / SUBMITTAL |
|-----|------|----|-------|--------|----------------------|
|     |      |    |       |        |                      |
|     |      |    |       |        |                      |
60% SUBMISSION - 09/28/15

CIVIL EAST - VOLUME 8  
DRAINAGE  
PLAN  
STA 2596+50 TO STA 2602+00

DISCIPLINE: DRAINAGE


SHEET NAME: E2-STM-PLN - 001

|       |  |    |    |    |
|-------|--|----|----|----|
| SHEET |  | 30 | OF | 95 |
|-------|--|----|----|----|




Sep. 21 2015 04:11 pm V:\3400\_ADC\CAD\SEGMENT E2\PLAN SHEETS\STORM SEWER\E2-STM-PLN.dwg By: 498

MATCH LINE - STA 2602+00

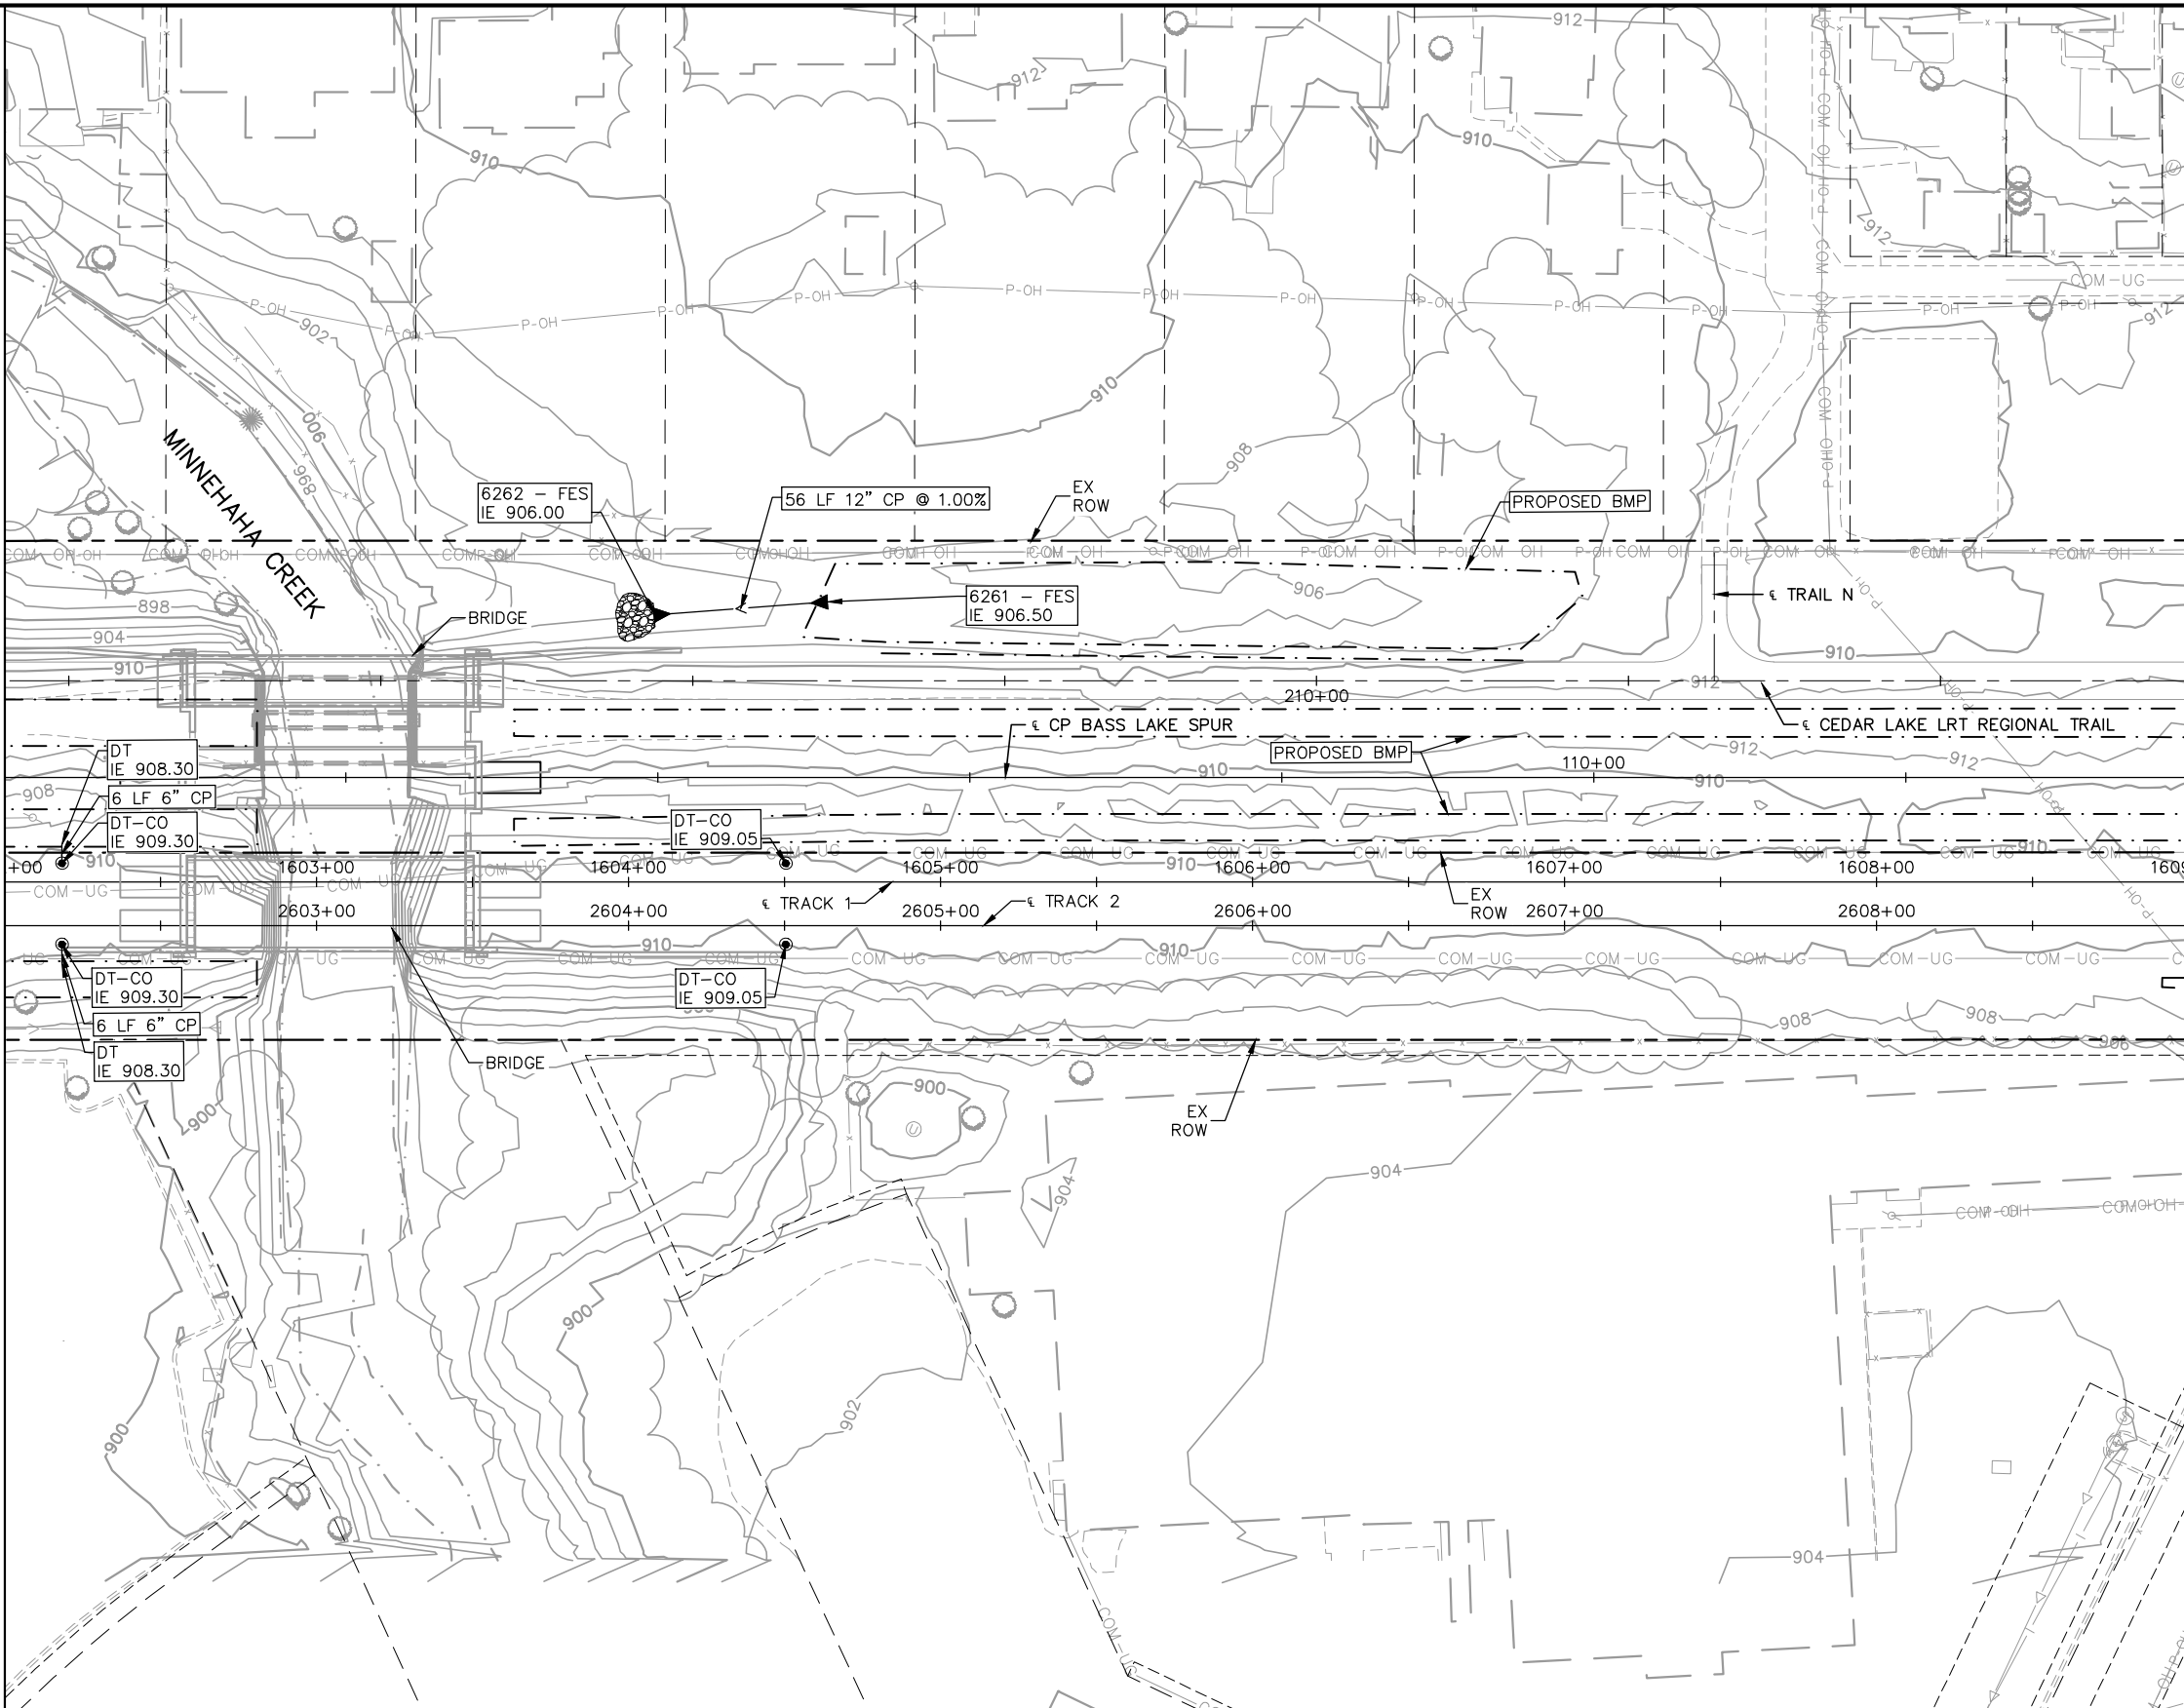

MATCH LINE - STA 2609+00

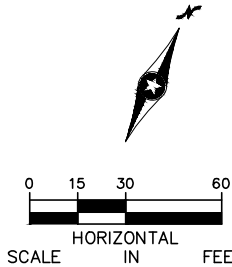

| NO. | DATE | BY | CHECK | DESIGN | REVISION / SUBMITTAL |
|-----|------|----|-------|--------|----------------------|
|     |      |    |       |        |                      |
|     |      |    |       |        |                      |
60% SUBMISSION - 09/28/15




CIVIL EAST - VOLUME 8  
DRAINAGE  
PLAN  
STA 2602+00 TO STA 2609+00

DISCIPLINE: DRAINAGE  
SHEET NAME: E2-STM-PLN - 002


SHEET  
31  
OF  
95

Sep. 21 2015 04:12 pm V:\3400\_ADC\CAD\CAD\SEGMENT E2\PLAN SHEETS\STORM SEWER\E2-STM-PLN.dwg By: 498


MATCH LINE - STA 2609+00

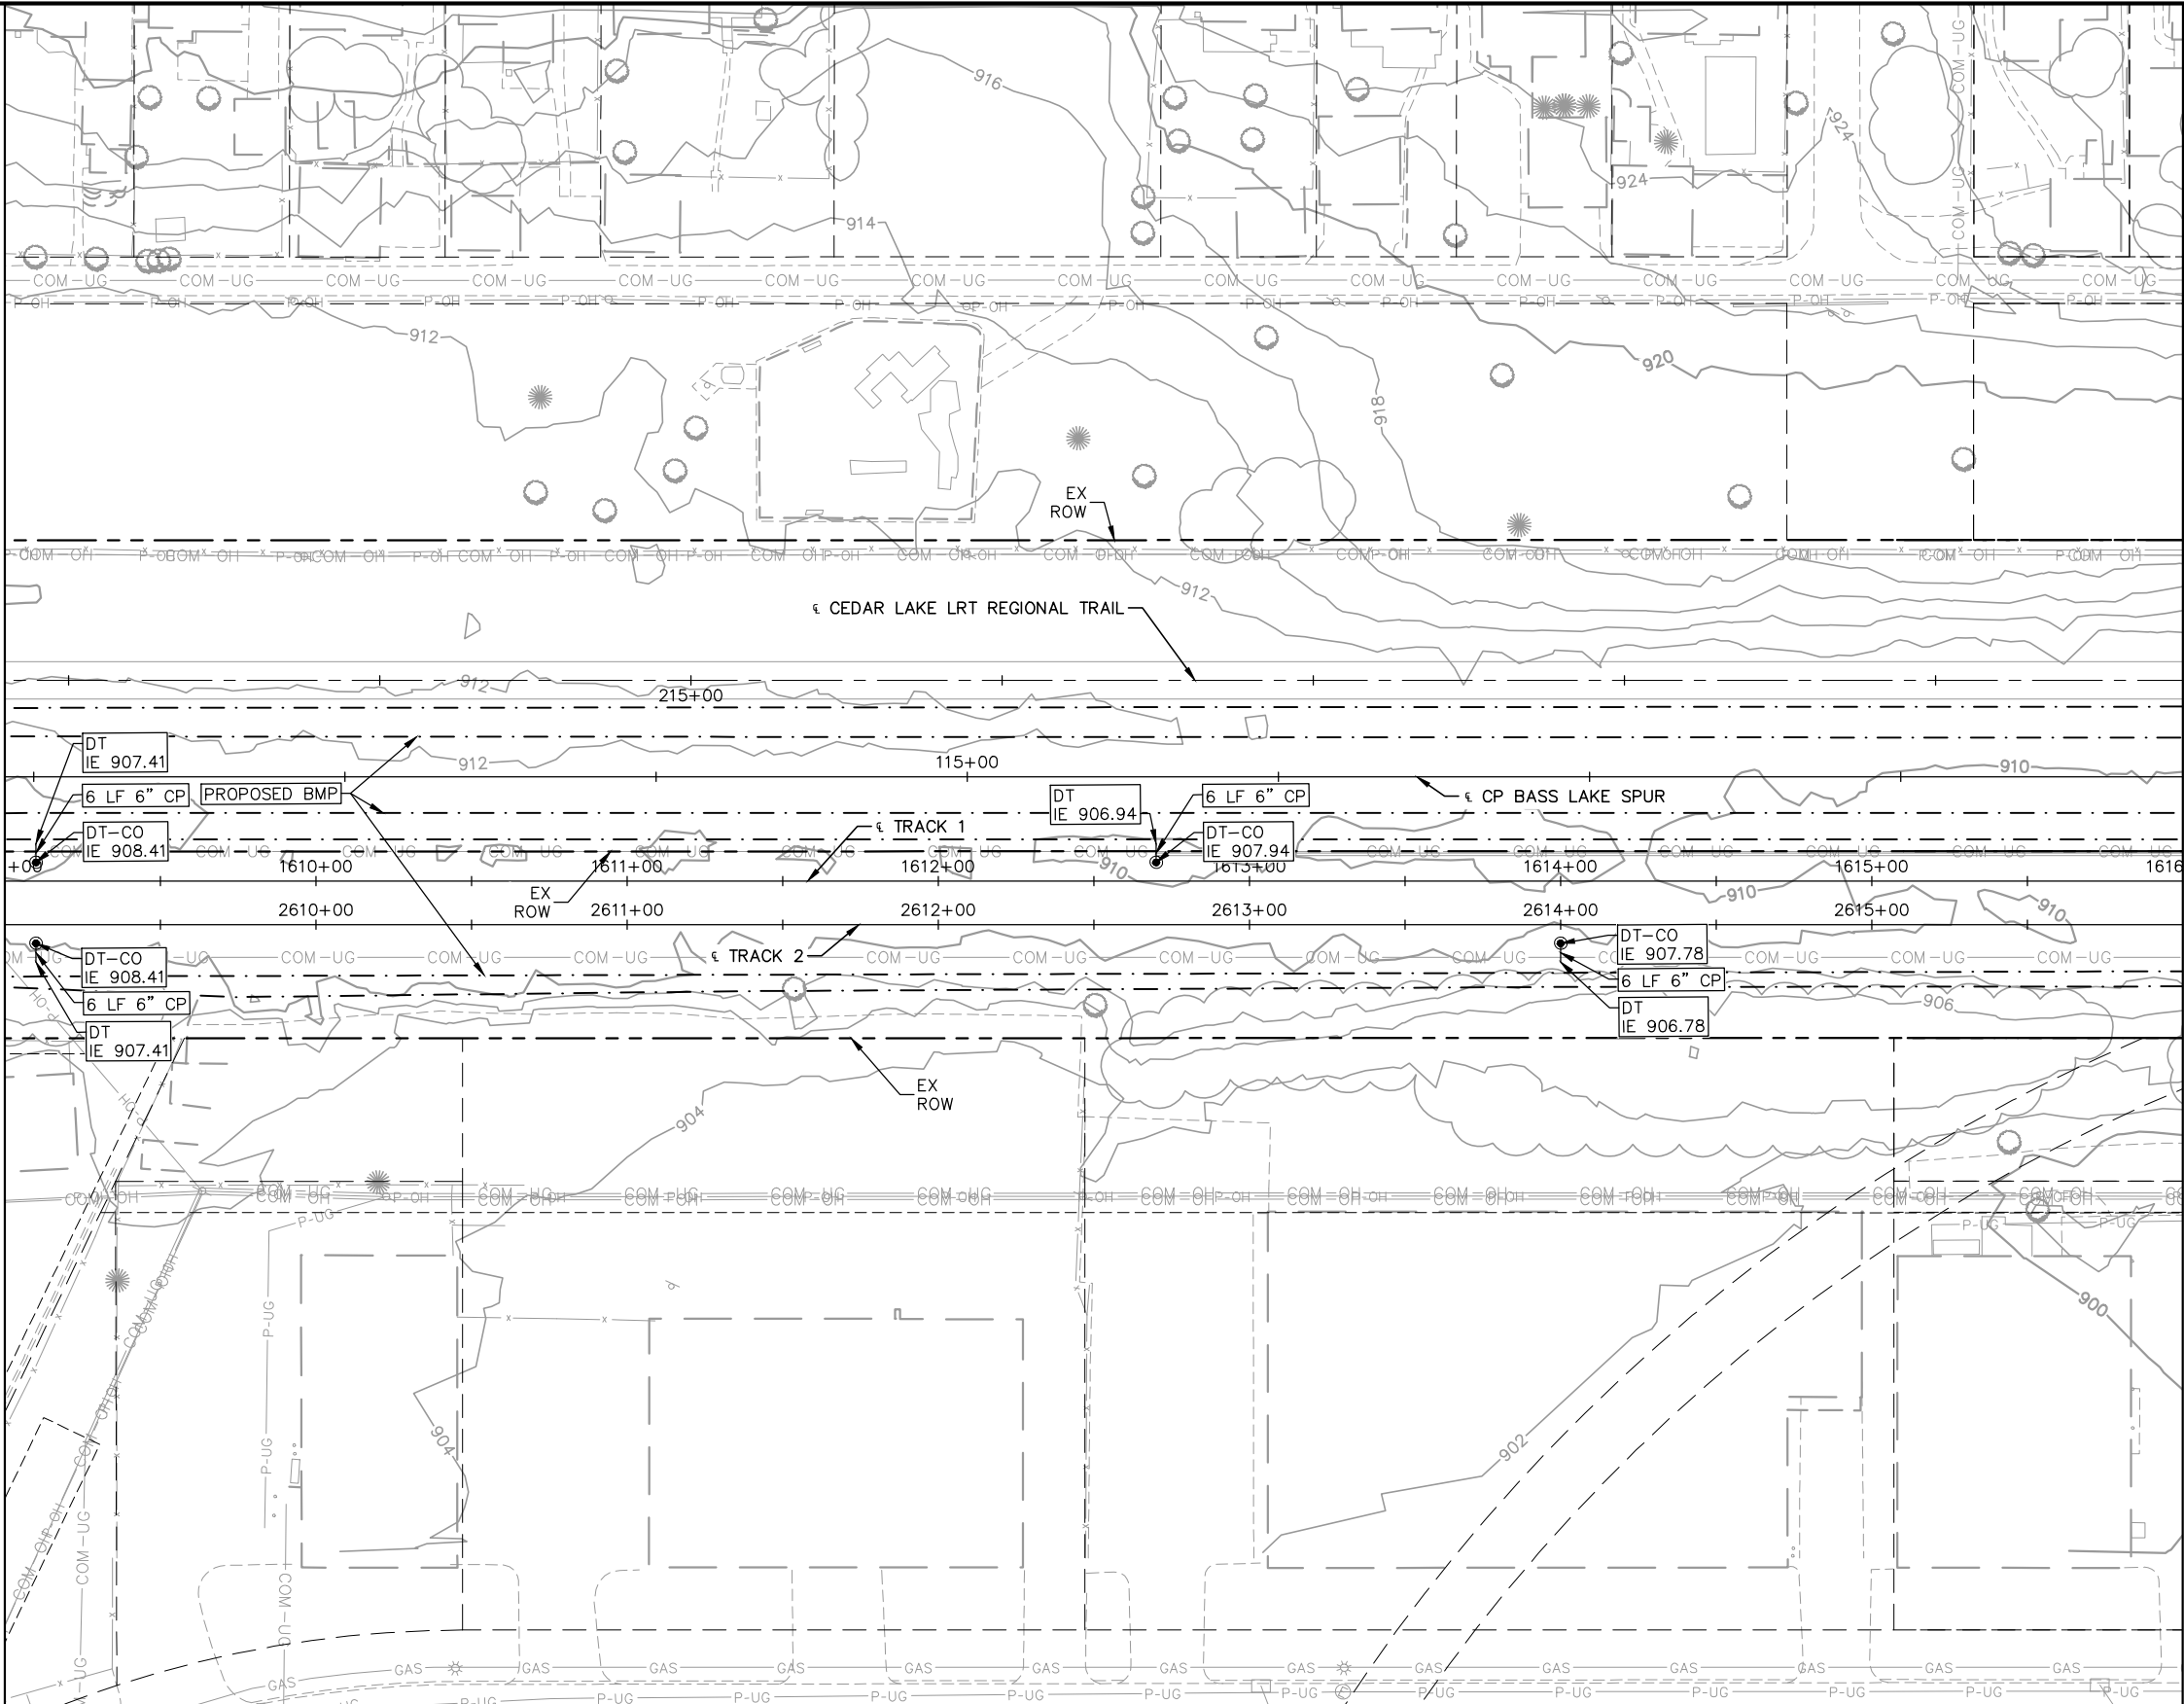

MATCH LINE - STA 2616+00

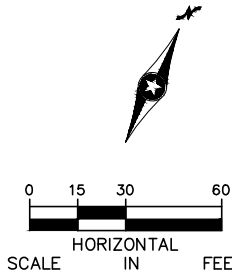

| NO. | DATE | BY | CHECK | DESIGN | REVISION / SUBMITTAL |
|-----|------|----|-------|--------|----------------------|
|     |      |    |       |        |                      |
|     |      |    |       |        |                      |
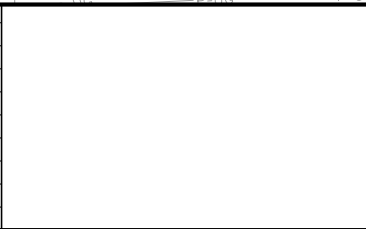




60% SUBMISSION - 09/28/15




**CIVIL EAST - VOLUME 8**

**DRAINAGE PLAN**

**STA 2609+00 TO STA 2616+00**

|                                |                                        |
|--------------------------------|----------------------------------------|
| DISCIPLINE:<br><b>DRAINAGE</b> | SHEET NAME:<br><b>E2-STM-PLN - 003</b> |
|--------------------------------|----------------------------------------|

**SHEET**


32

OF


95

Sep. 21 2015 04:13 pm V:\3400\_ADC\CAD\SEGMENT E2\PLAN SHEETS\STORM SEWER\E2-STM-PLN.dwg By: 498

MATCH LINE - STA 2616+00

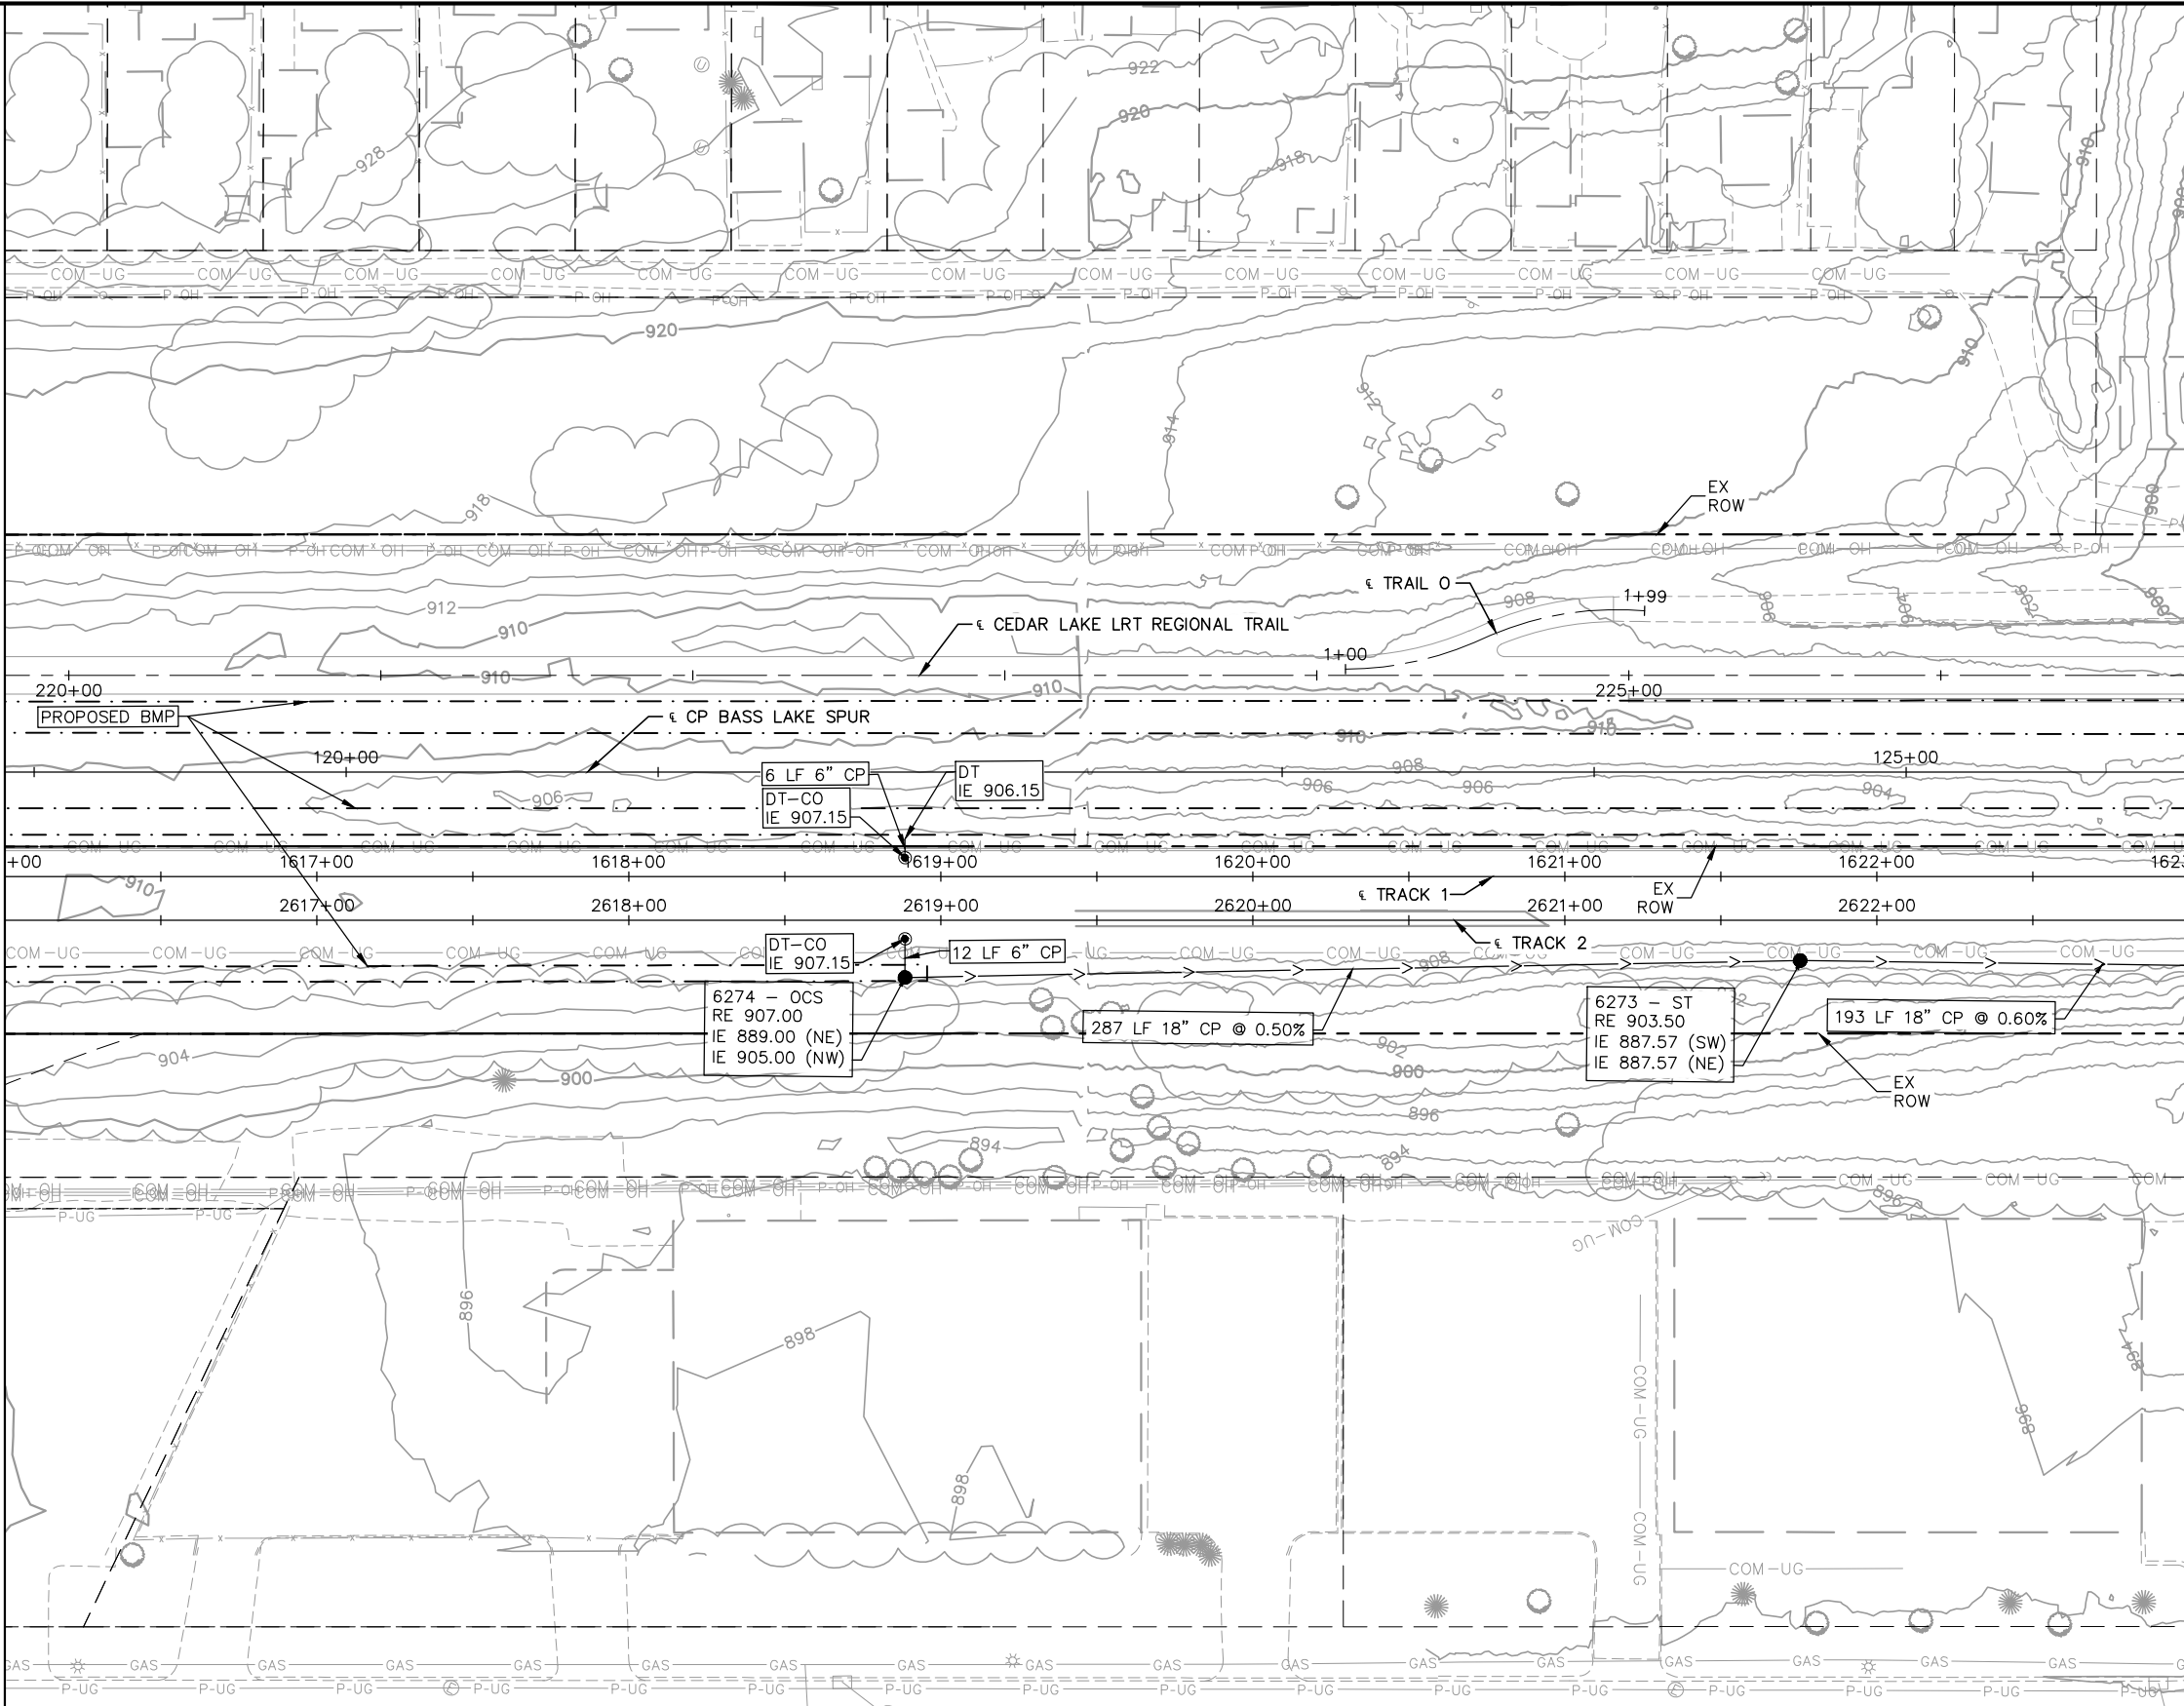

MATCH LINE - STA 2623+00

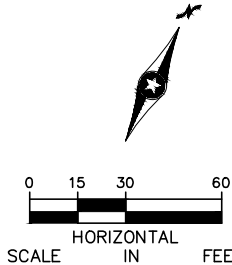

| NO. | DATE | BY | CHECK | DESIGN | REVISION / SUBMITTAL |
|-----|------|----|-------|--------|----------------------|
|     |      |    |       |        |                      |
|     |      |    |       |        |                      |
60% SUBMISSION - 09/28/15



CIVIL EAST - VOLUME 8  
DRAINAGE  
PLAN  
STA 2616+00 TO STA 2623+00


DISCIPLINE: DRAINAGE  
SHEET NAME: E2-STM-PLN - 004

SHEET  
33  
OF  
95




Sep. 21 2015 04:13 pm V:\3400\_ADC\CAD\SEGMENT E2\PLAN SHEETS\STORM SEWER\E2-STM-PLN.dwg By: 498

MATCH LINE - STA 2623+00

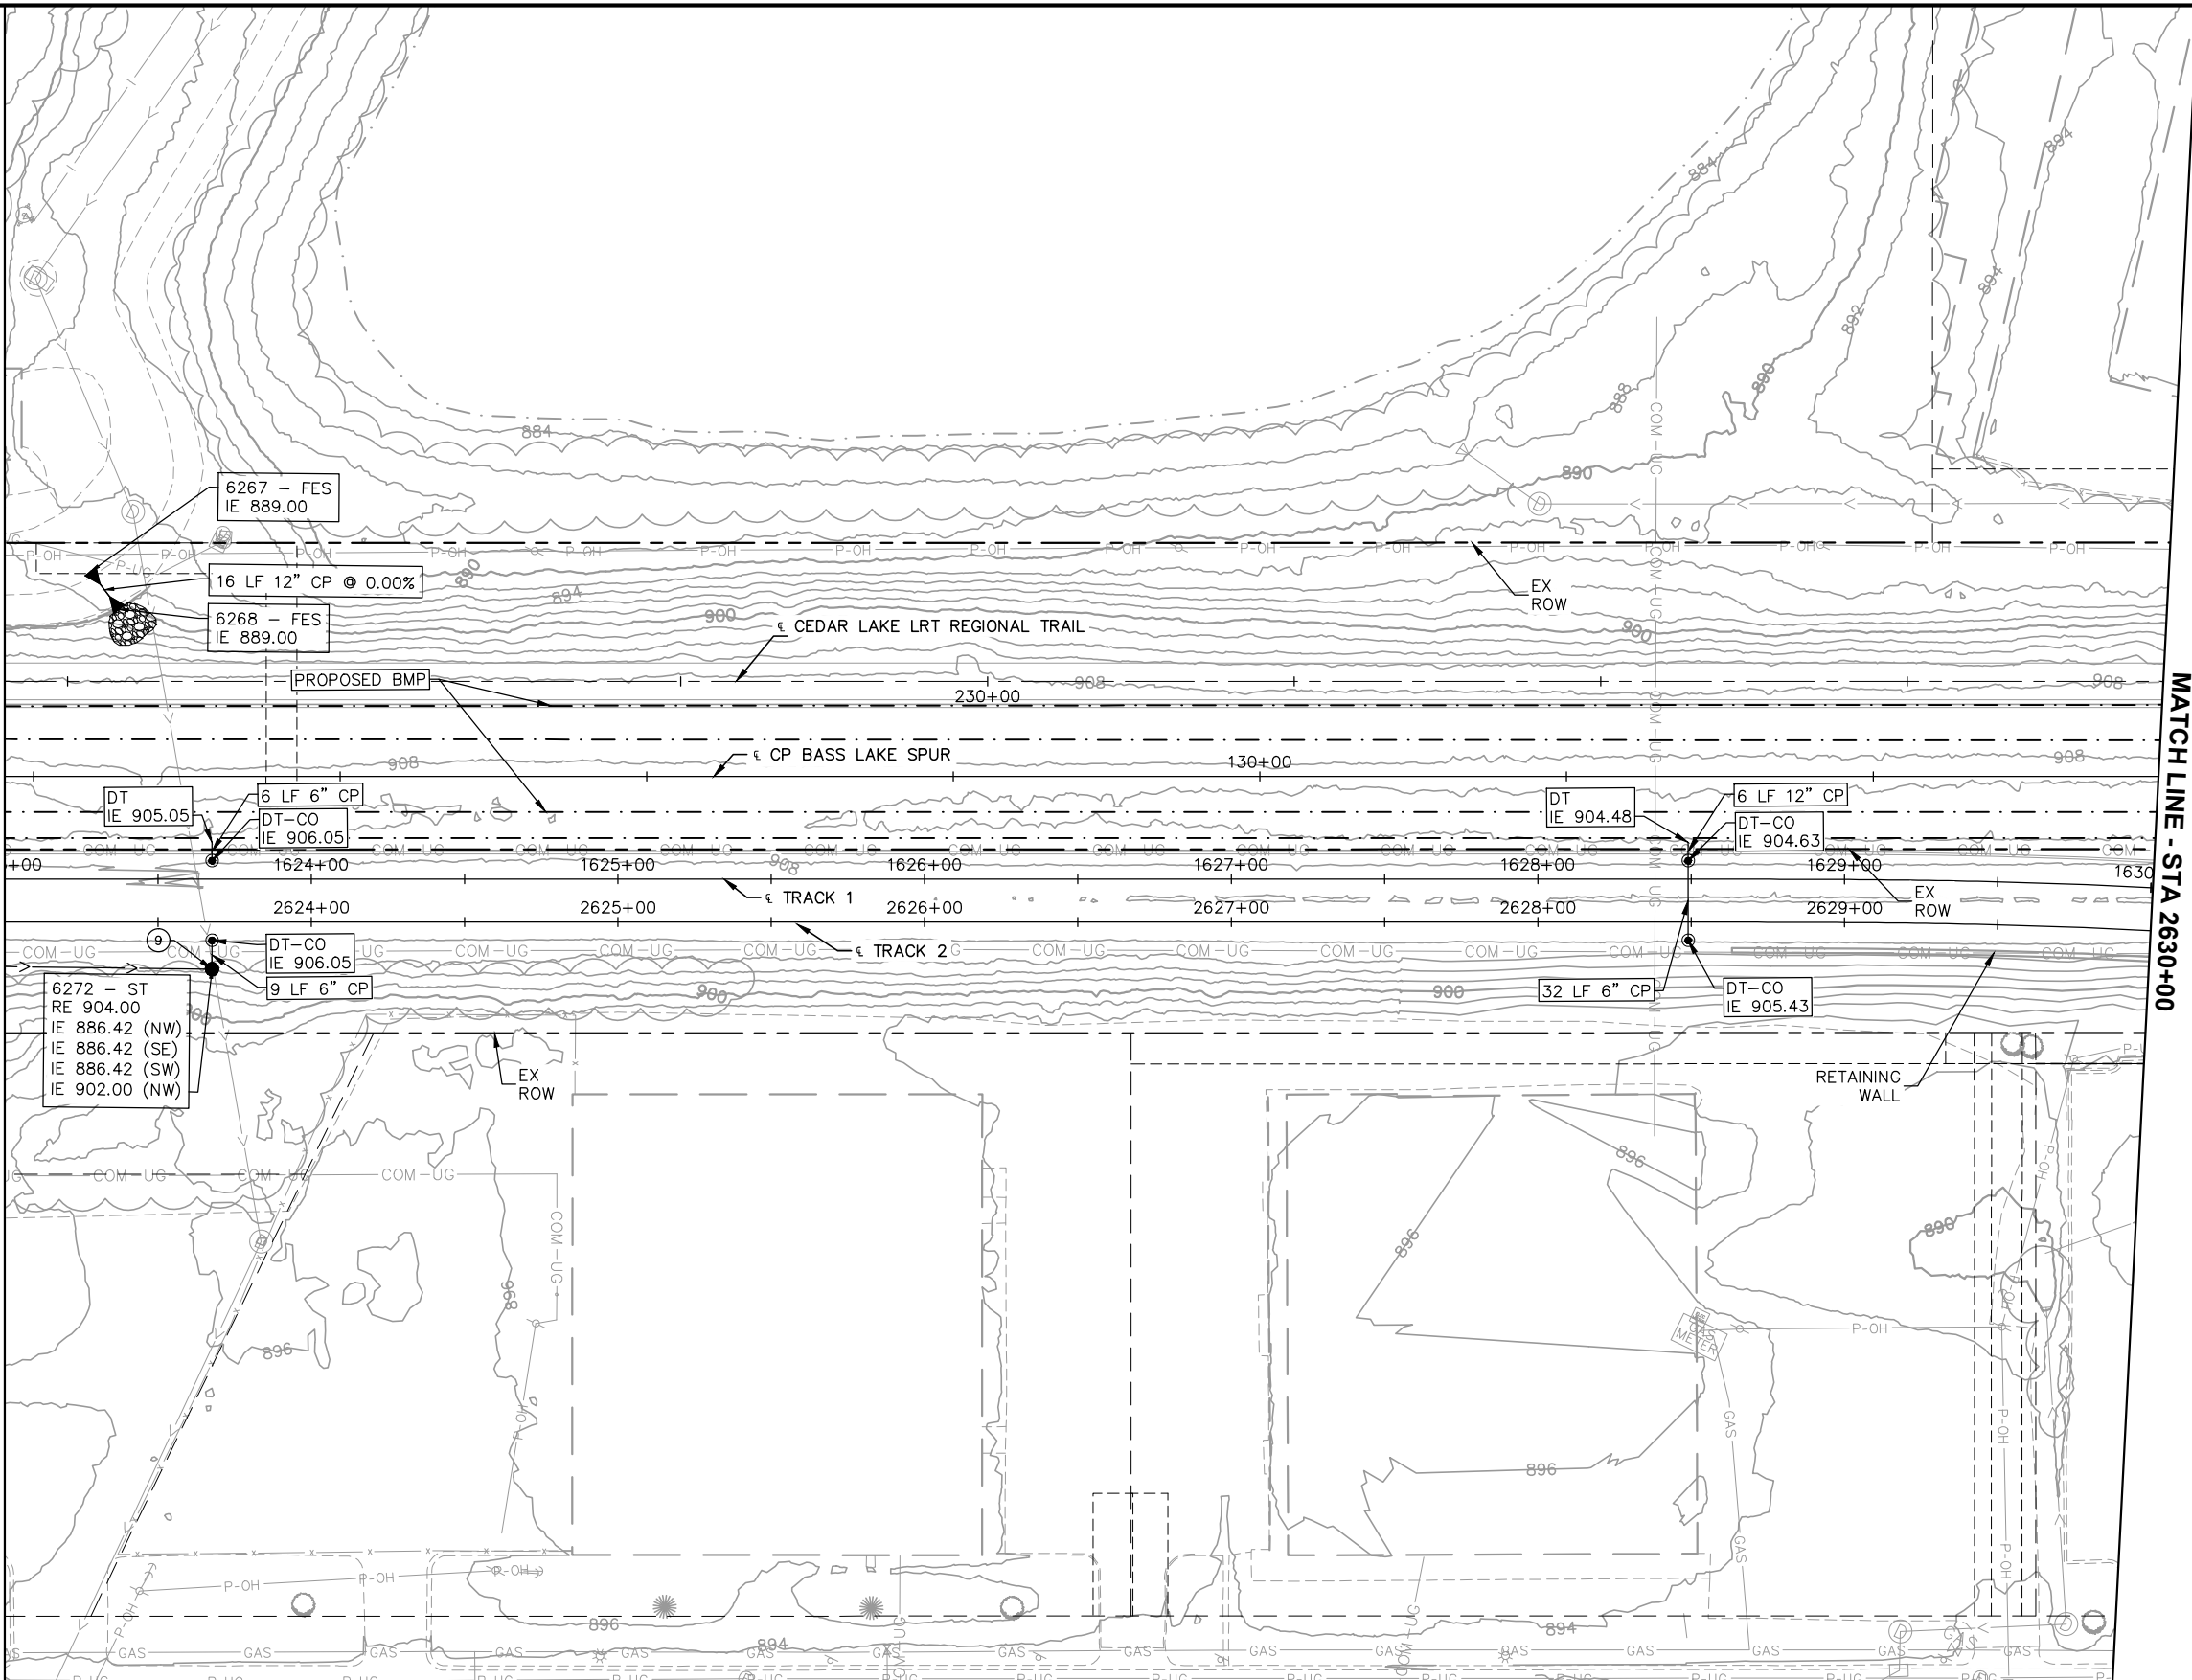

MATCH LINE - STA 2630+00

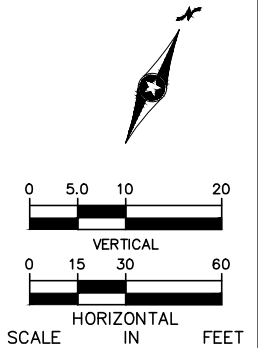

| NO. | DATE | BY | CHECK | DESIGN | REVISION / SUBMITTAL |
|-----|------|----|-------|--------|----------------------|
|     |      |    |       |        |                      |
|     |      |    |       |        |                      |
60% SUBMISSION - 09/28/15

CIVIL EAST - VOLUME 8  
DRAINAGE  
PLAN  
STA 2623+00 TO STA 2630+00

DISCIPLINE:  
DRAINAGE

SHEET NAME:  
E2-STM-PLN - 005

SHEET  
34  
OF  
95

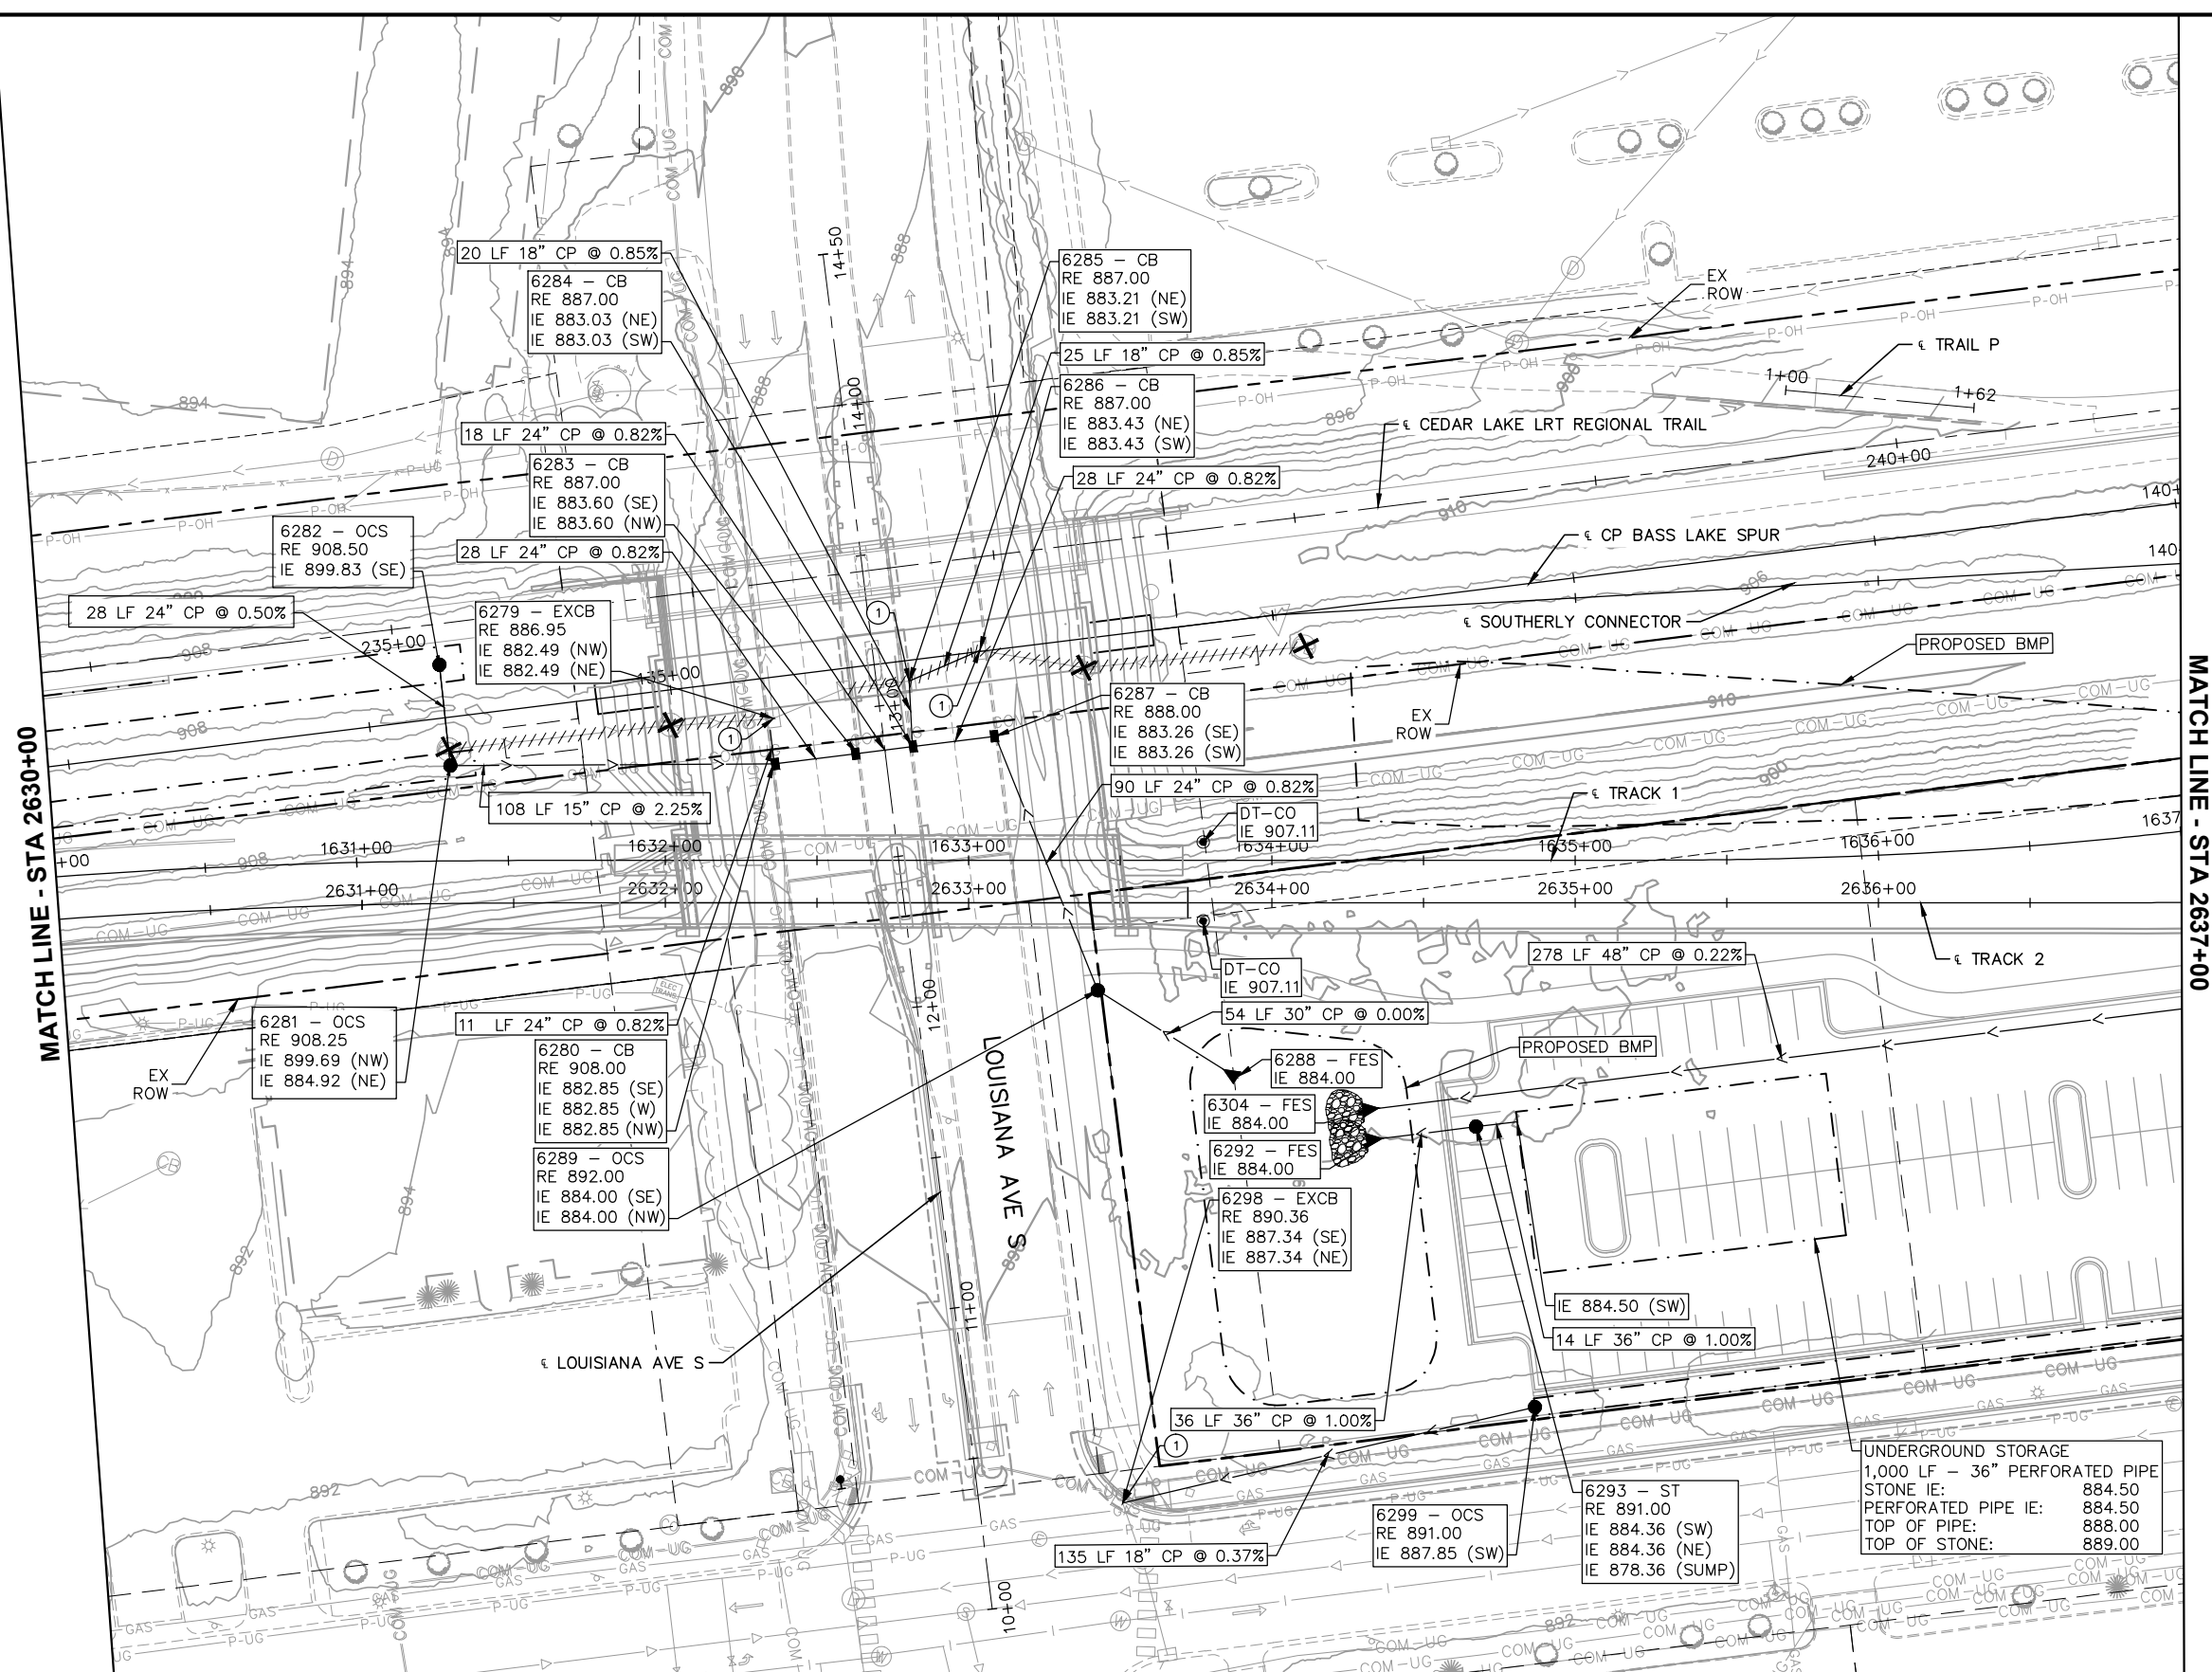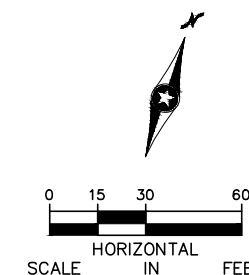[illegible]

60% SUBMISSION - 09/28/15

**CIVIL EAST - VOLUME 8**  
**DRAINAGE**  
**PLAN**  
**STA 2630+00 TO STA 2637+00**



DISCIPLINE: **DRAINAGE**

|             |                  |
|-------------|------------------|
| SHEET NAME: | E2-STM-PLN - 006 |
|-------------|------------------|


|  |              |
|--|--------------|
|  | <b>SHEET</b> |
|  | <b>35</b>    |
|  | <b>OF</b>    |
|  | <b>95</b>    |



Sep. 21 2015 04:14 pm V:\3400\_ADC\CAD\SEGMENT E2\PLAN SHEETS\STORM SEWER\E2-STM-PLN.dwg By: 498

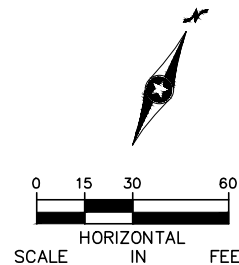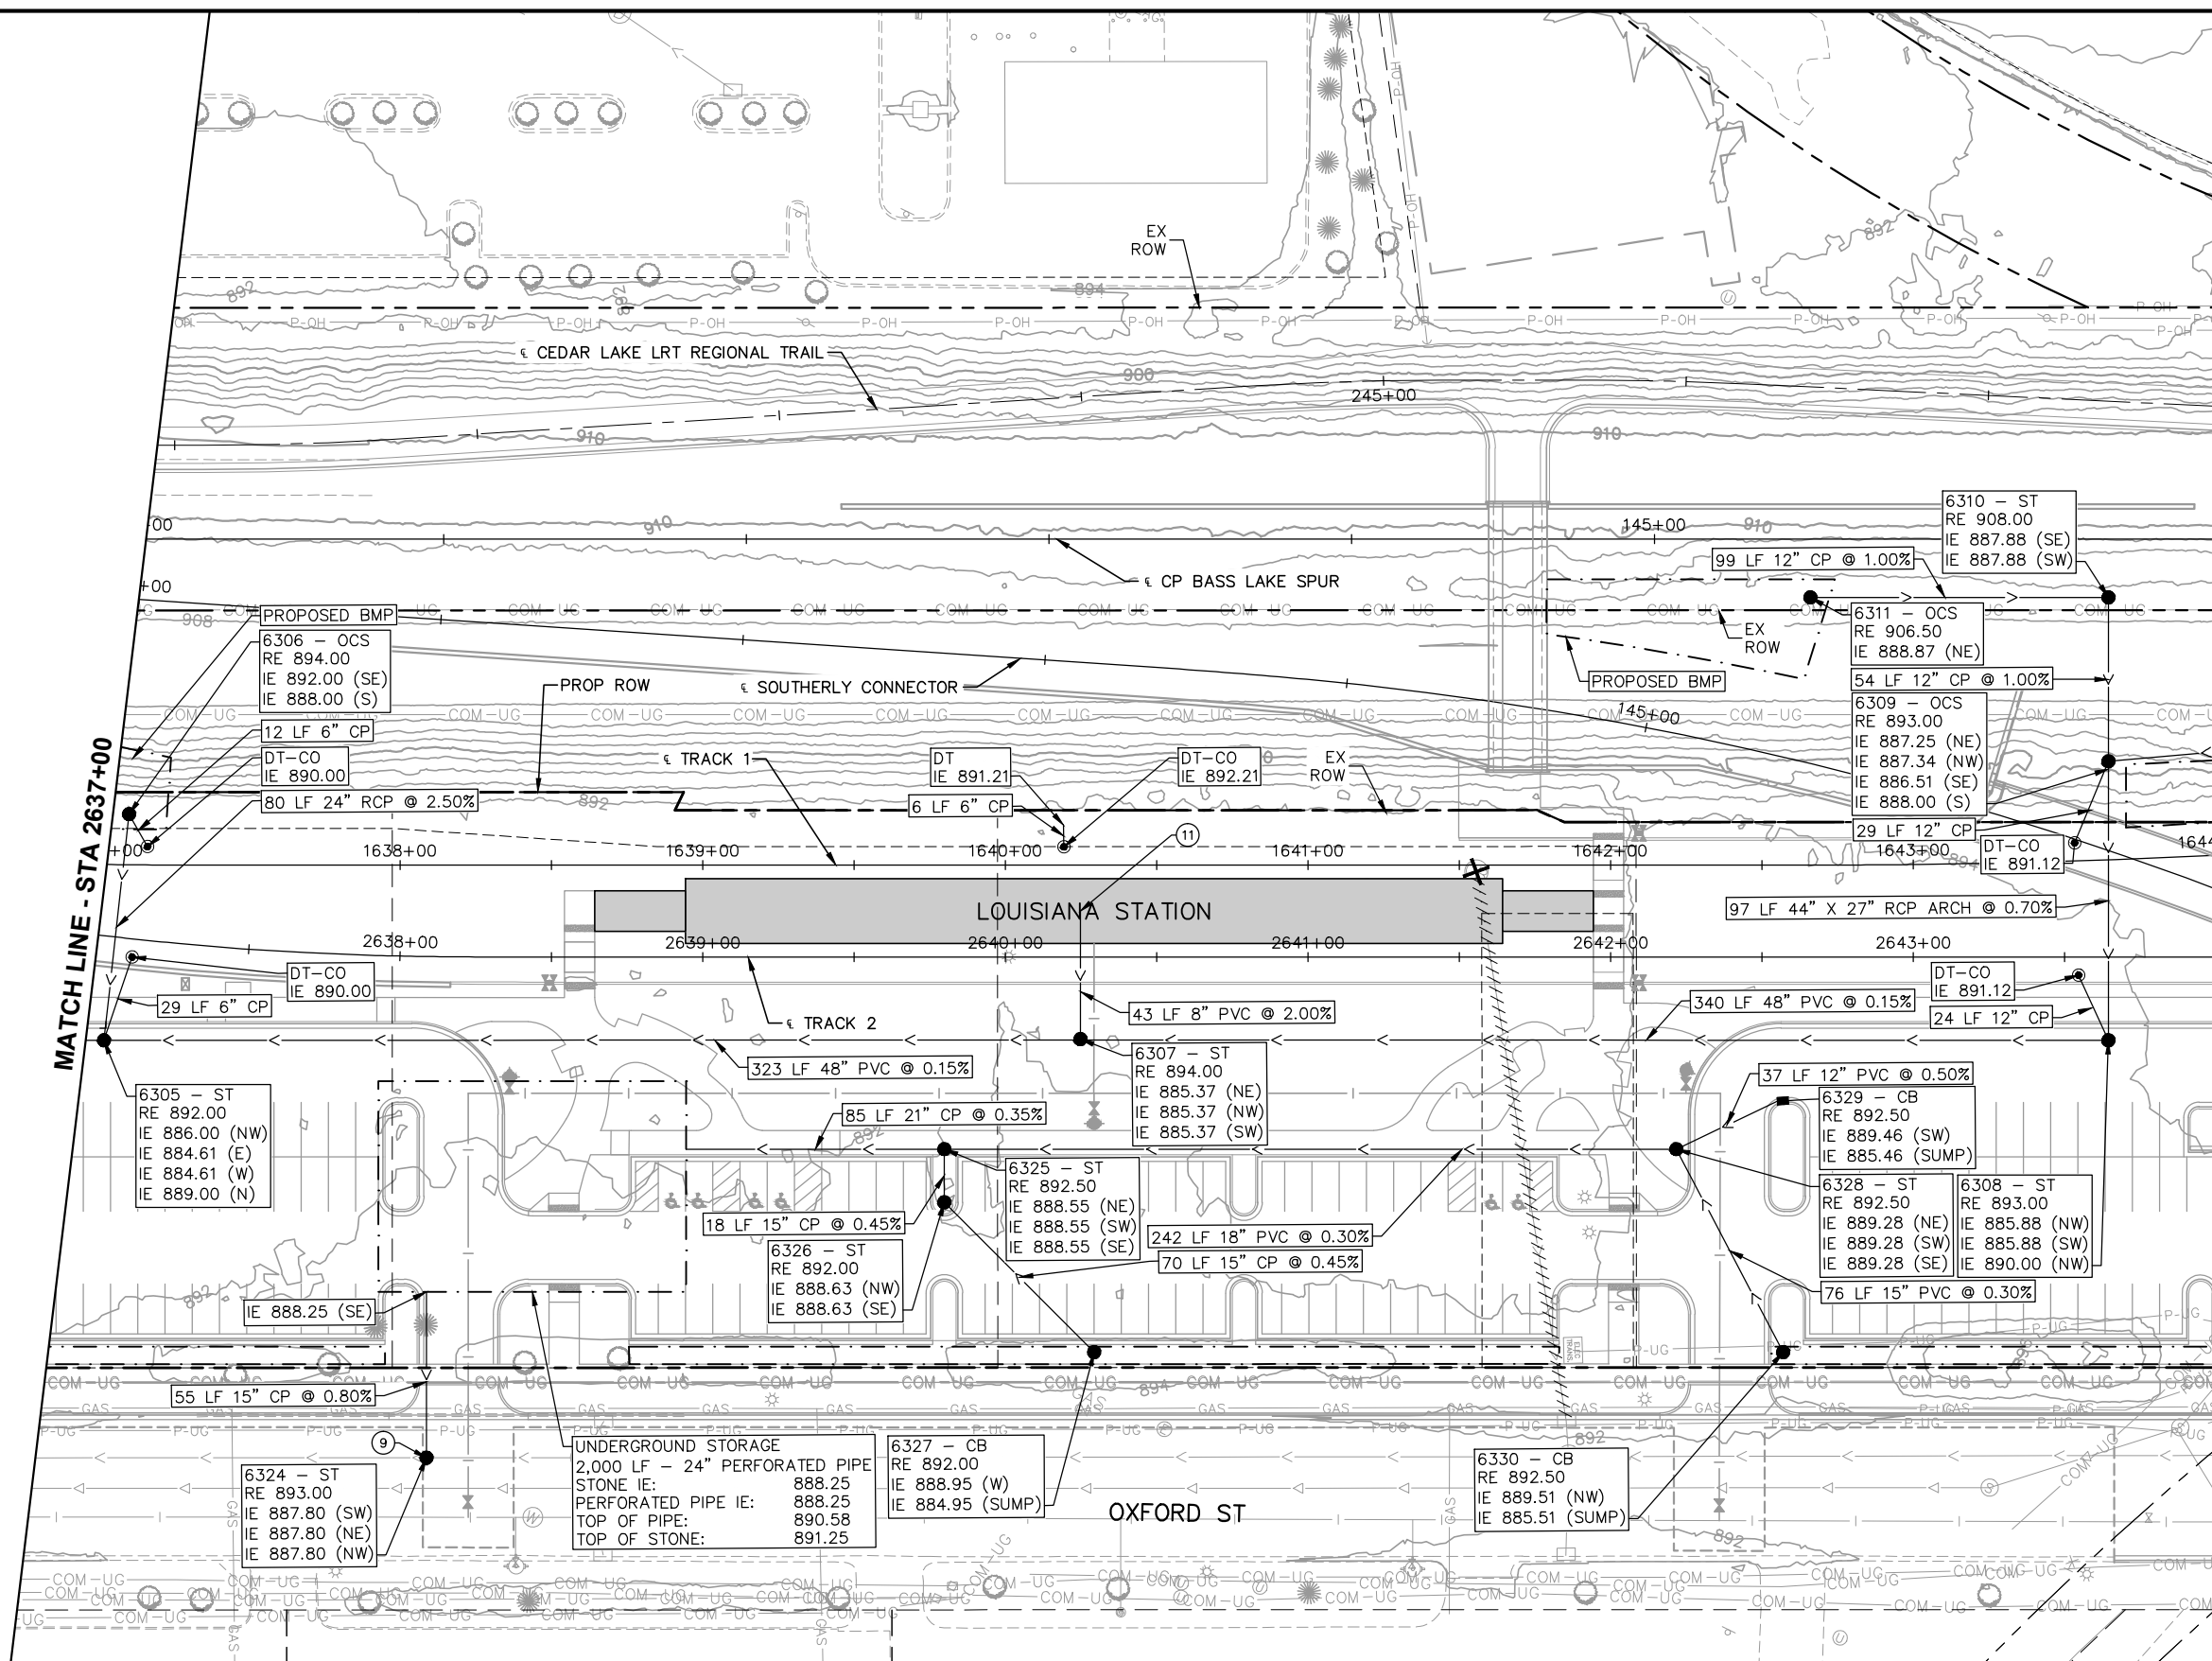

| NO. | DATE | BY | CHECK | DESIGN | REVISION / SUBMITTAL |
|-----|------|----|-------|--------|----------------------|
|     |      |    |       |        |                      |
|     |      |    |       |        |                      |
 

Engineering | Surveying | Planning | Environmental

Metropolitan

60% SUBMISSION - 09/28/15

Southwest

Green Line LRT Extension



CIVIL EAST - VOLUME 8  
DRAINAGE  
PLAN  
STA 2637+00 TO STA 2644+00

DISCIPLINE: DRAINAGE

SHEET NAME: E2-STM-PLN - 007



Sep. 21 2015 04:15 pm V:\3400\_ADC\CAD\SEGMENT E2\PLAN SHEETS\STORM SEWER\E2-STM-PLN.dwg By: 498

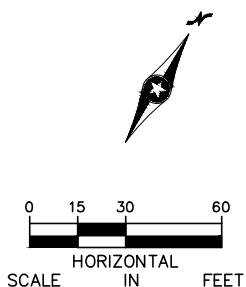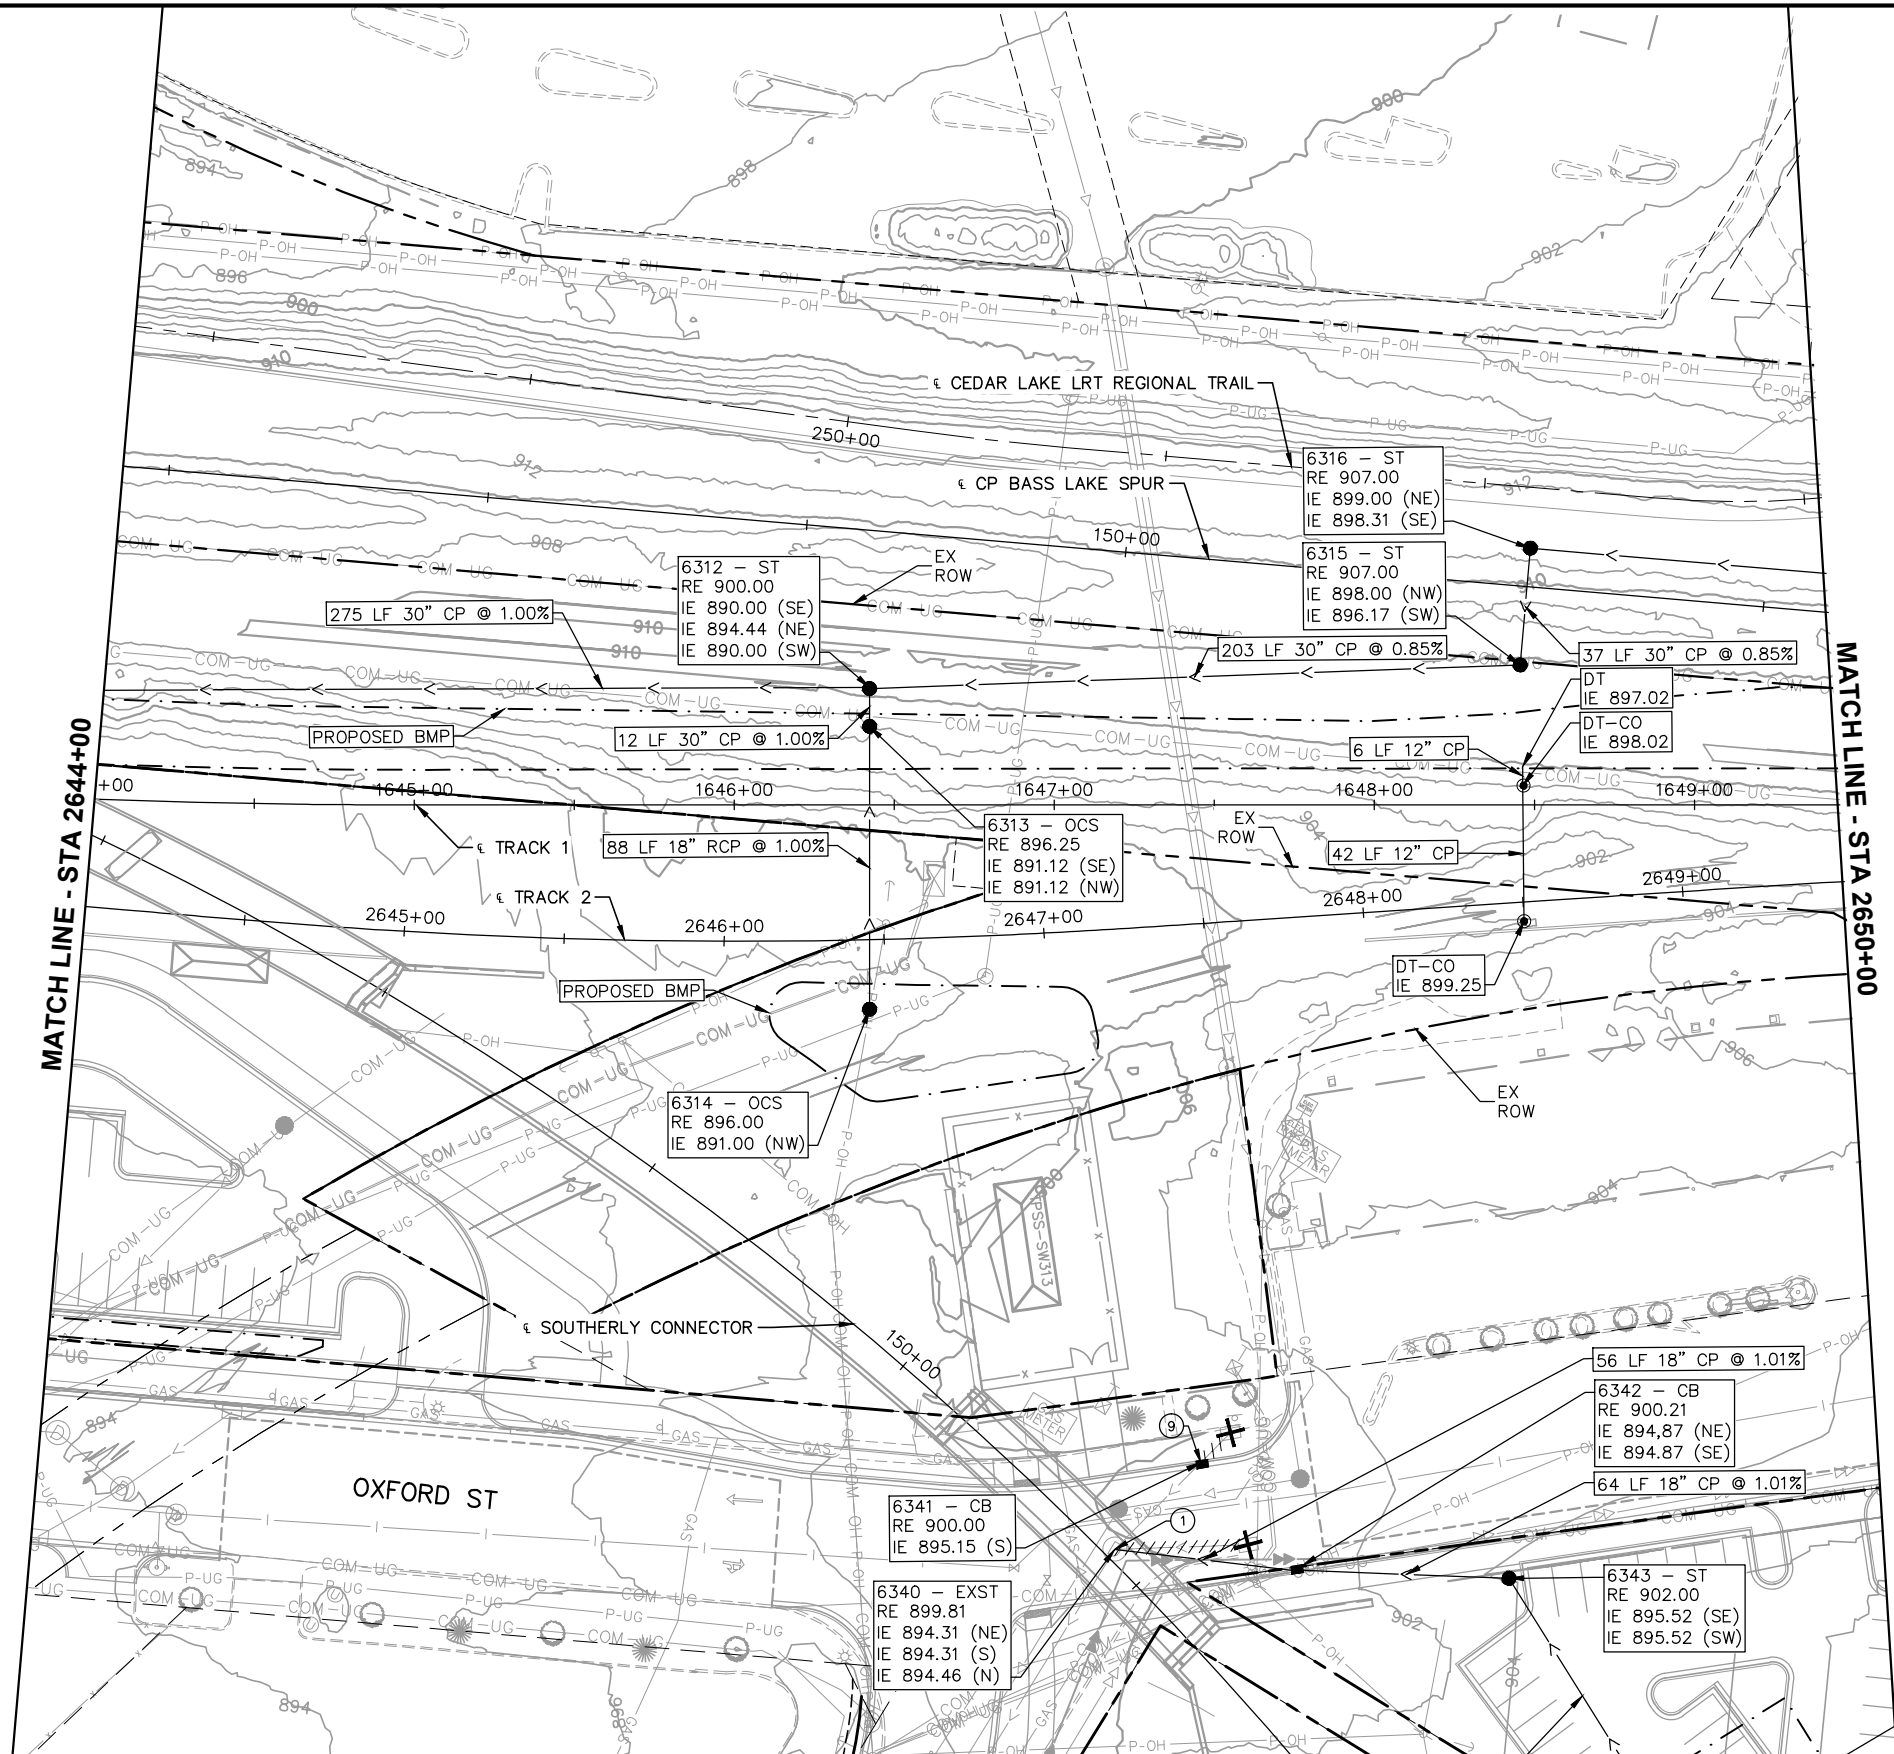

| NO. | DATE | BY | CHECK | DESIGN | REVISION / SUBMITTAL |
|-----|------|----|-------|--------|----------------------|
|     |      |    |       |        |                      |
|     |      |    |       |        |                      |
Engineering | Surveying | Planning | Environmental



Green Line LRT Extension



Green Line LRT Extension



Green Line LRT Extension



CIVIL EAST - VOLUME 8  
DRAINAGE  
PLAN  
STA 2644+00 TO STA 2650+00

DISCIPLINE: DRAINAGE

SHEET NAME: E2-STM-PLN - 008

SHEET  
37  
OF  
95

Sep. 21 2015 04:16 pm v:\3400\_ADC\CAD\SEGMENT E2\PLAN SHEETS\STORM SEWER\E2-STM-PLN.dwg By: 498

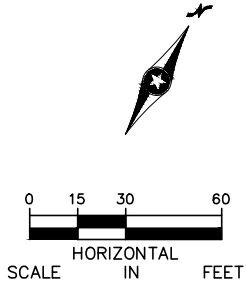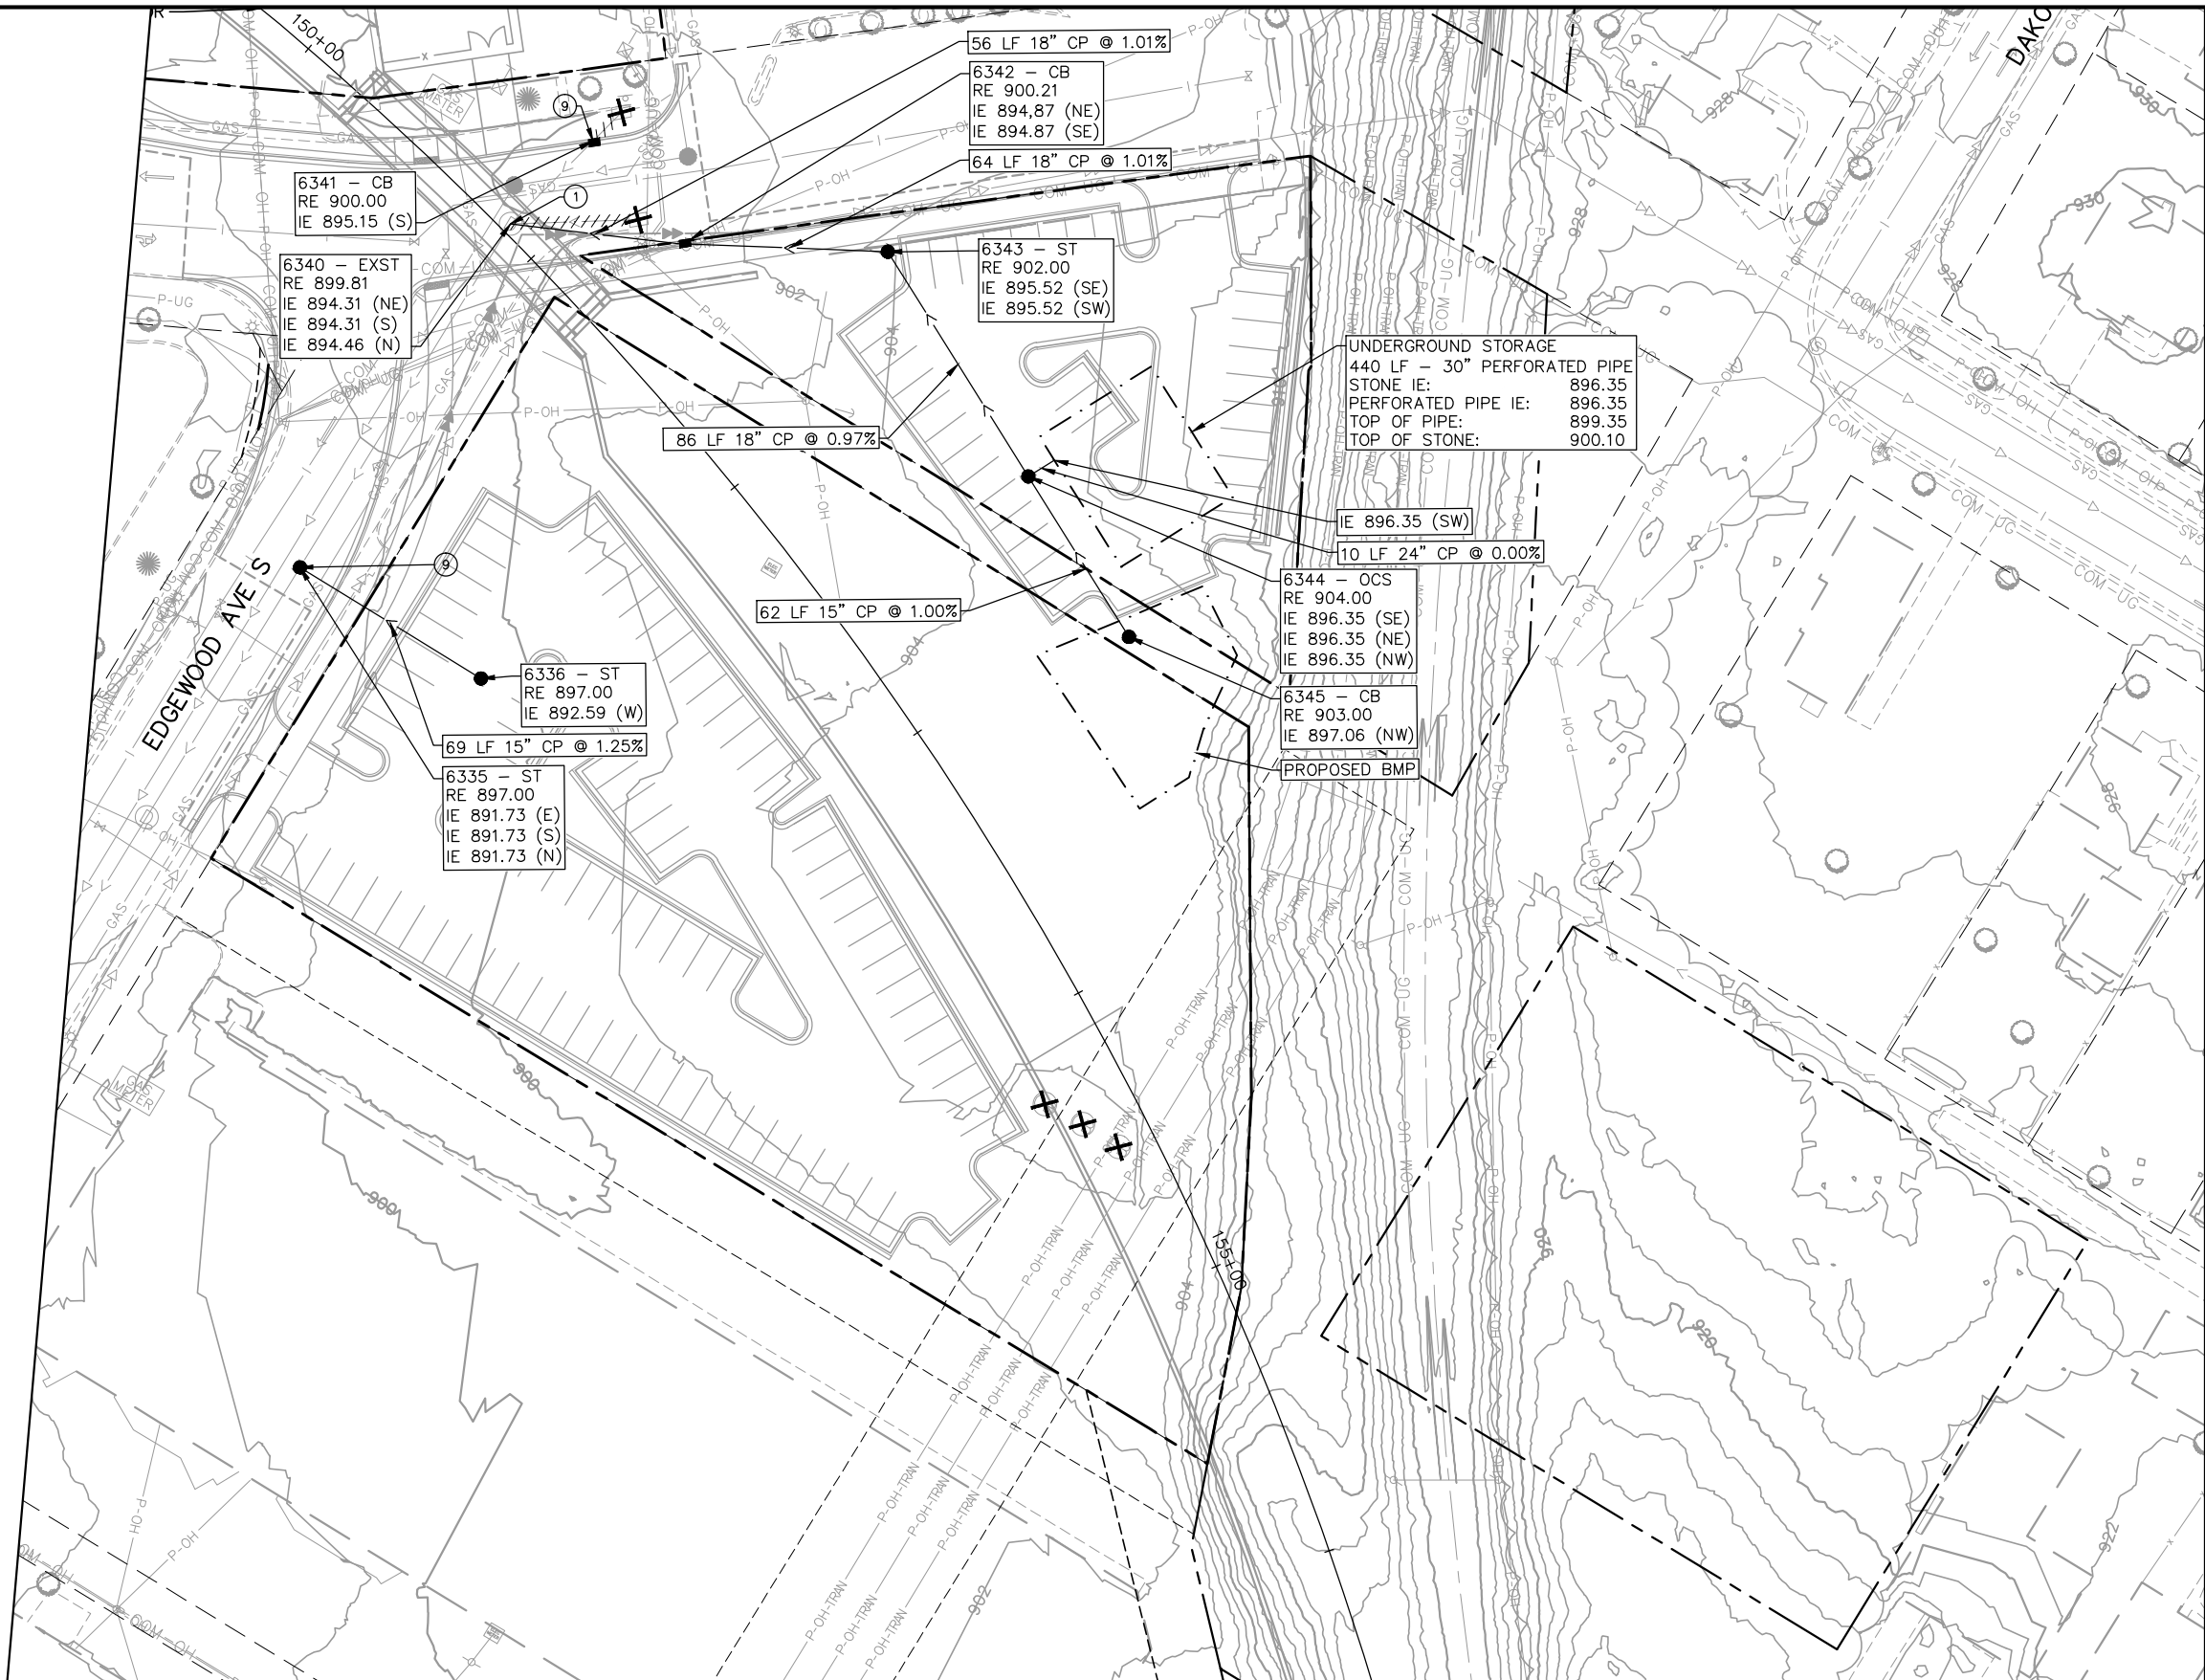

| NO. | DATE | BY | CHECK | DESIGN | REVISION / SUBMITTAL |
|-----|------|----|-------|--------|----------------------|
|     |      |    |       |        |                      |
|     |      |    |       |        |                      |
60% SUBMISSION - 09/28/15



CIVIL EAST - VOLUME 8  
DRAINAGE  
PLAN  
LOUISIANA PARK & RIDE


DISCIPLINE:  
DRAINAGE

SHEET NAME:  
E2-STM-PLN - 009

SHEET  
38  
OF  
95



Sep. 21 2015 04:16 pm v:\3400\_ADC\CAD\SEGMENT E2\PLAN SHEETS\STORM SEWER\E2-STM-PLN.dwg By: 498

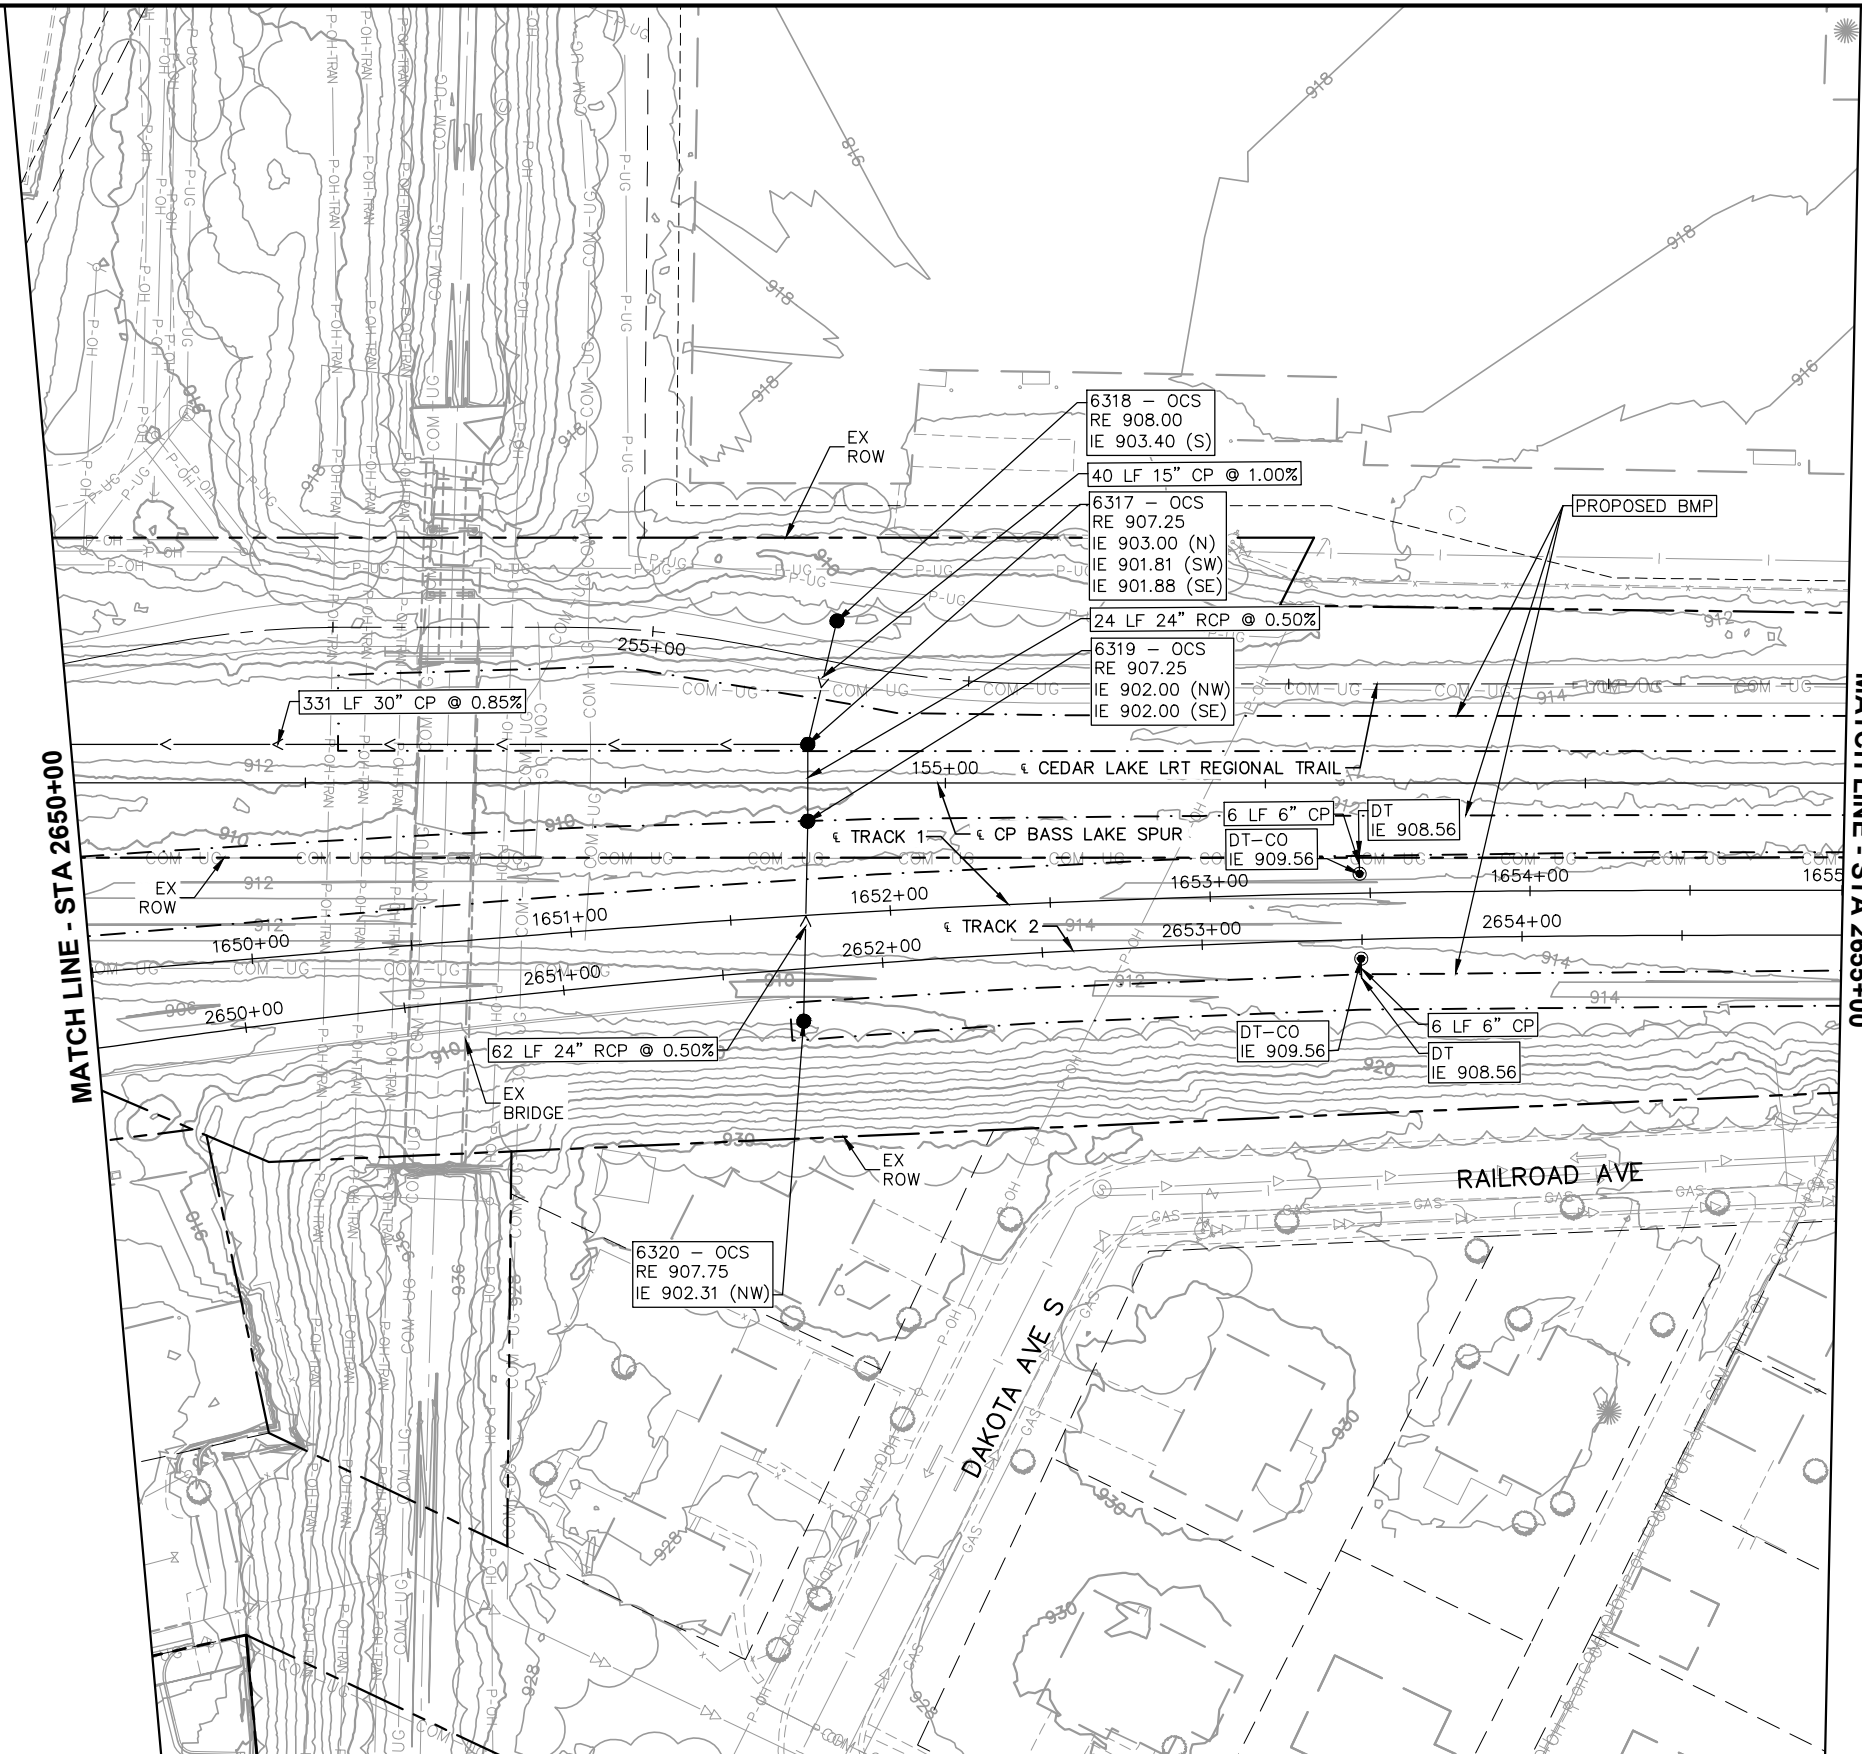

MATCH LINE - STA 2650+00

MATCH LINE - STA 2655+00

| NO. | DATE | BY | CHECK | DESIGN | REVISION / SUBMITTAL |
|-----|------|----|-------|--------|----------------------|
|     |      |    |       |        |                      |
|     |      |    |       |        |                      |
60% SUBMISSION - 09/28/15





CIVIL EAST - VOLUME 8  
DRAINAGE  
PLAN  
STA 2650+00 TO STA 2655+00

DISCIPLINE: DRAINAGE  
SHEET NAME: E2-STM-PLN - 010

SHEET  
39  
OF  
95



Sep. 21 2015 04:17 pm v:\3400\_ADC\CAD\SEGMENT E2\PLAN SHEETS\STORM SEWER\E2-STM-PLN.dwg By: 498

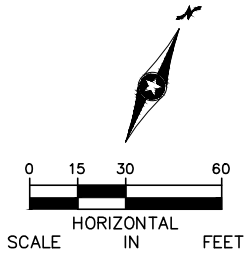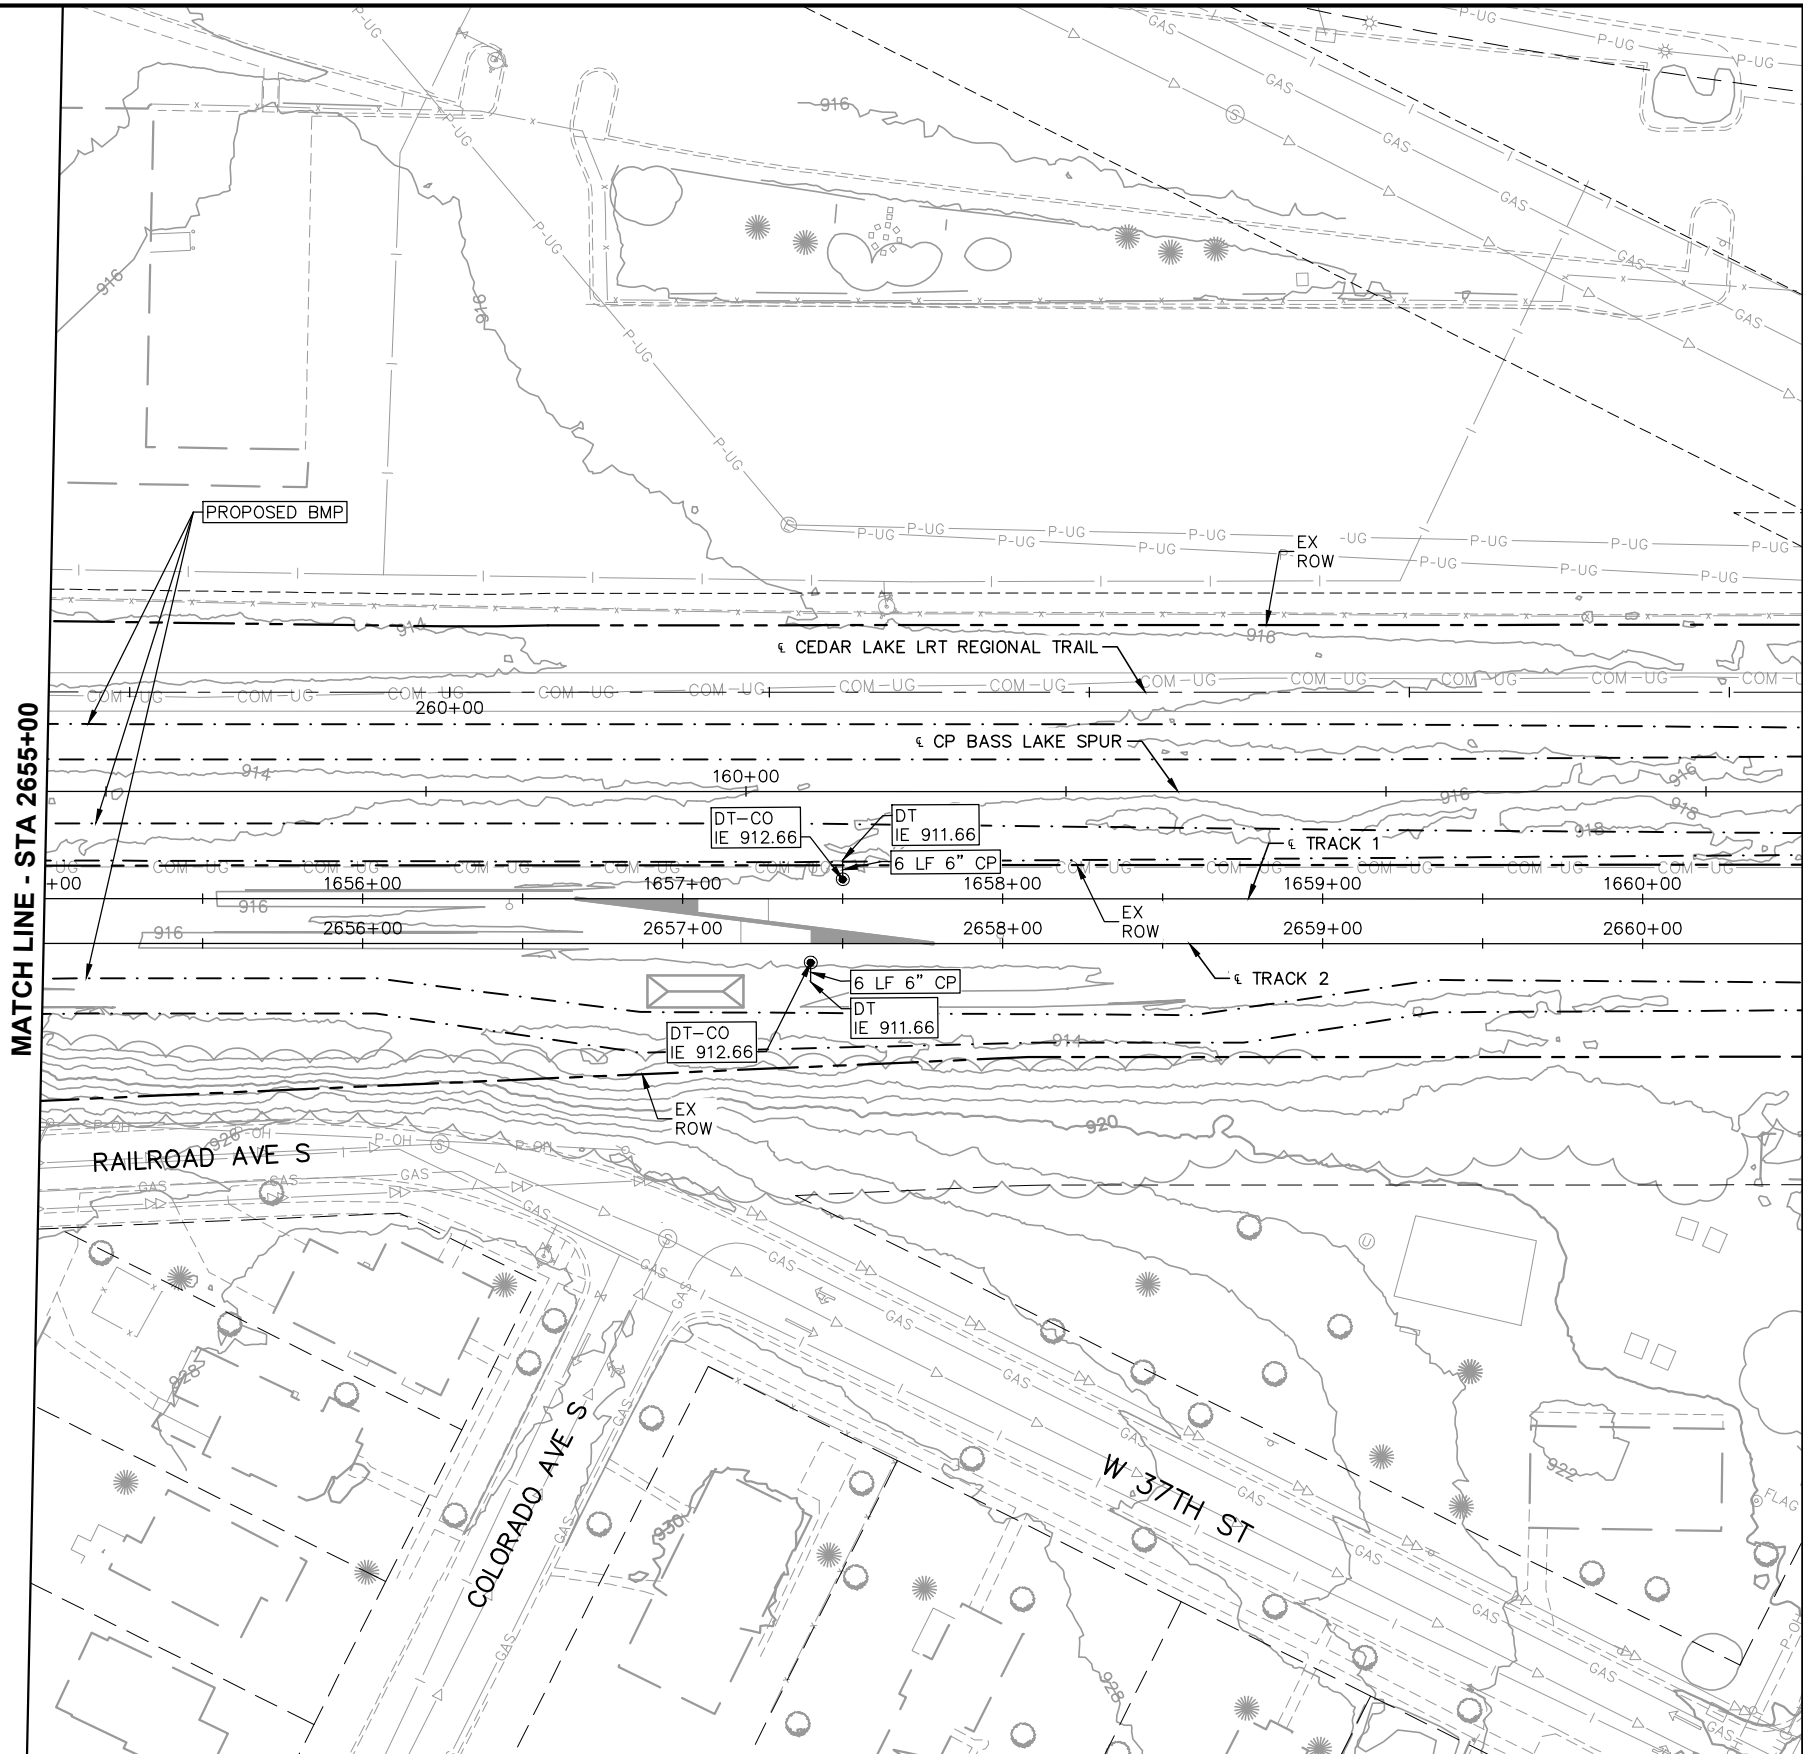

| NO. | DATE | BY | CHECK | DESIGN | REVISION / SUBMITTAL |
|-----|------|----|-------|--------|----------------------|
|     |      |    |       |        |                      |
|     |      |    |       |        |                      |
60% SUBMISSION - 09/28/15



CIVIL EAST - VOLUME 8  
DRAINAGE  
PLAN  
STA 2655+00 TO STA 2660+50

DISCIPLINE: DRAINAGE  
SHEET NAME: E2-STM-PLN - 011

SHEET  
40  
OF  
95

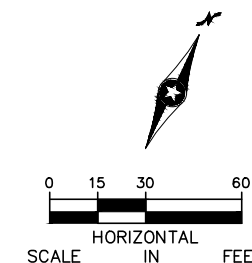[illegible]

**CIVIL EAST - VOLUME 8  
DRAINAGE  
PLAN  
STA 2660+50 TO STA 2666+00**



DISCIPLINE: **DRAINAGE**

|             |                  |
|-------------|------------------|
| SHEET NAME: | E2-STM-PLN - 012 |
|-------------|------------------|

|       |
|-------|
| SHEET |
| 41    |
| OF    |
| 95    |



Sep. 21 2015 04:18 pm V:\3400\_ADC\CAD\SEGMENT E2\PLAN SHEETS\STORM SEWER\E2-STM-PLN.dwg By: 498

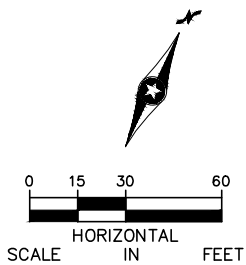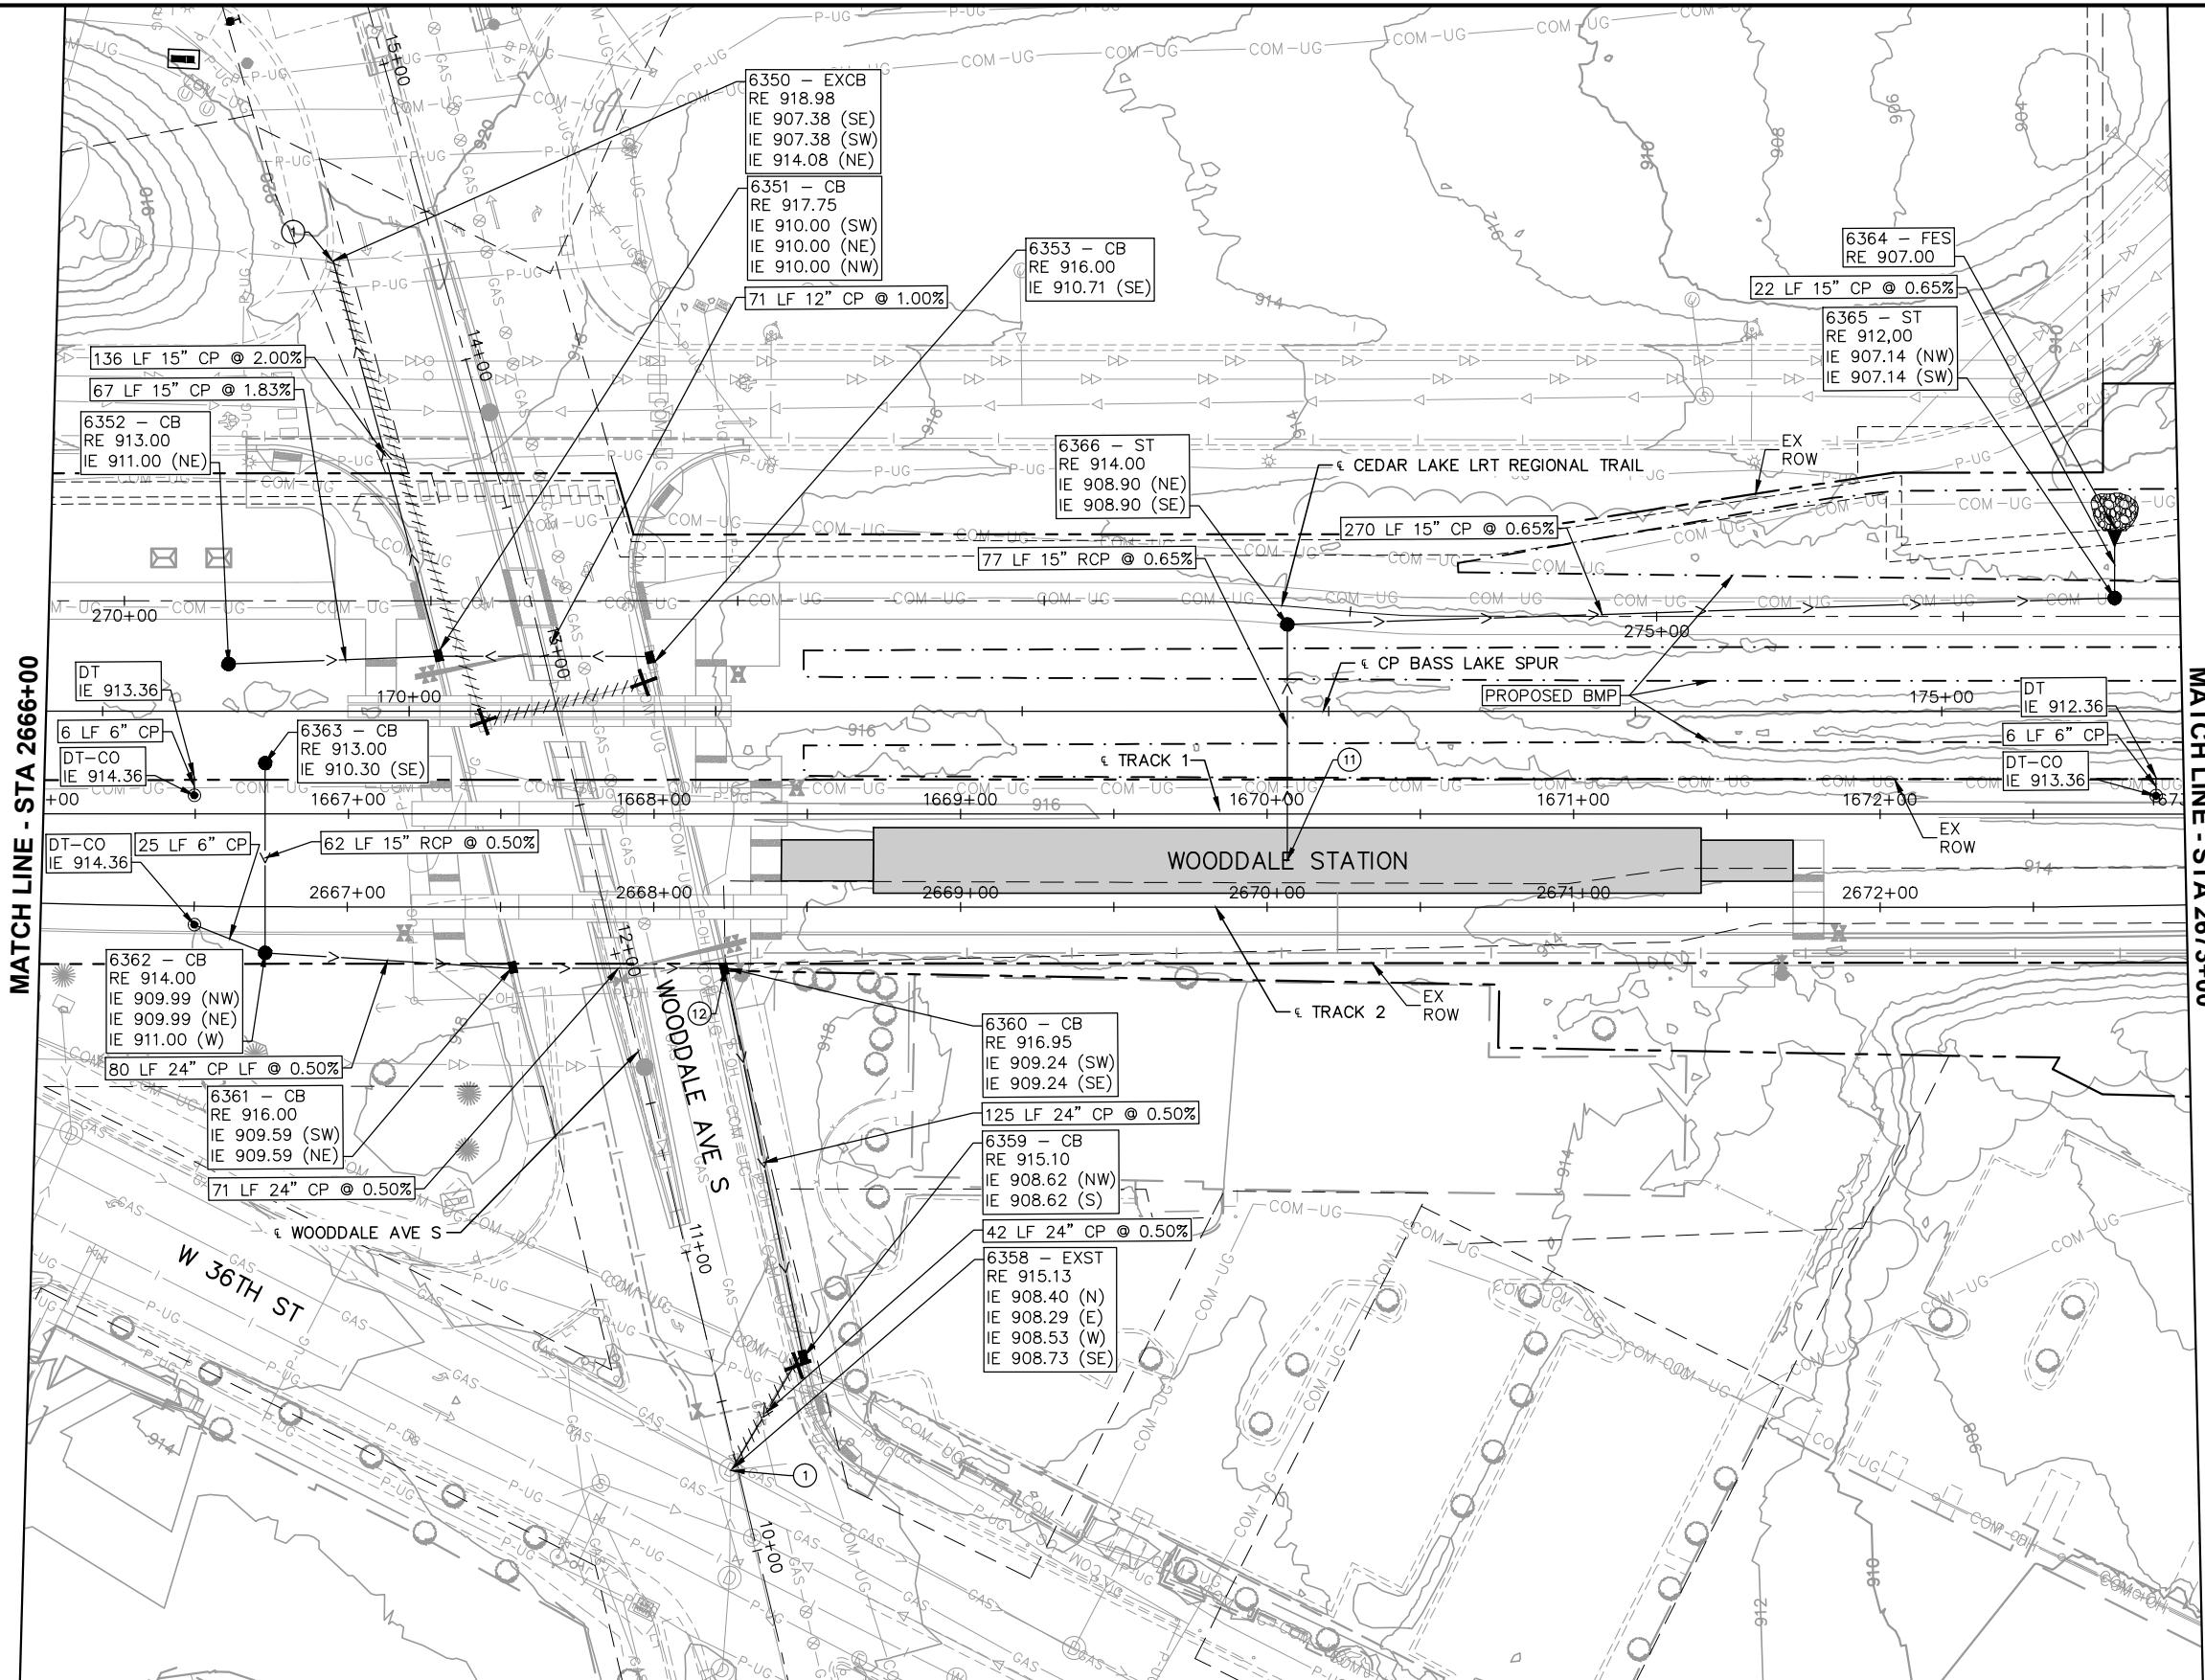

| NO. | DATE | BY | CHECK | DESIGN | REVISION / SUBMITTAL |
|-----|------|----|-------|--------|----------------------|
|     |      |    |       |        |                      |
|     |      |    |       |        |                      |
Engineering | Surveying | Planning | Environmental



METROPOLITAN COUNCIL

60% SUBMISSION - 09/28/15



SOUTHWEST Green Line LRT Extension



METROPOLITAN COUNCIL

CIVIL EAST - VOLUME 8  
DRAINAGE  
PLAN  
STA 2666+00 TO STA 2673+00

DISCIPLINE: DRAINAGE

SHEET NAME: E2-STM-PLN - 013



SHEET  
42  
OF  
95




Sep. 21 2015 04:19 pm V:\3400\_ADC\CAD\SEGMENT E2\PLAN SHEETS\STORM SEWER\E2-STM-PLN.dwg By: 498

MATCH LINE - STA 2673+00

MATCH LINE - STA 2680+00

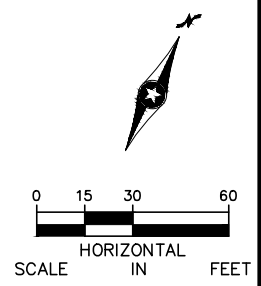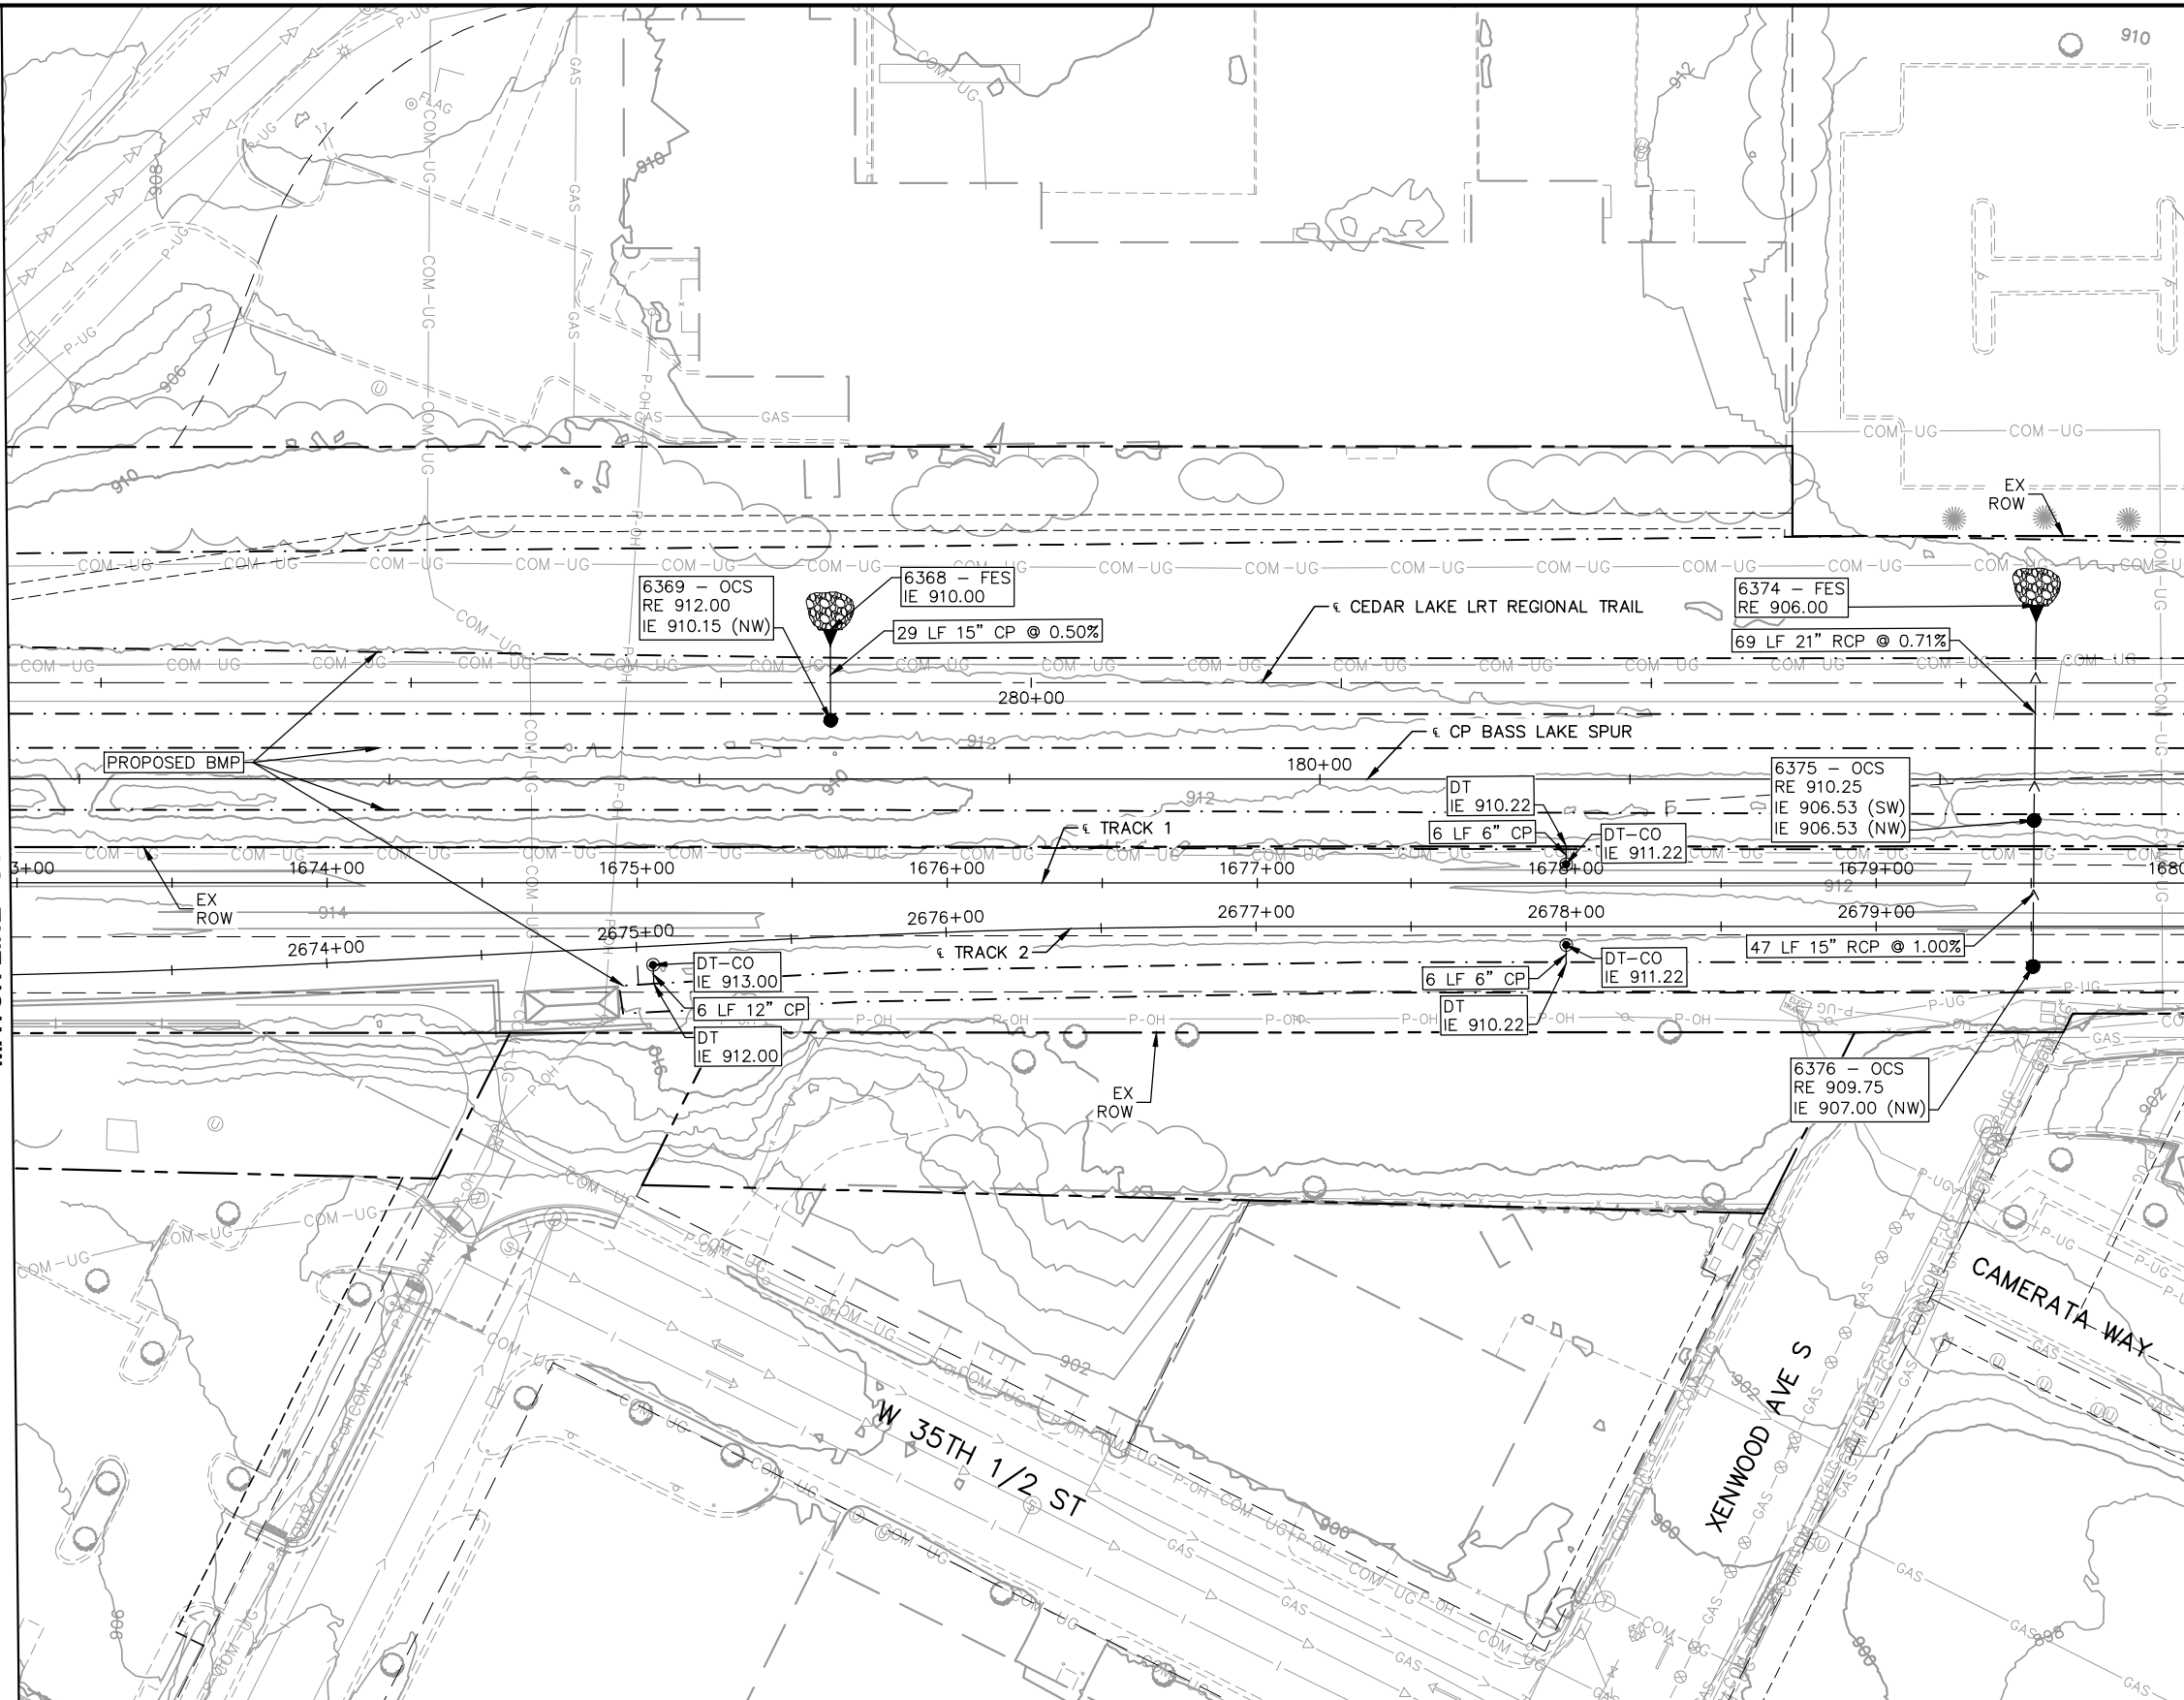

| NO. | DATE | BY | CHECK | DESIGN | REVISION / SUBMITTAL |
|-----|------|----|-------|--------|----------------------|
|     |      |    |       |        |                      |
|     |      |    |       |        |                      |
 


60% SUBMISSION - 09/28/15

CIVIL EAST - VOLUME 8  
DRAINAGE  
PLAN  
STA 2673+00 TO STA 2680+00

|                         |                                 |
|-------------------------|---------------------------------|
| DISCIPLINE:<br>DRAINAGE | SHEET NAME:<br>E2-STM-PLN - 014 |
|-------------------------|---------------------------------|

SHEET  
43  
OF  
95

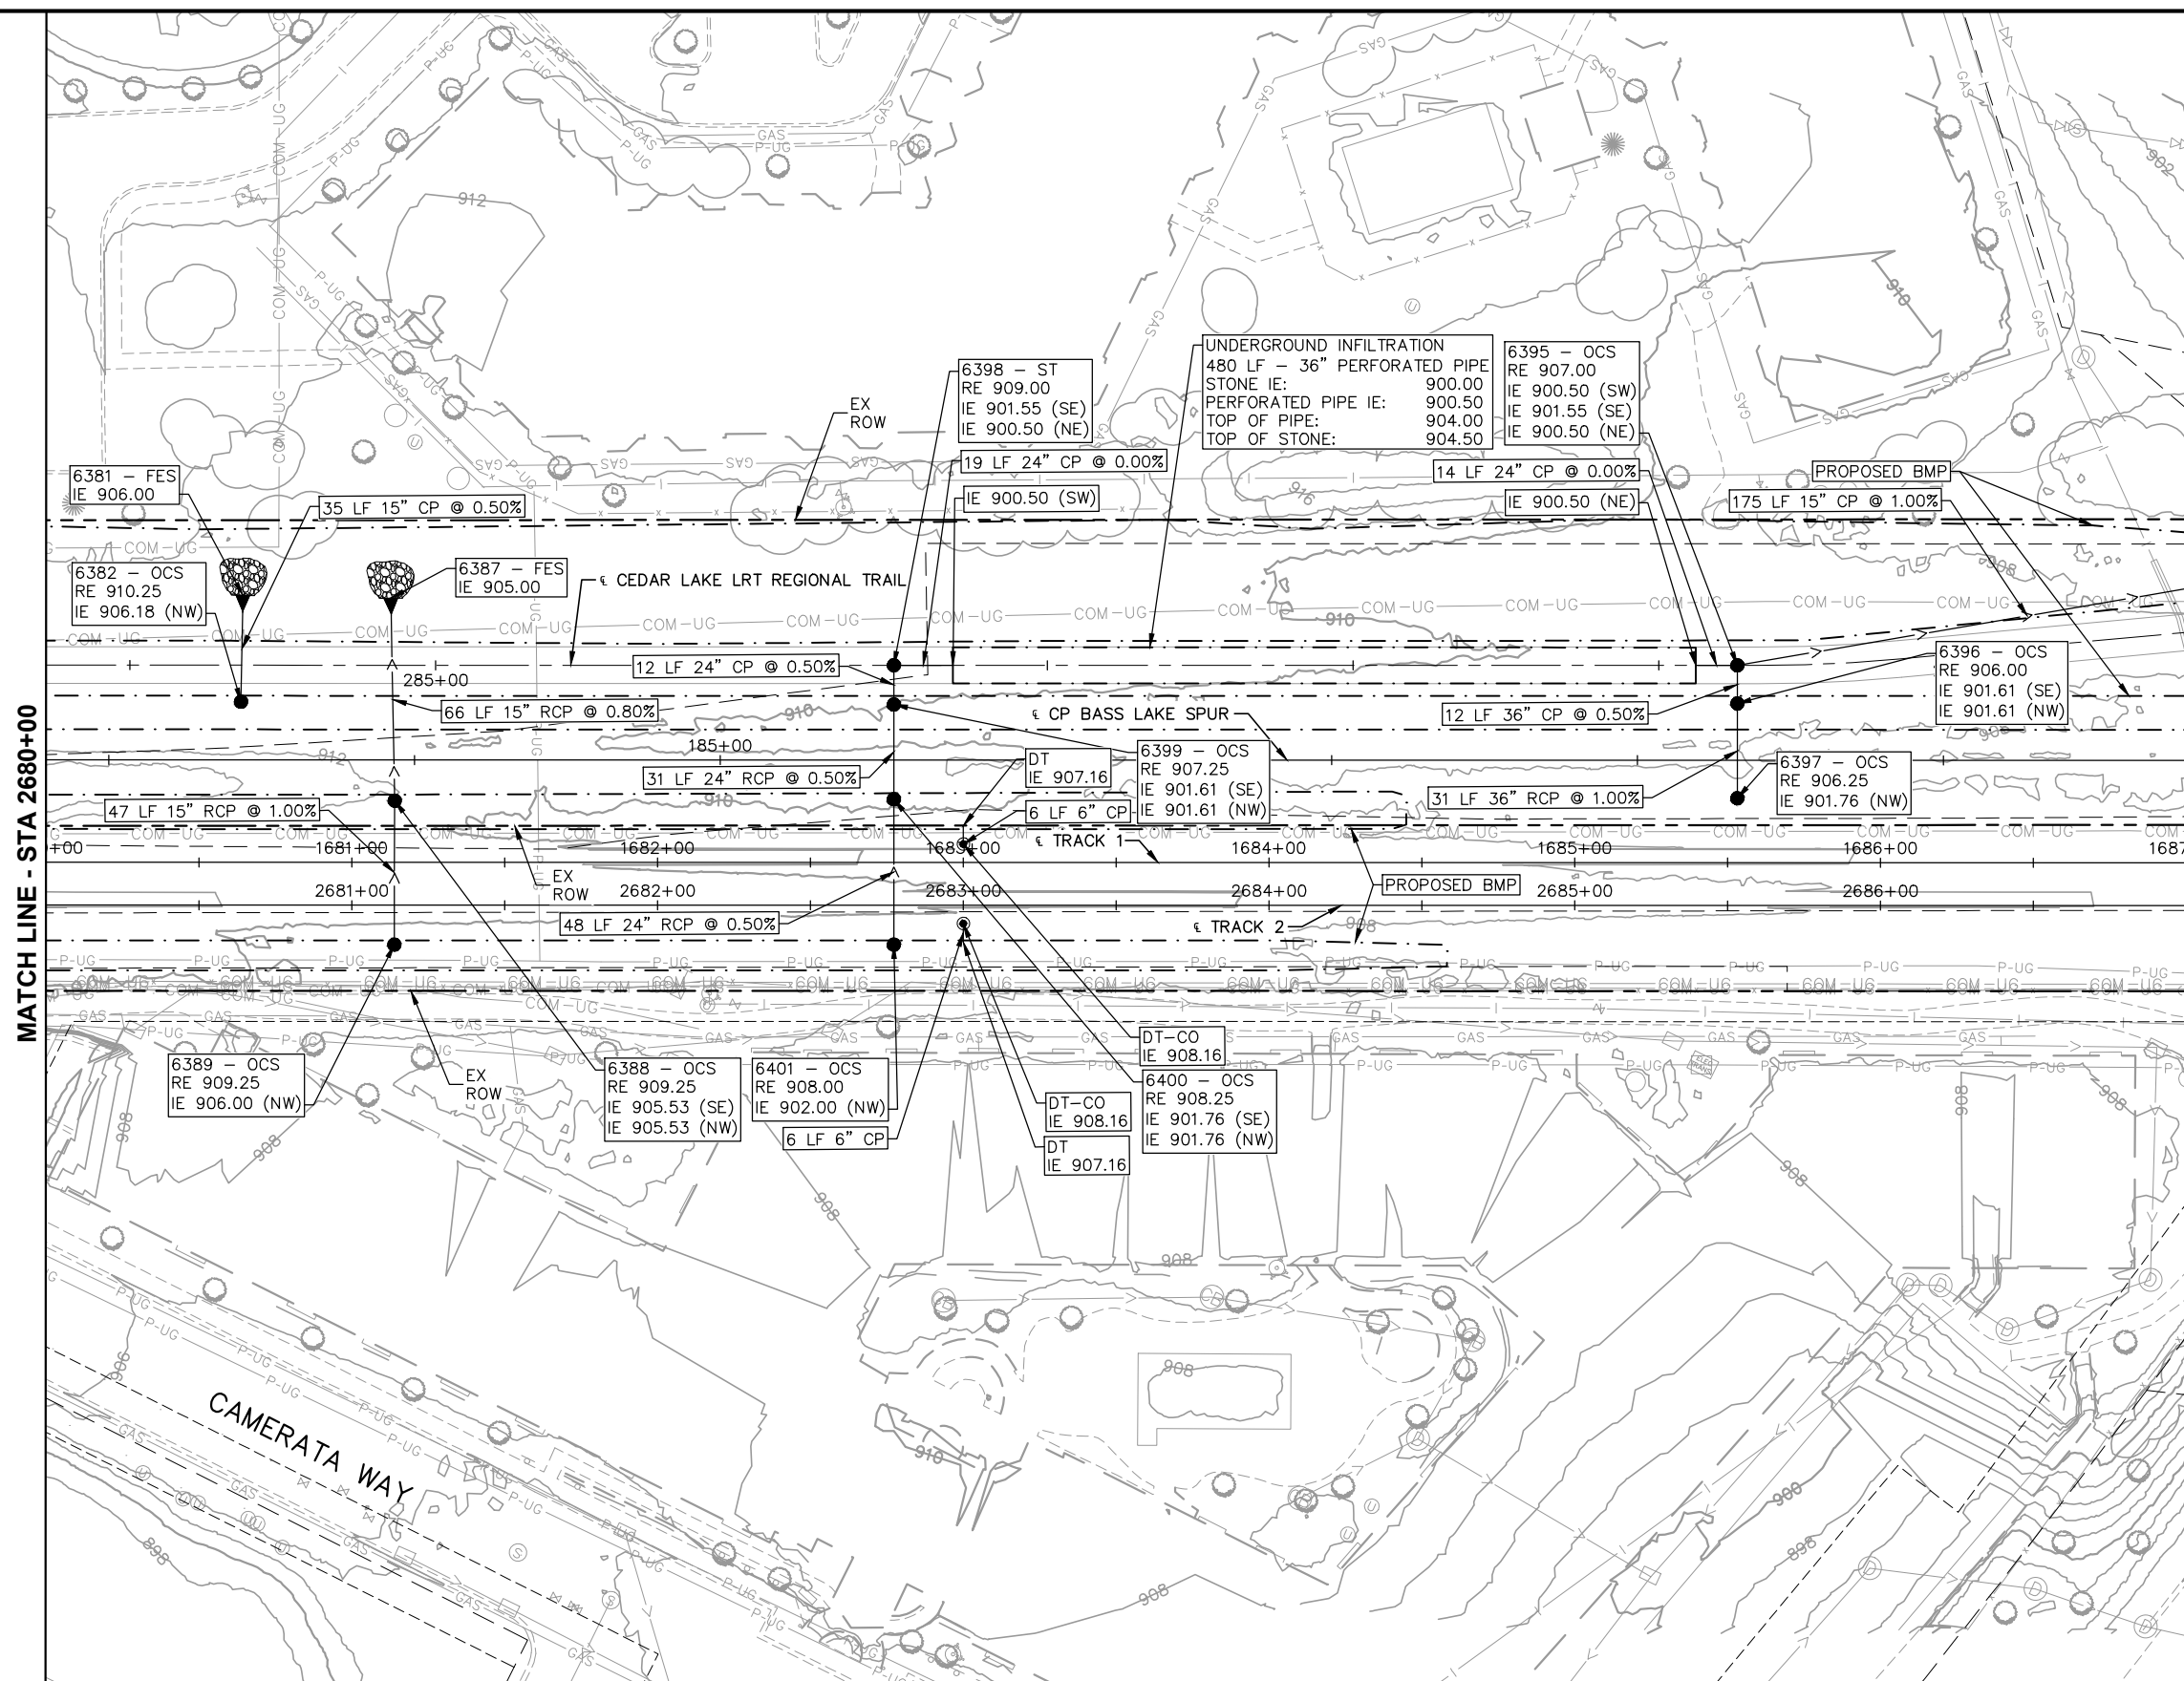

|  |  |
|--|--|
|  |  |
|  |  |
|  |  |
|  |  |
|  |  |
|  |  |



**METROPOLITAN**  
COUNCIL


**SOUTHWEST**  
Green Line LRT Extension

SHEET  
44  
OF  
95




Sep. 21 2015 04:20 pm v:\3400\_ADC\CAD\SEGMENT E2\PLAN SHEETS\STORM SEWER\E2-STM-PLN.dwg By: 498

MATCH LINE - STA 2687+00

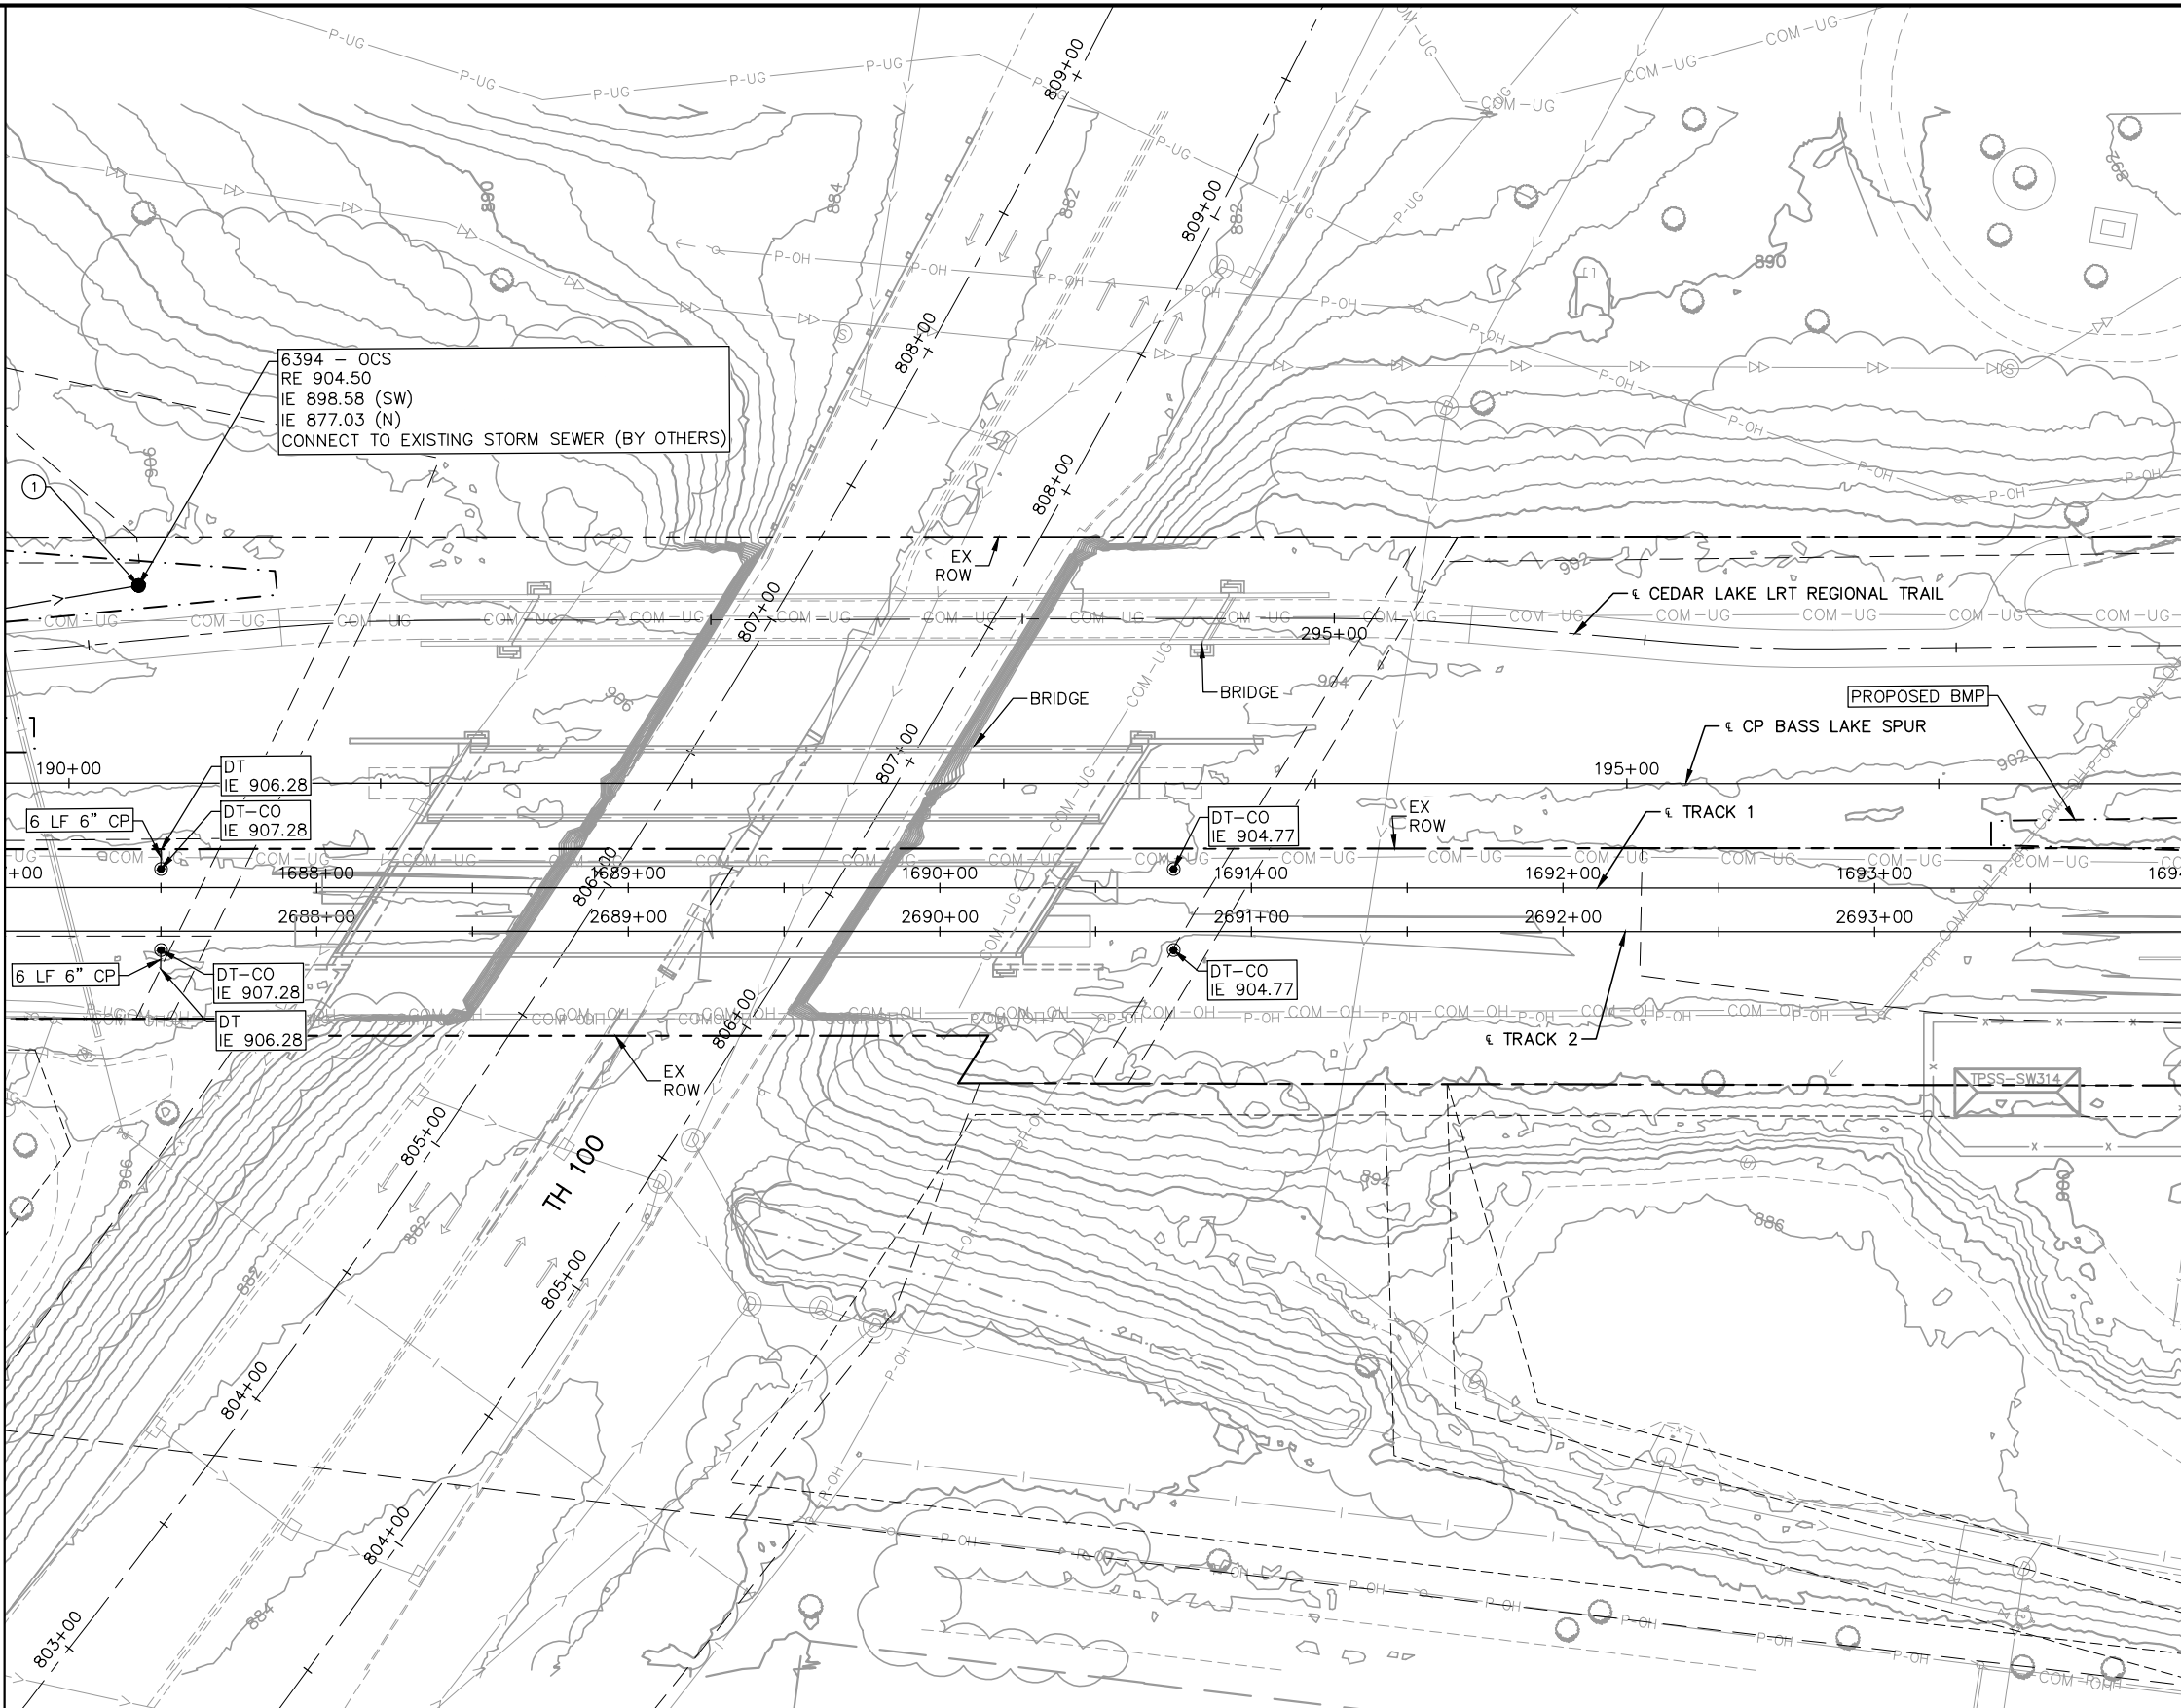

MATCH LINE - STA 2694+00

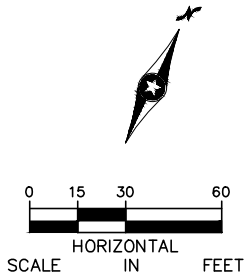

| NO. | DATE | BY | CHECK | DESIGN | REVISION / SUBMITTAL |
|-----|------|----|-------|--------|----------------------|
|     |      |    |       |        |                      |
|     |      |    |       |        |                      |
www.sambatek.com  
Engineering | Surveying | Planning | Environmental



METROPOLITAN  
COUNCIL

60% SUBMISSION - 09/28/15



SOUTHWEST  
Green Line LRT Extension



CIVIL EAST - VOLUME 8  
DRAINAGE  
PLAN  
STA 2687+00 TO STA 2694+00

DISCIPLINE: DRAINAGE

SHEET NAME: E2-STM-PLN - 016

SHEET  
45  
OF  
95





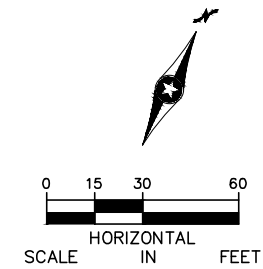 

Sep. 21 2015 04:21 pm v:\3400\_ADC\CAD\SEGMENT E2\PLAN SHEETS\STORM SEWER\E2-STM-PLN.dwg By: 498

MATCH LINE - STA 2699+00

MATCH LINE - STA 2704+00

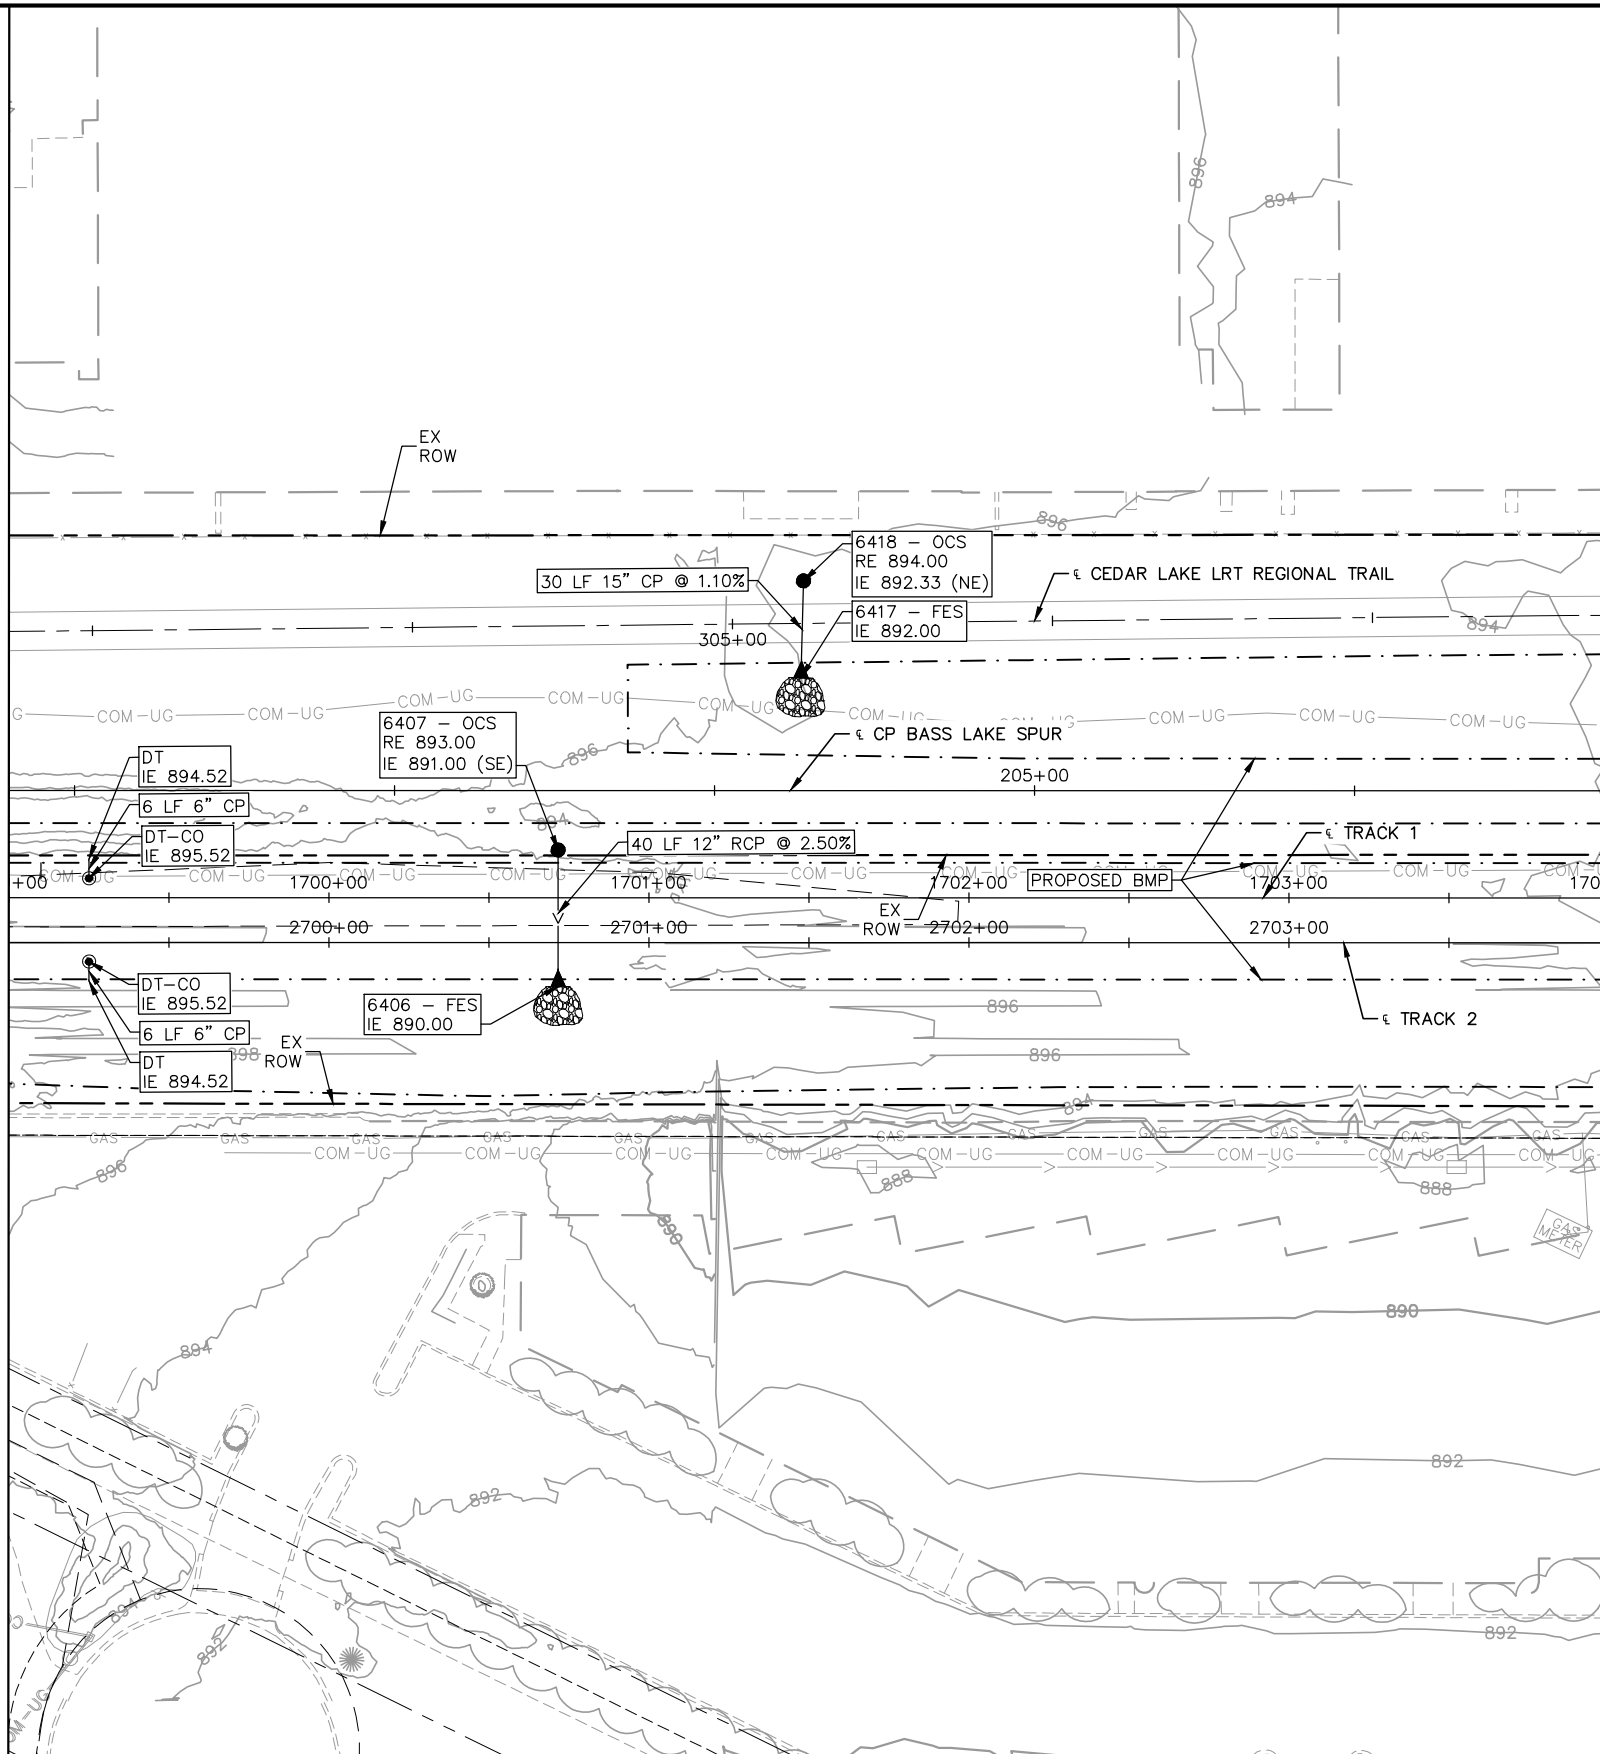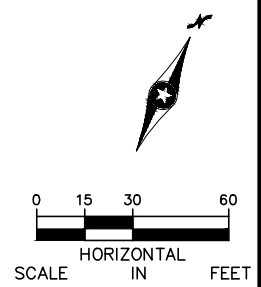

| NO. | DATE | BY | CHECK | DESIGN | REVISION / SUBMITTAL |
|-----|------|----|-------|--------|----------------------|
|     |      |    |       |        |                      |
|     |      |    |       |        |                      |
CIVIL EAST - VOLUME 8  
DRAINAGE  
PLAN  
STA 2699+00 TO STA 2704+00

DISCIPLINE: DRAINAGE  
SHEET NAME: E2-STM-PLN - 018


SHEET 47 OF 95

Sep. 21 2015 04:21 pm V:\3400\_ADC\CAD\SEGMENT E2\PLAN SHEETS\STORM SEWER\E2-STM-PLN.dwg By: 498

MATCH LINE - STA 2704+00

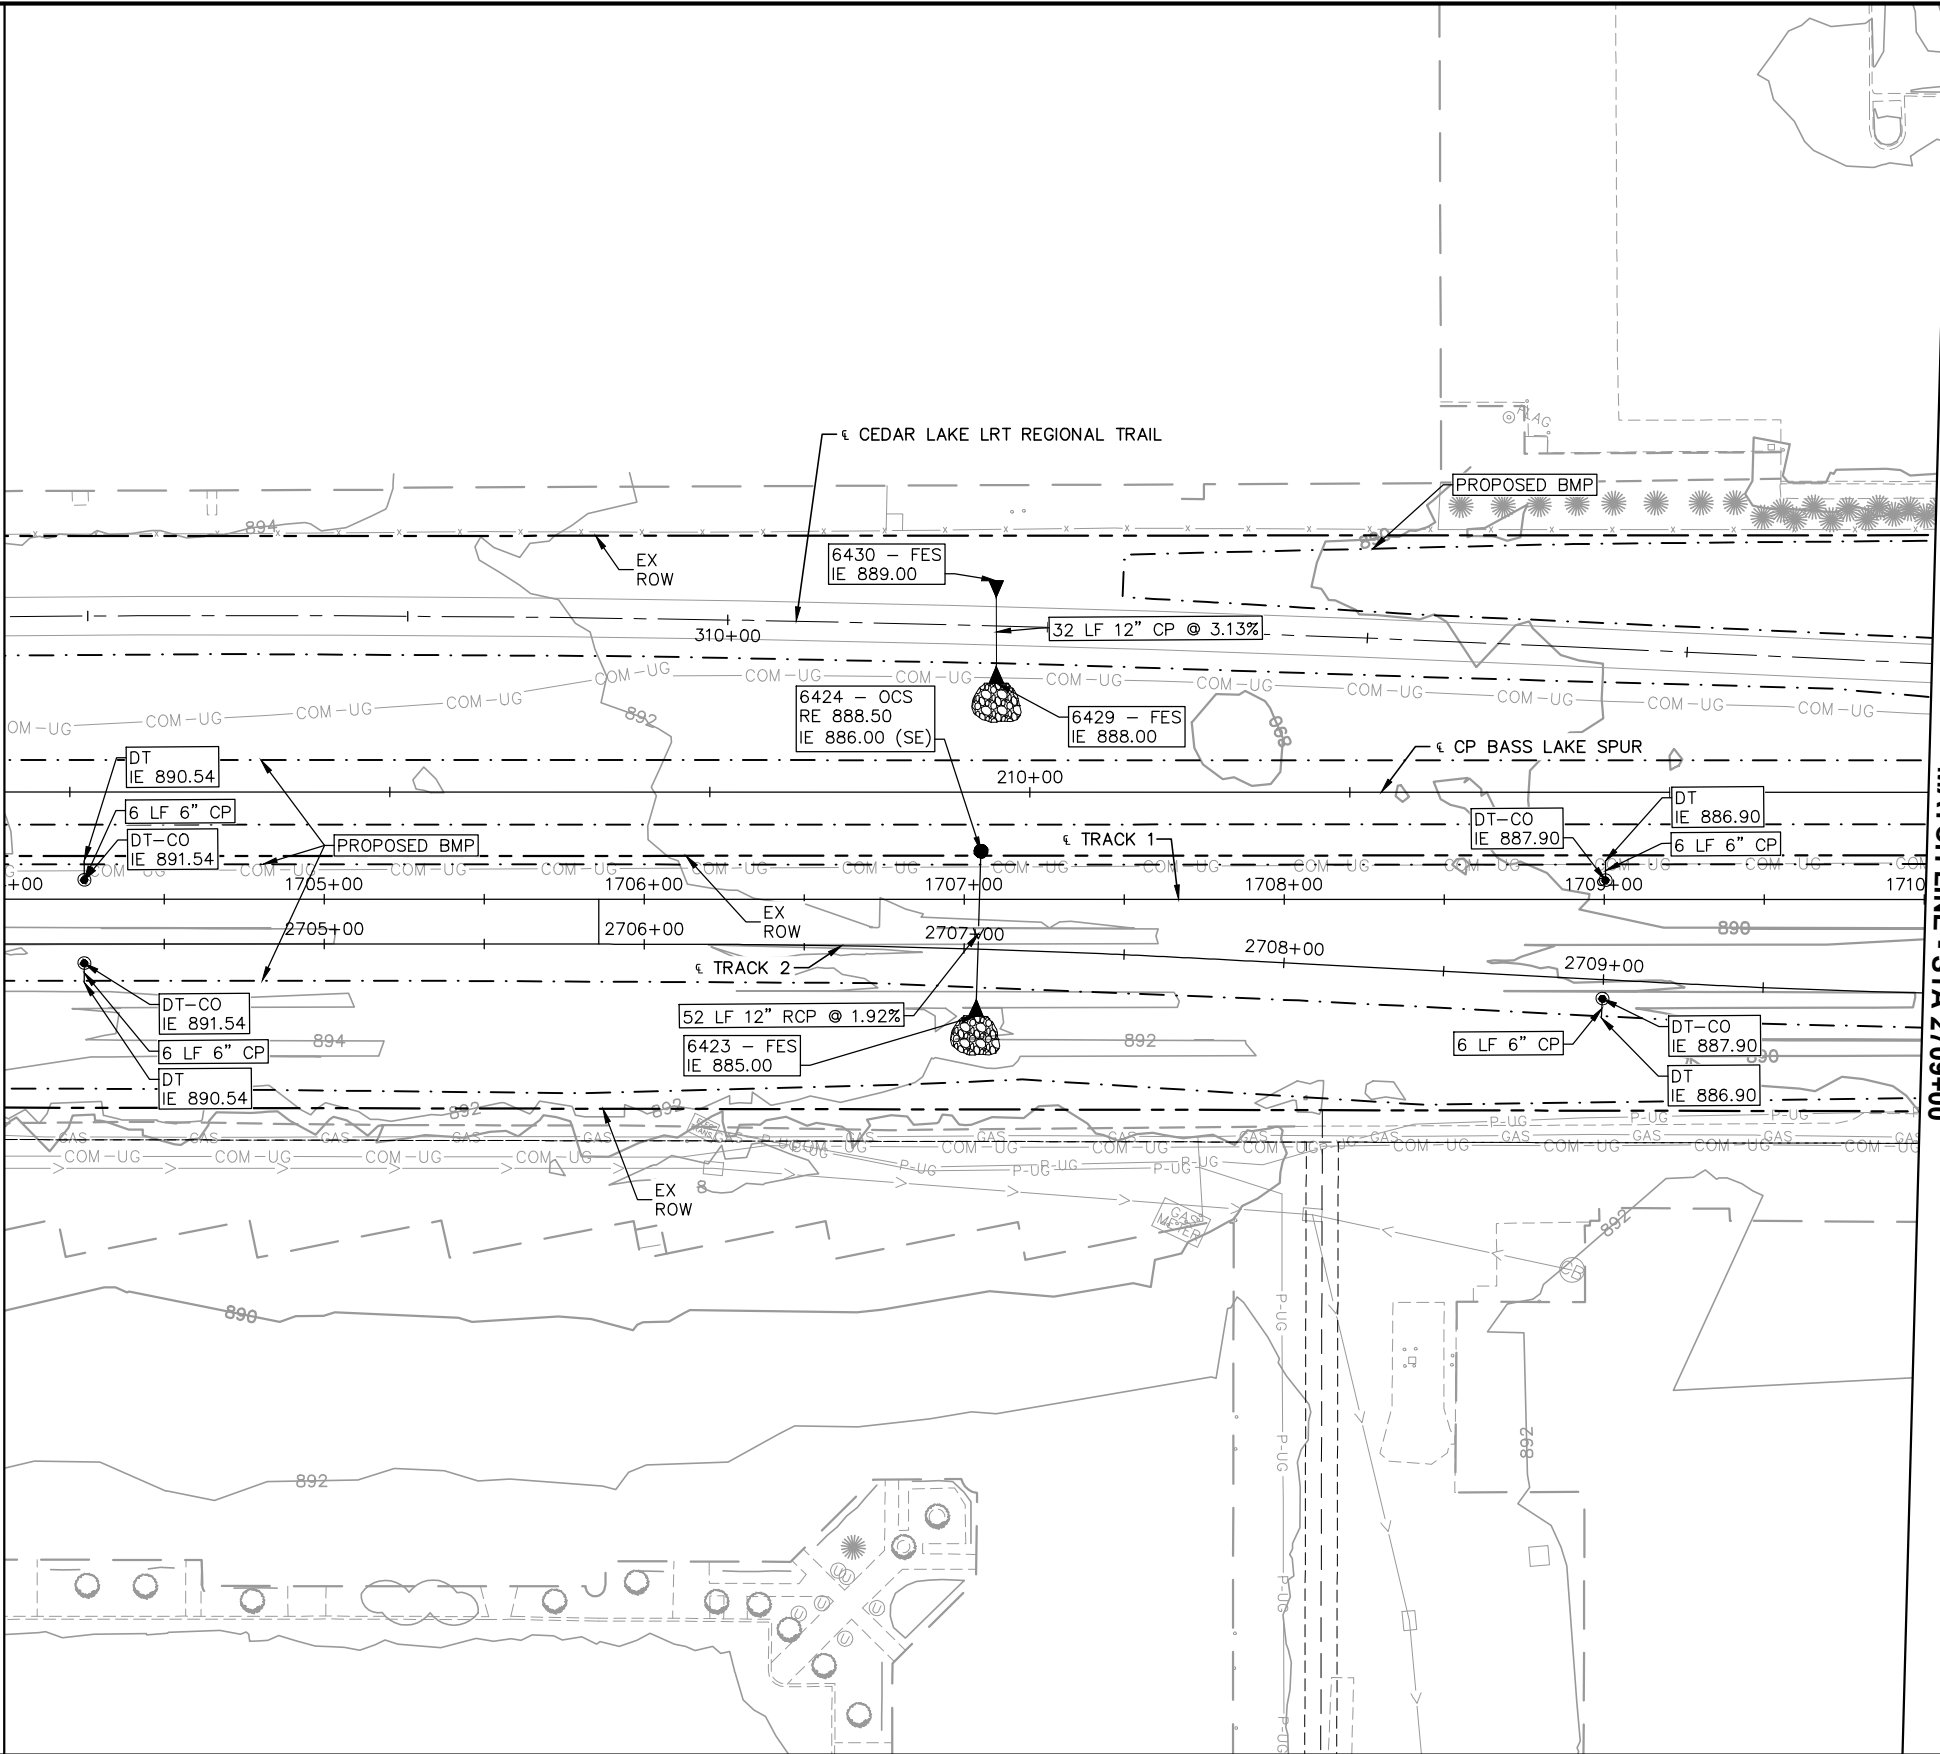

MATCH LINE - STA 2709+00

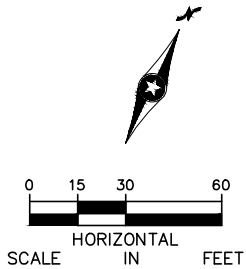

| NO. | DATE | BY | CHECK | DESIGN | REVISION / SUBMITTAL |
|-----|------|----|-------|--------|----------------------|
|     |      |    |       |        |                      |
|     |      |    |       |        |                      |
60% SUBMISSION - 09/28/15



CIVIL EAST - VOLUME 8  
DRAINAGE  
PLAN  
STA 2704+00 TO STA 2709+00



DISCIPLINE: DRAINAGE  
SHEET NAME: E2-STM-PLN - 019

SHEET  
48  
OF  
95





Sep. 21 2015 04:23 pm V:\3400\_ADC\CAD\SEGMENT E2\PLAN SHEETS\STORM SEWER\E2-STM-PLN.dwg By: 498

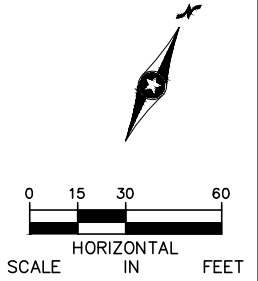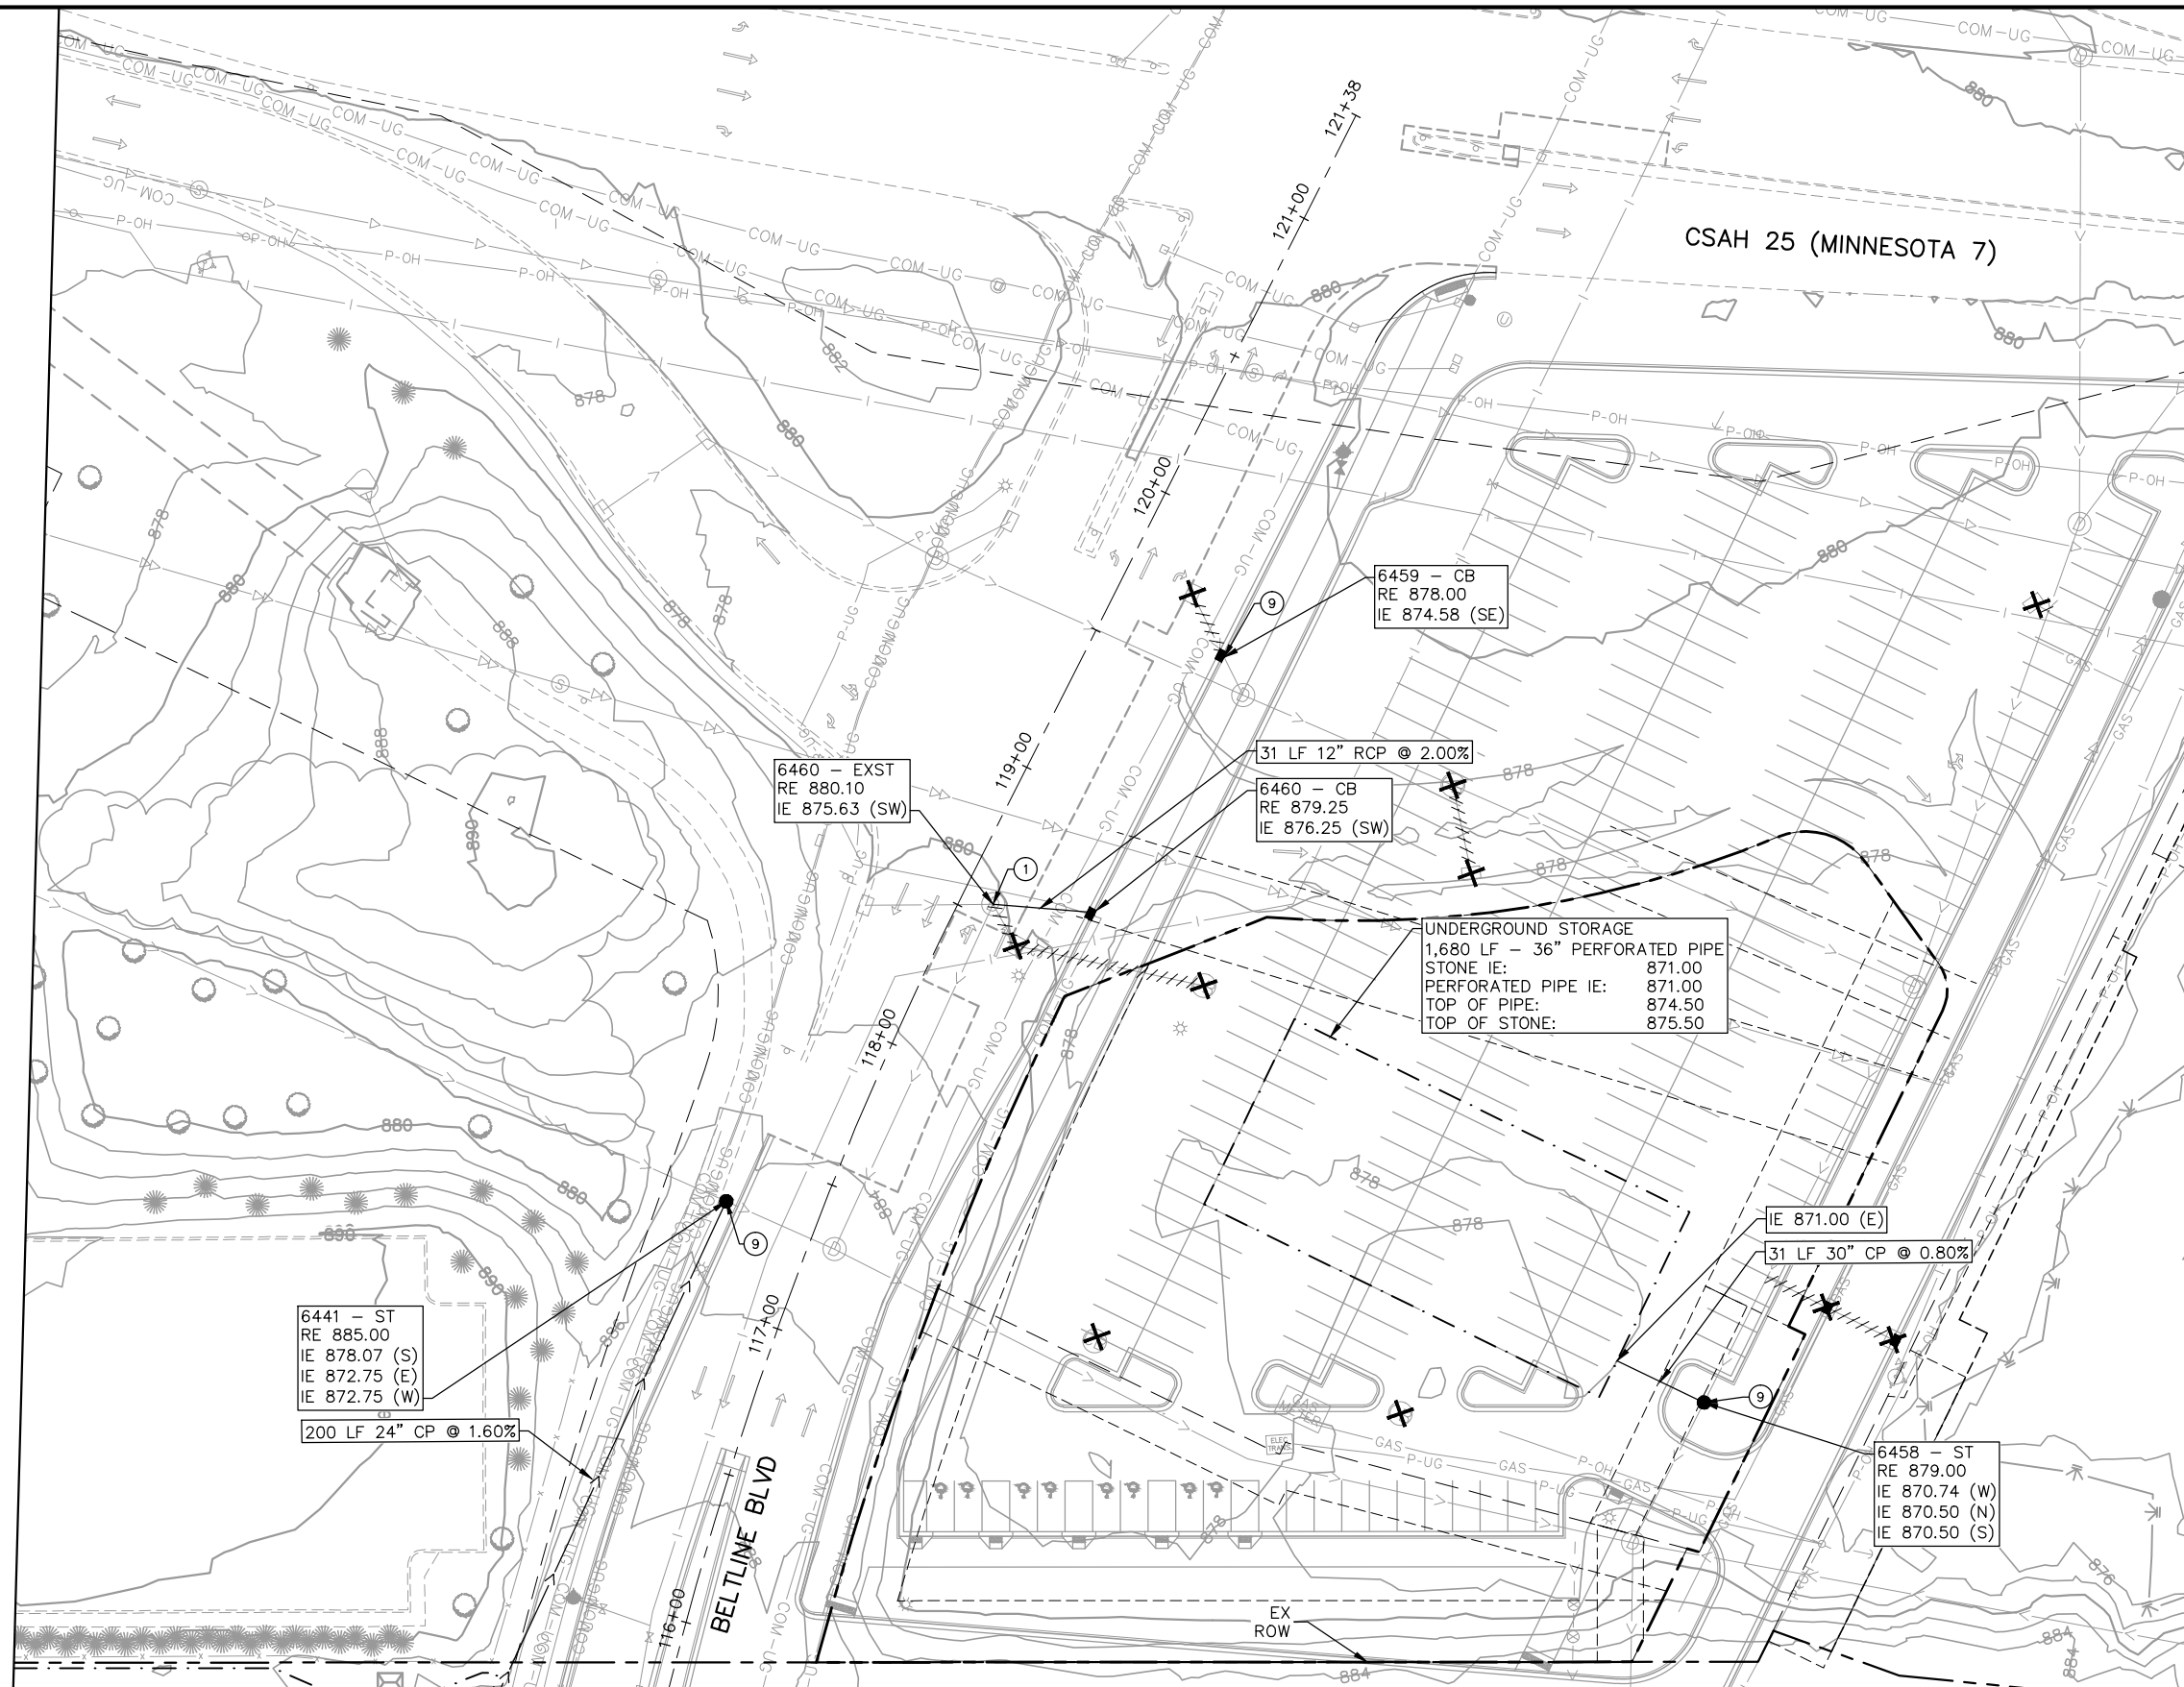

| NO. | DATE | BY | CHECK | DESIGN | REVISION / SUBMITTAL |
|-----|------|----|-------|--------|----------------------|
|     |      |    |       |        |                      |
|     |      |    |       |        |                      |
CIVIL EAST - VOLUME 8  
DRAINAGE  
PLAN  
BELTLINE PARK & RIDE

DISCIPLINE:  
DRAINAGE



SHEET NAME:  
E2-STM-PLN - 021

SHEET  
50  
OF  
95


60% SUBMISSION - 09/28/15



Sep. 21 2015 04:23 pm V:\3400\_ADC\CAD\SEGMENT E2\PLAN SHEETS\STORM SEWER\E2-STM-PLN.dwg By: 498

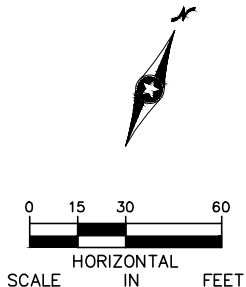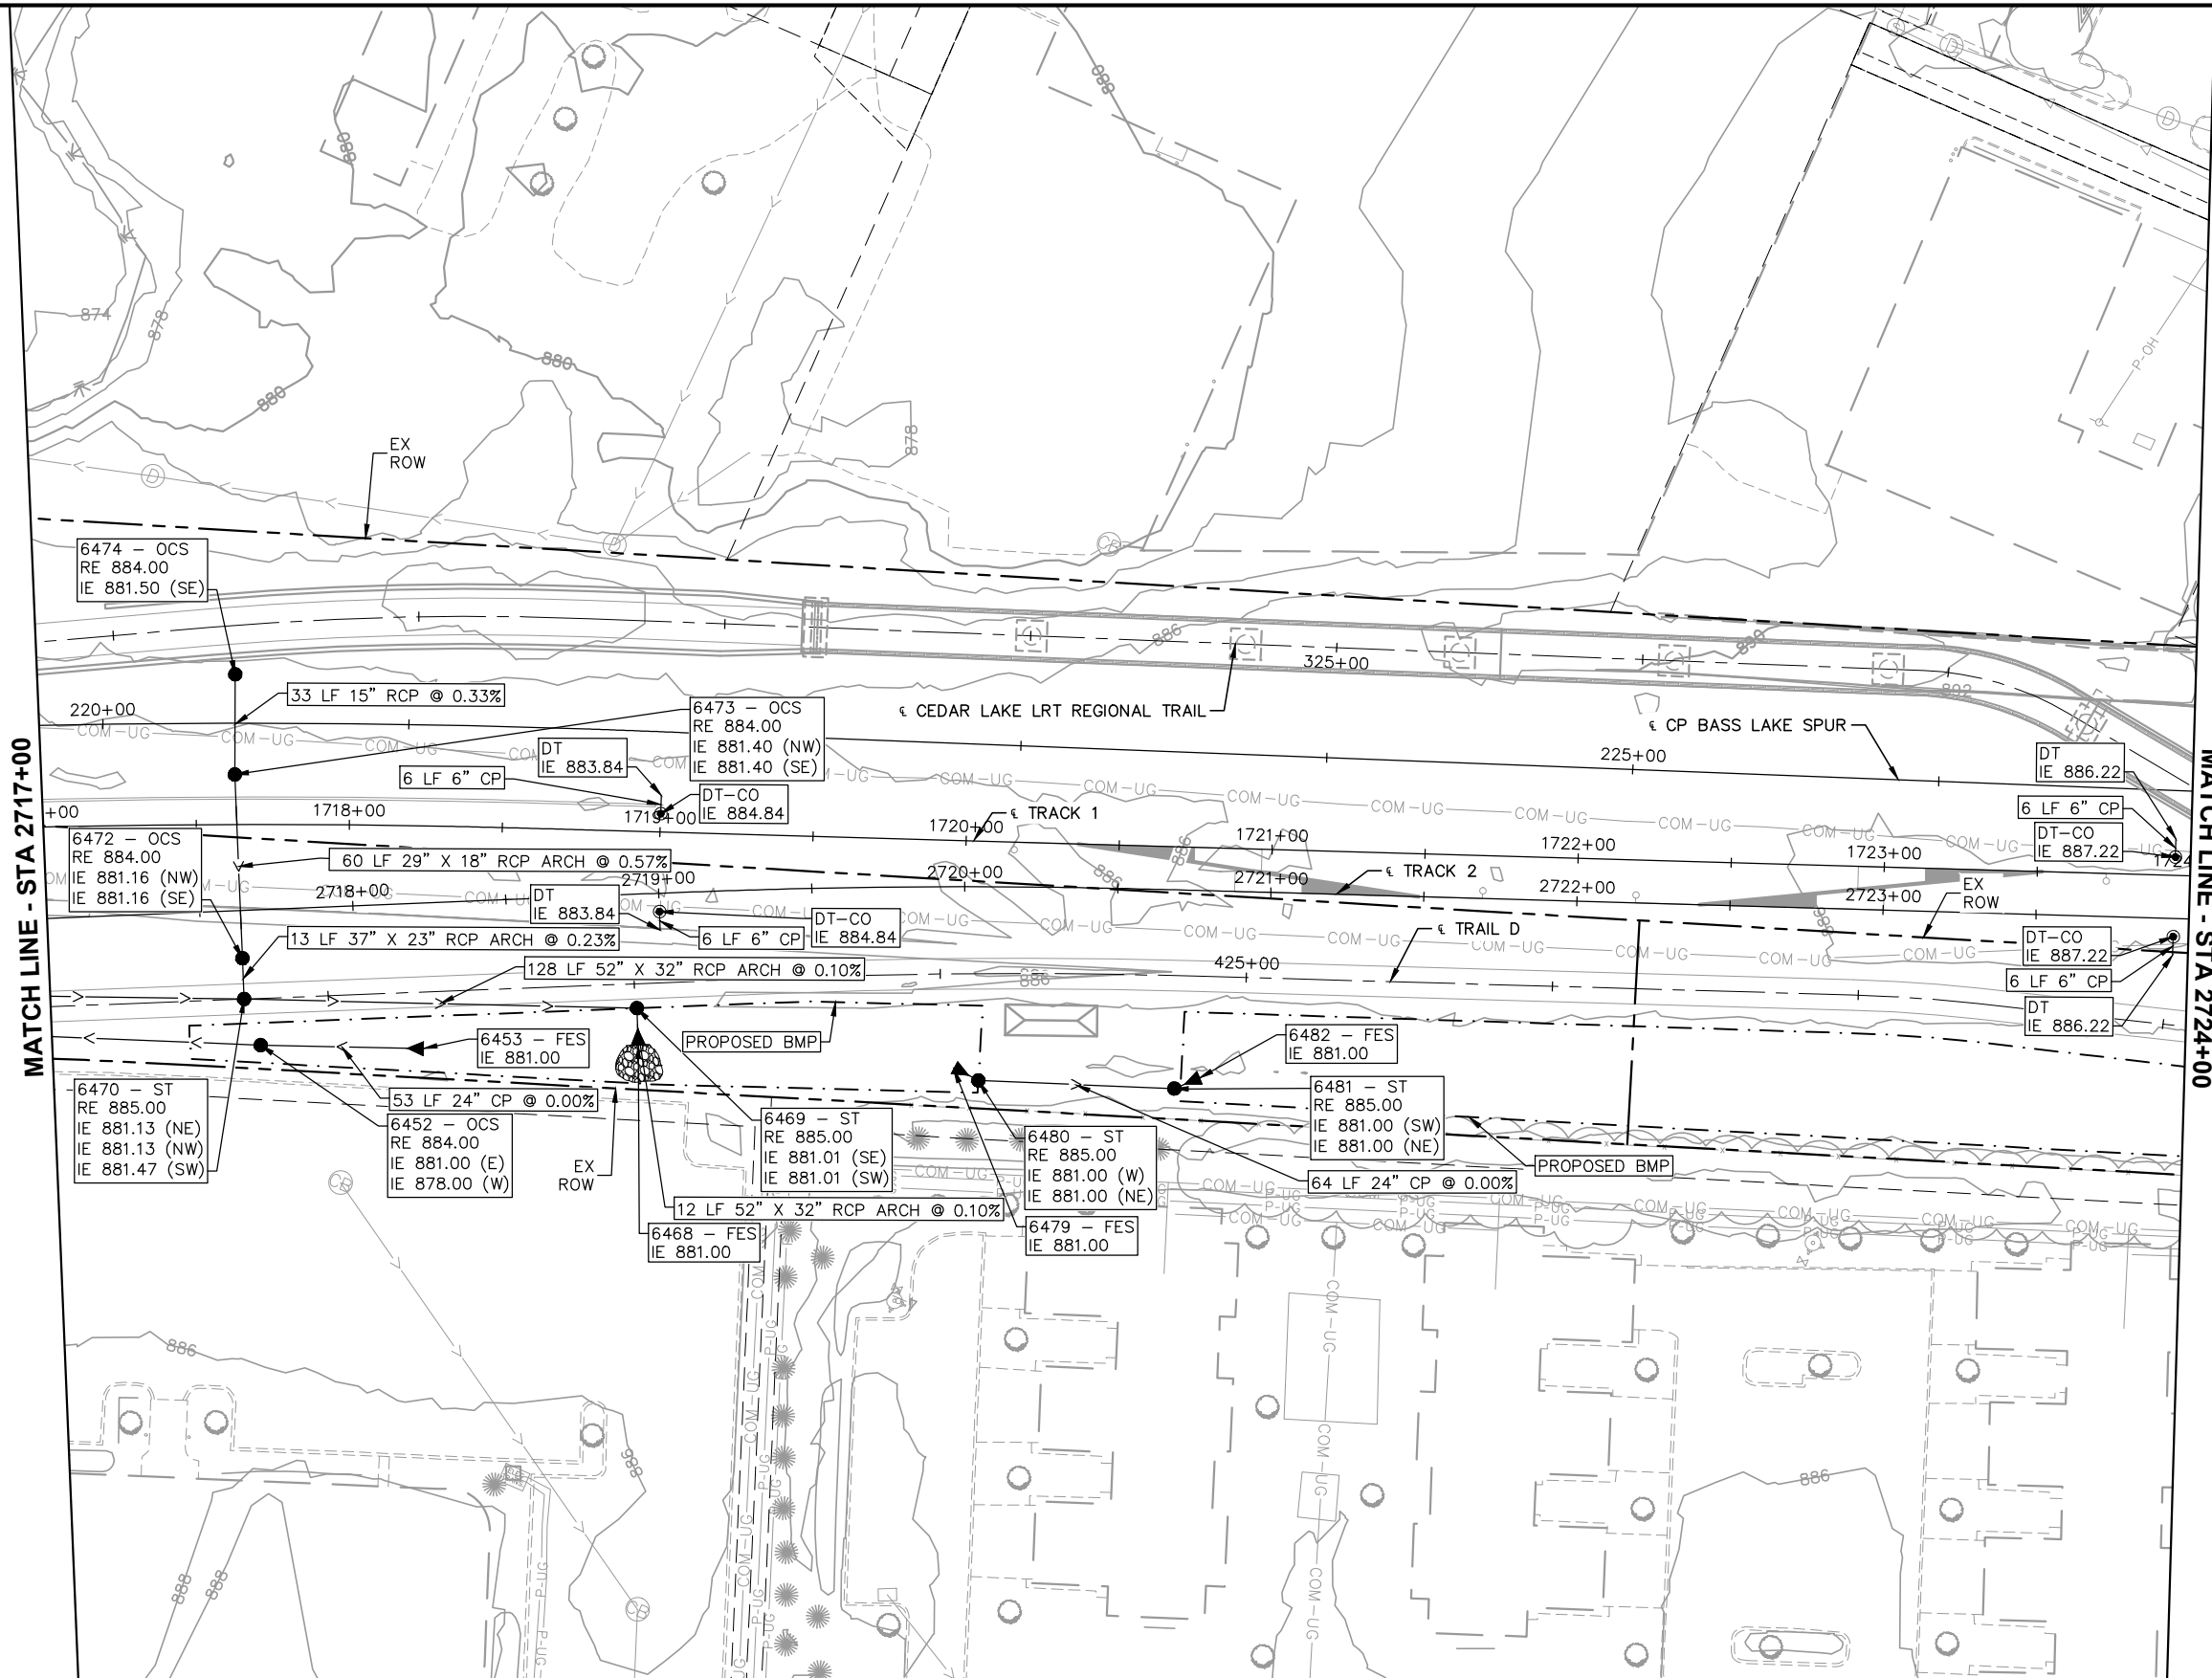

| NO. | DATE | BY | CHECK | DESIGN | REVISION / SUBMITTAL |
|-----|------|----|-------|--------|----------------------|
|     |      |    |       |        |                      |
|     |      |    |       |        |                      |
 



60% SUBMISSION - 09/28/15




CIVIL EAST - VOLUME 8  
DRAINAGE  
PLAN  
STA 2717+00 TO STA 2724+00

DISCIPLINE: DRAINAGE  
SHEET NAME: E2-STM-PLN - 022



Sep. 21 2015 04:24 pm V:\3400\_ADC\CAD\SEGMENT E2\PLAN SHEETS\STORM SEWER\E2-STM-PLN.dwg By: 498

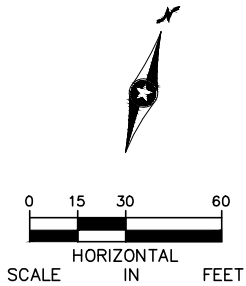

| NO. | DATE | BY | CHECK | DESIGN | REVISION / SUBMITTAL |
|-----|------|----|-------|--------|----------------------|
|     |      |    |       |        |                      |
|     |      |    |       |        |                      |
www.sambatek.com  
Engineering | Surveying | Planning | Environmental



METROPOLITAN  
COUNCIL



SOUTHWEST  
Green Line LRT Extension

60% SUBMISSION - 09/28/15



METROPOLITAN  
COUNCIL



SOUTHWEST  
Green Line LRT Extension



CIVIL EAST - VOLUME 8  
DRAINAGE  
PLAN  
STA 2724+00 TO STA 2731+00

DISCIPLINE: DRAINAGE

SHEET NAME: E2-STM-PLN - 023

SHEET  
52  
OF  
95

Sep. 21 2015 04:24 pm V:\3400\_ADC\CAD\SEGMENT E2\PLAN SHEETS\STORM SEWER\E2-STM-PLN.dwg By: 498

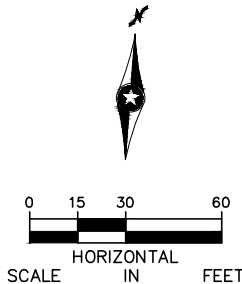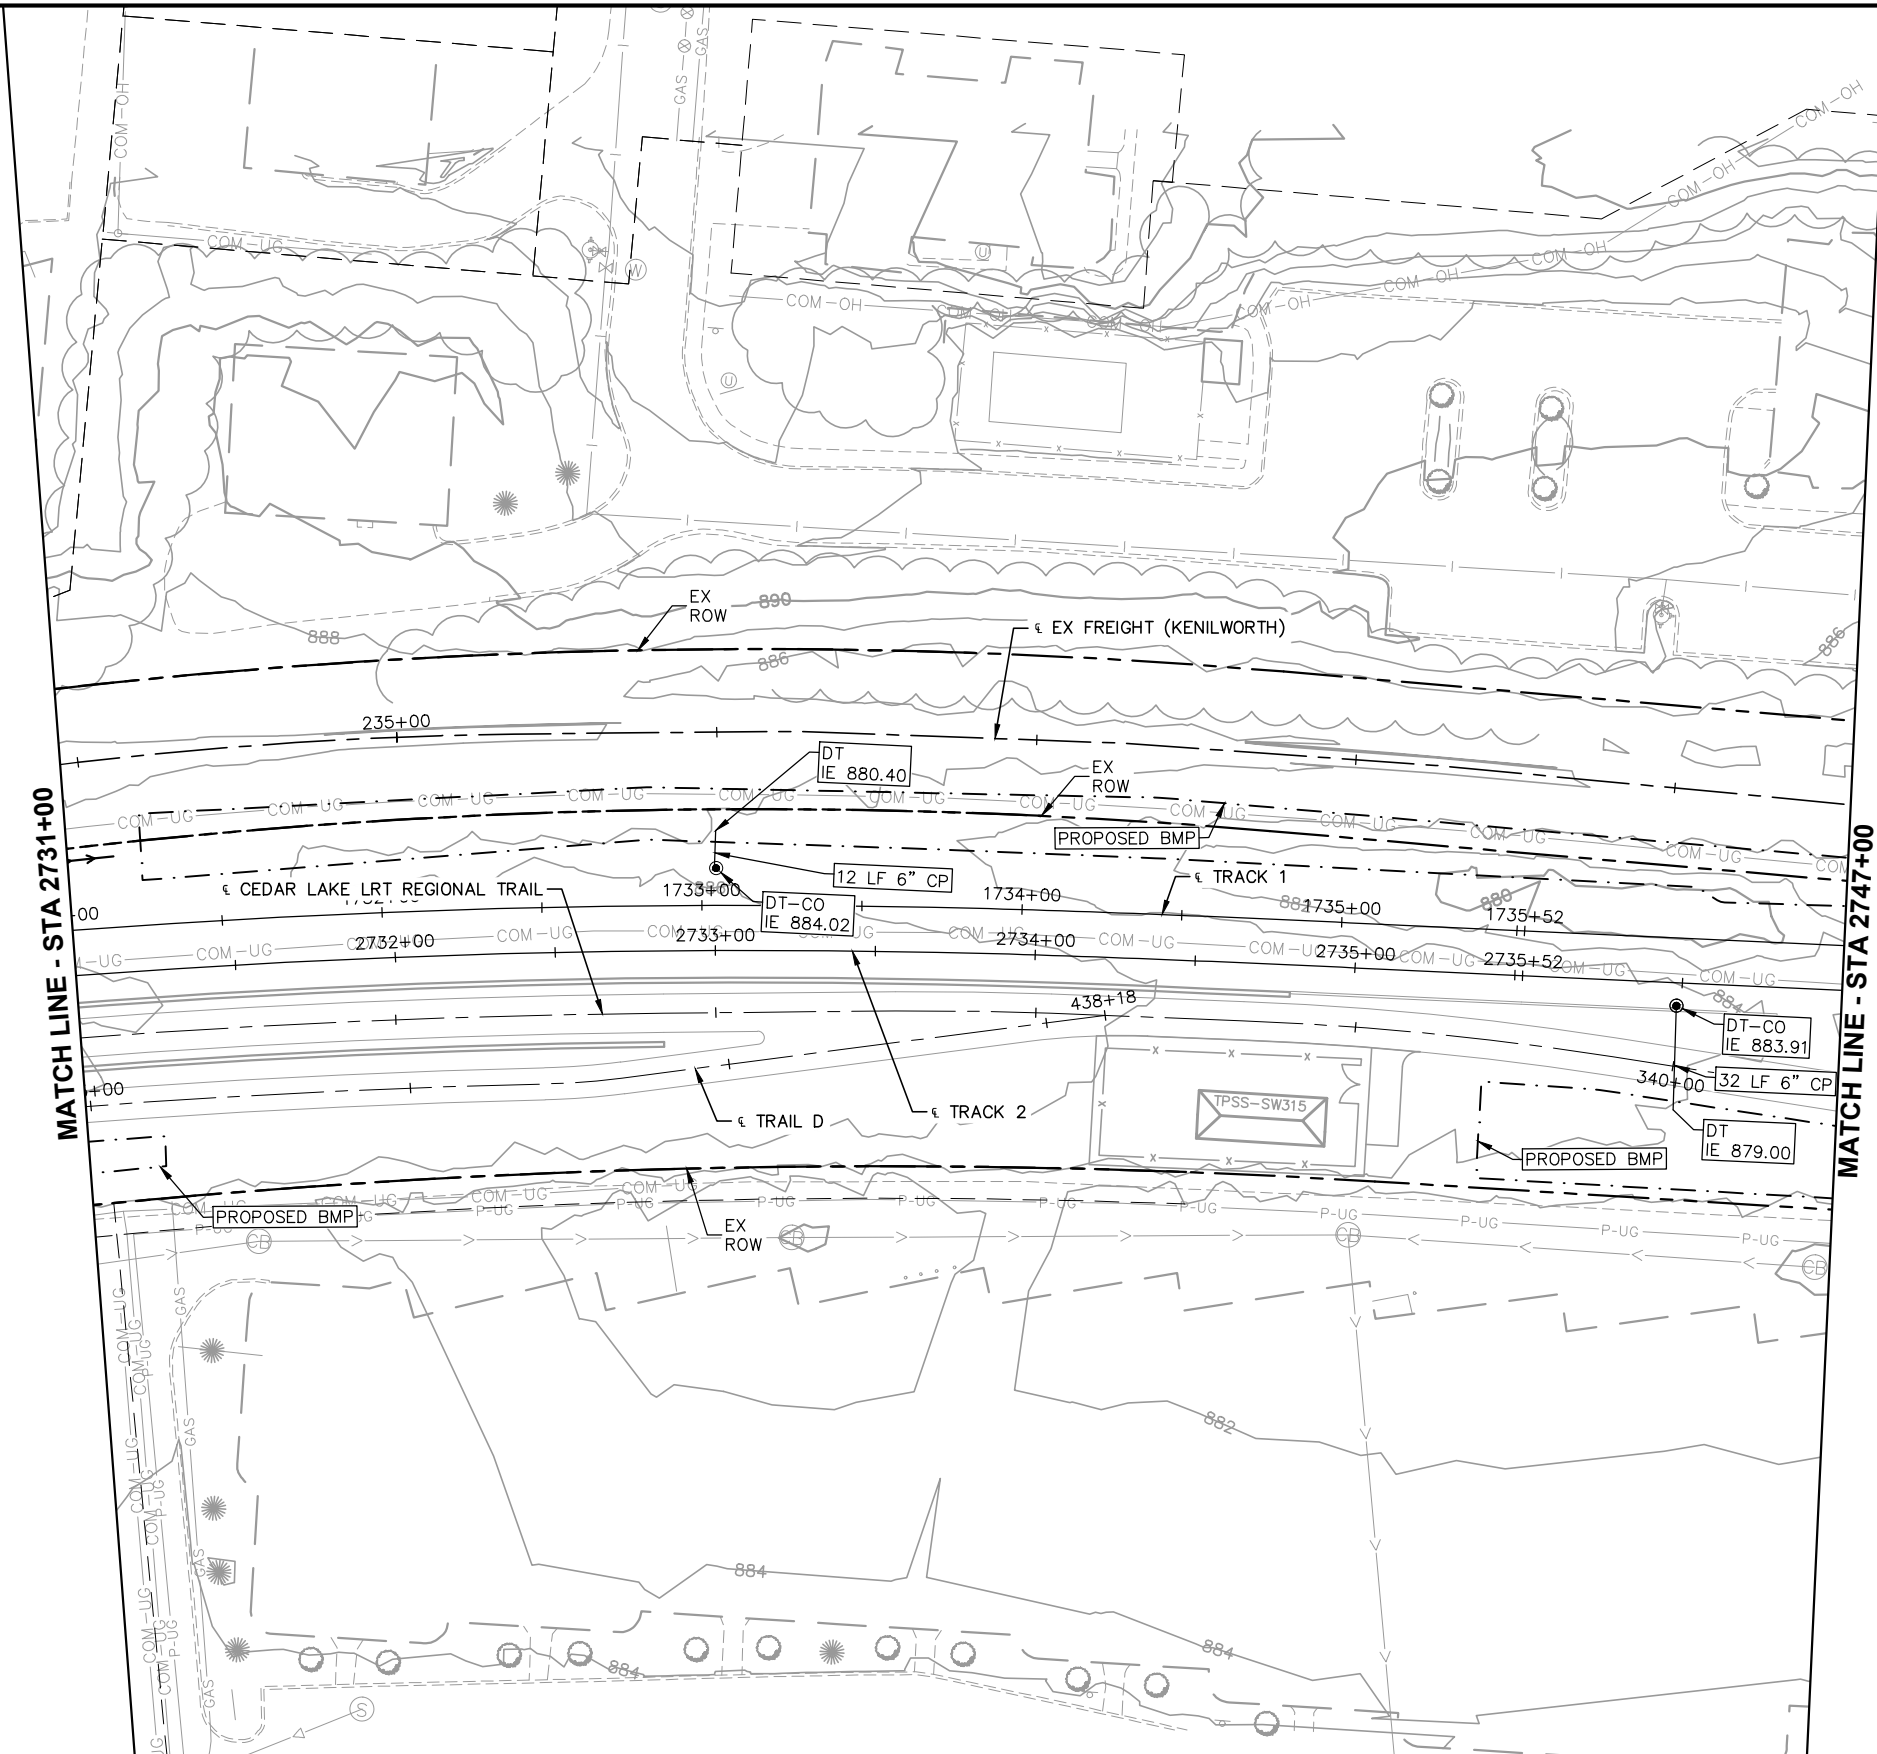

| NO. | DATE | BY | CHECK | DESIGN | REVISION / SUBMITTAL |
|-----|------|----|-------|--------|----------------------|
|     |      |    |       |        |                      |
|     |      |    |       |        |                      |
60% SUBMISSION - 09/28/15





CIVIL EAST - VOLUME 8  
DRAINAGE  
PLAN  
STA 2731+00 TO STA 2747+00

DISCIPLINE: DRAINAGE  
SHEET NAME: E2-STM-PLN - 024

SHEET  
53  
OF  
95

Sep. 21 2015 03:47 pm v:\3400\_ADC\CAD\SEGMENT E3\PLAN SHEETS\STORM SEWER\E3-STW-PLN.dwg By: 498

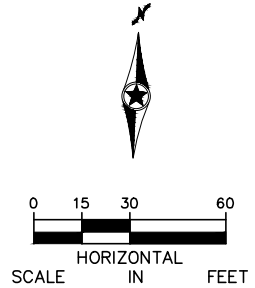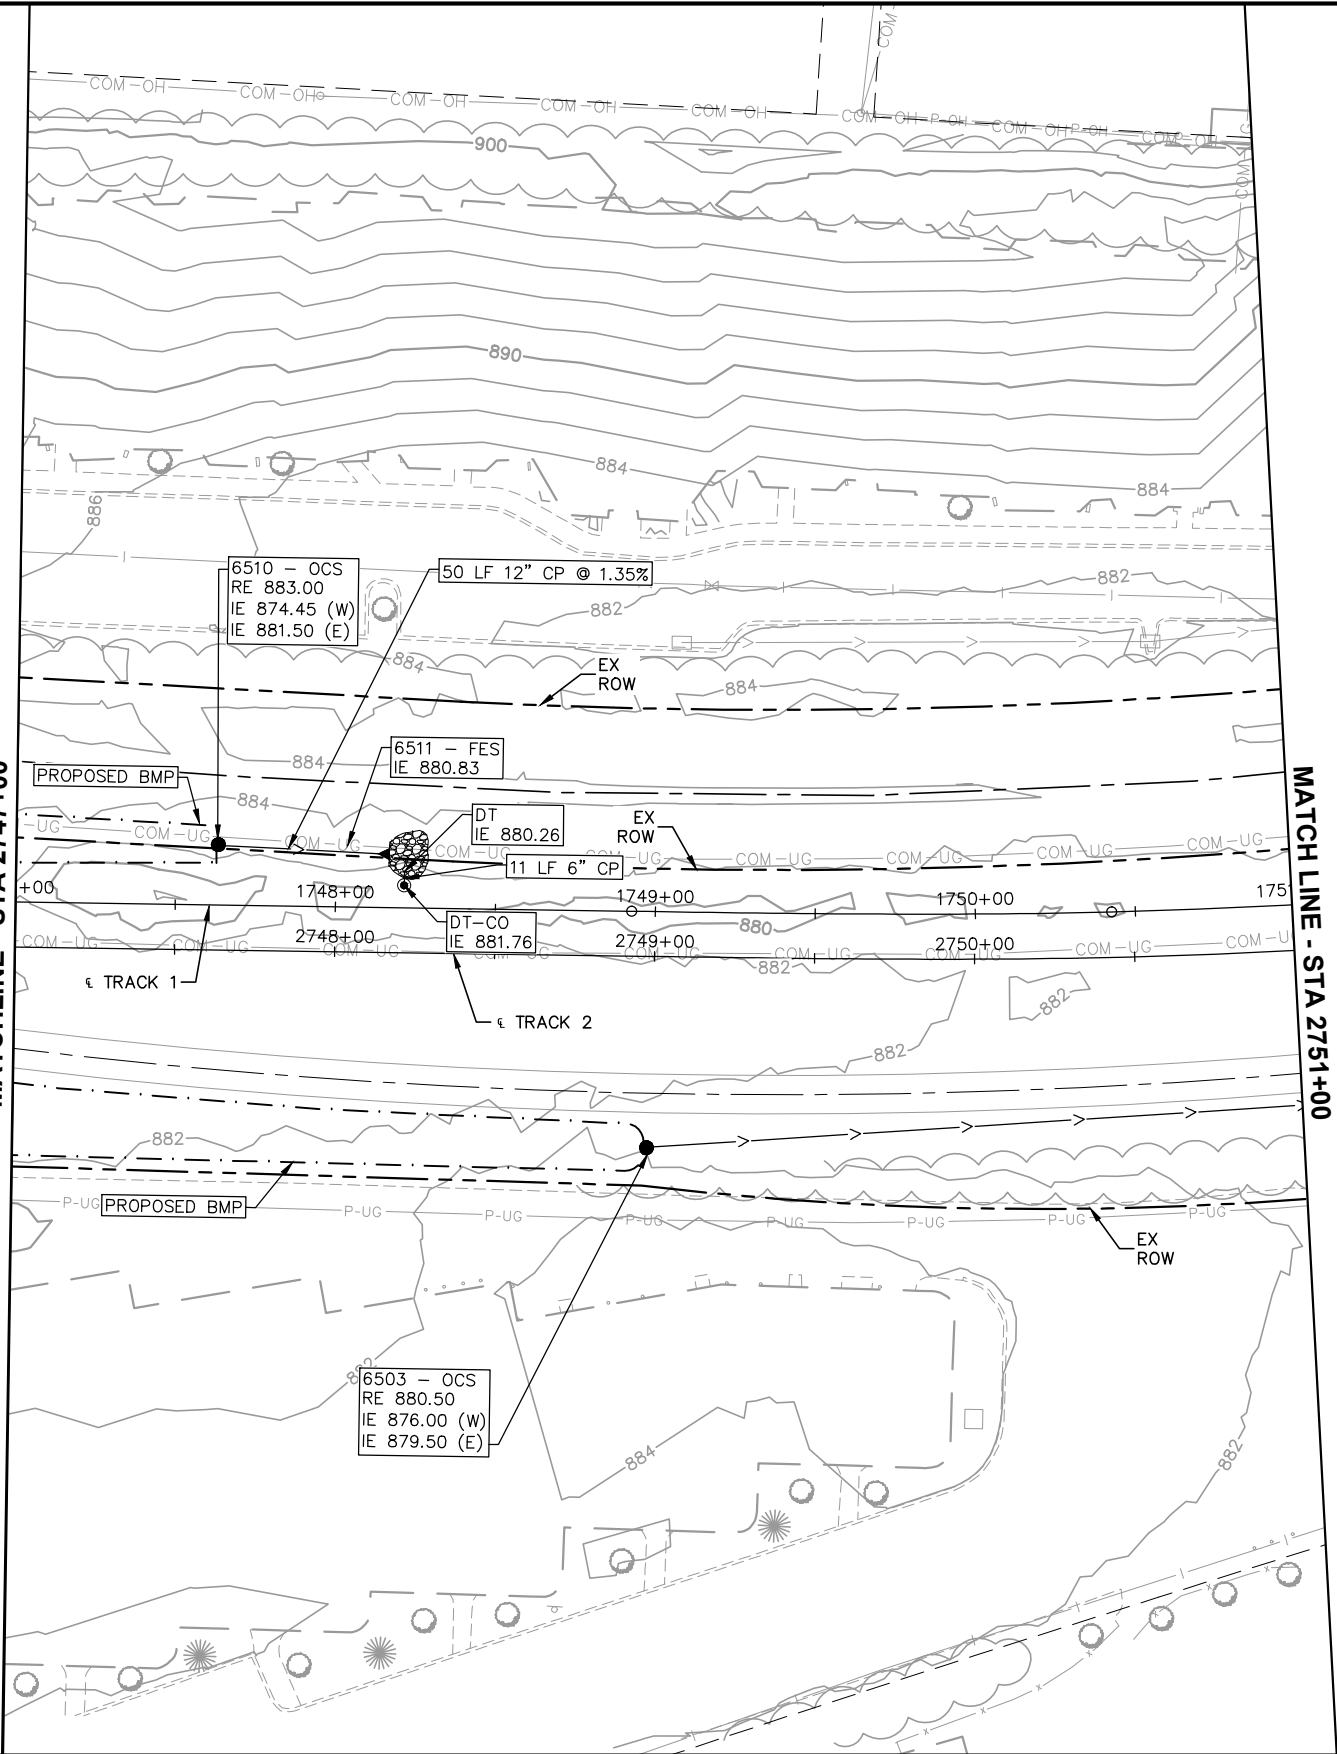

| NO. | DATE | BY | CHECK | DESIGN | REVISION / SUBMITTAL |
|-----|------|----|-------|--------|----------------------|
|     |      |    |       |        |                      |
|     |      |    |       |        |                      |
60% SUBMISSION - 09/28/15




CIVIL EAST - VOLUME 8  
DRAINAGE  
PLAN  
STA 2747+00 TO STA 2751+00

DISCIPLINE: DRAINAGE

SHEET NAME: E3-STW-PLN - 001

SHEET


54

OF

95



Sep. 21 2015 03:47 pm v:\3400\_ADC\CAD\SEGMENT E3\PLAN SHEETS\STORM SEWER\E3-STM-PLN.dwg By: 498

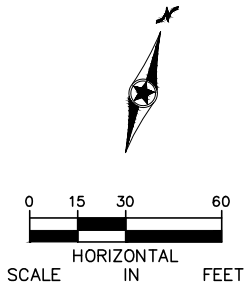

| NO. | DATE | BY | CHECK | DESIGN | REVISION / SUBMITTAL |
|-----|------|----|-------|--------|----------------------|
|     |      |    |       |        |                      |
|     |      |    |       |        |                      |
60% SUBMISSION - 09/28/15





CIVIL EAST - VOLUME 8  
DRAINAGE  
PLAN  
STA 2751+00 TO STA 2758+00

DISCIPLINE: DRAINAGE  
SHEET NAME: E3-STM-PLN - 002

SHEET  
55  
OF  
95

Sep. 21 2015 03:48 pm V:\3400\_ADC\CAD\SEGMENT E3\PLAN SHEETS\STORM SEWER\E3-STM-PLN.dwg By: 498

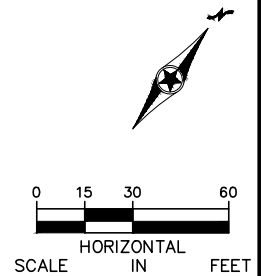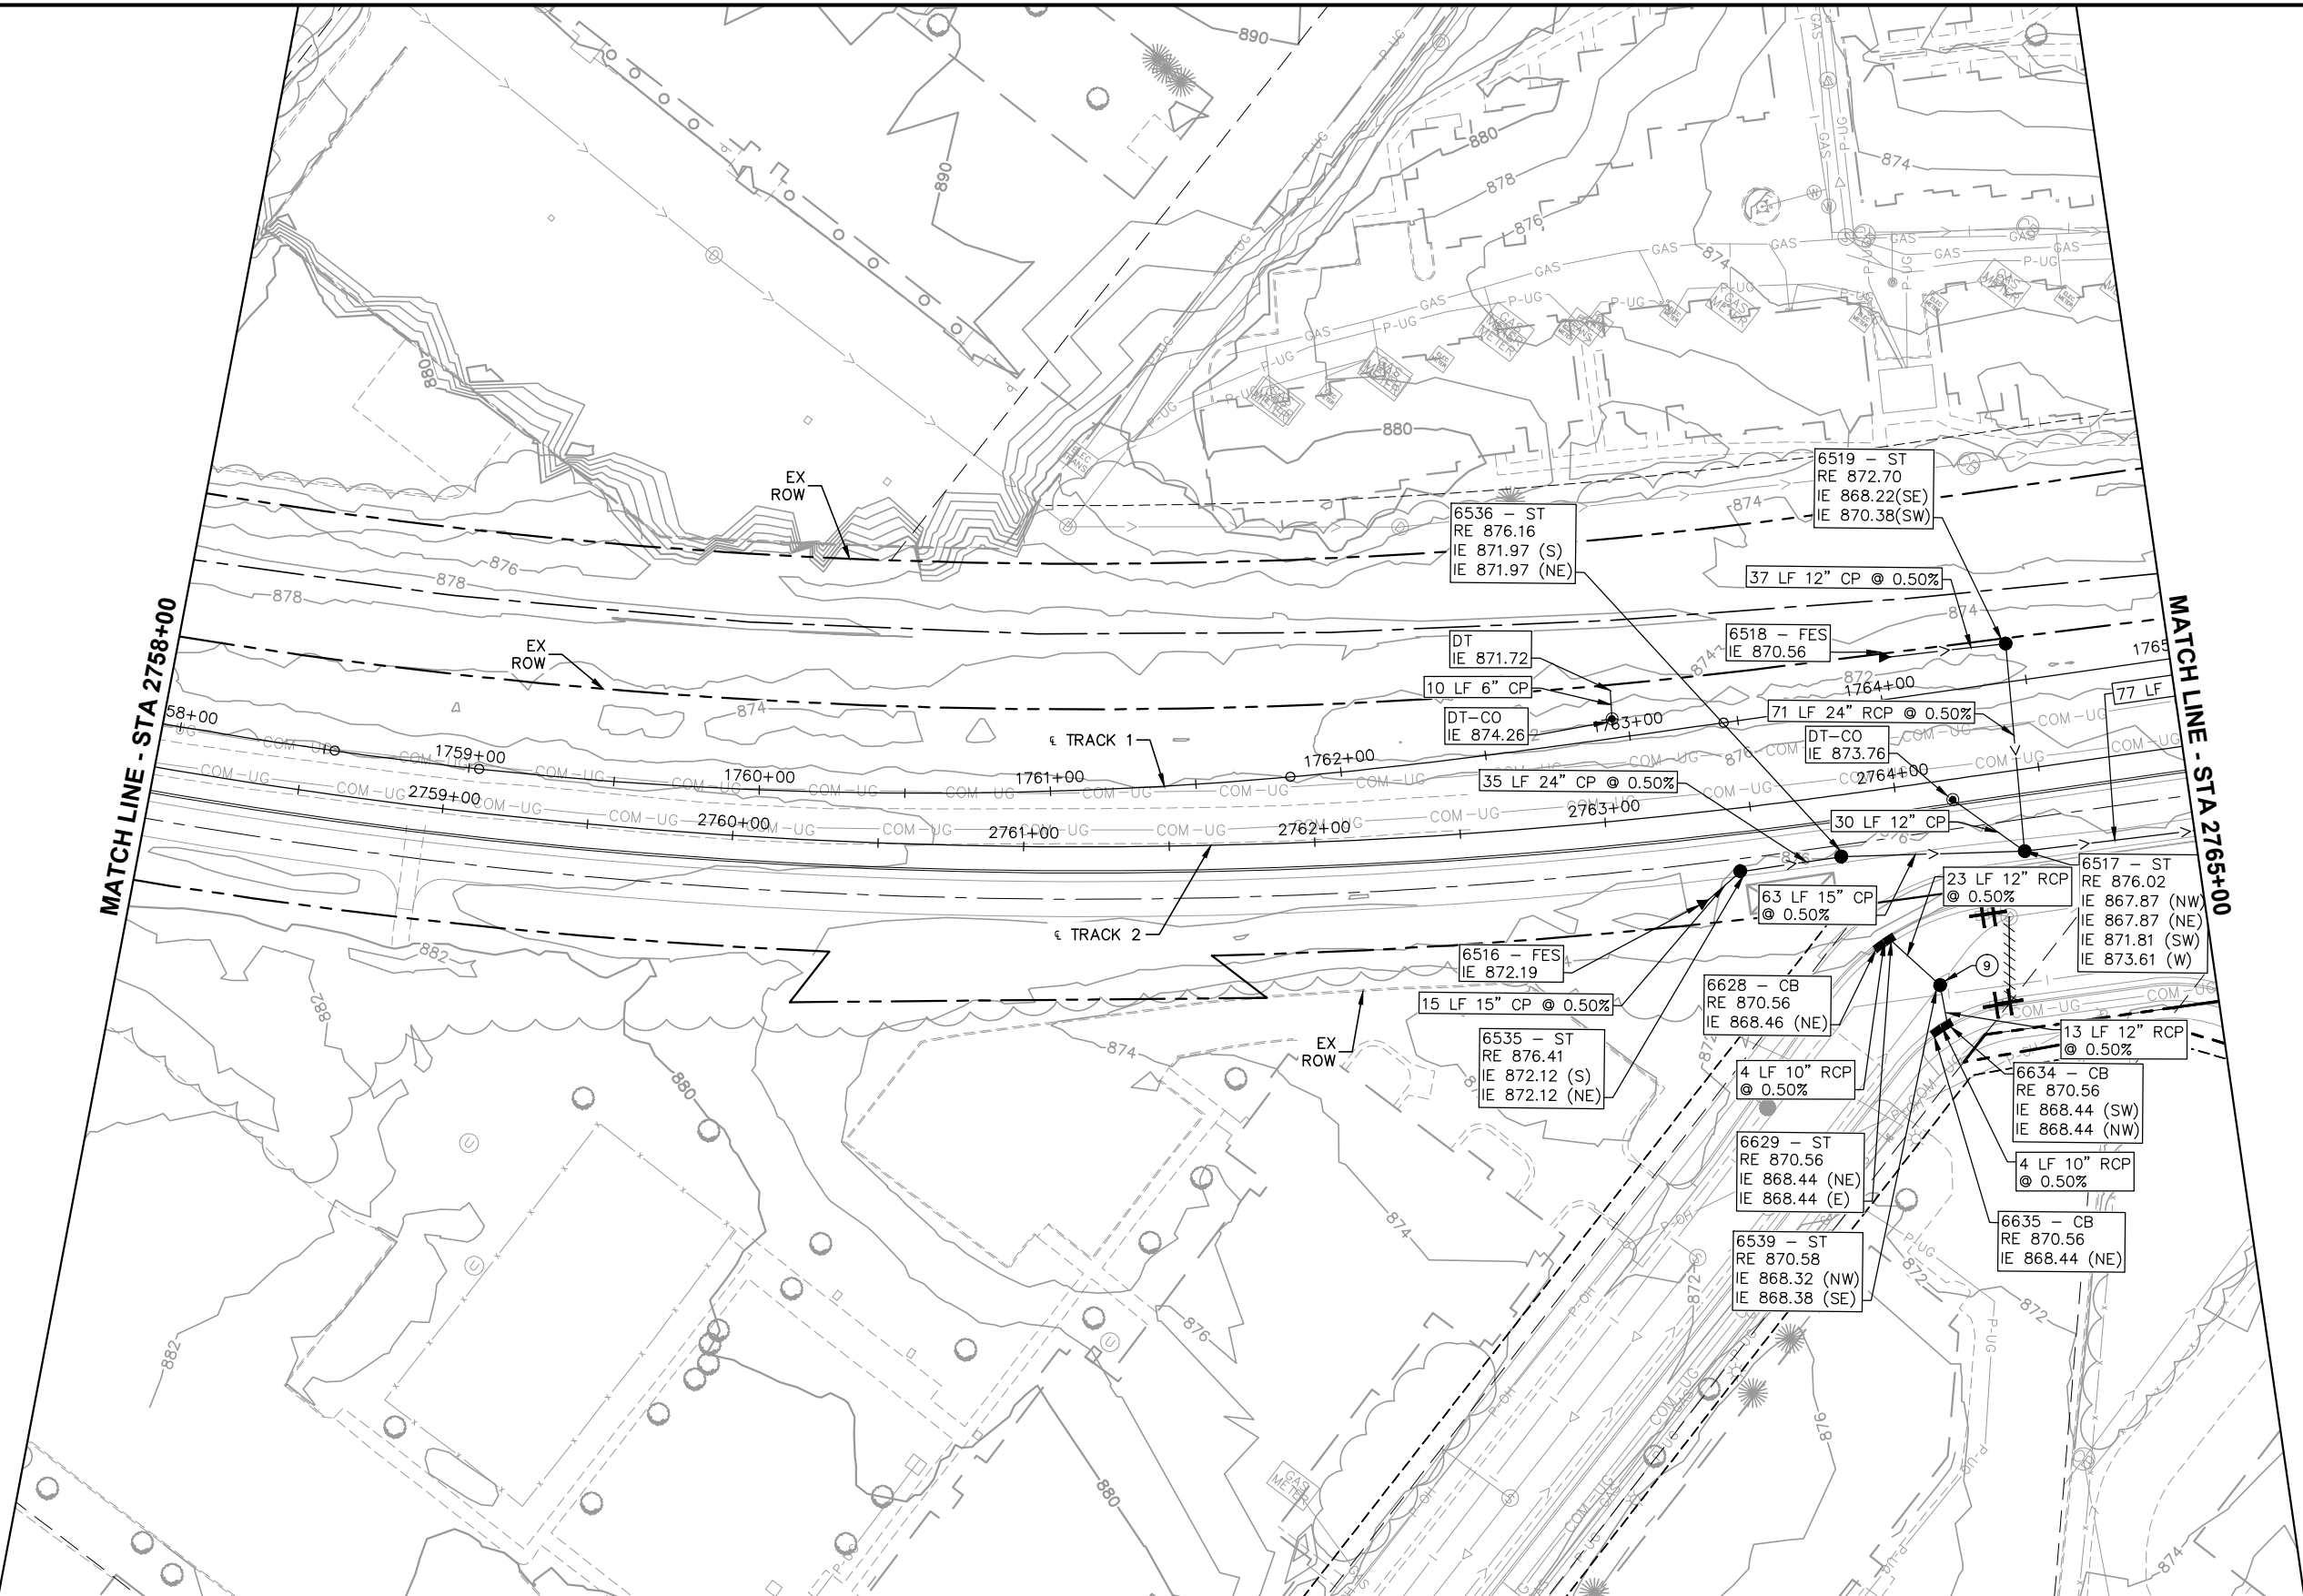

| NO. | DATE | BY | CHECK | DESIGN | REVISION / SUBMITTAL |
|-----|------|----|-------|--------|----------------------|
|     |      |    |       |        |                      |
|     |      |    |       |        |                      |
60% SUBMISSION - 09/28/15

CIVIL EAST - VOLUME 8  
DRAINAGE  
PLAN  
STA 2758+00 TO STA 2765+00

DISCIPLINE: DRAINAGE

SHEET NAME: E3-STM-PLN - 003



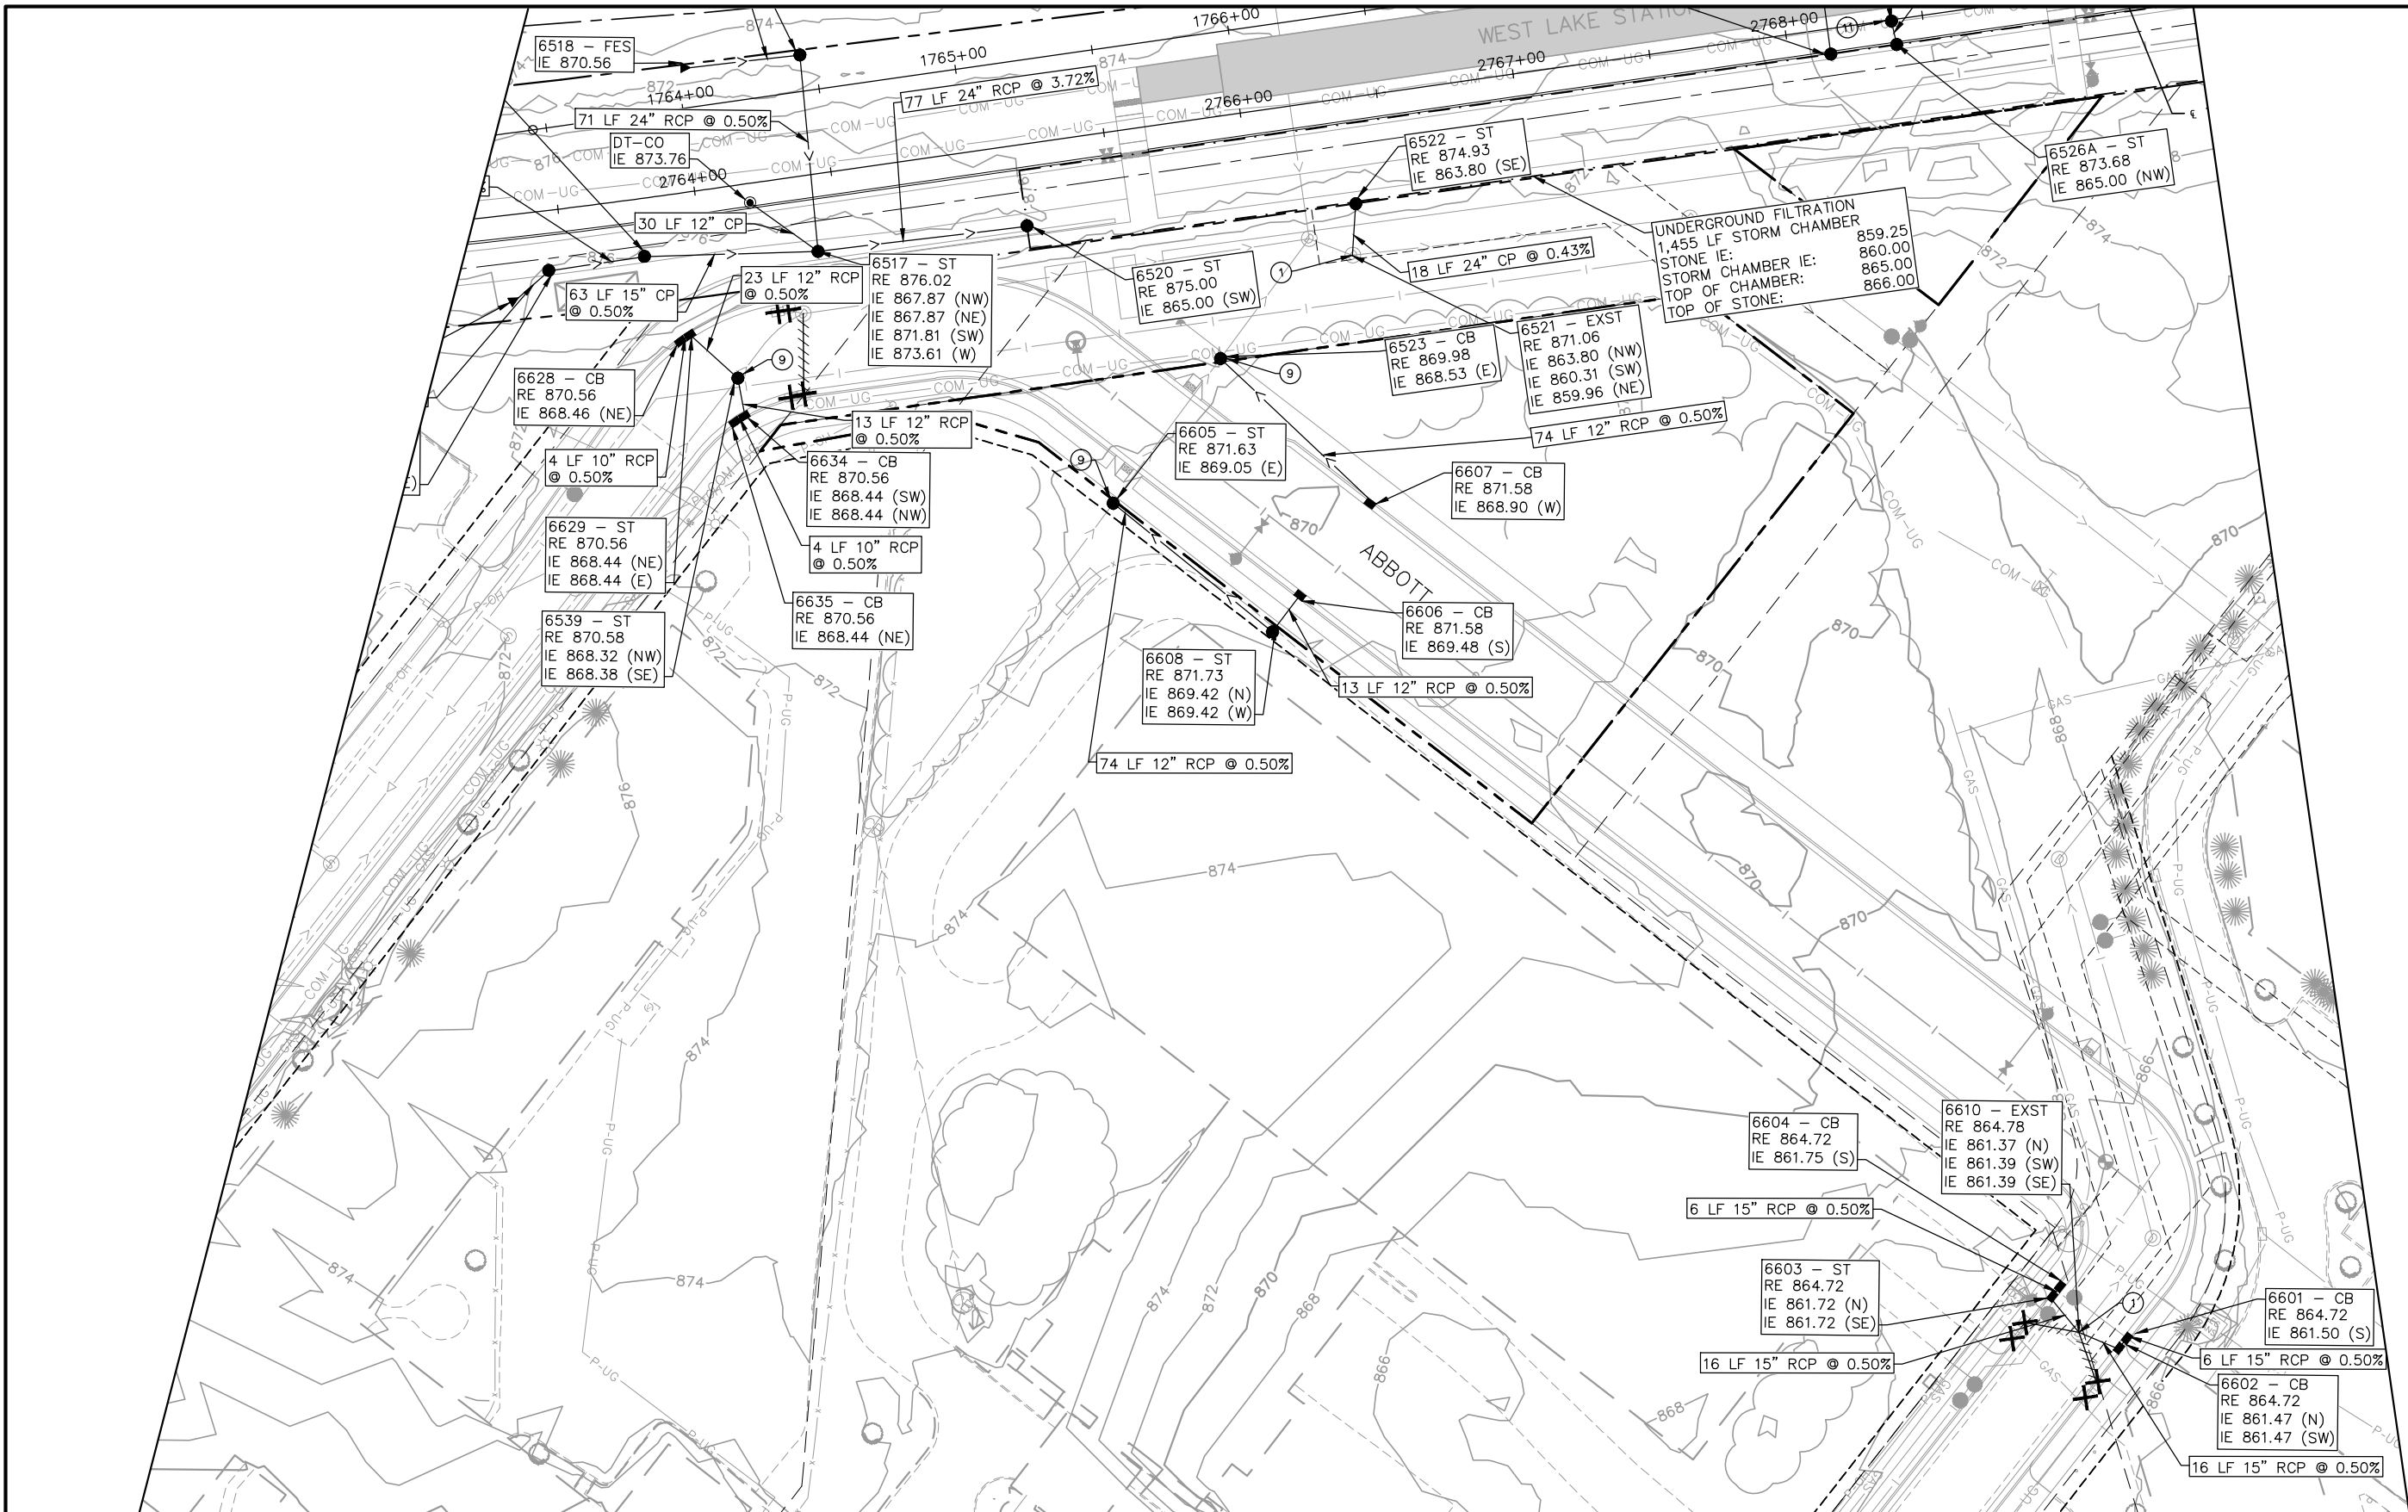

|  |  |
|--|--|
|  |  |
|  |  |
|  |  |
|  |  |
|  |  |





The Metropolitan Council logo features a stylized triangle with a diagonal line through it, above the text "METROPOLITAN COUNCIL". To the right is the Southwest Green Line LRT Extension logo, which includes a stylized train icon and the text "SOUTHWEST Green Line LRT Extension".

**SHEET**  
**57**  
**OF**  
**95**



Sep. 21 2015 03:49 pm V:\3400\_ADC\CAD\SEGMENT E3\PLAN SHEETS\STORM SEWER\E3-STM-PLN.dwg By: 498

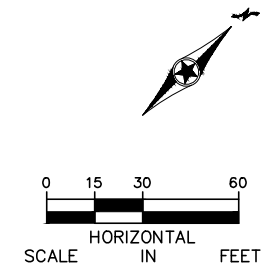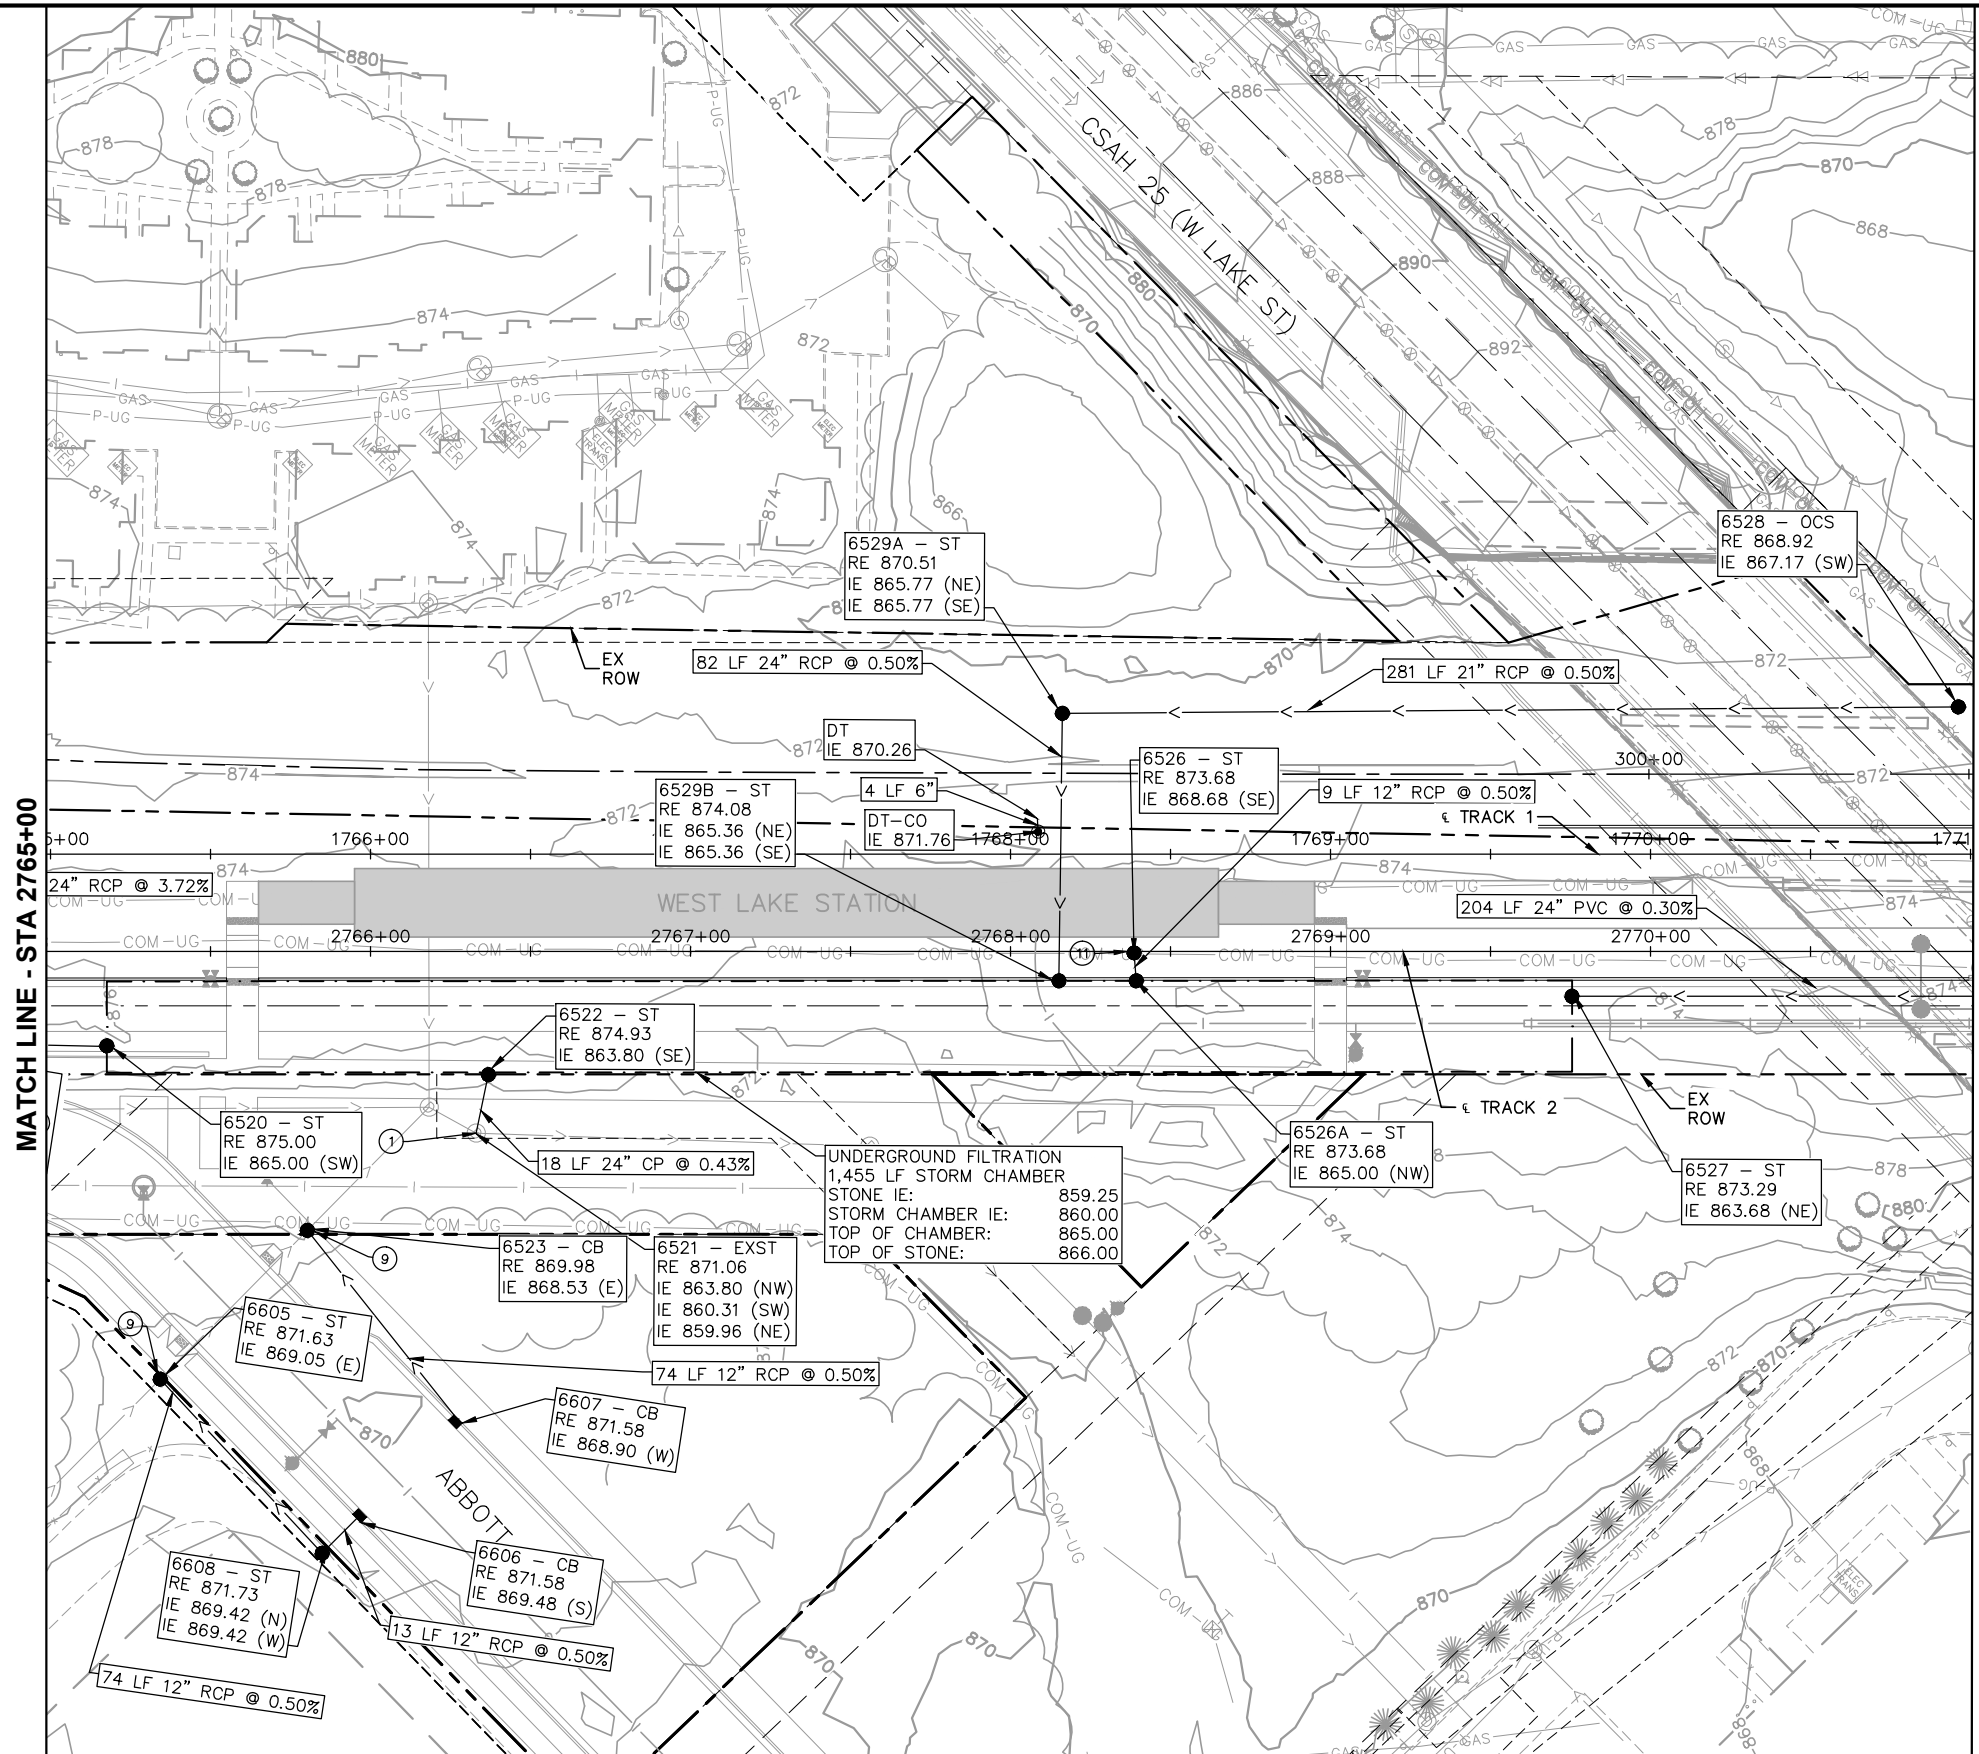

| NO. | DATE | BY | CHECK | DESIGN | REVISION / SUBMITTAL |
|-----|------|----|-------|--------|----------------------|
|     |      |    |       |        |                      |
|     |      |    |       |        |                      |
www.sambatek.com

60% SUBMISSION - 09/28/15


|                                                                         |                                 |
|-------------------------------------------------------------------------|---------------------------------|
| CIVIL EAST - VOLUME 8<br>DRAINAGE<br>PLAN<br>STA 2765+00 TO STA 2771+00 |                                 |
| DISCIPLINE:<br>DRAINAGE                                                 | SHEET NAME:<br>E3-STM-PLN - 005 |

SHEET  
58  
OF  
95

Sep. 21 2015 03:50 pm v:\3400\_ADC\CAD\SEGMENT E3\PLAN SHEETS\STORM SEWER\E3-STW-PLN.dwg By: 498

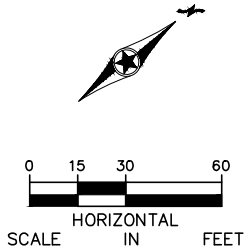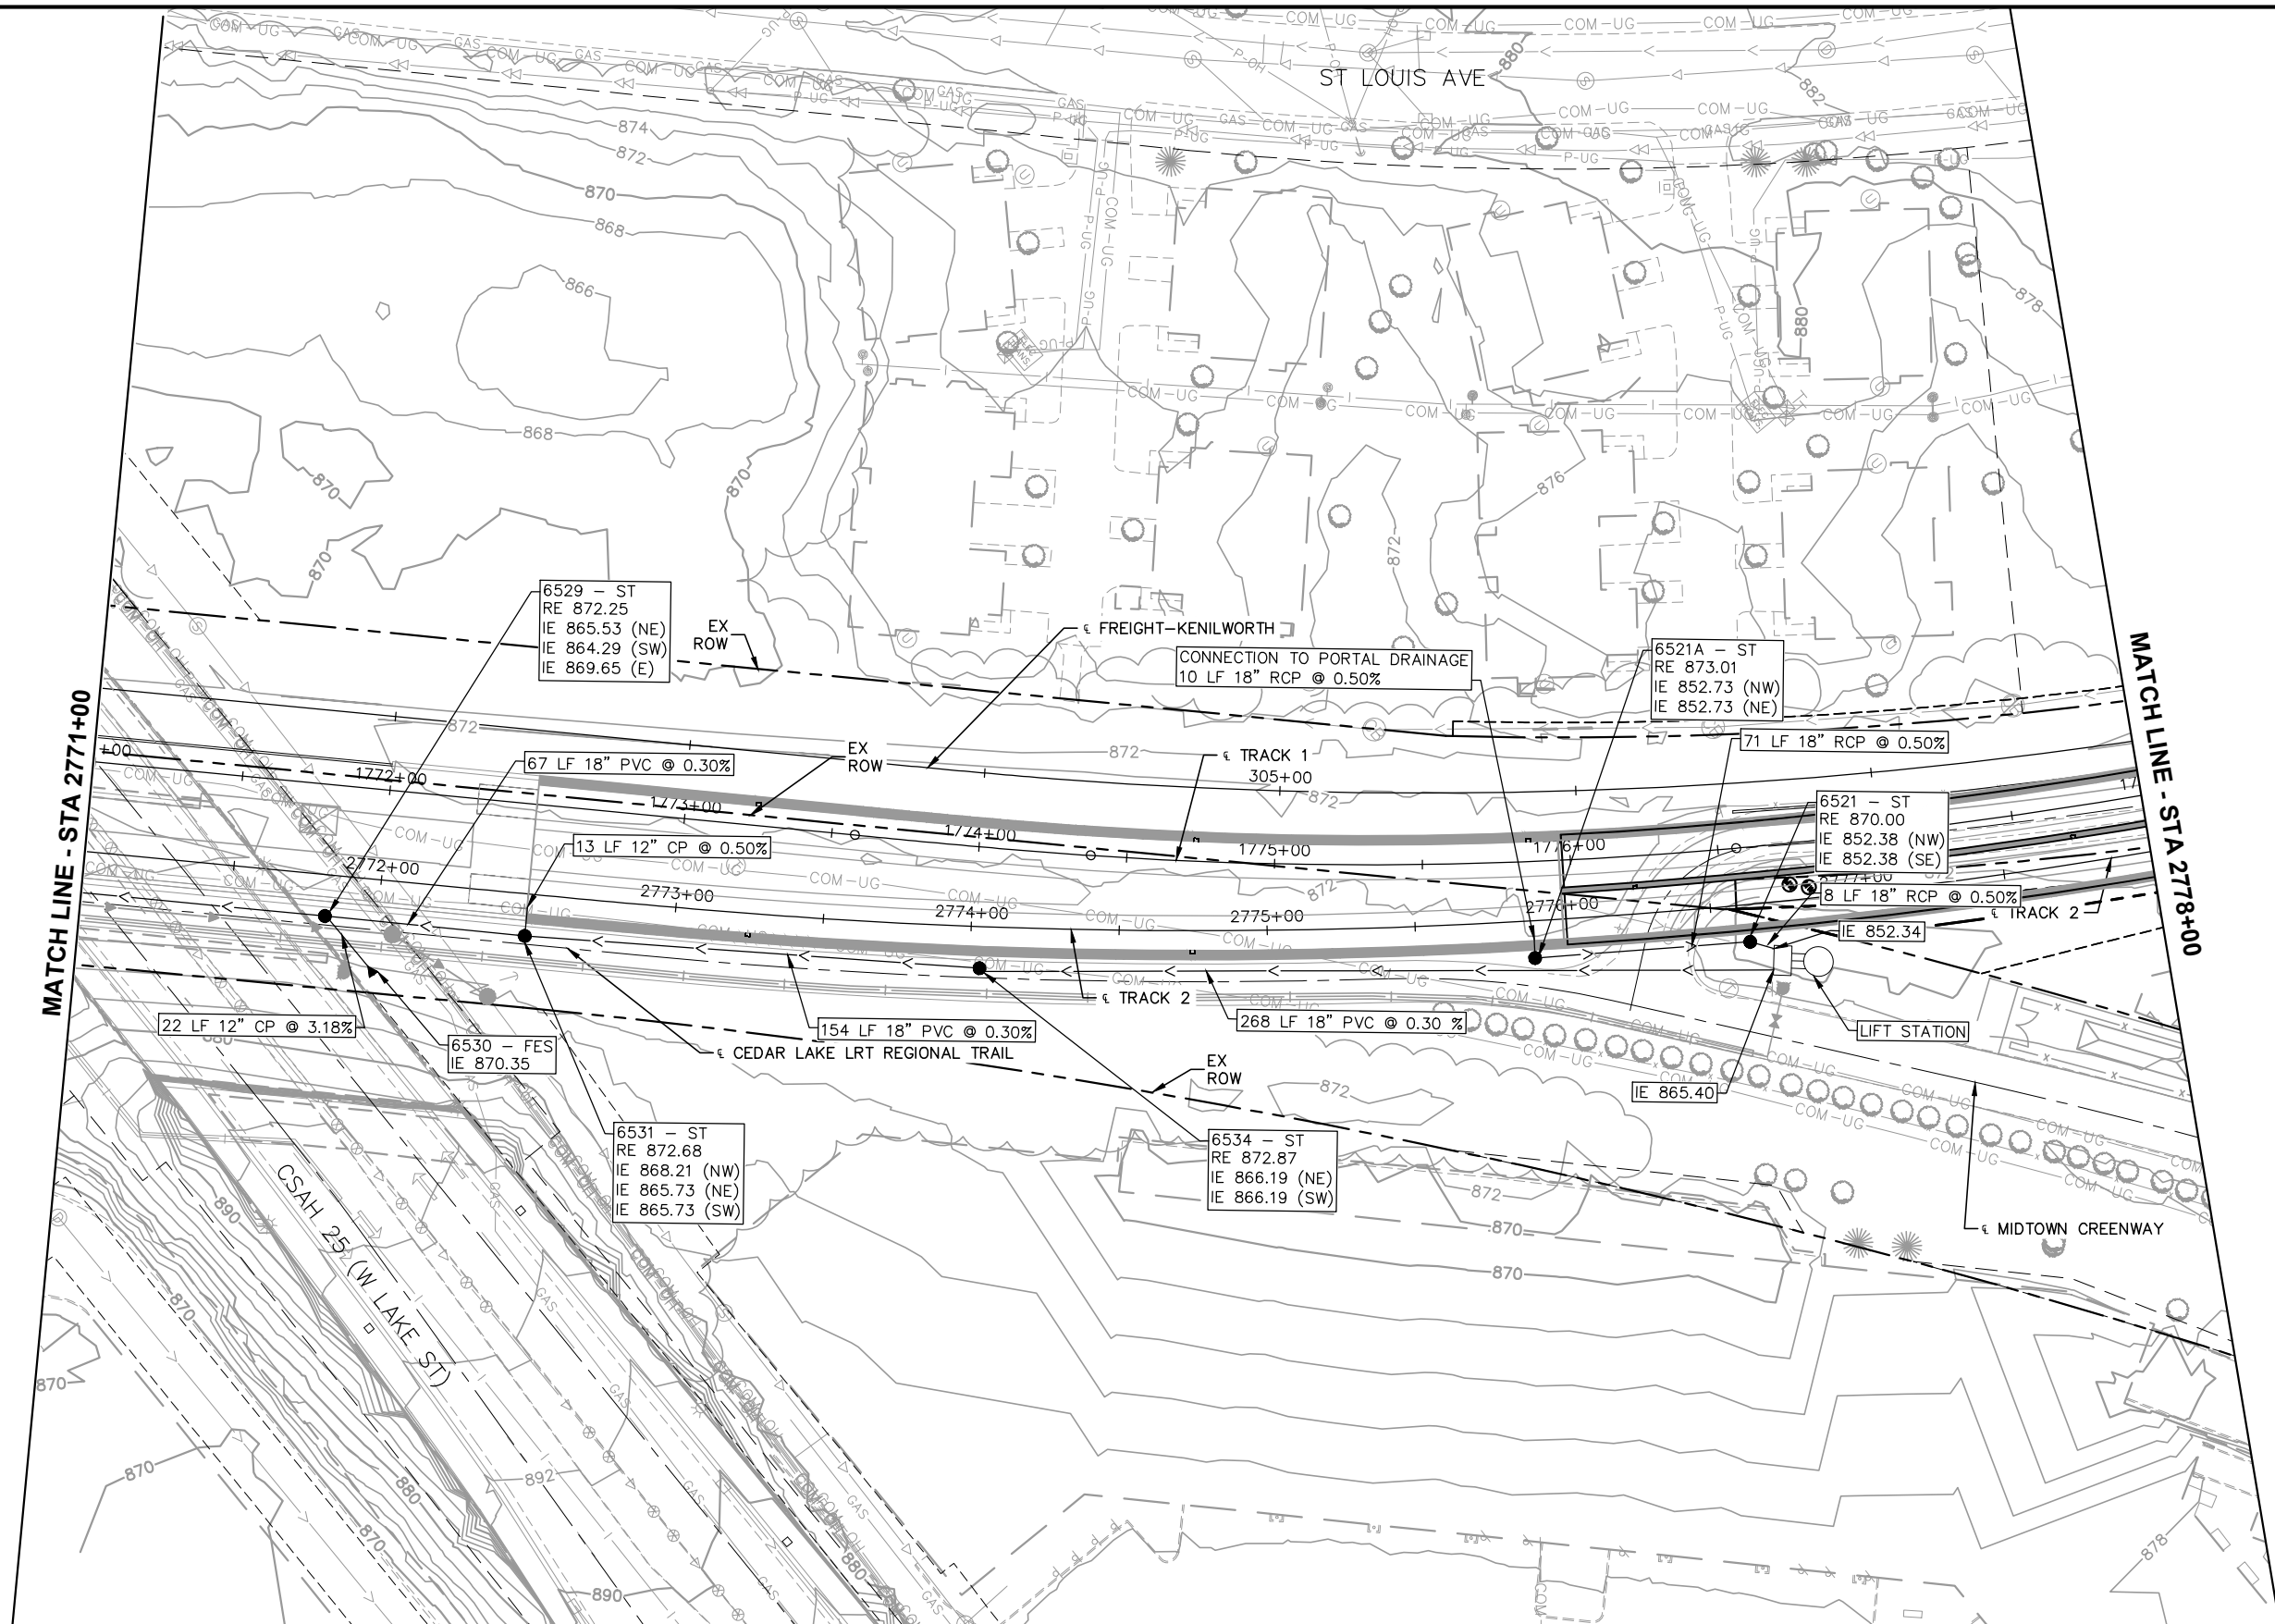

| NO. | DATE | BY | CHECK | DESIGN | REVISION / SUBMITTAL |
|-----|------|----|-------|--------|----------------------|
|     |      |    |       |        |                      |
|     |      |    |       |        |                      |
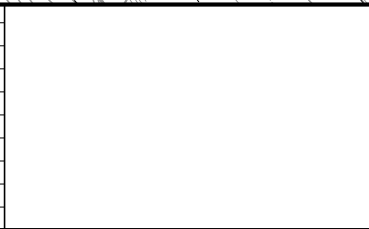



60% SUBMISSION - 09/28/15




CIVIL EAST - VOLUME 8  
DRAINAGE  
PLAN  
STA 2771+00 TO STA 2778+00

DISCIPLINE: DRAINAGE  
SHEET NAME: E3-STW-PLN - 006

SHEET  
59  
OF  
95



Sep. 21 2015 03:51 pm V:\3400\_ADC\CAD\SEGMENT E3\PLAN SHEETS\STORM SEWER\E3-STM-PLN.dwg By: 498

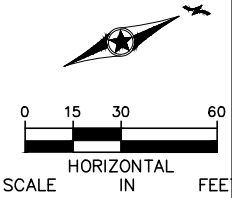

| NO. | DATE | BY | CHECK | DESIGN | REVISION / SUBMITTAL |
|-----|------|----|-------|--------|----------------------|
|     |      |    |       |        |                      |
|     |      |    |       |        |                      |
60% SUBMISSION - 09/28/15





CIVIL EAST - VOLUME 8  
DRAINAGE  
PLAN  
STA 2778+00 TO STA 2785+00

|                         |                                 |
|-------------------------|---------------------------------|
| DISCIPLINE:<br>DRAINAGE | SHEET NAME:<br>E3-STM-PLN - 007 |
|-------------------------|---------------------------------|

SHEET  
60  
OF  
95



Sep. 21 2015 03:51 pm V:\3400\_ADC\CAD\SEGMENT E3\PLAN SHEETS\STORM SEWER\E3-STM-PLN.dwg By: 498

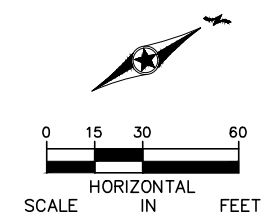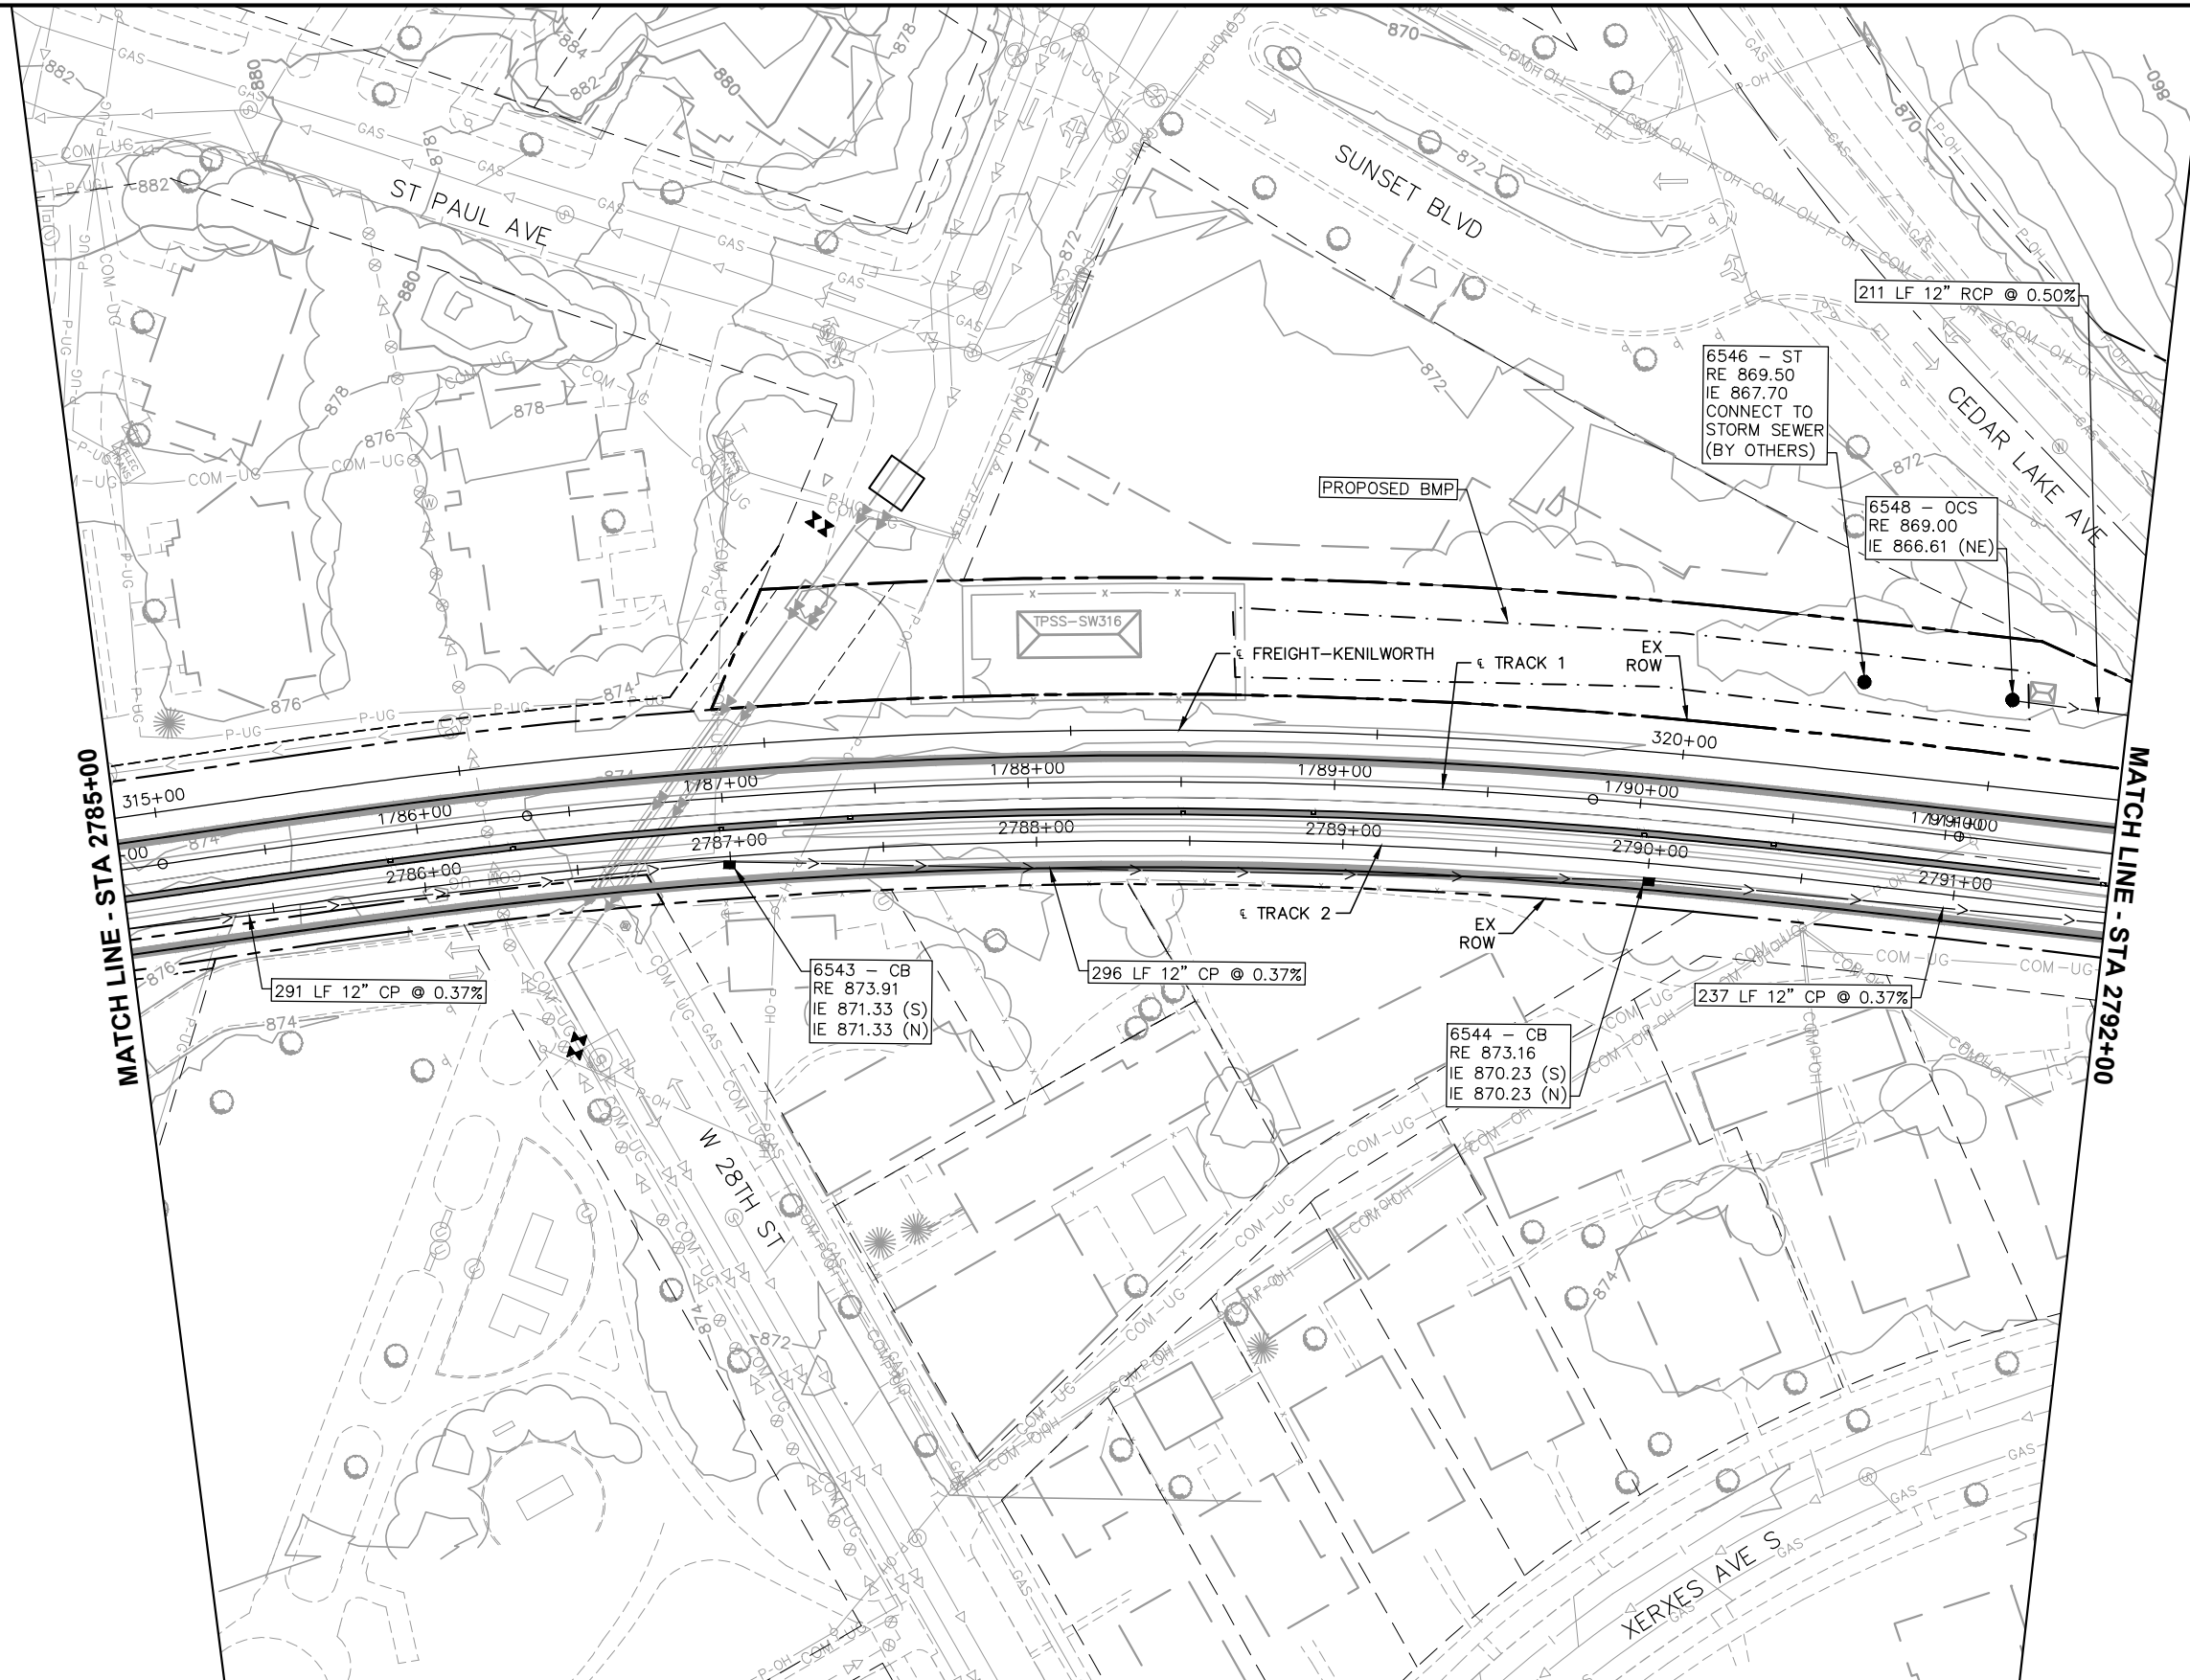

| NO. | DATE | BY | CHECK | DESIGN | REVISION / SUBMITTAL |
|-----|------|----|-------|--------|----------------------|
|     |      |    |       |        |                      |
|     |      |    |       |        |                      |
Engineering | Surveying | Planning | Environmental



Metropolitan Council

60% SUBMISSION - 09/28/15



SOUTHWEST Green Line LRT Extension



CIVIL EAST - VOLUME 8  
DRAINAGE  
PLAN  
STA 2785+00 TO STA 2792+00

DISCIPLINE: DRAINAGE


SHEET NAME: E3-STM-PLN - 008

SHEET  
61  
OF  
95

Sep. 21 2015 03:52 pm V:\3400\_ADC\CAD\SEGMENT E3\PLAN SHEETS\STORM SEWER\E3-STW-PLN.dwg By: 498

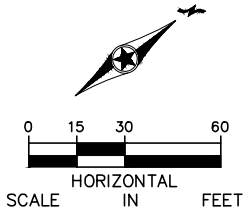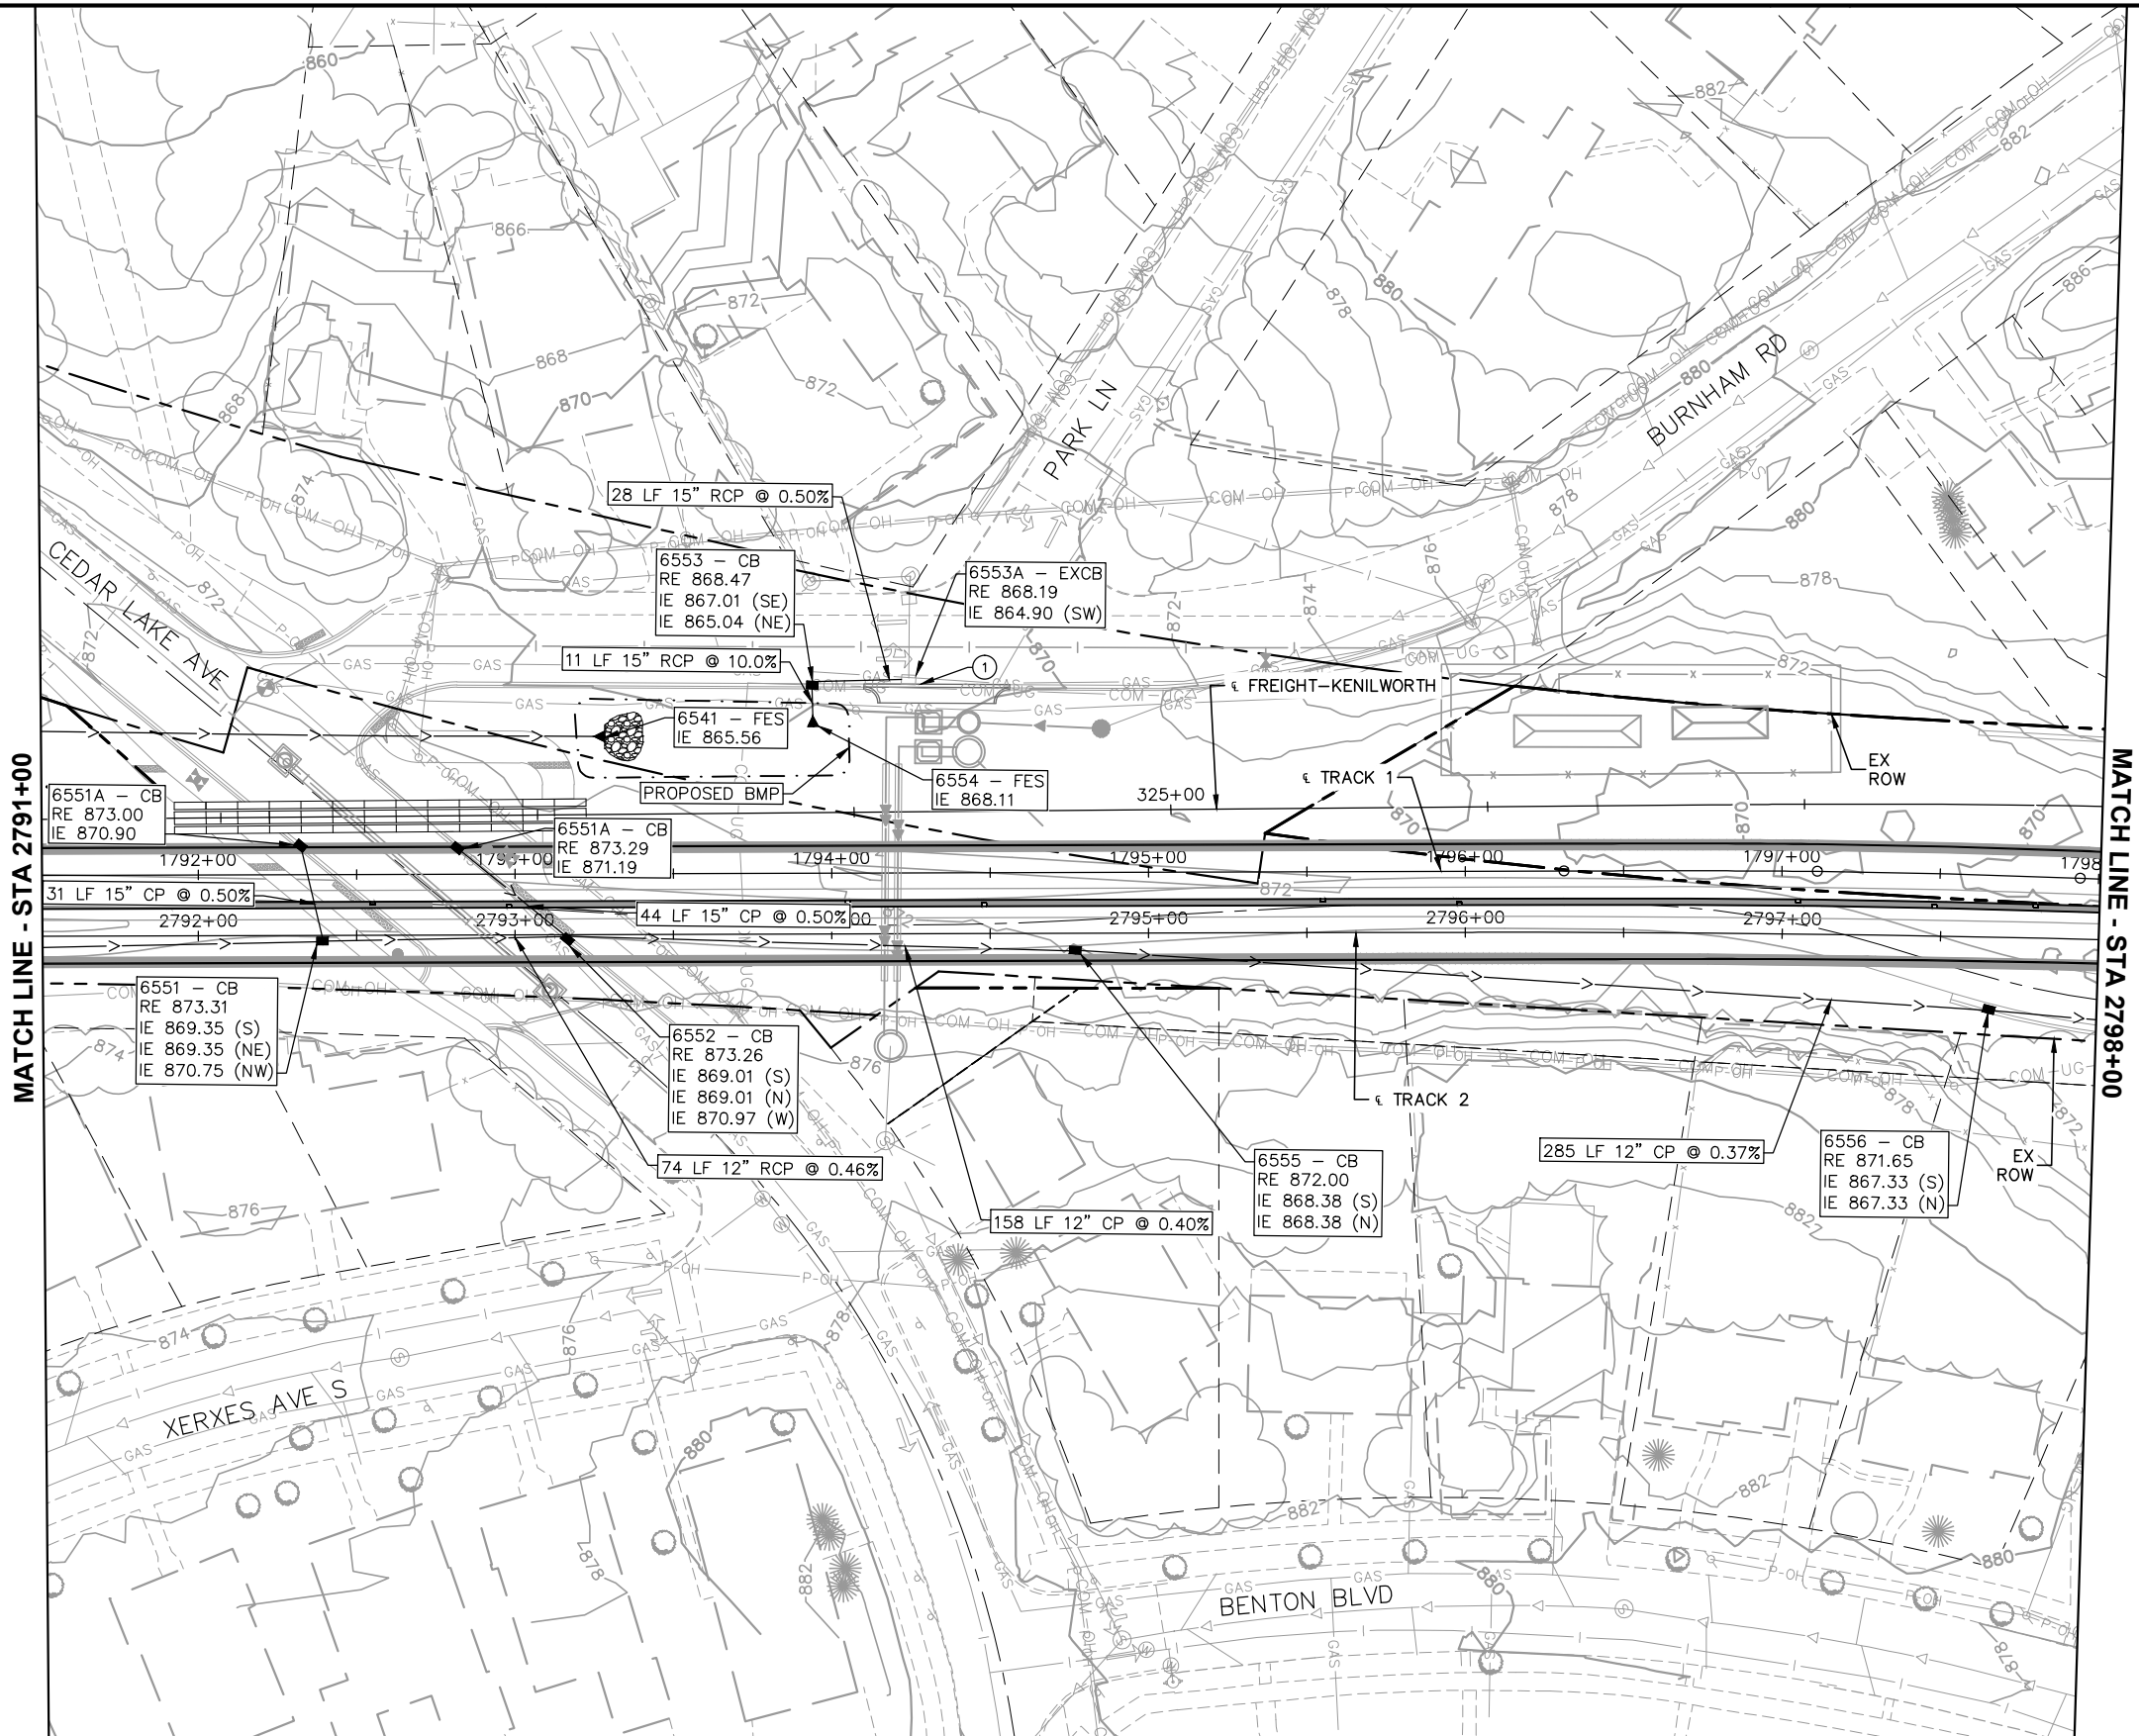

| NO. | DATE | BY | CHECK | DESIGN | REVISION / SUBMITTAL |
|-----|------|----|-------|--------|----------------------|
|     |      |    |       |        |                      |
|     |      |    |       |        |                      |
 



60% SUBMISSION - 09/28/15



**CIVIL EAST - VOLUME 8  
DRAINAGE  
PLAN  
STA 2791+00 TO STA 2798+00**



DISCIPLINE: **DRAINAGE**

SHEET NAME: **E3-STW-PLN - 009**

**SHEET**  
62  
OF  
95



Sep. 21 2015 03:52 pm v:\3400\_ADC\CAD\SEGMENT E3\PLAN SHEETS\STORM SEWER\E3-STM-PLN.dwg By: 498

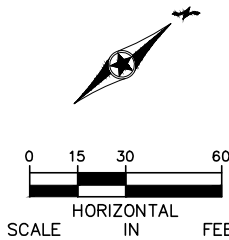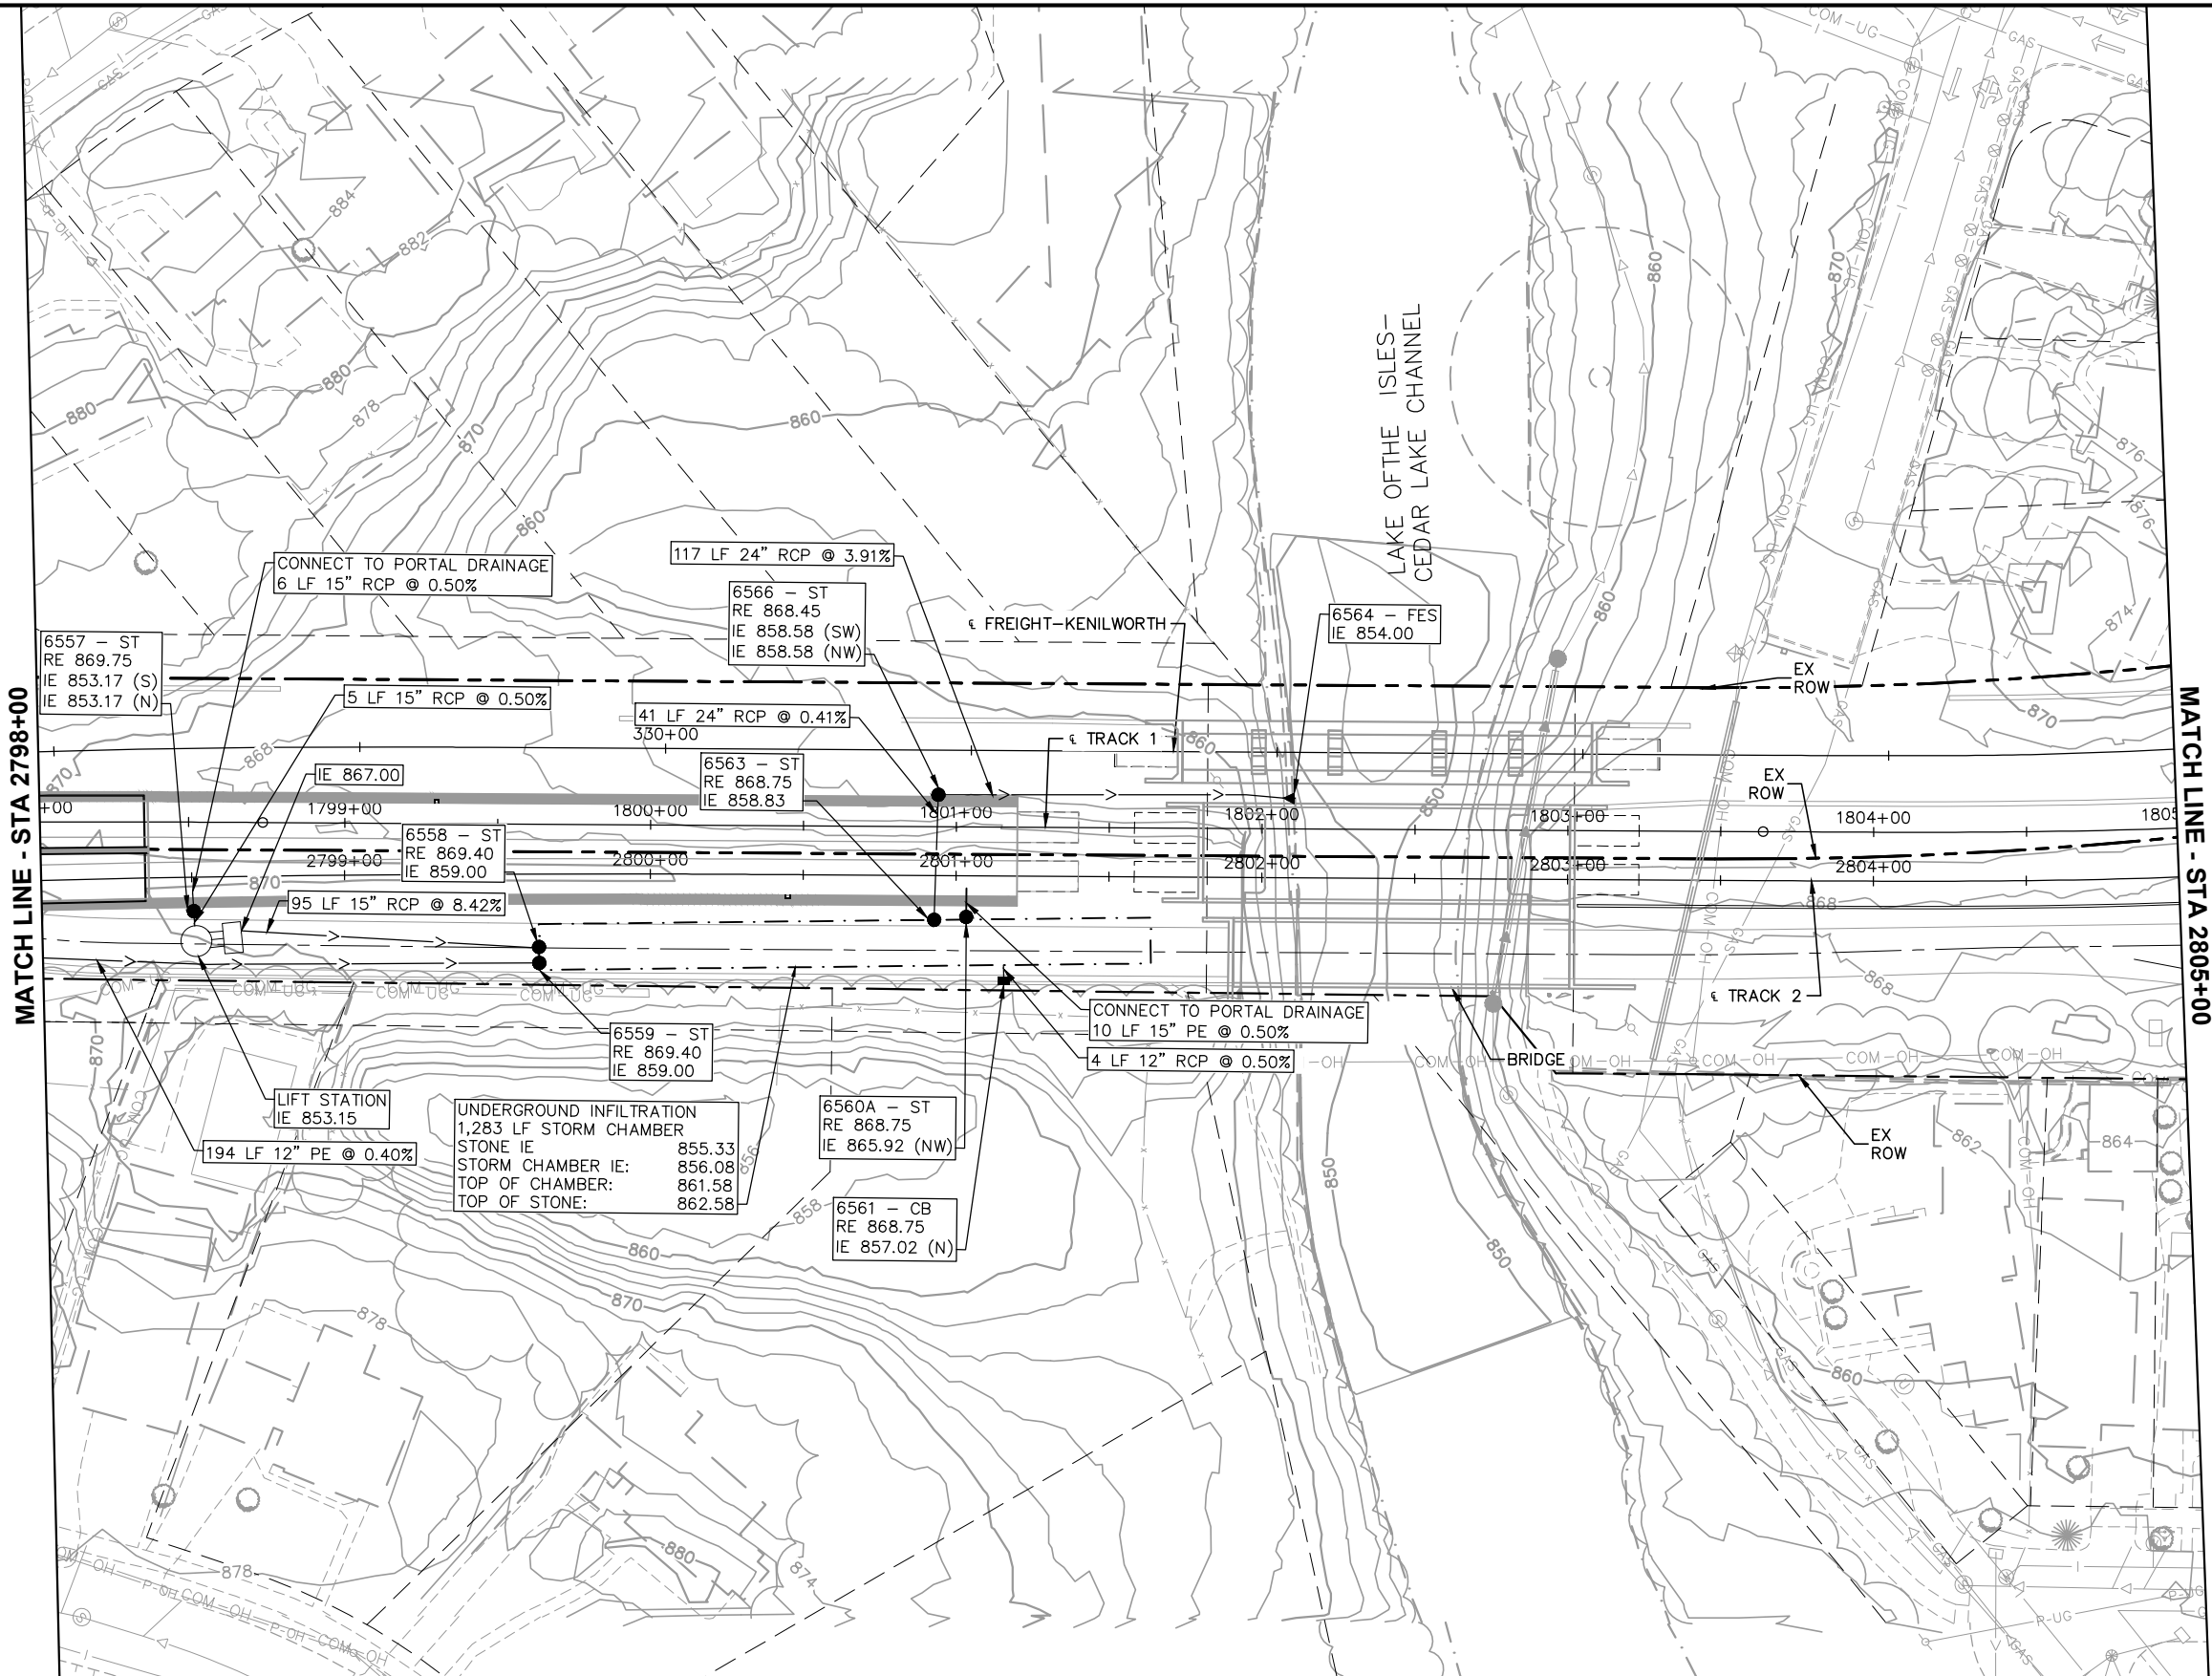

| NO. | DATE | BY | CHECK | DESIGN | REVISION / SUBMITTAL |
|-----|------|----|-------|--------|----------------------|
|     |      |    |       |        |                      |
|     |      |    |       |        |                      |
Engineering | Surveying | Planning | Environmental



METROPOLITAN COUNCIL



SOUTHWEST Green Line LRT Extension

60% SUBMISSION - 09/28/15

CIVIL EAST - VOLUME 8  
DRAINAGE  
PLAN  
STA 2798+00 TO STA 2805+00



DISCIPLINE: DRAINAGE

SHEET NAME: E3-STM-PLN - 010

| SHEET |    |
|-------|----|
| 63    | OF |
| 95    |    |



Sep. 21 2015 03:53 pm V:\3400\_ADC\CAD\SEGMENT E3\PLAN SHEETS\STORM SEWER\E3-STW-PLN.dwg By: 498

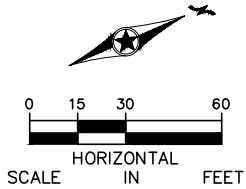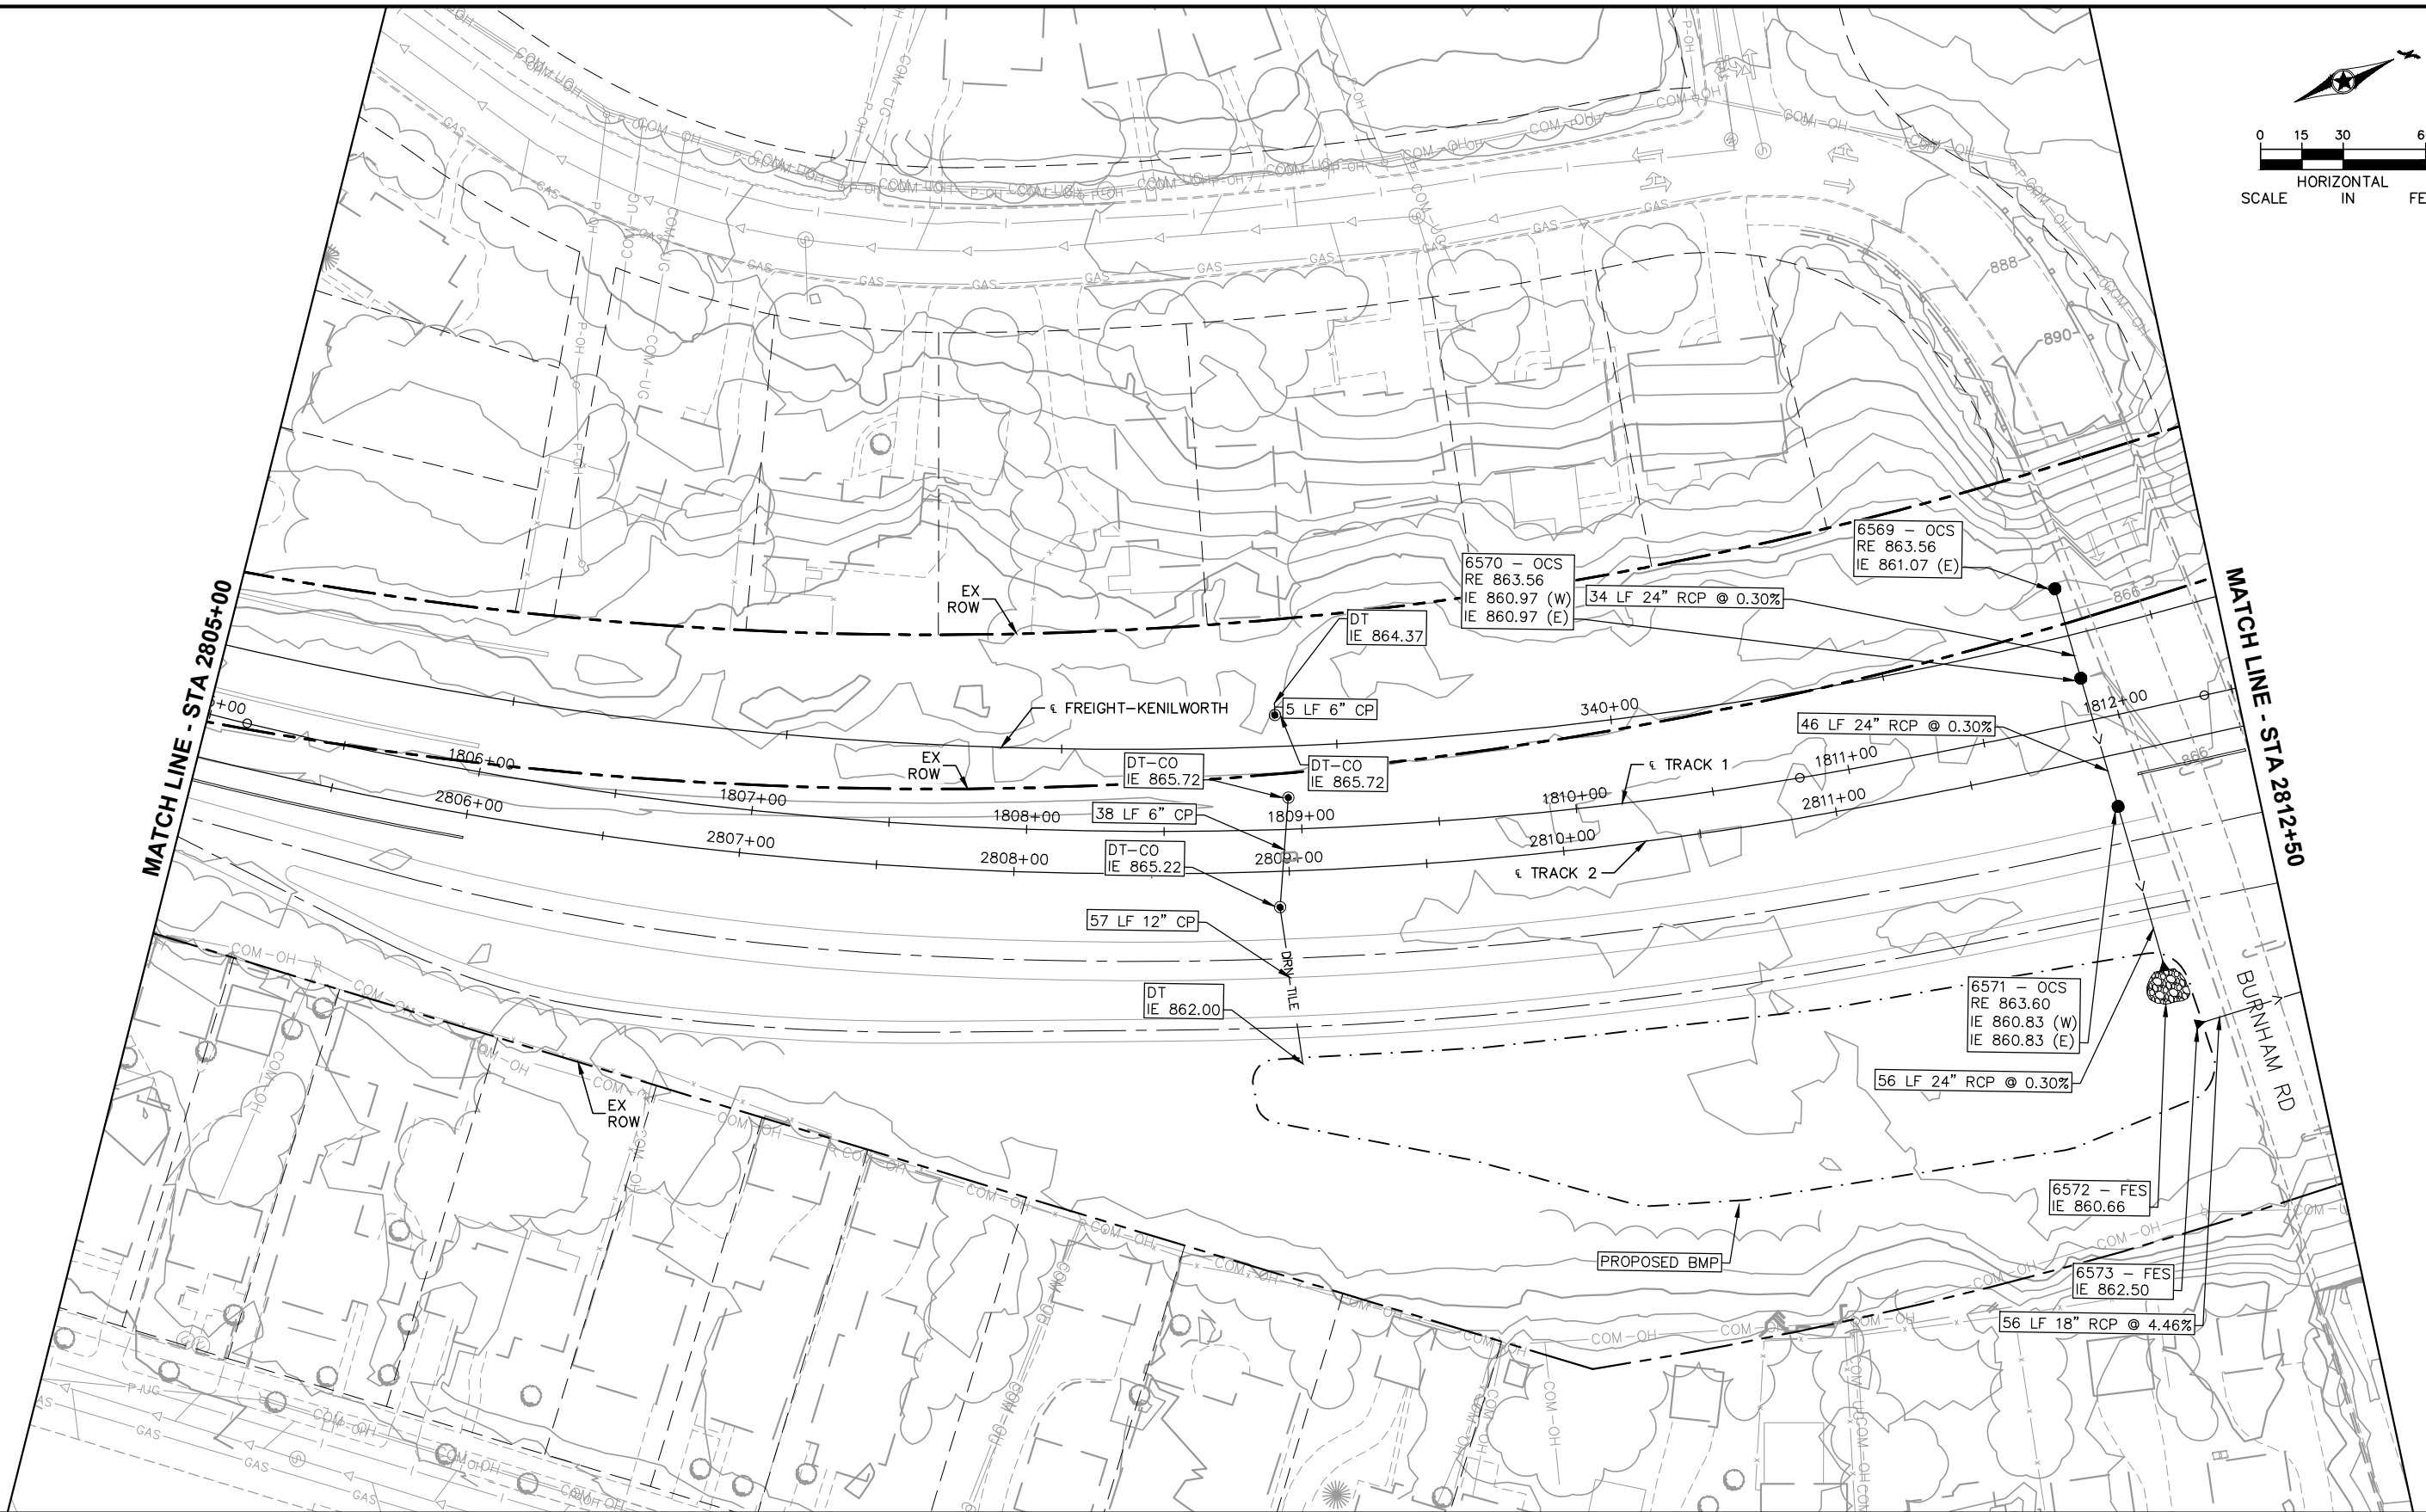

| NO. | DATE | BY | CHECK | DESIGN | REVISION / SUBMITTAL |
|-----|------|----|-------|--------|----------------------|
|     |      |    |       |        |                      |
|     |      |    |       |        |                      |
**CIVIL EAST - VOLUME 8**  
**DRAINAGE**  
**PLAN**  
**STA 2805+00 TO STA 2812+50**



DISCIPLINE:  
**DRAINAGE**

SHEET NAME:  
**E3-STW-PLN - 011**

**SHEET**  
**64**  
**OF**  
**95**

**60% SUBMISSION - 09/28/15**

Sep. 21 2015 03:54 pm V:\3400\_ADC\CAD\SEGMENT E3\PLAN SHEETS\STORM SEWER\E3-STM-PLN.dwg By: 498

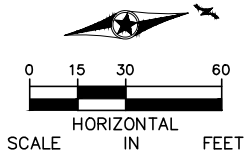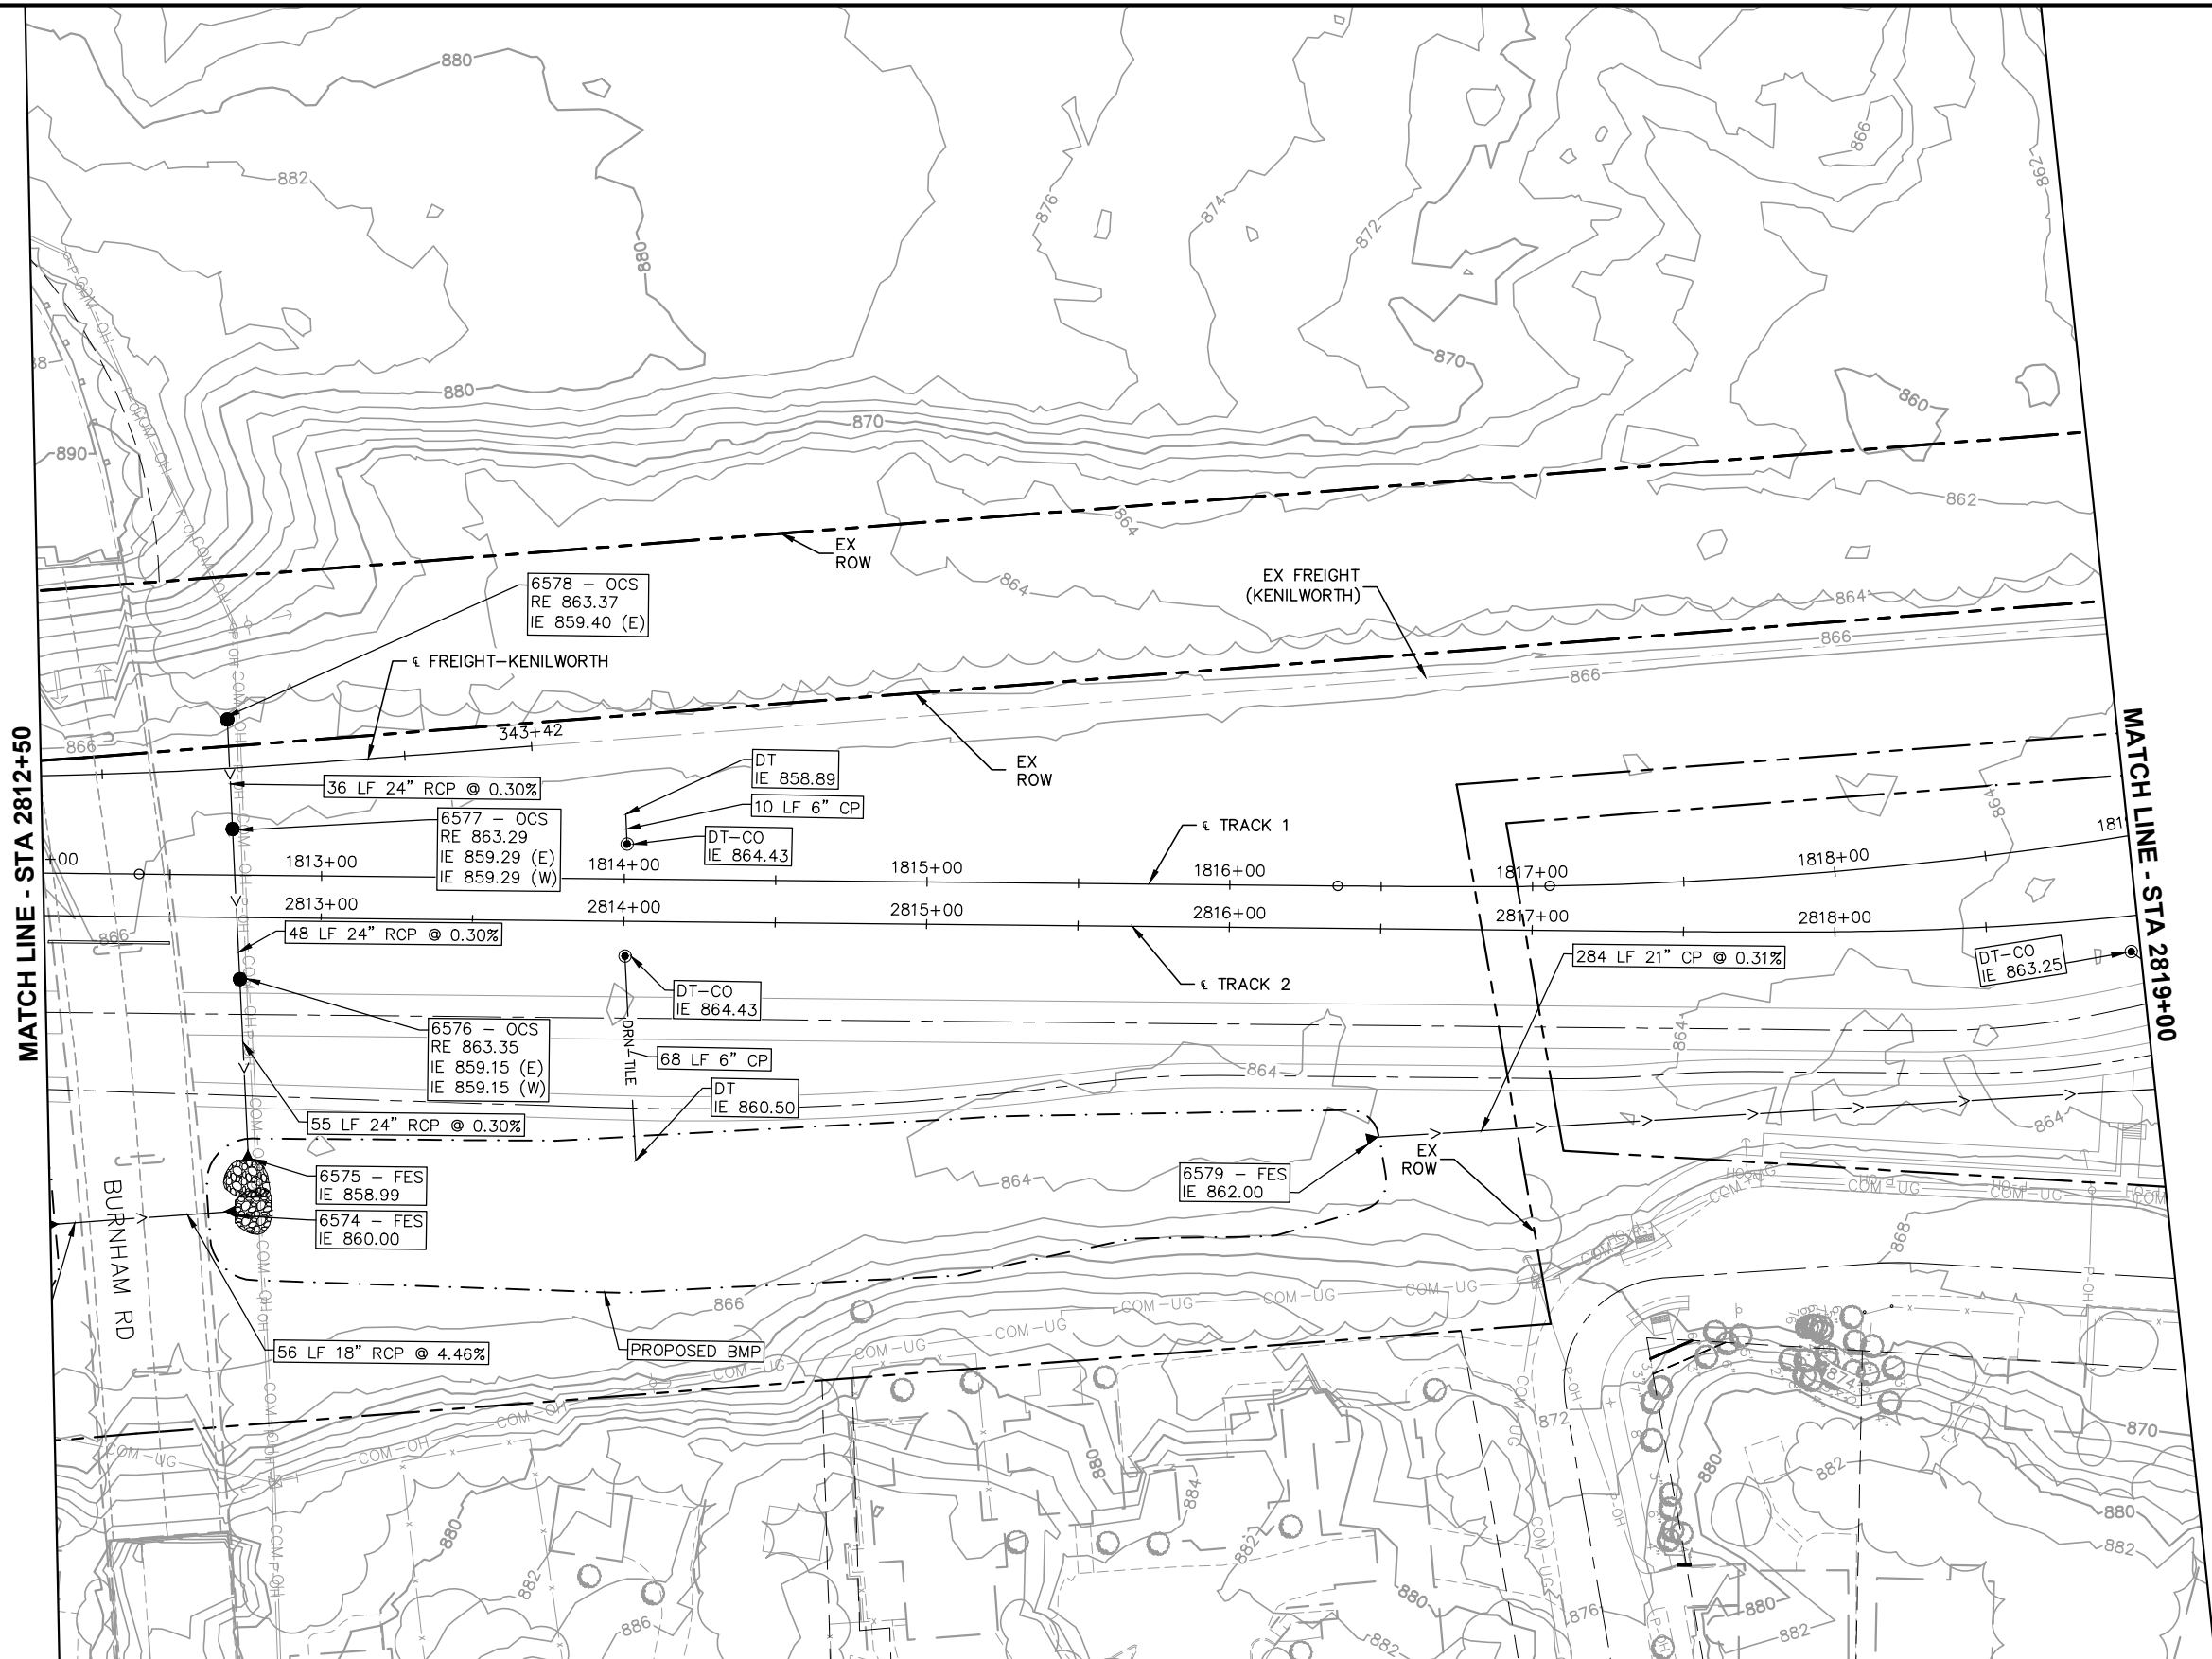

| NO. | DATE | BY | CHECK | DESIGN | REVISION / SUBMITTAL |
|-----|------|----|-------|--------|----------------------|
|     |      |    |       |        |                      |
|     |      |    |       |        |                      |
60% SUBMISSION - 09/28/15





CIVIL EAST - VOLUME 8  
DRAINAGE  
PLAN  
STA 2812+50 TO STA 2819+00

DISCIPLINE: DRAINAGE  
SHEET NAME: E3-STM-PLN - 012

SHEET  
65  
OF  
95



Sep. 21 2015 03:54 pm V:\3400\_ADC\CAD\SEGMENT E3\PLAN SHEETS\STORM SEWER\E3-STM-PLN.dwg By: 498

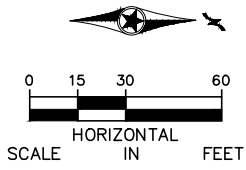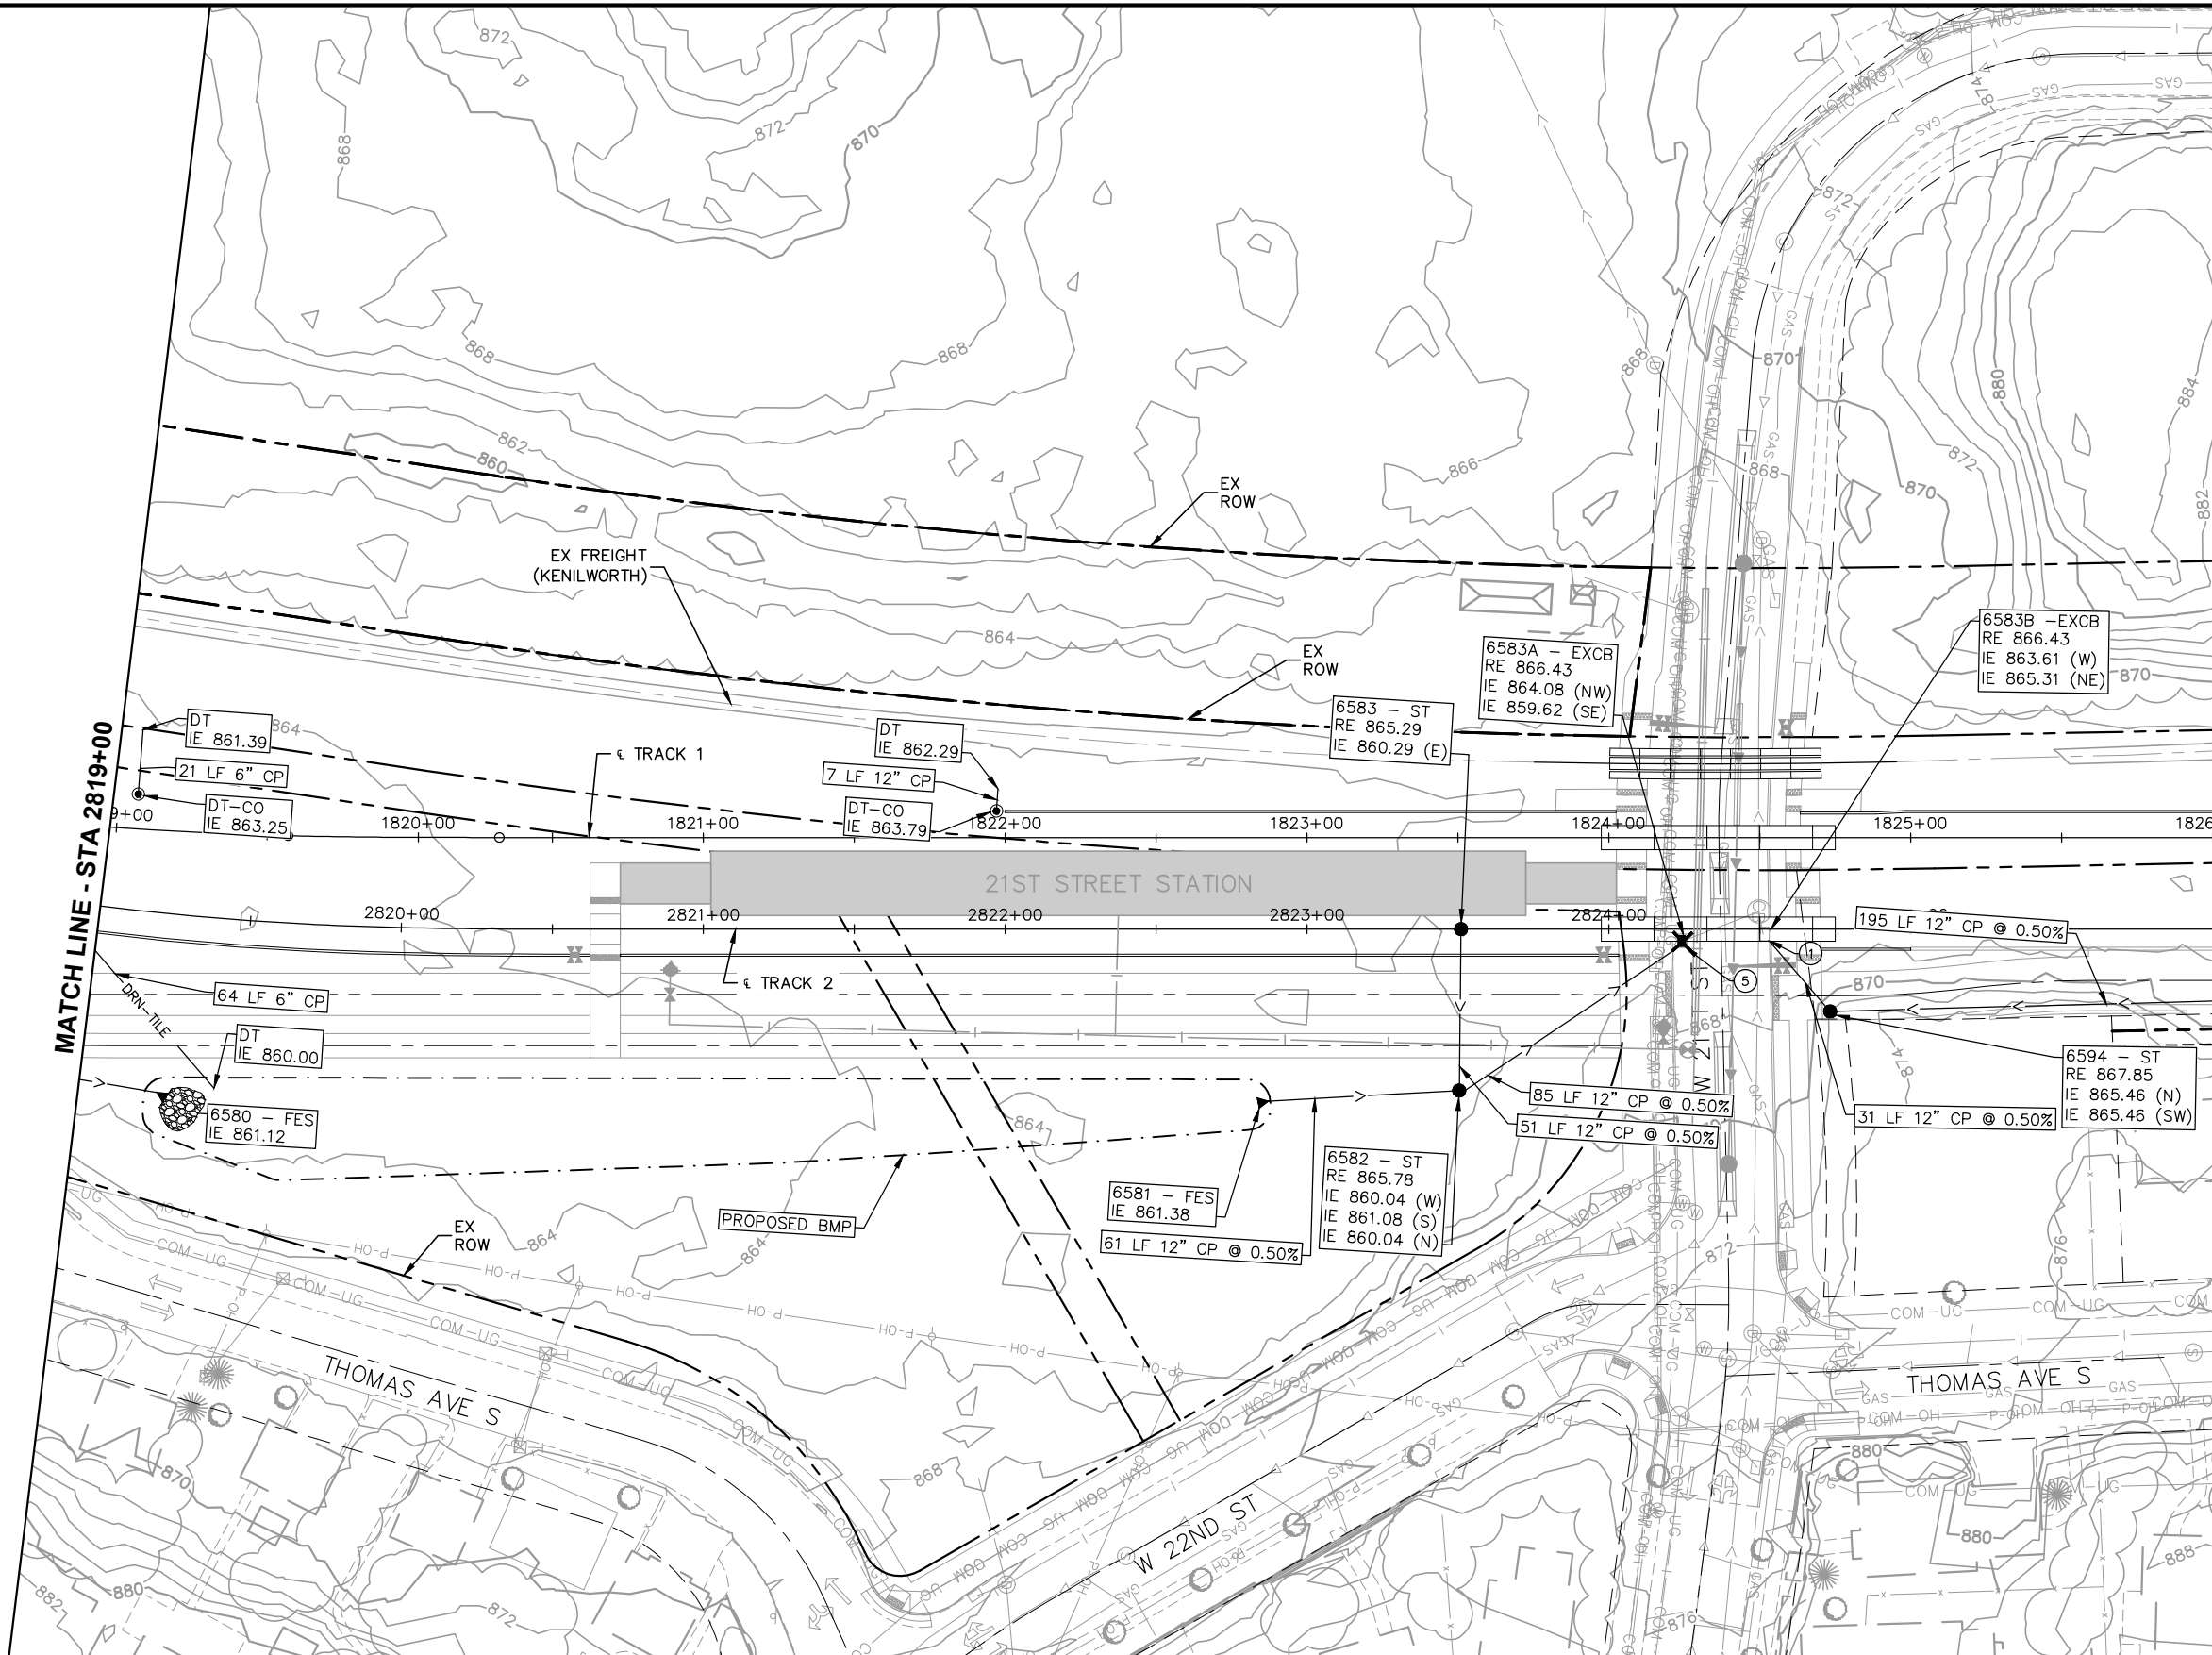

| NO. | DATE | BY | CHECK | DESIGN | REVISION / SUBMITTAL |
|-----|------|----|-------|--------|----------------------|
|     |      |    |       |        |                      |
|     |      |    |       |        |                      |
**AECOM**

**Sambatek**  
www.sambatek.com  
Engineering | Surveying | Planning | Environmental

**60% SUBMISSION - 09/28/15**

**METROPOLITAN**  
C O U N C I L

**SOUTHWEST**  
Green Line LRT Extension

**CIVIL EAST - VOLUME 8**

**DRAINAGE PLAN**

**STA 2819+00 TO STA 2826+00**

DISCIPLINE: **DRAINAGE**

SHEET NAME: **E3-STM-PLN - 013**


**SHEET**

66

OF

95

Sep. 21 2015 03:55 pm V:\3400\_ADC\CAD\SEGMENT E3\PLAN SHEETS\STORM SEWER\E3-STM-PLN.dwg By: 498

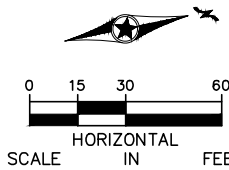

| NO. | DATE | BY | CHECK | DESIGN | REVISION / SUBMITTAL |
|-----|------|----|-------|--------|----------------------|
|     |      |    |       |        |                      |
|     |      |    |       |        |                      |
|  |  |
|--|--|
|  |  |
|  |  |
|  |  |
|  |  |
|  |  |
|  |  |
|  |  |
|  |  |
|  |  |
|  |  |



60% SUBMISSION - 09/28/15



CIVIL EAST - VOLUME 8  
DRAINAGE  
PLAN  
STA 2826+00 TO STA 2833+00


DISCIPLINE: DRAINAGE  
SHEET NAME: E3-STM-PLN - 014

SHEET  
67  
OF  
95




Sep. 21 2015 03:56 pm V:\3400\_ADC\CAD\SEGMENT E3\PLAN SHEETS\STORM SEWER\E3-STM-PLN.dwg By: 498

MATCH LINE - STA 2833+00

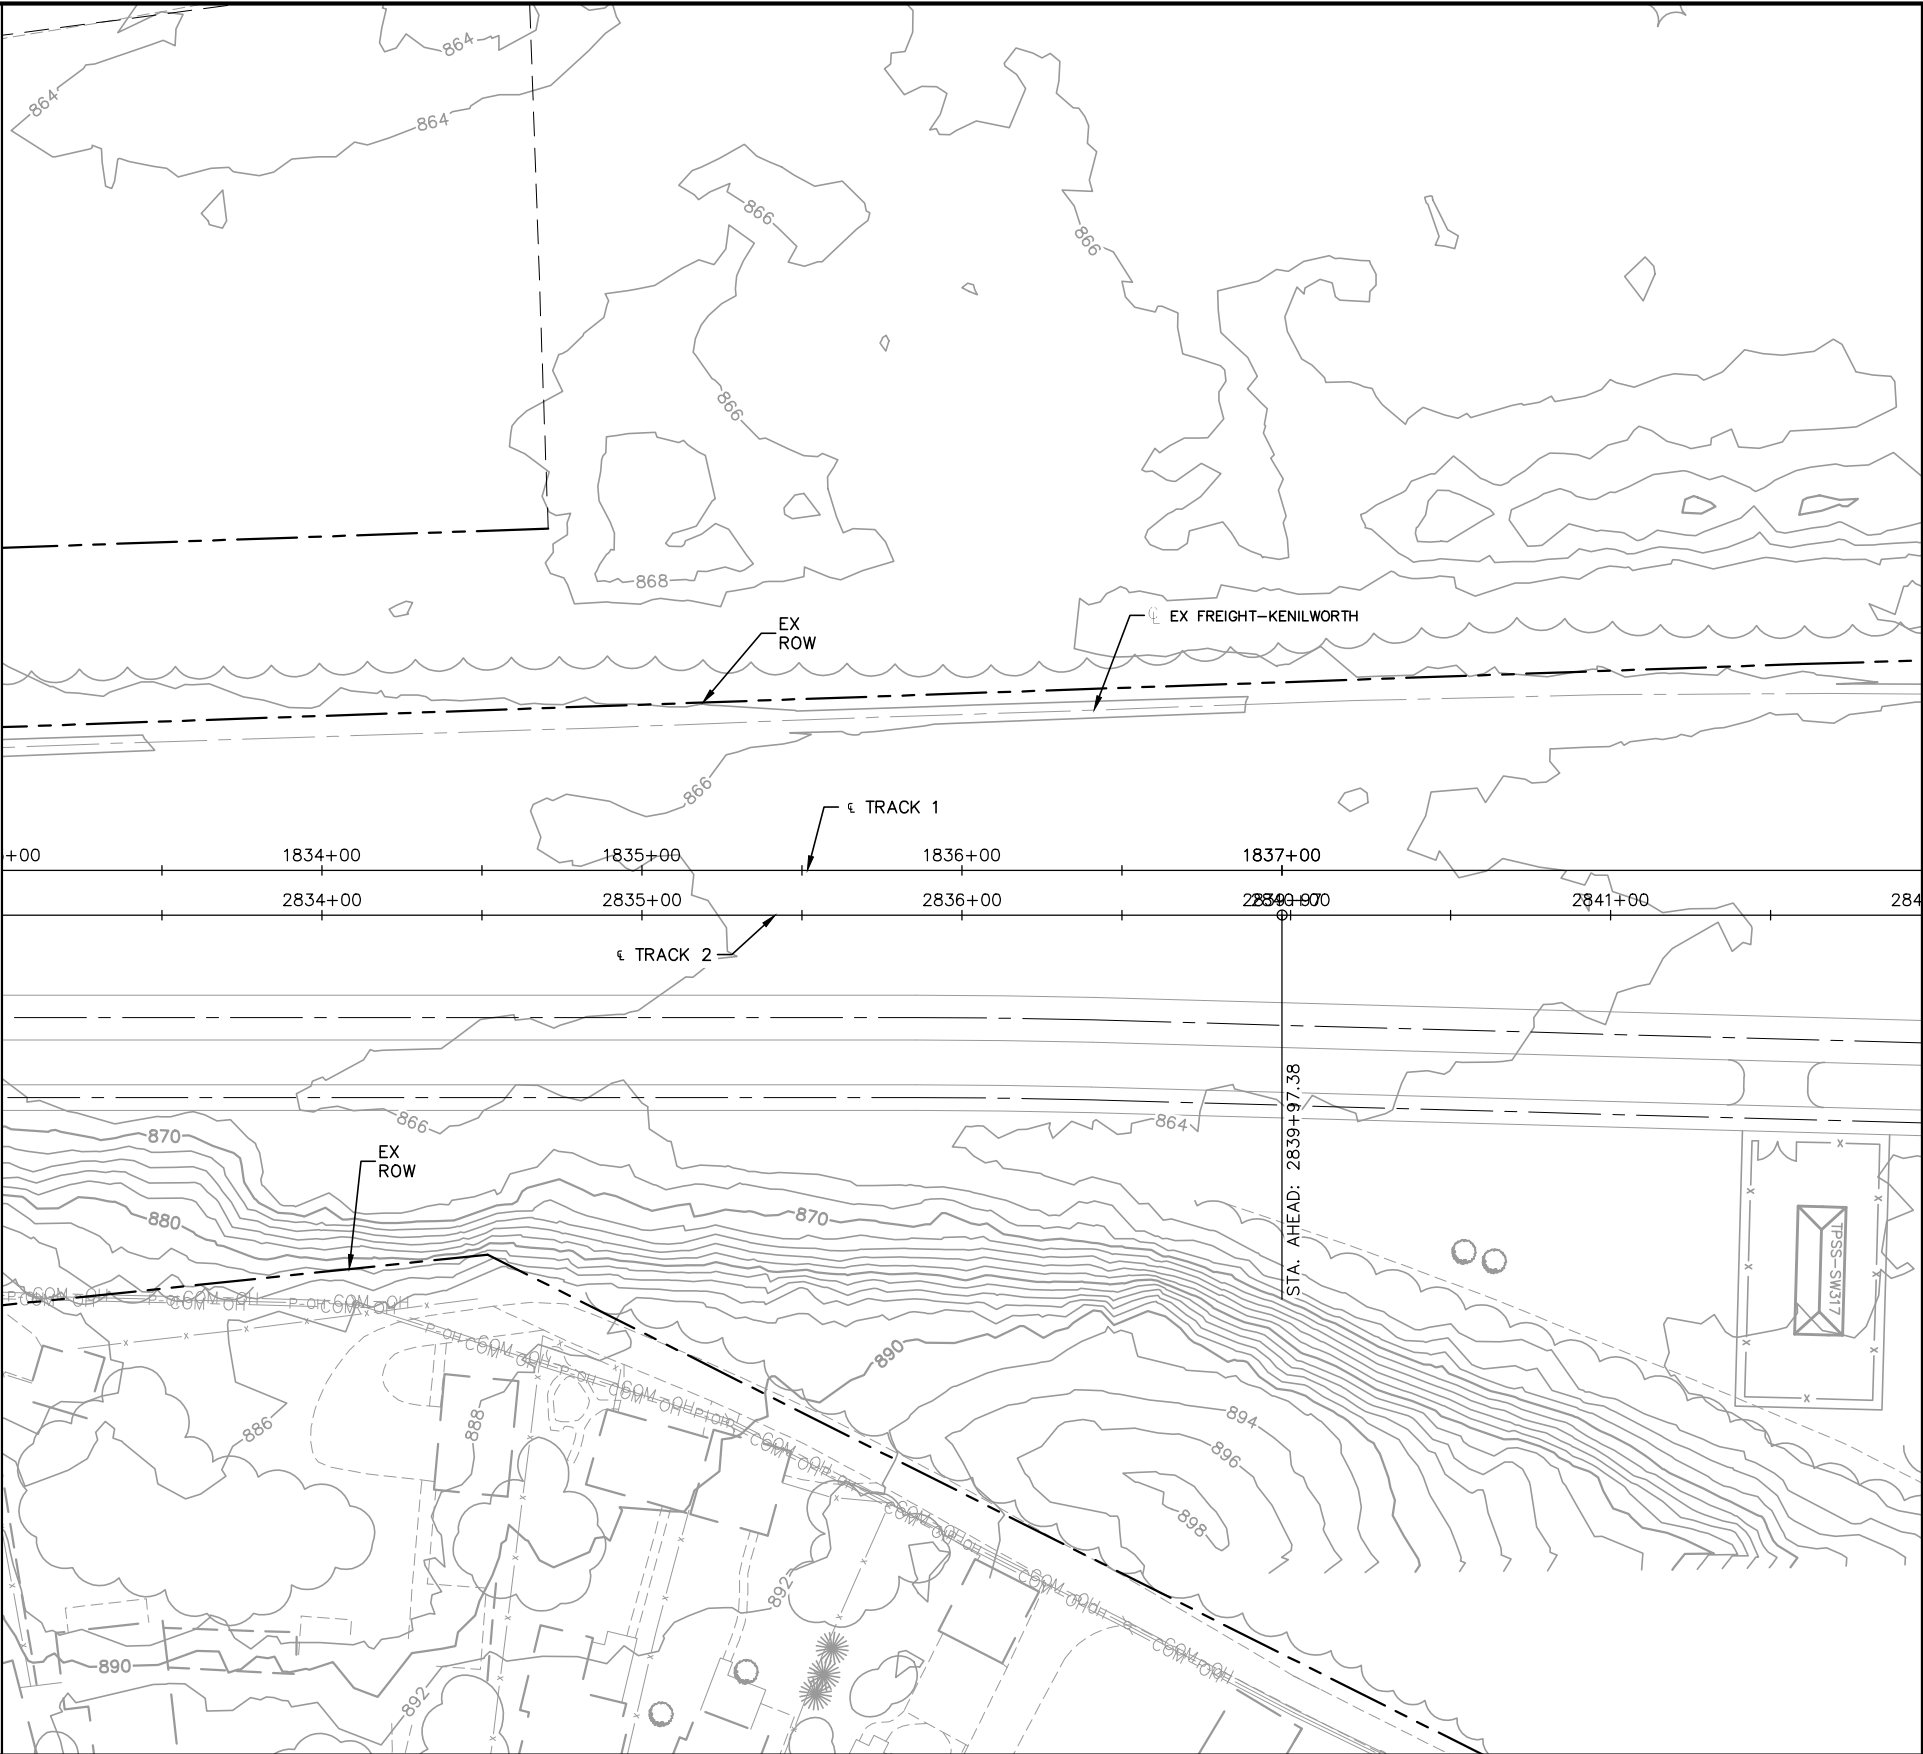

END EAST SEGMENT 3 - STA 2842+00  
BEGIN EAST SEGMENT 4 - STA 2842+00

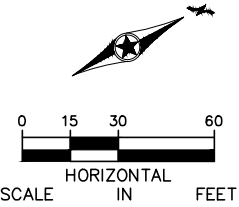

| NO. | DATE | BY | CHECK | DESIGN | REVISION / SUBMITTAL |
|-----|------|----|-------|--------|----------------------|
|     |      |    |       |        |                      |
|     |      |    |       |        |                      |
www.sambatek.com  
Engineering | Surveying | Planning | Environmental



METROPOLITAN  
COUNCIL

60% SUBMISSION - 09/28/15



SOUTHWEST  
Green Line LRT Extension




CIVIL EAST - VOLUME 8  
DRAINAGE  
PLAN  
STA 2833+00 TO STA 2842+00

DISCIPLINE: DRAINAGE


SHEET NAME: E3-STM-PLN - 015

SHEET  
68  
OF  
95

Sep. 21 2015 04:09 pm V:\3400\_ADC\CAD\segment e4\plan sheets\storm sewer\E4--STM--PLN.dwg By: 554

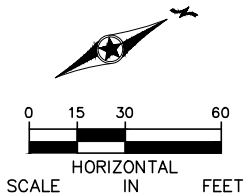

| NO. | DATE | BY | CHECK | DESIGN | REVISION / SUBMITTAL |
|-----|------|----|-------|--------|----------------------|
|     |      |    |       |        |                      |
|     |      |    |       |        |                      |
 



60% SUBMISSION - 09/28/15





CIVIL EAST - VOLUME 8  
DRAINAGE  
PLAN  
STA 2842+00 TO STA 2848+00

|                         |                                 |
|-------------------------|---------------------------------|
| DISCIPLINE:<br>DRAINAGE | SHEET NAME:<br>E4-STM-PLN - 001 |
|-------------------------|---------------------------------|

SHEET  
69  
OF  
95



Sep. 21 2015 04:11 pm V:\3400\_ADC\CAD\segment ex\plan sheets\storm sewer\E4--STM--PLN.dwg By: 554

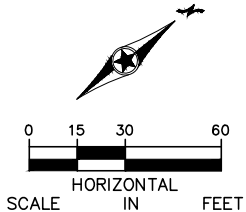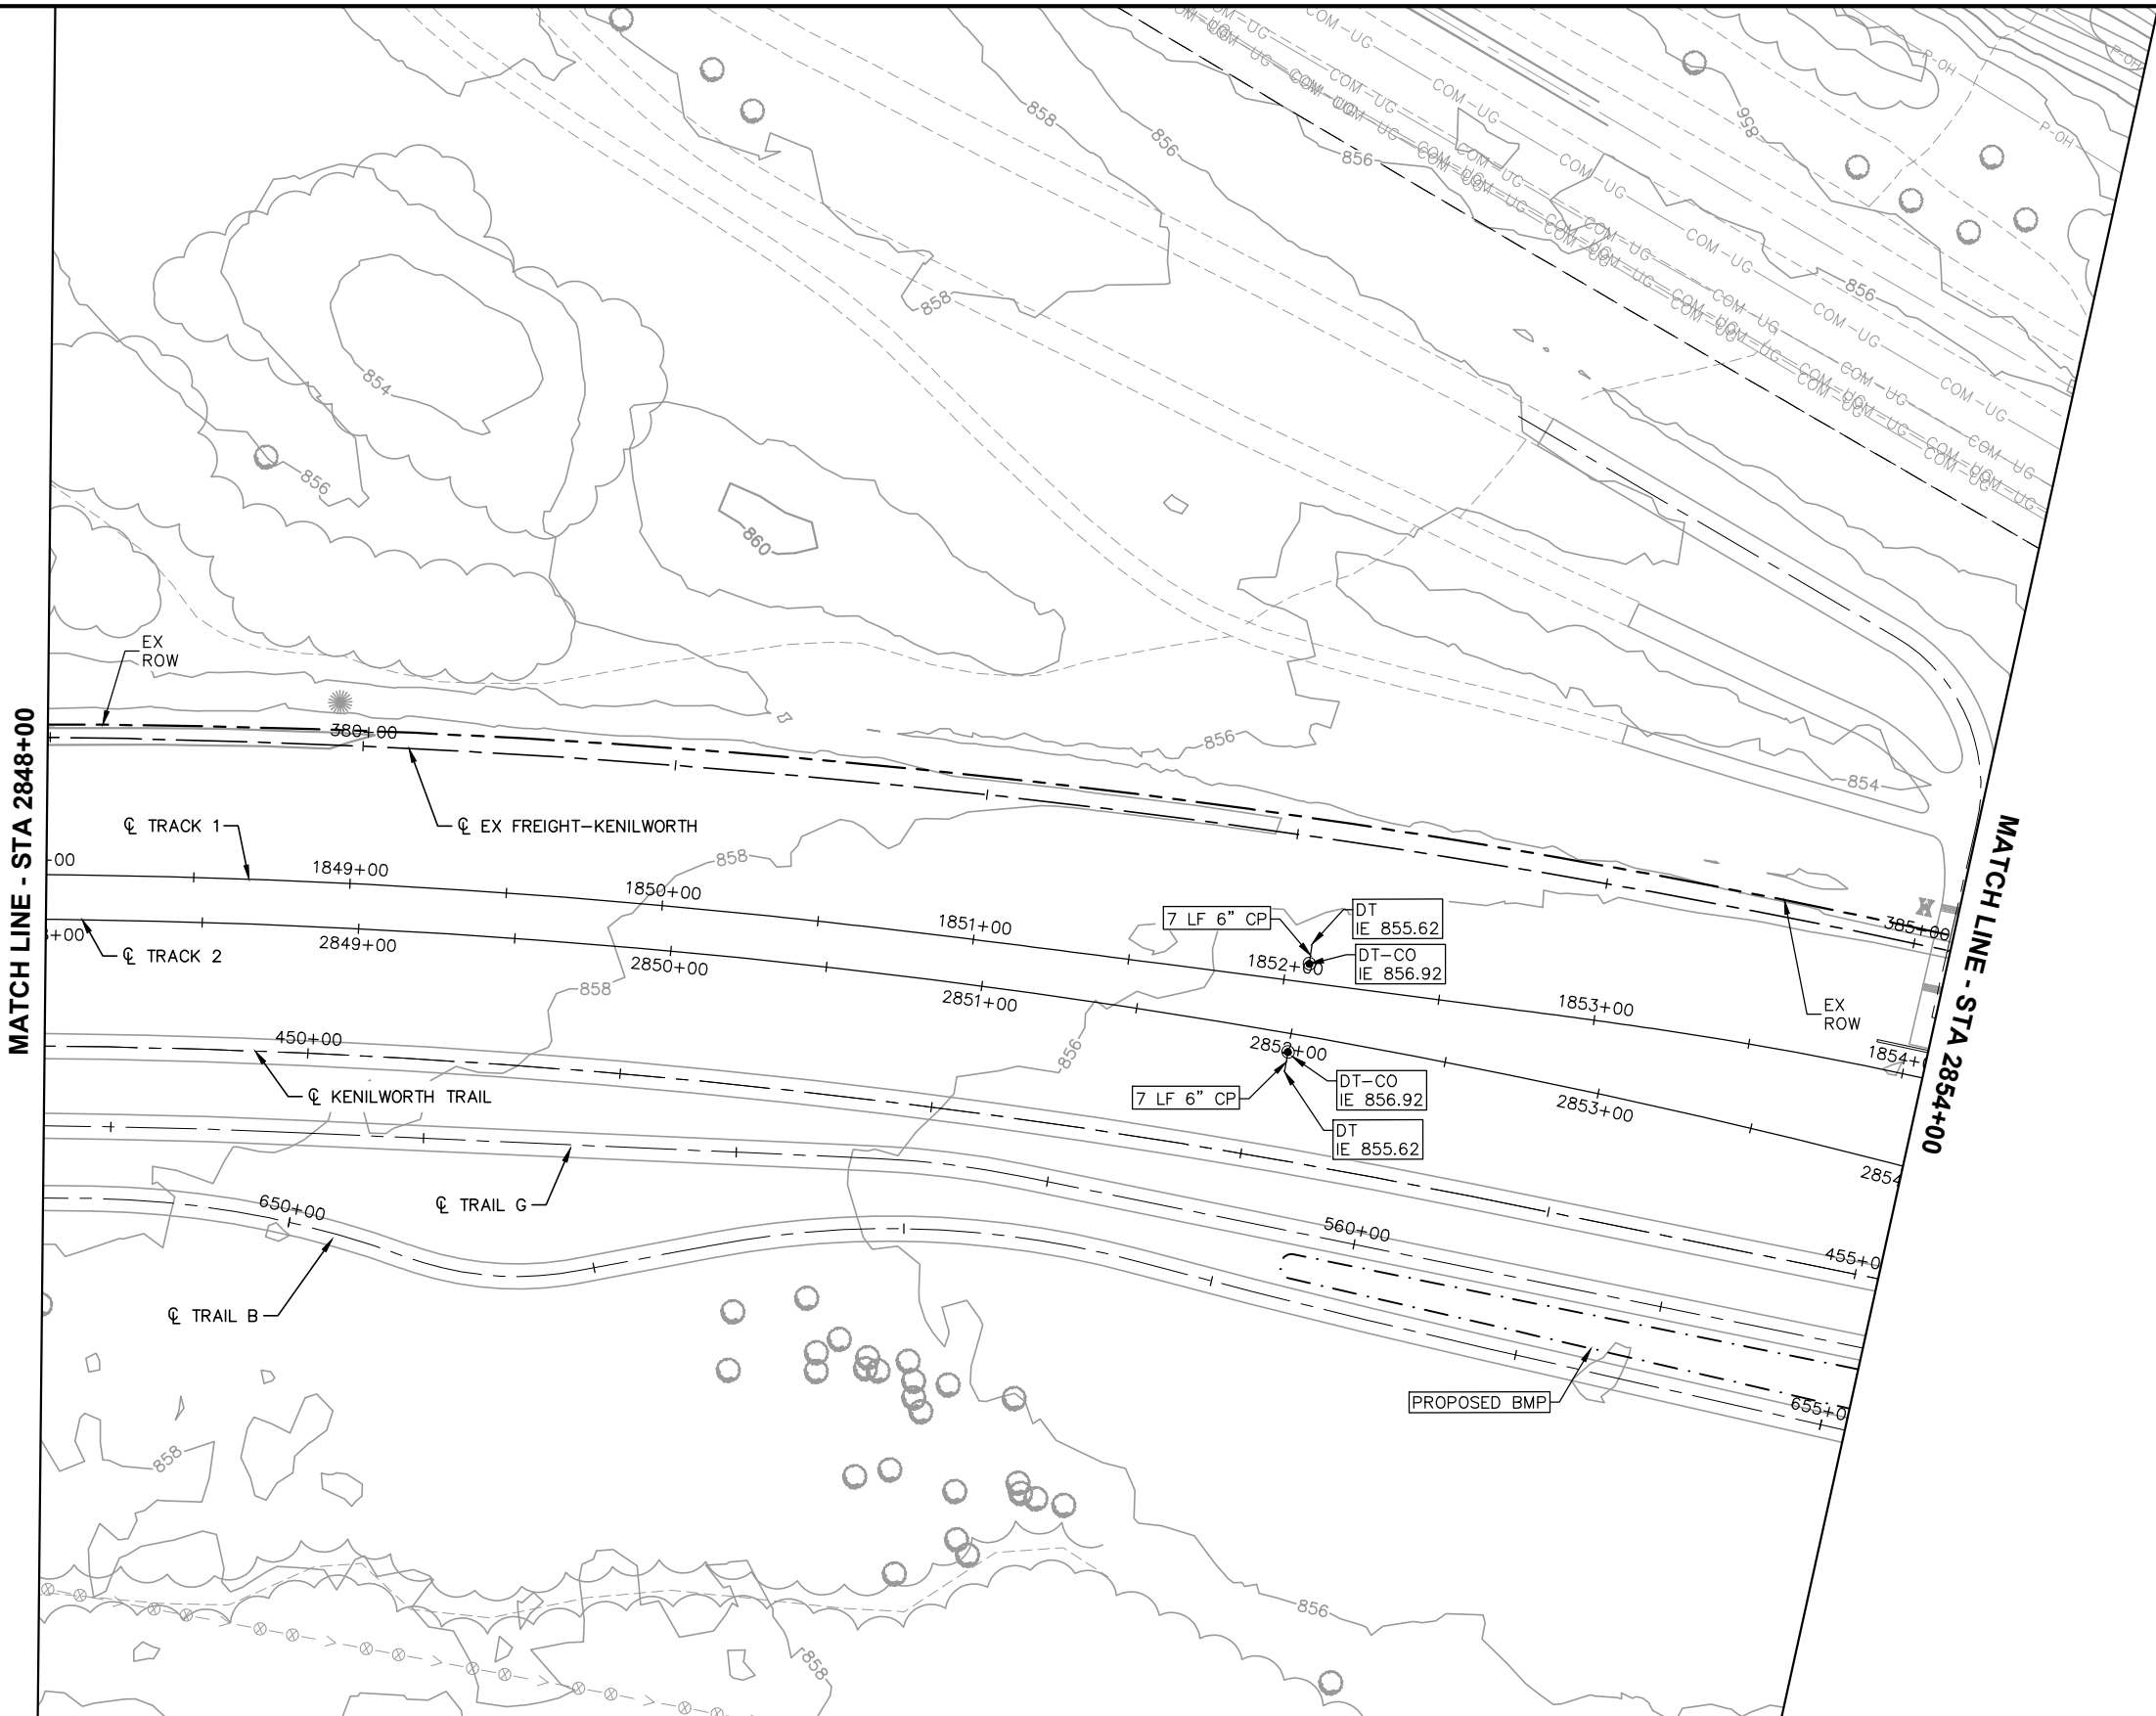

| NO. | DATE | BY | CHECK | DESIGN | REVISION / SUBMITTAL |
|-----|------|----|-------|--------|----------------------|
|     |      |    |       |        |                      |
|     |      |    |       |        |                      |
60% SUBMISSION - 09/28/15





CIVIL EAST - VOLUME 8  
DRAINAGE  
PLAN  
STA 2848+00 TO STA 2854+00

DISCIPLINE: DRAINAGE


SHEET NAME: E4-STM-PLN - 002

SHEET  
70  
OF  
95

Sep. 21 2015 04:12 pm V:\3400\_ADC\CAD\segment e4\plan sheets\storm sewer\E4--STM--PLN.dwg By: 554

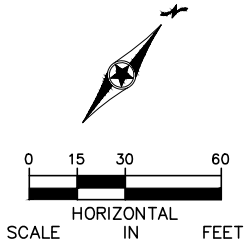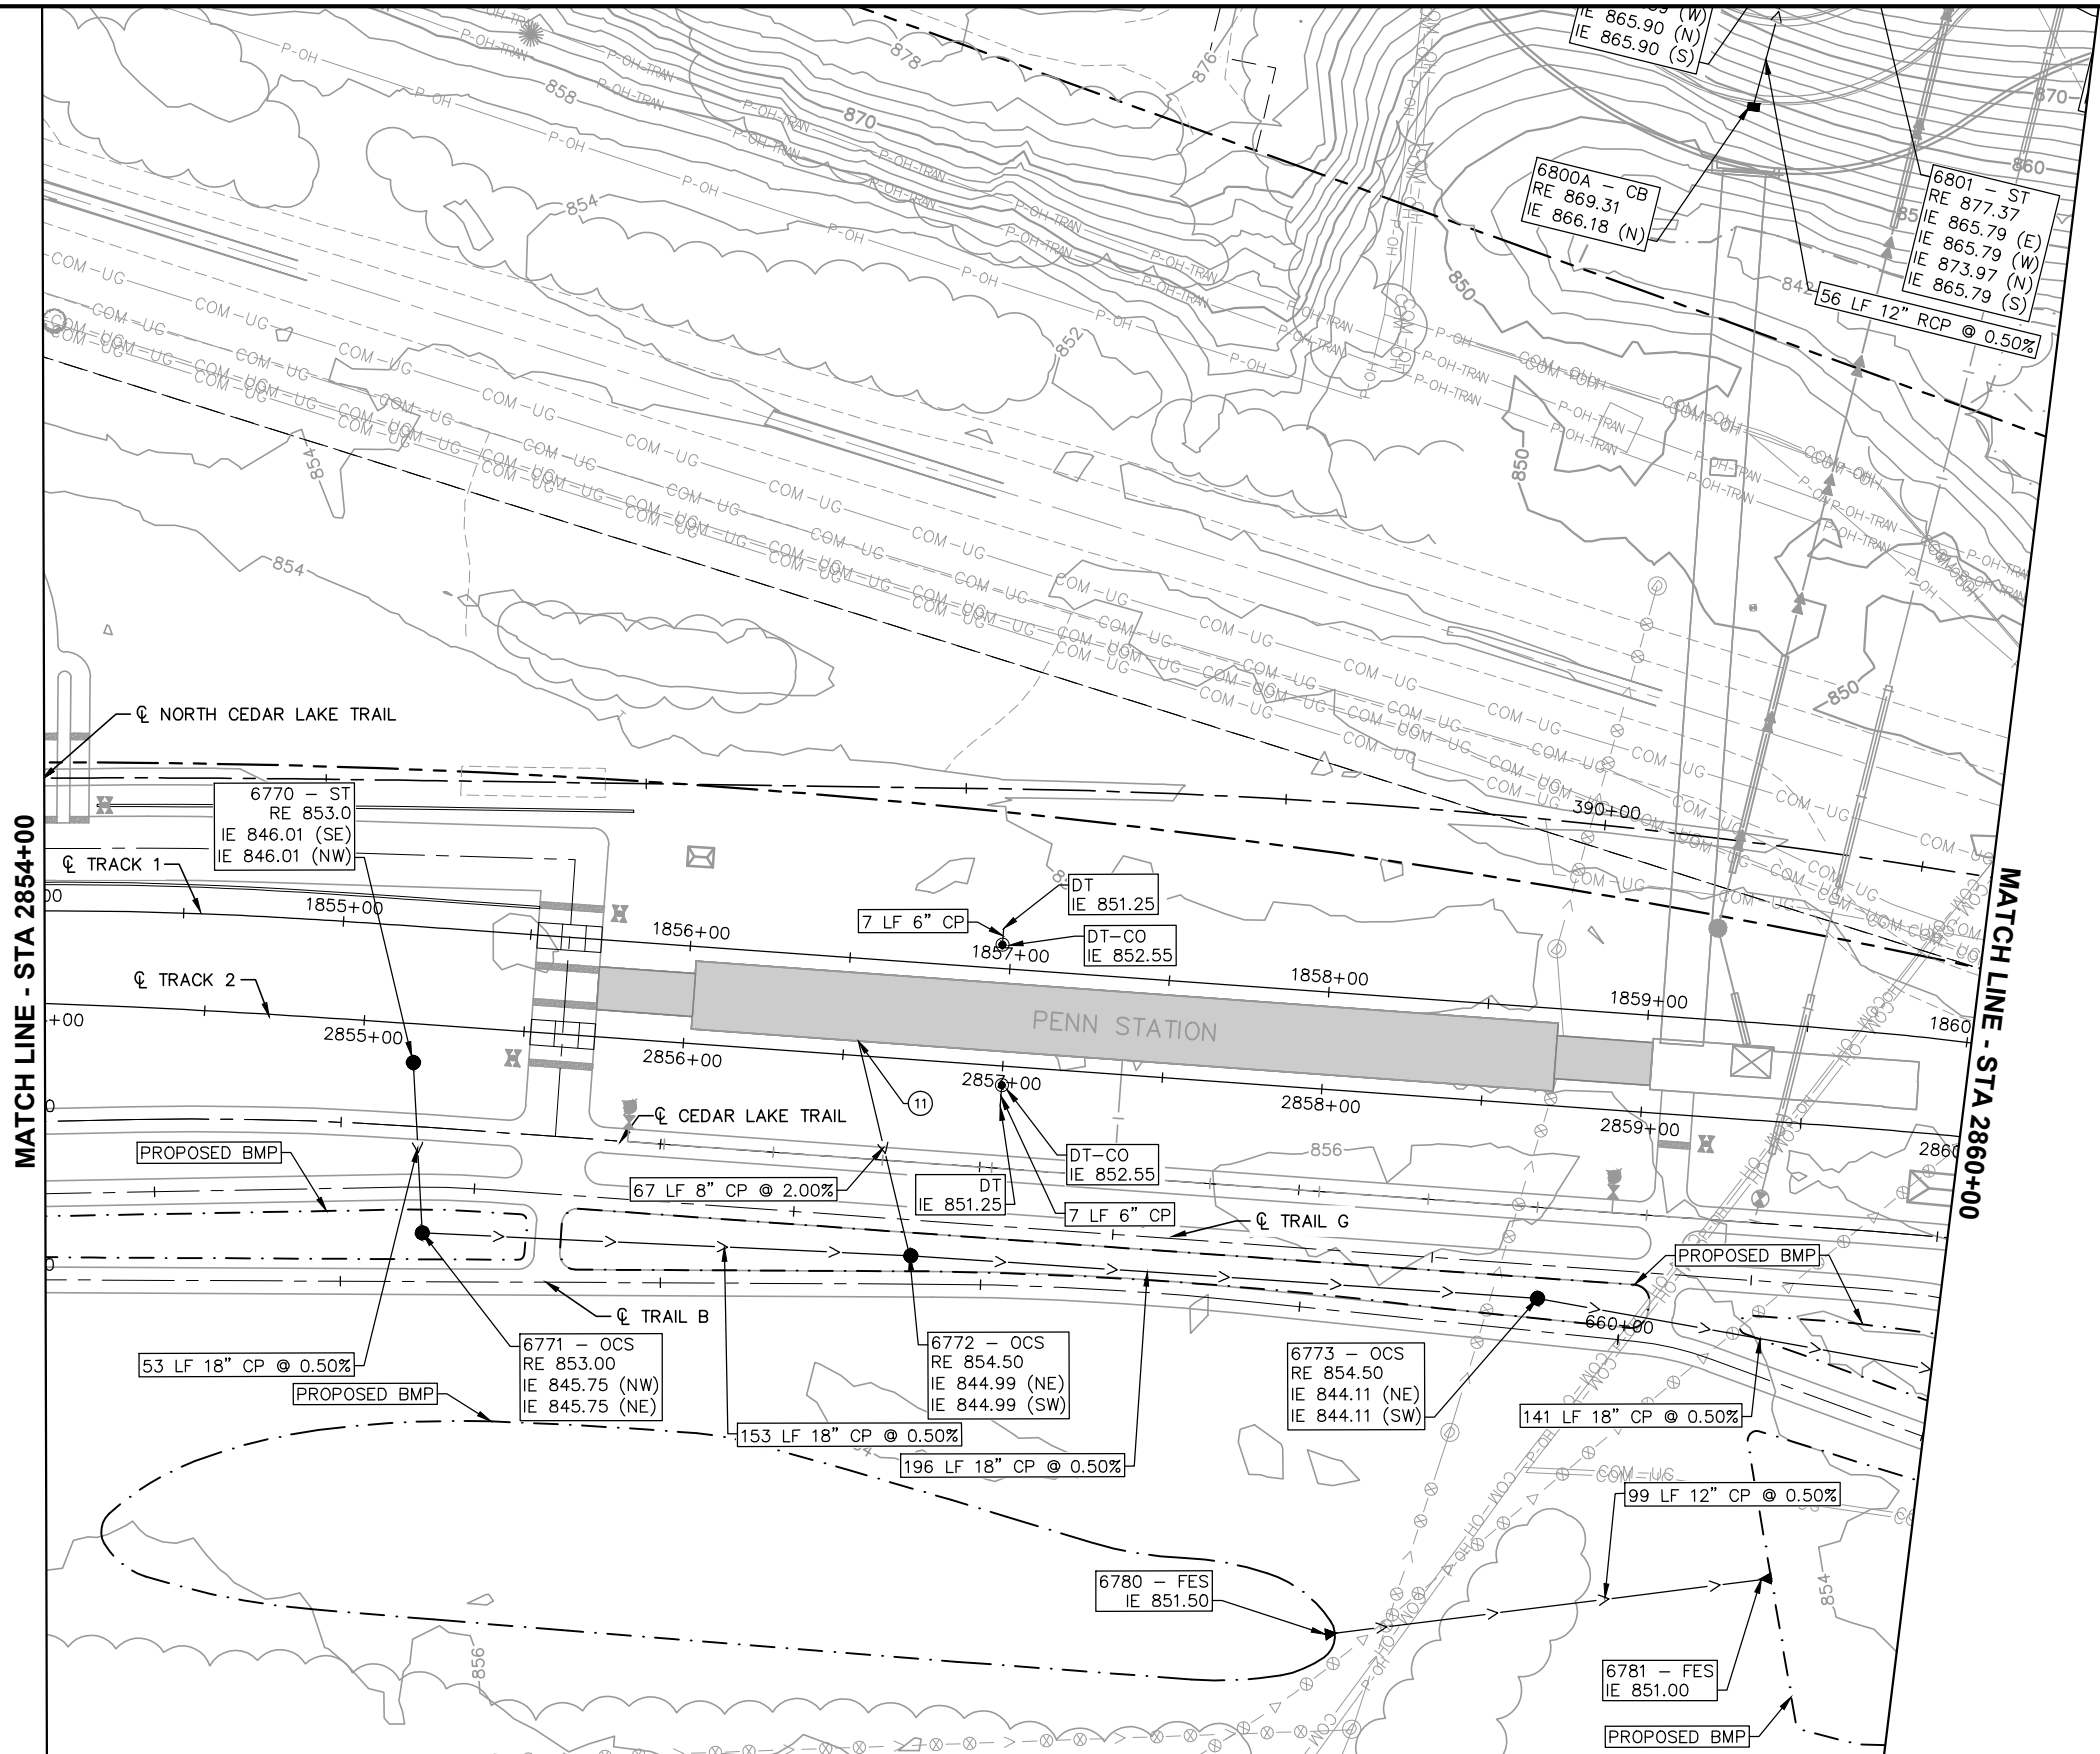

| NO. | DATE | BY | CHECK | DESIGN | REVISION / SUBMITTAL |
|-----|------|----|-------|--------|----------------------|
|     |      |    |       |        |                      |
|     |      |    |       |        |                      |
 



www.sambatek.com  
Engineering | Surveying | Planning | Environmental



METROPOLITAN  
COUNCIL

60% SUBMISSION - 09/28/15



SOUTHWEST  
Green Line LRT Extension



CIVIL EAST - VOLUME 8  
DRAINAGE  
PLAN  
STA 2854+00 TO STA 2860+00


DISCIPLINE: DRAINAGE

SHEET NAME: E4-STM-PLN - 003

SHEET  
71  
OF  
95



Sep. 21 2015 04:13 pm V:\3400\_ADC\CAD\segment e4\plan sheets\storm sewer\E4-STM-PLN.dwg By: 554

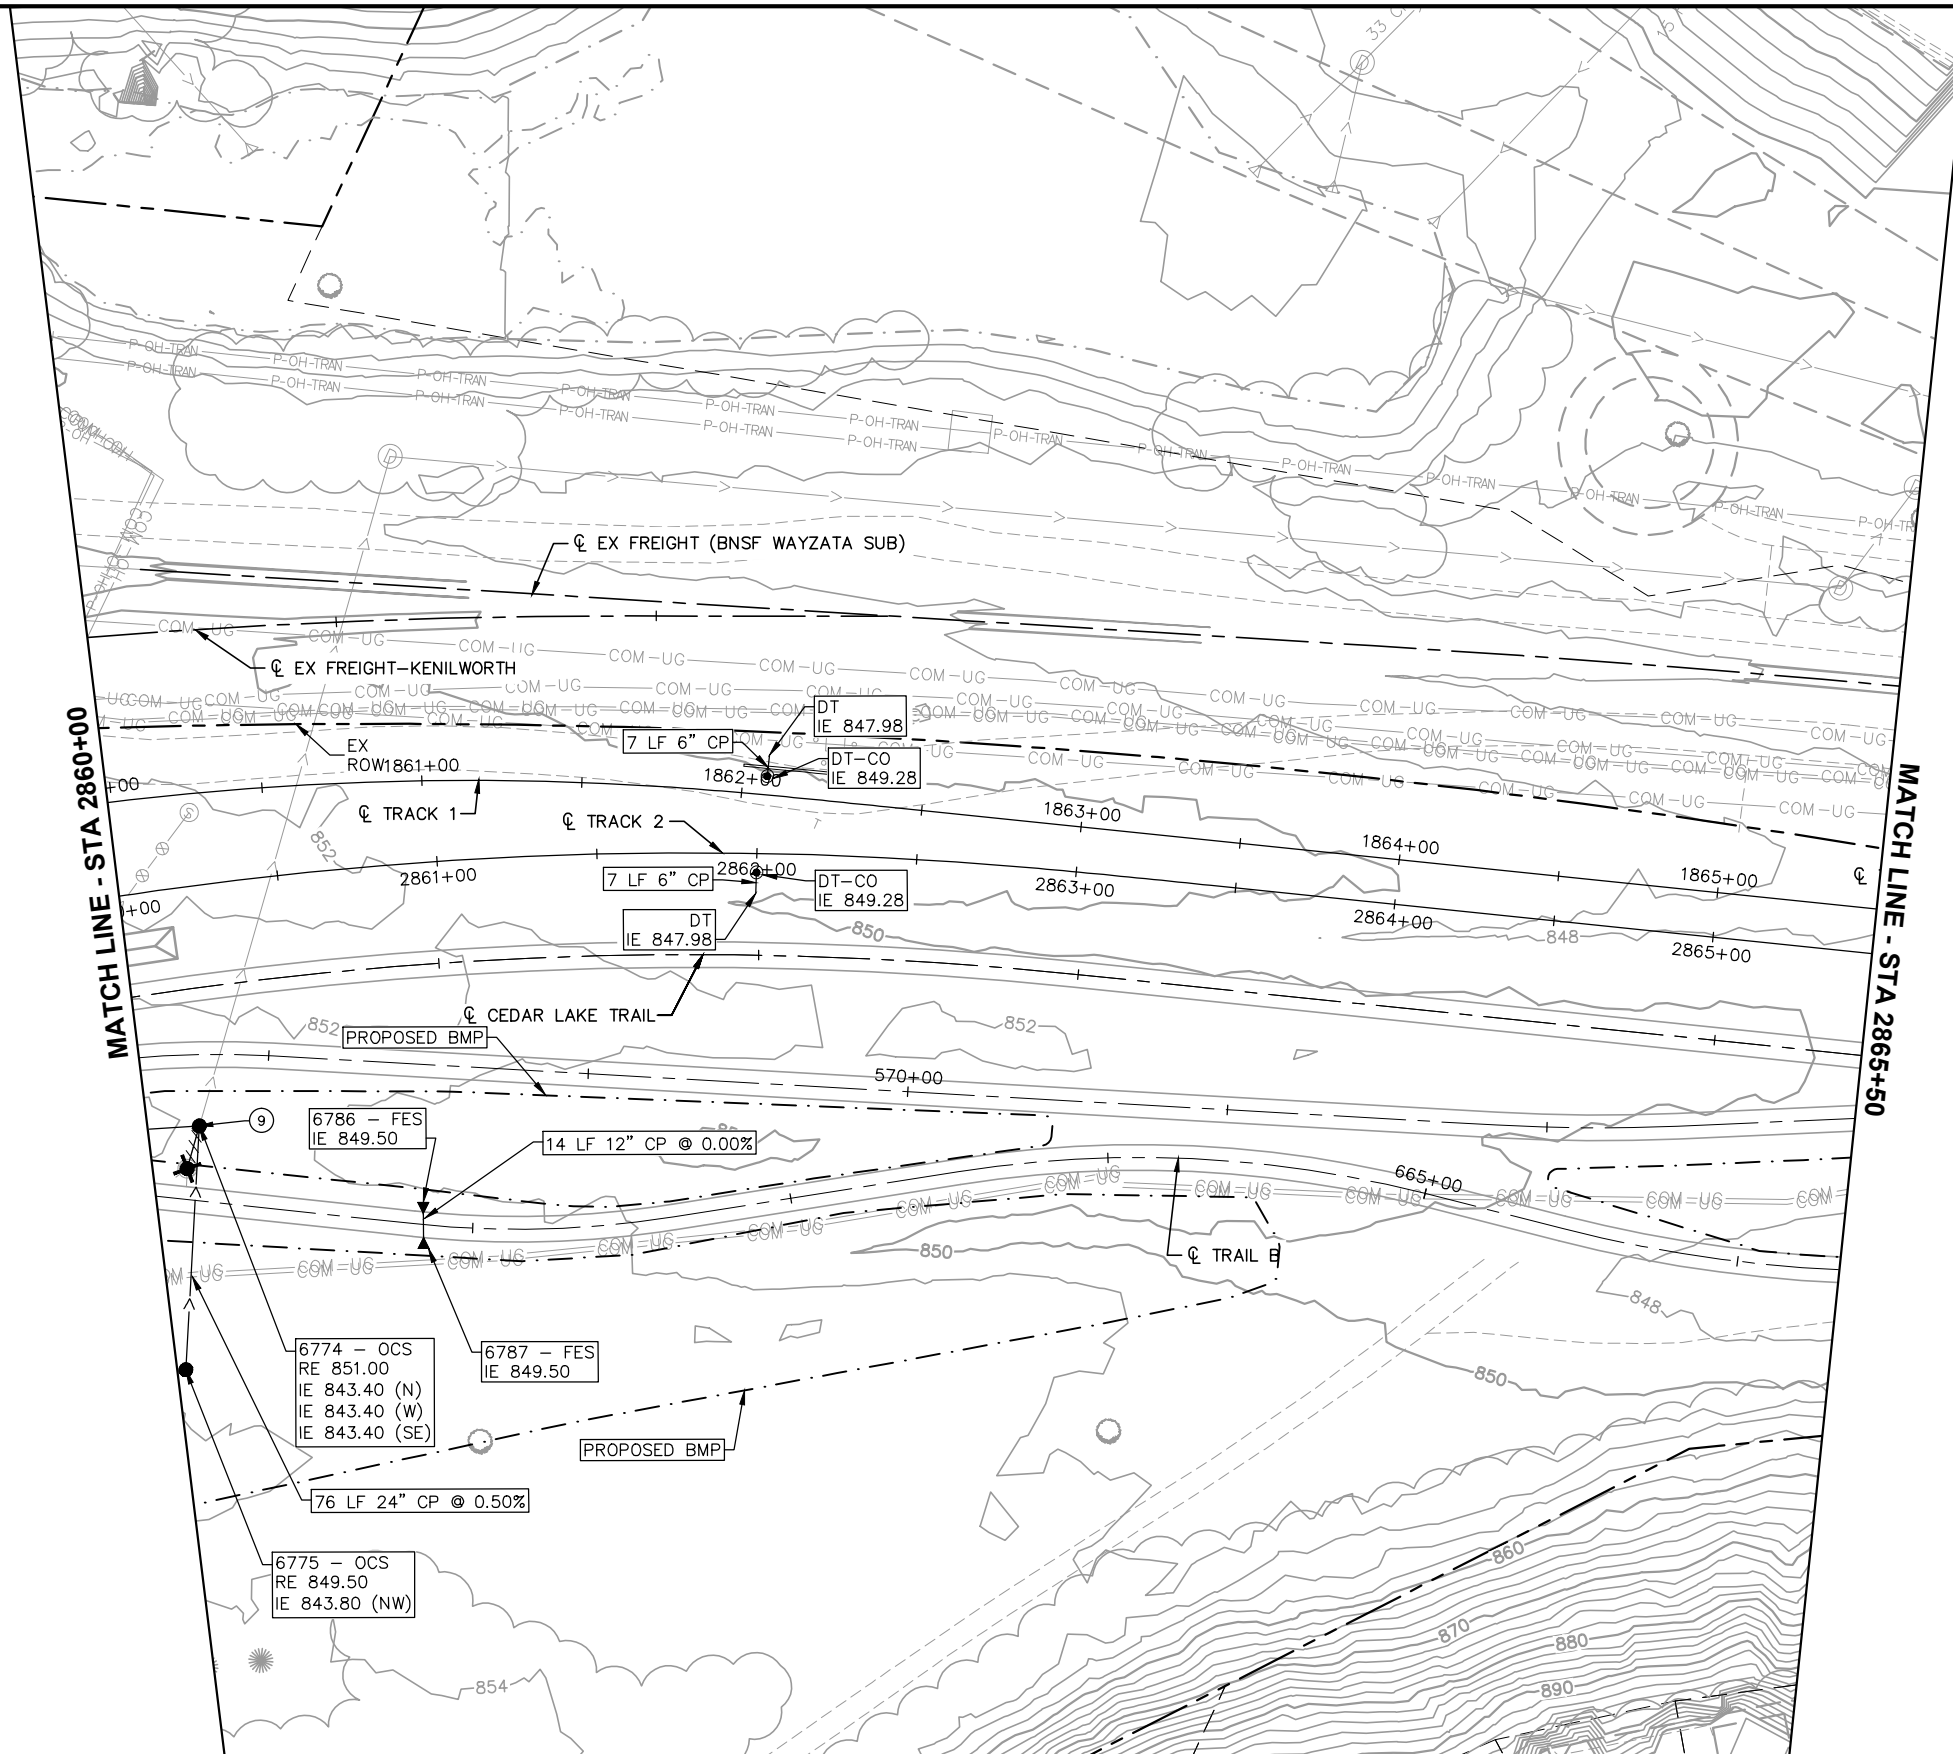

| NO. | DATE | BY | CHECK | DESIGN | REVISION / SUBMITTAL |
|-----|------|----|-------|--------|----------------------|
|     |      |    |       |        |                      |
|     |      |    |       |        |                      |
|  |
|--|
|  |
|  |
|  |
|  |
|  |
|  |
|  |
|  |
|  |
|  |
|  |



60% SUBMISSION - 09/28/15





CIVIL EAST - VOLUME 8  
DRAINAGE  
PLAN  
STA 2860+00 TO STA 2865+50

DISCIPLINE: DRAINAGE  
SHEET NAME: E4-STM-PLN - 004

SHEET  
72  
OF  
95

Sep. 21 2015 04:15 pm V:\3400\_ADC\CAD\segment e4\plan sheets\storm sewer\E4-STM-PLN.dwg By: 554

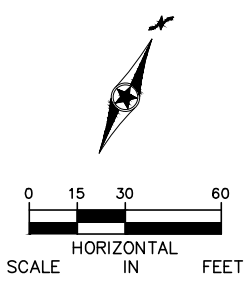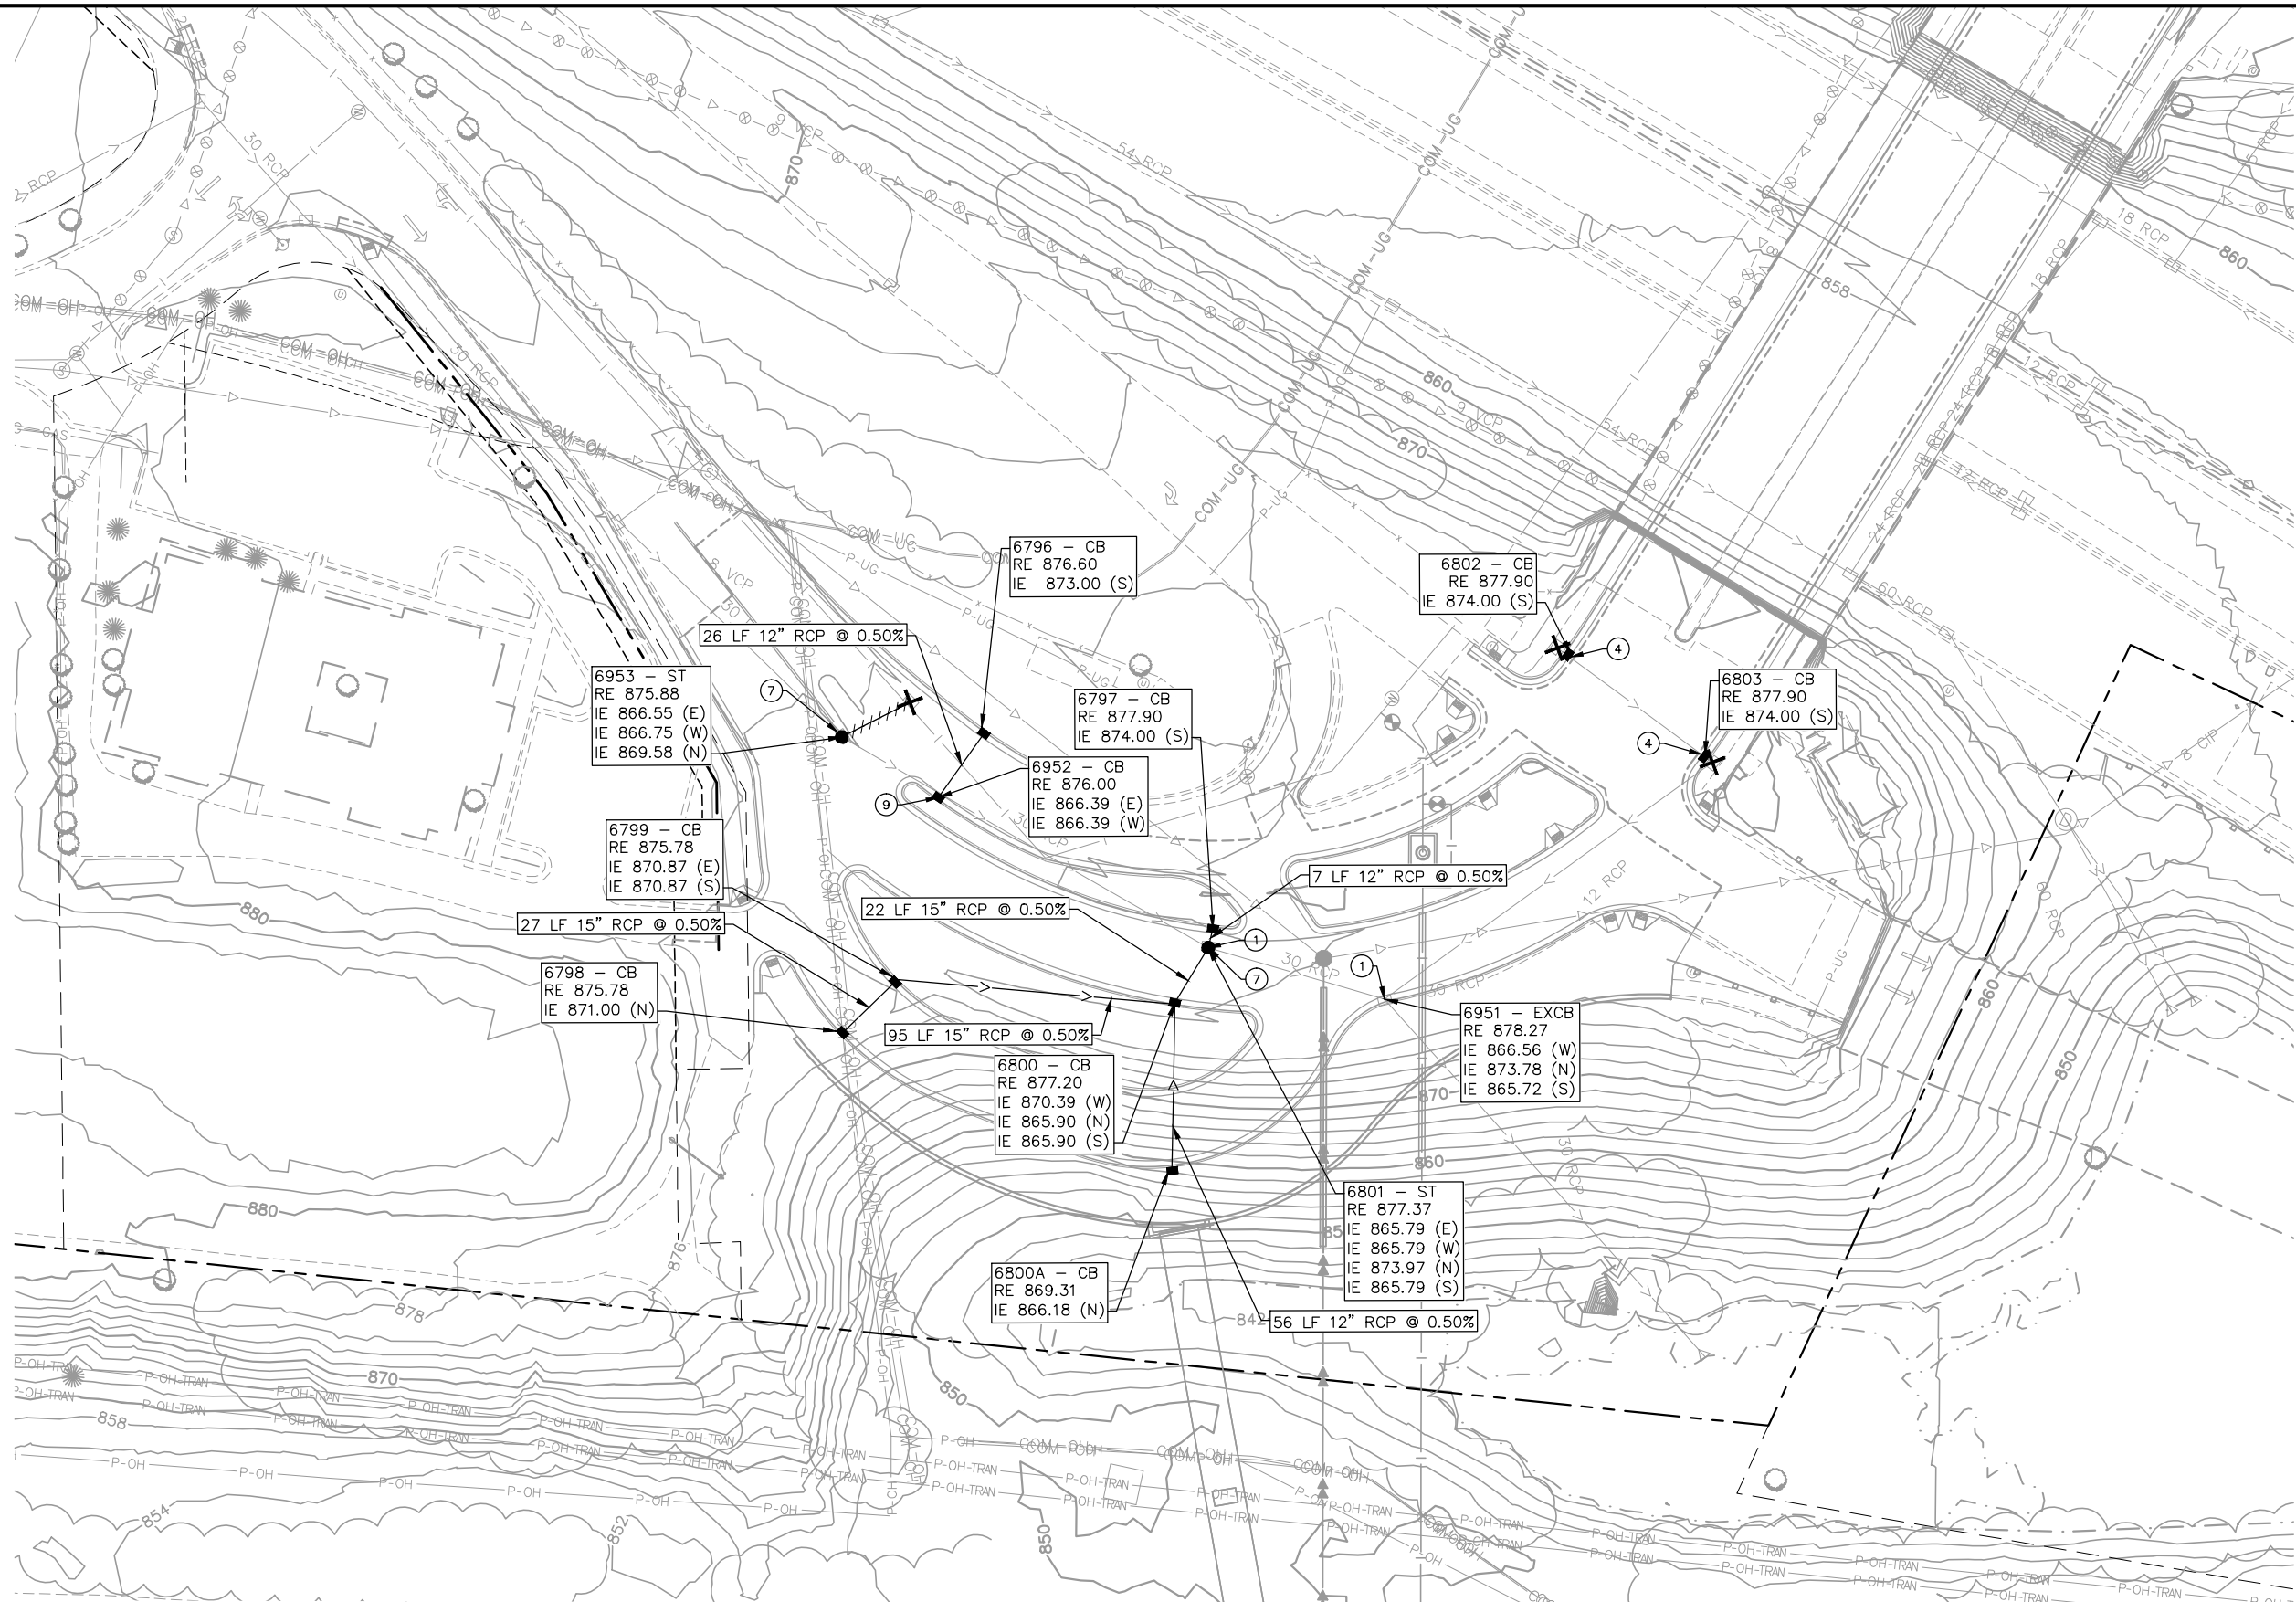

| NO. | DATE | BY | CHECK | DESIGN | REVISION / SUBMITTAL |
|-----|------|----|-------|--------|----------------------|
|     |      |    |       |        |                      |
|     |      |    |       |        |                      |
60% SUBMISSION - 09/28/15





CIVIL EAST - VOLUME 8  
DRAINAGE  
PLAN  
PENN DROP-OFF

DISCIPLINE: DRAINAGE  
SHEET NAME: E4-STM-PLN - 005


SHEET  
73  
OF  
95



Sep. 21 2015 04:16 pm V:\3400\_ADC\CAD\segment e4\plan sheets\storm sewer\E4--STM--PLN.dwg By: 554

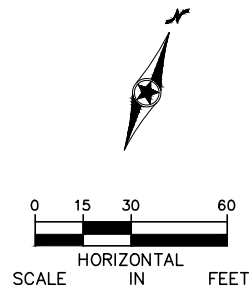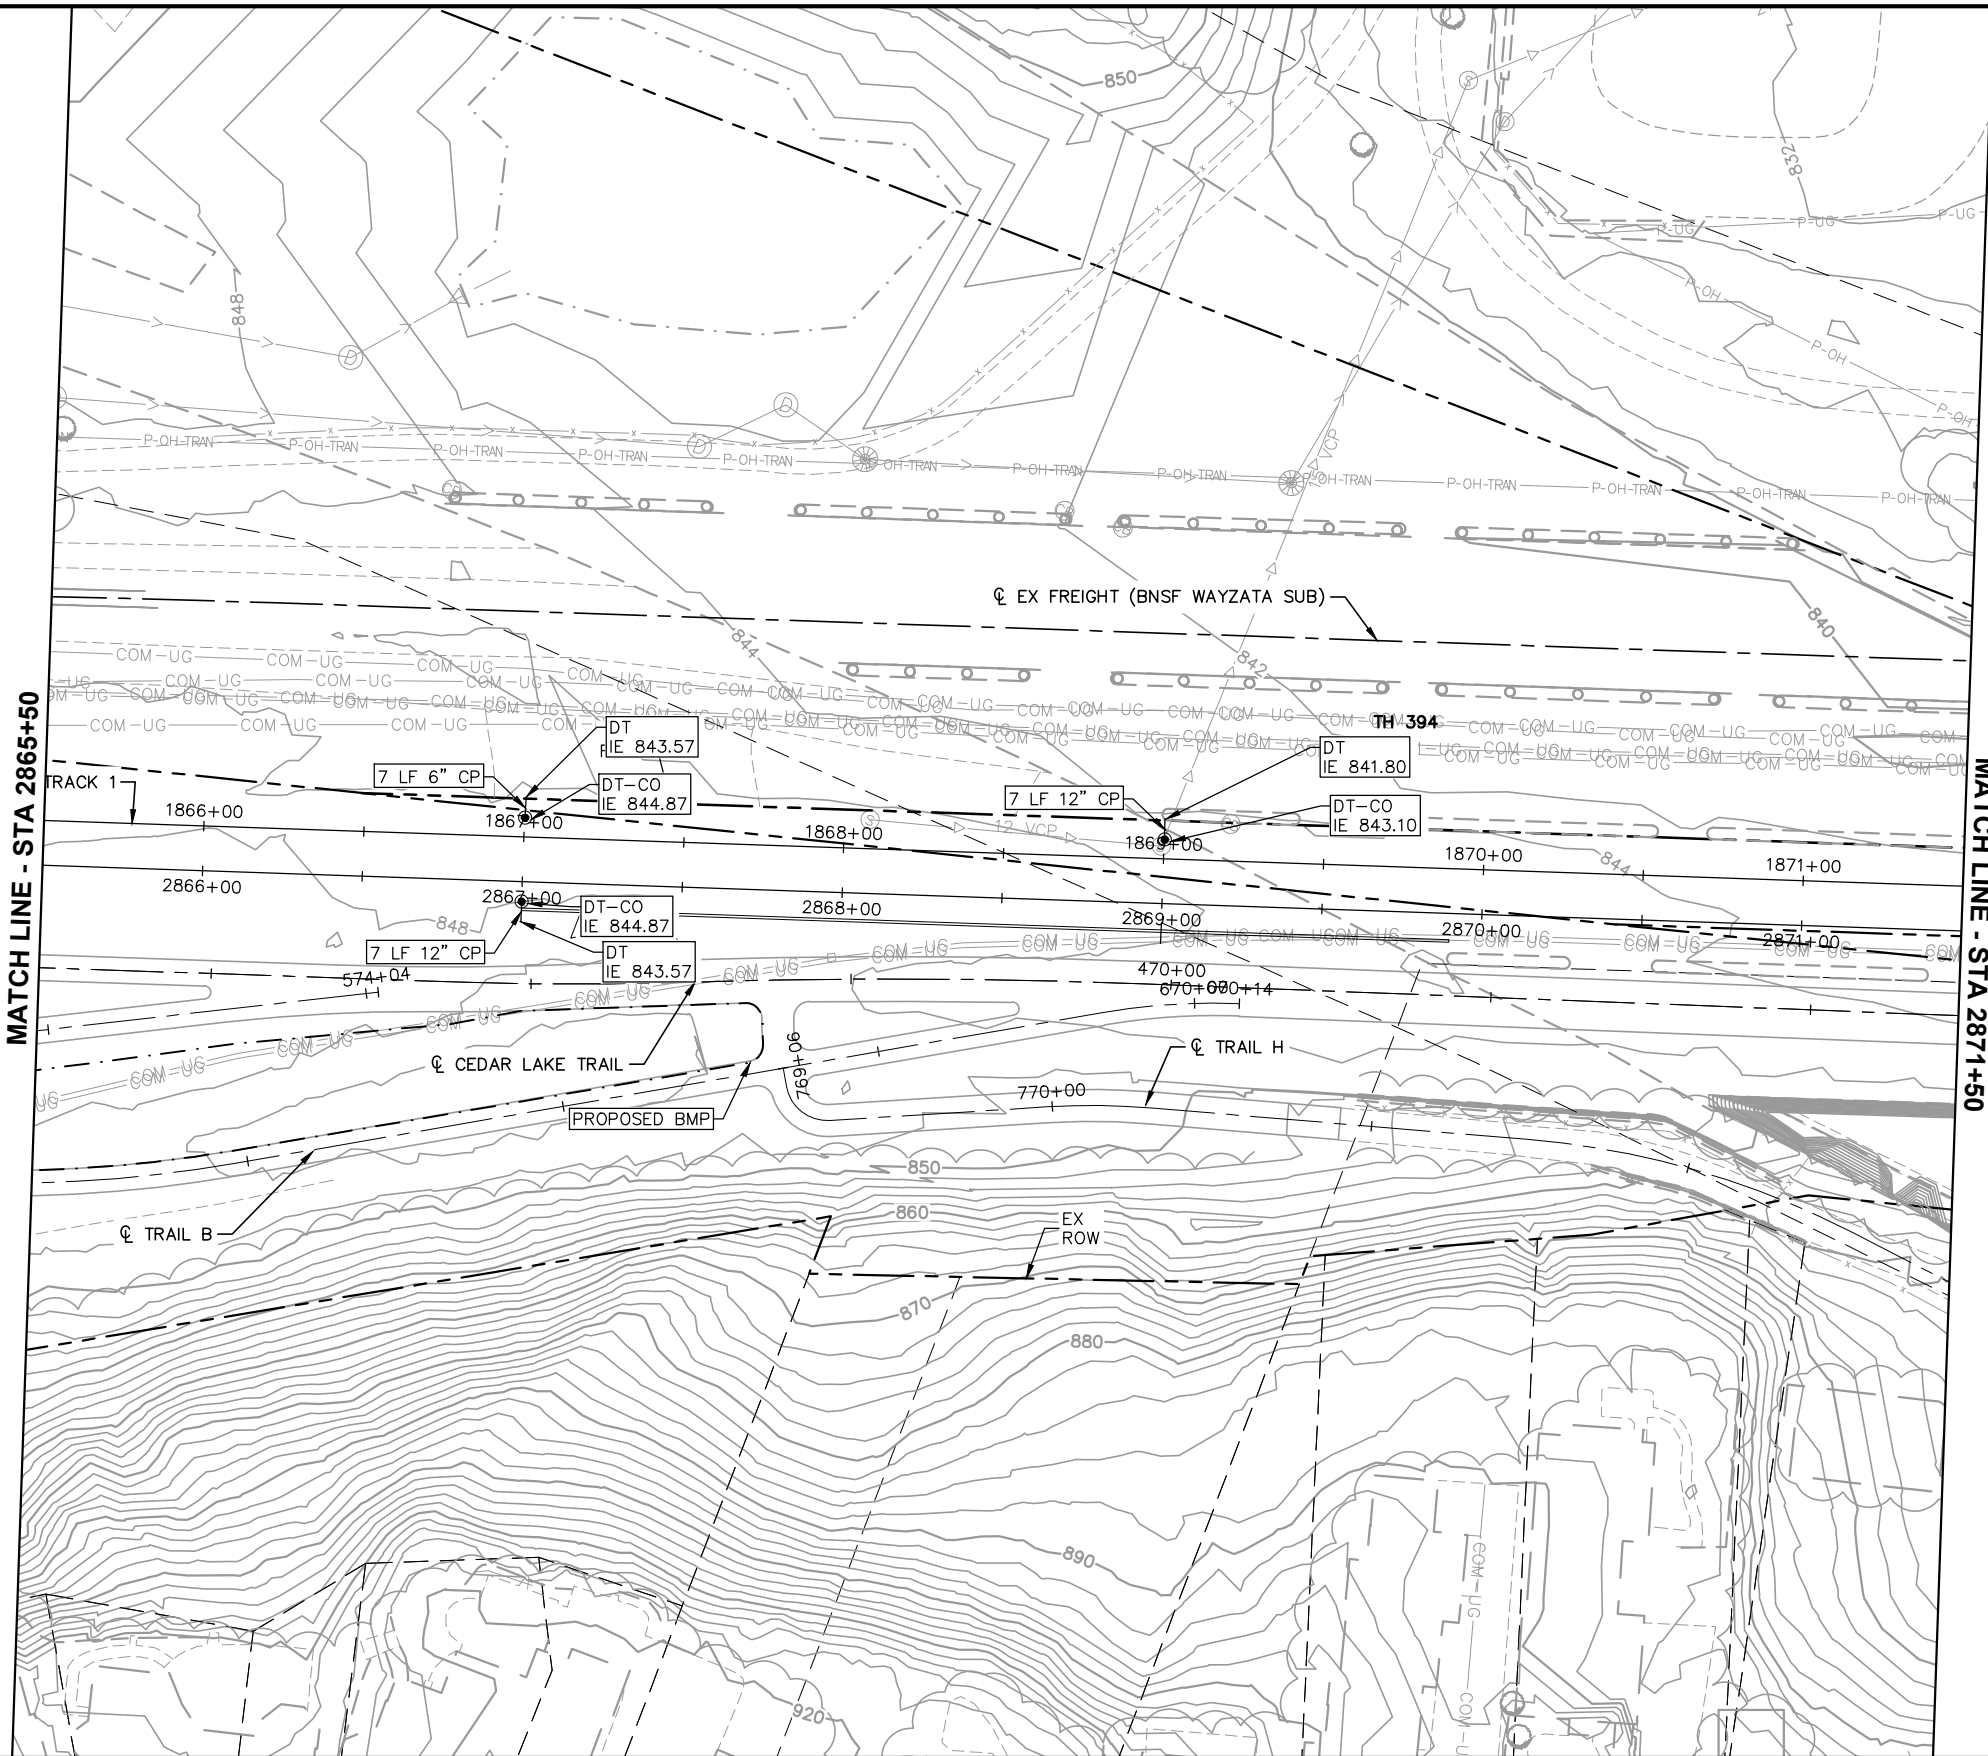

| NO. | DATE | BY | CHECK | DESIGN | REVISION / SUBMITTAL |
|-----|------|----|-------|--------|----------------------|
|     |      |    |       |        |                      |
|     |      |    |       |        |                      |
 



60% SUBMISSION - 09/28/15





CIVIL EAST - VOLUME 8  
DRAINAGE  
PLAN  
STA 2865+50 TO STA 2871+50


DISCIPLINE: DRAINAGE      SHEET NAME: E4-STM-PLN - 006

SHEET  
74  
OF  
95

Sep. 21 2015 04:17 pm V:\3400\_ADC\CAD\segment e4\plan sheets\storm sewer\E4--STM--PLN.dwg By: 554

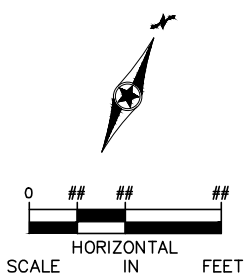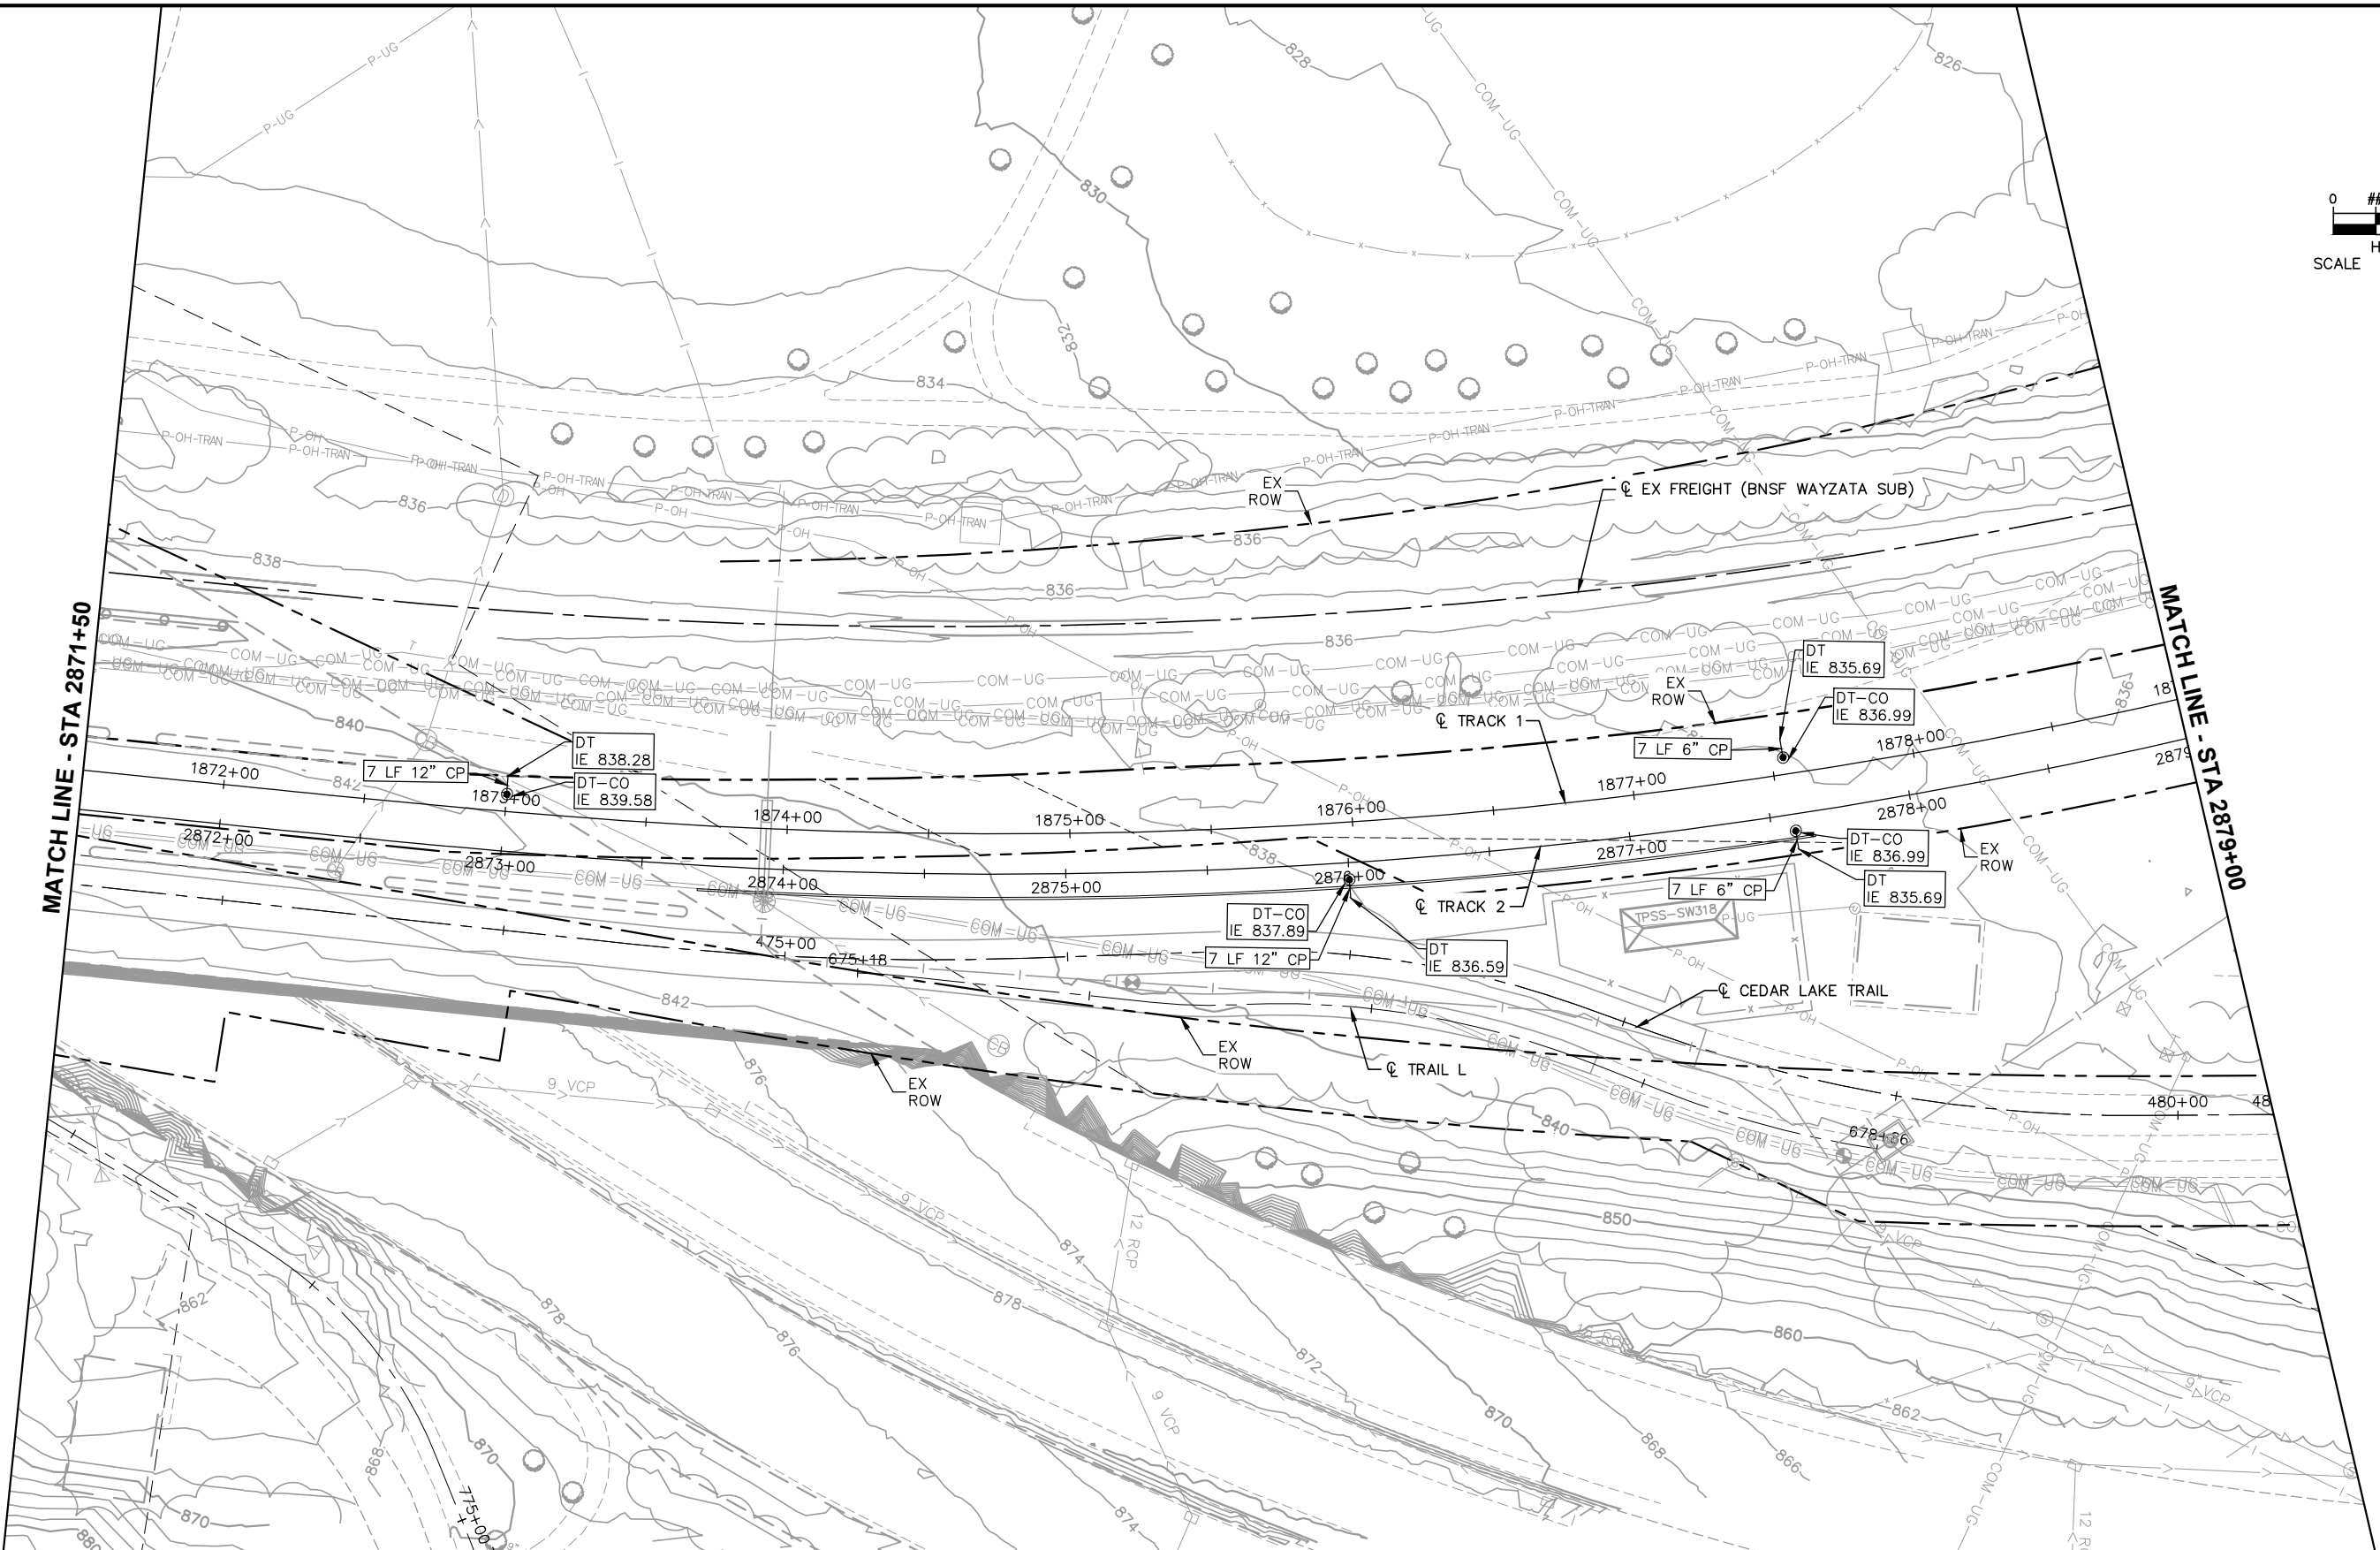

| NO. | DATE | BY | CHECK | DESIGN | REVISION / SUBMITTAL |
|-----|------|----|-------|--------|----------------------|
|     |      |    |       |        |                      |
|     |      |    |       |        |                      |
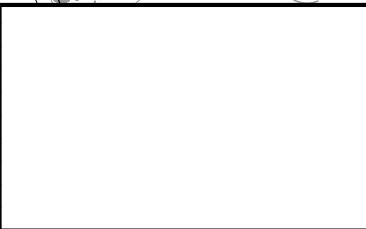





60% SUBMISSION - 09/28/15




CIVIL EAST - VOLUME 8  
DRAINAGE  
PLAN  
STA 2871+50 TO STA 2879+00

DISCIPLINE: DRAINAGE  
SHEET NAME: E4-STM-PLN - 007

SHEET  
75  
OF  
95

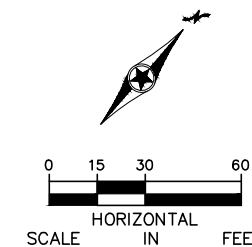

[illegible]

**CIVIL EAST - VOLUME 8  
DRAINAGE  
PLAN  
STA 2879+00 TO STA 2886+50**

DISCIPLINE: **DRAINAGE**



|             |                  |
|-------------|------------------|
| SHEET NAME: | E4-STM-PLN - 008 |
|-------------|------------------|

|  |              |
|--|--------------|
|  | <b>SHEET</b> |
|  | <b>76</b>    |
|  | <b>OF</b>    |
|  | <b>95</b>    |


Sep. 21 2015 04:20 pm v:\3400\_ADC\CAD\segment e4\plan sheets\storm sewer\E4--STM--PLN.dwg By: 554

MATCH LINE - STA 2886+50

MATCH LINE - STA 2891+50

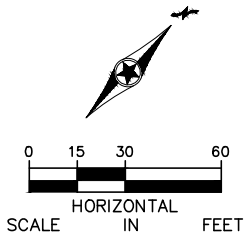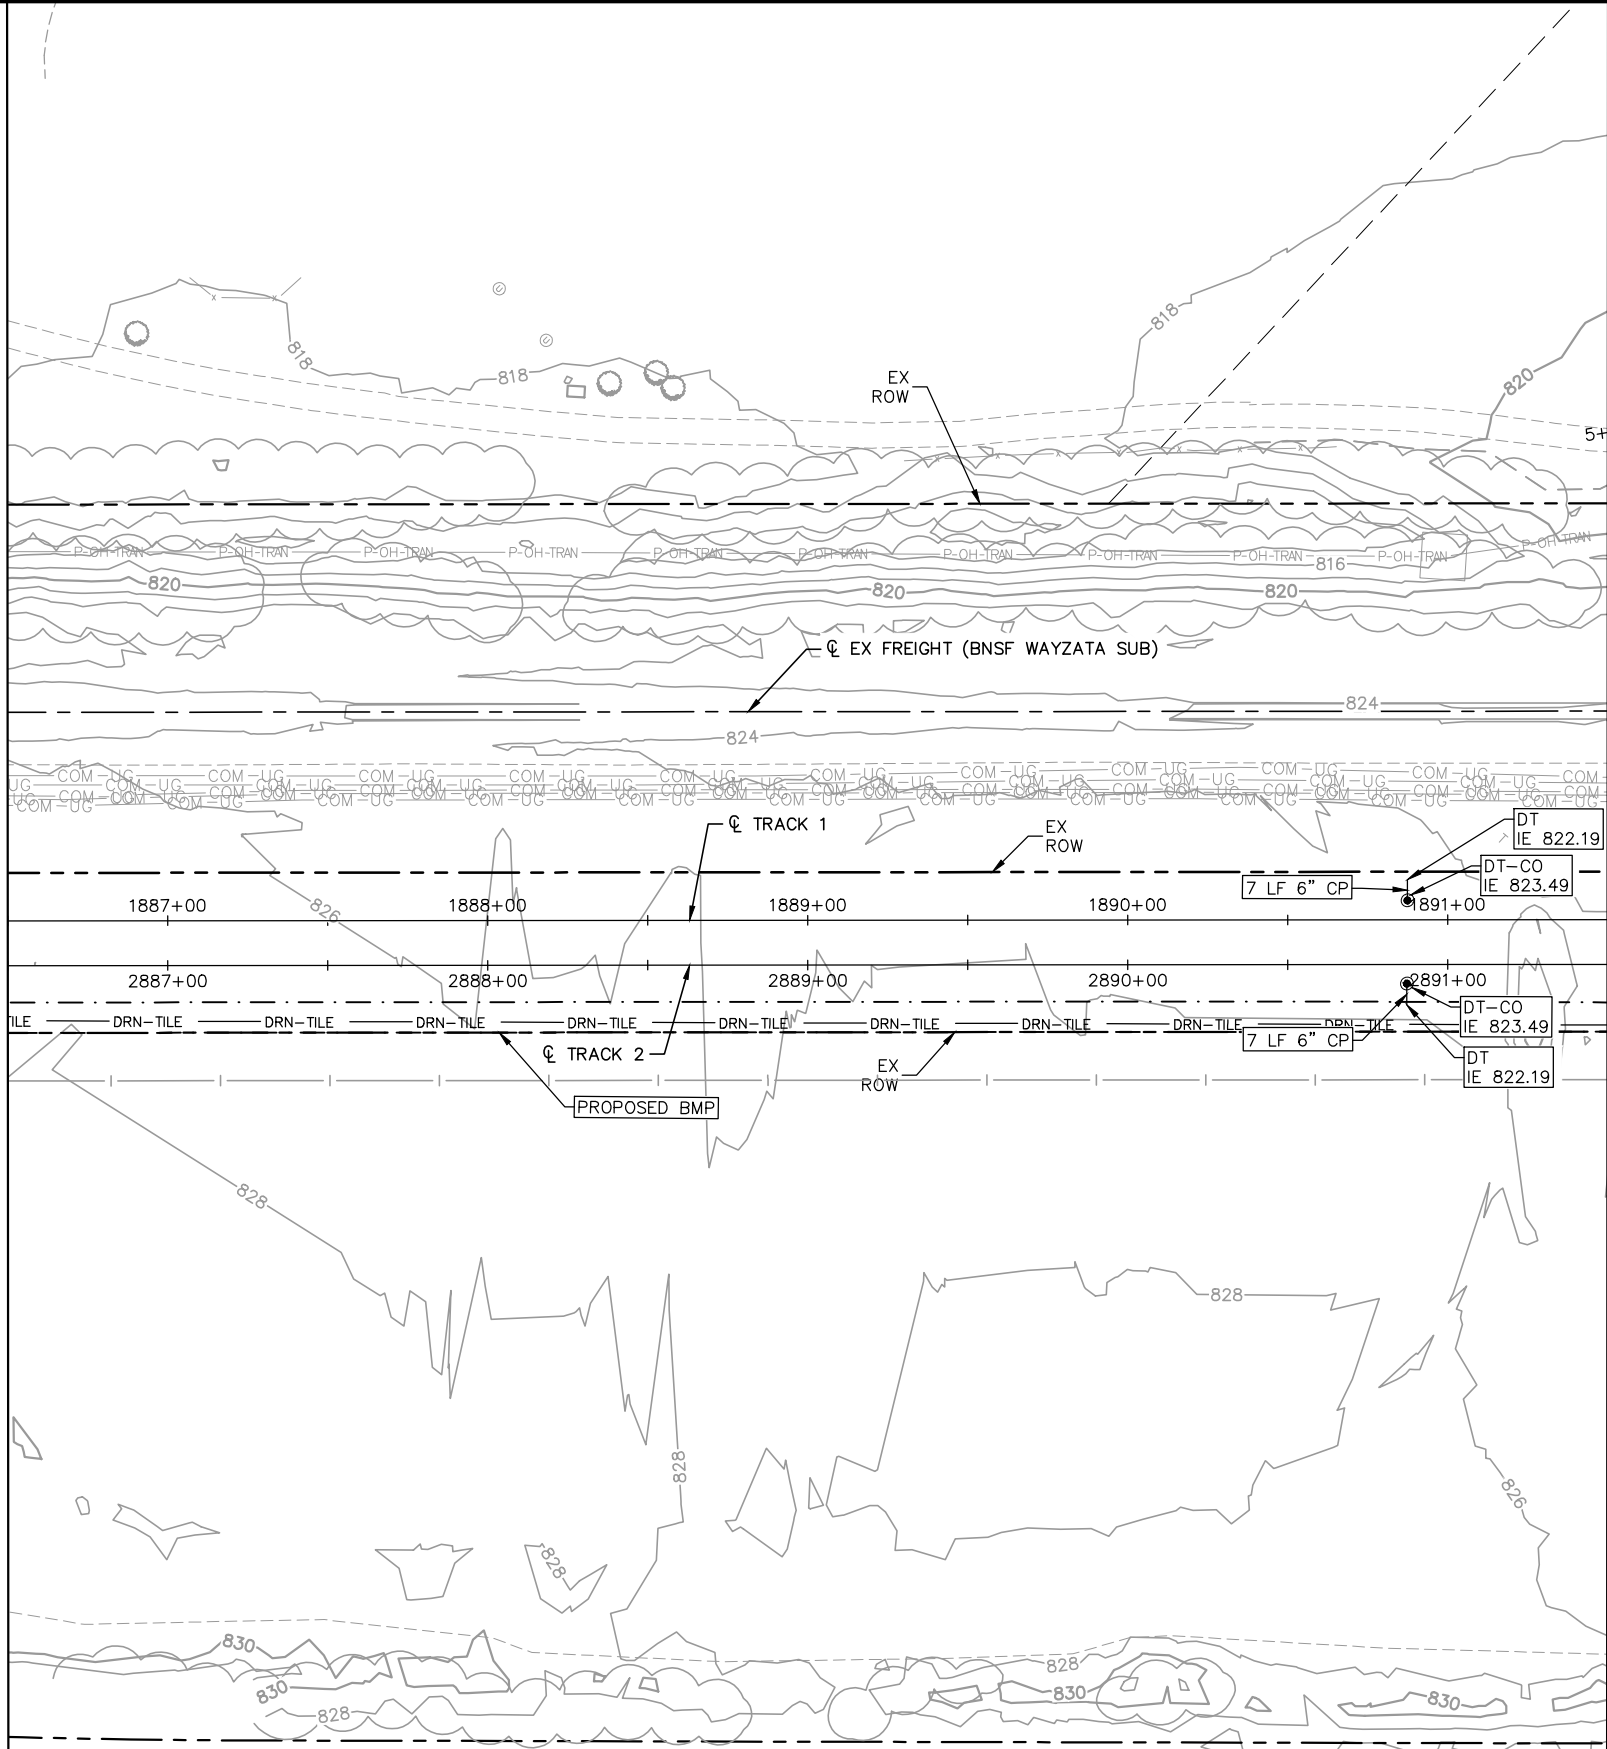

| NO. | DATE | BY | CHECK | DESIGN | REVISION / SUBMITTAL |
|-----|------|----|-------|--------|----------------------|
|     |      |    |       |        |                      |
|     |      |    |       |        |                      |
 



60% SUBMISSION - 09/28/15



CIVIL EAST - VOLUME 8  
DRAINAGE  
PLAN  
STA 2886+50 TO STA 2891+50


|                         |                                 |
|-------------------------|---------------------------------|
| DISCIPLINE:<br>DRAINAGE | SHEET NAME:<br>E4-STM-PLN - 009 |
|-------------------------|---------------------------------|

SHEET  
77  
OF  
95




Sep. 21 2015 04:20 pm V:\3400\_ADC\CAD\segment e4\plan sheets\storm sewer\E4--STM--PLN.dwg By: 554


MATCH LINE - STA 2891+50

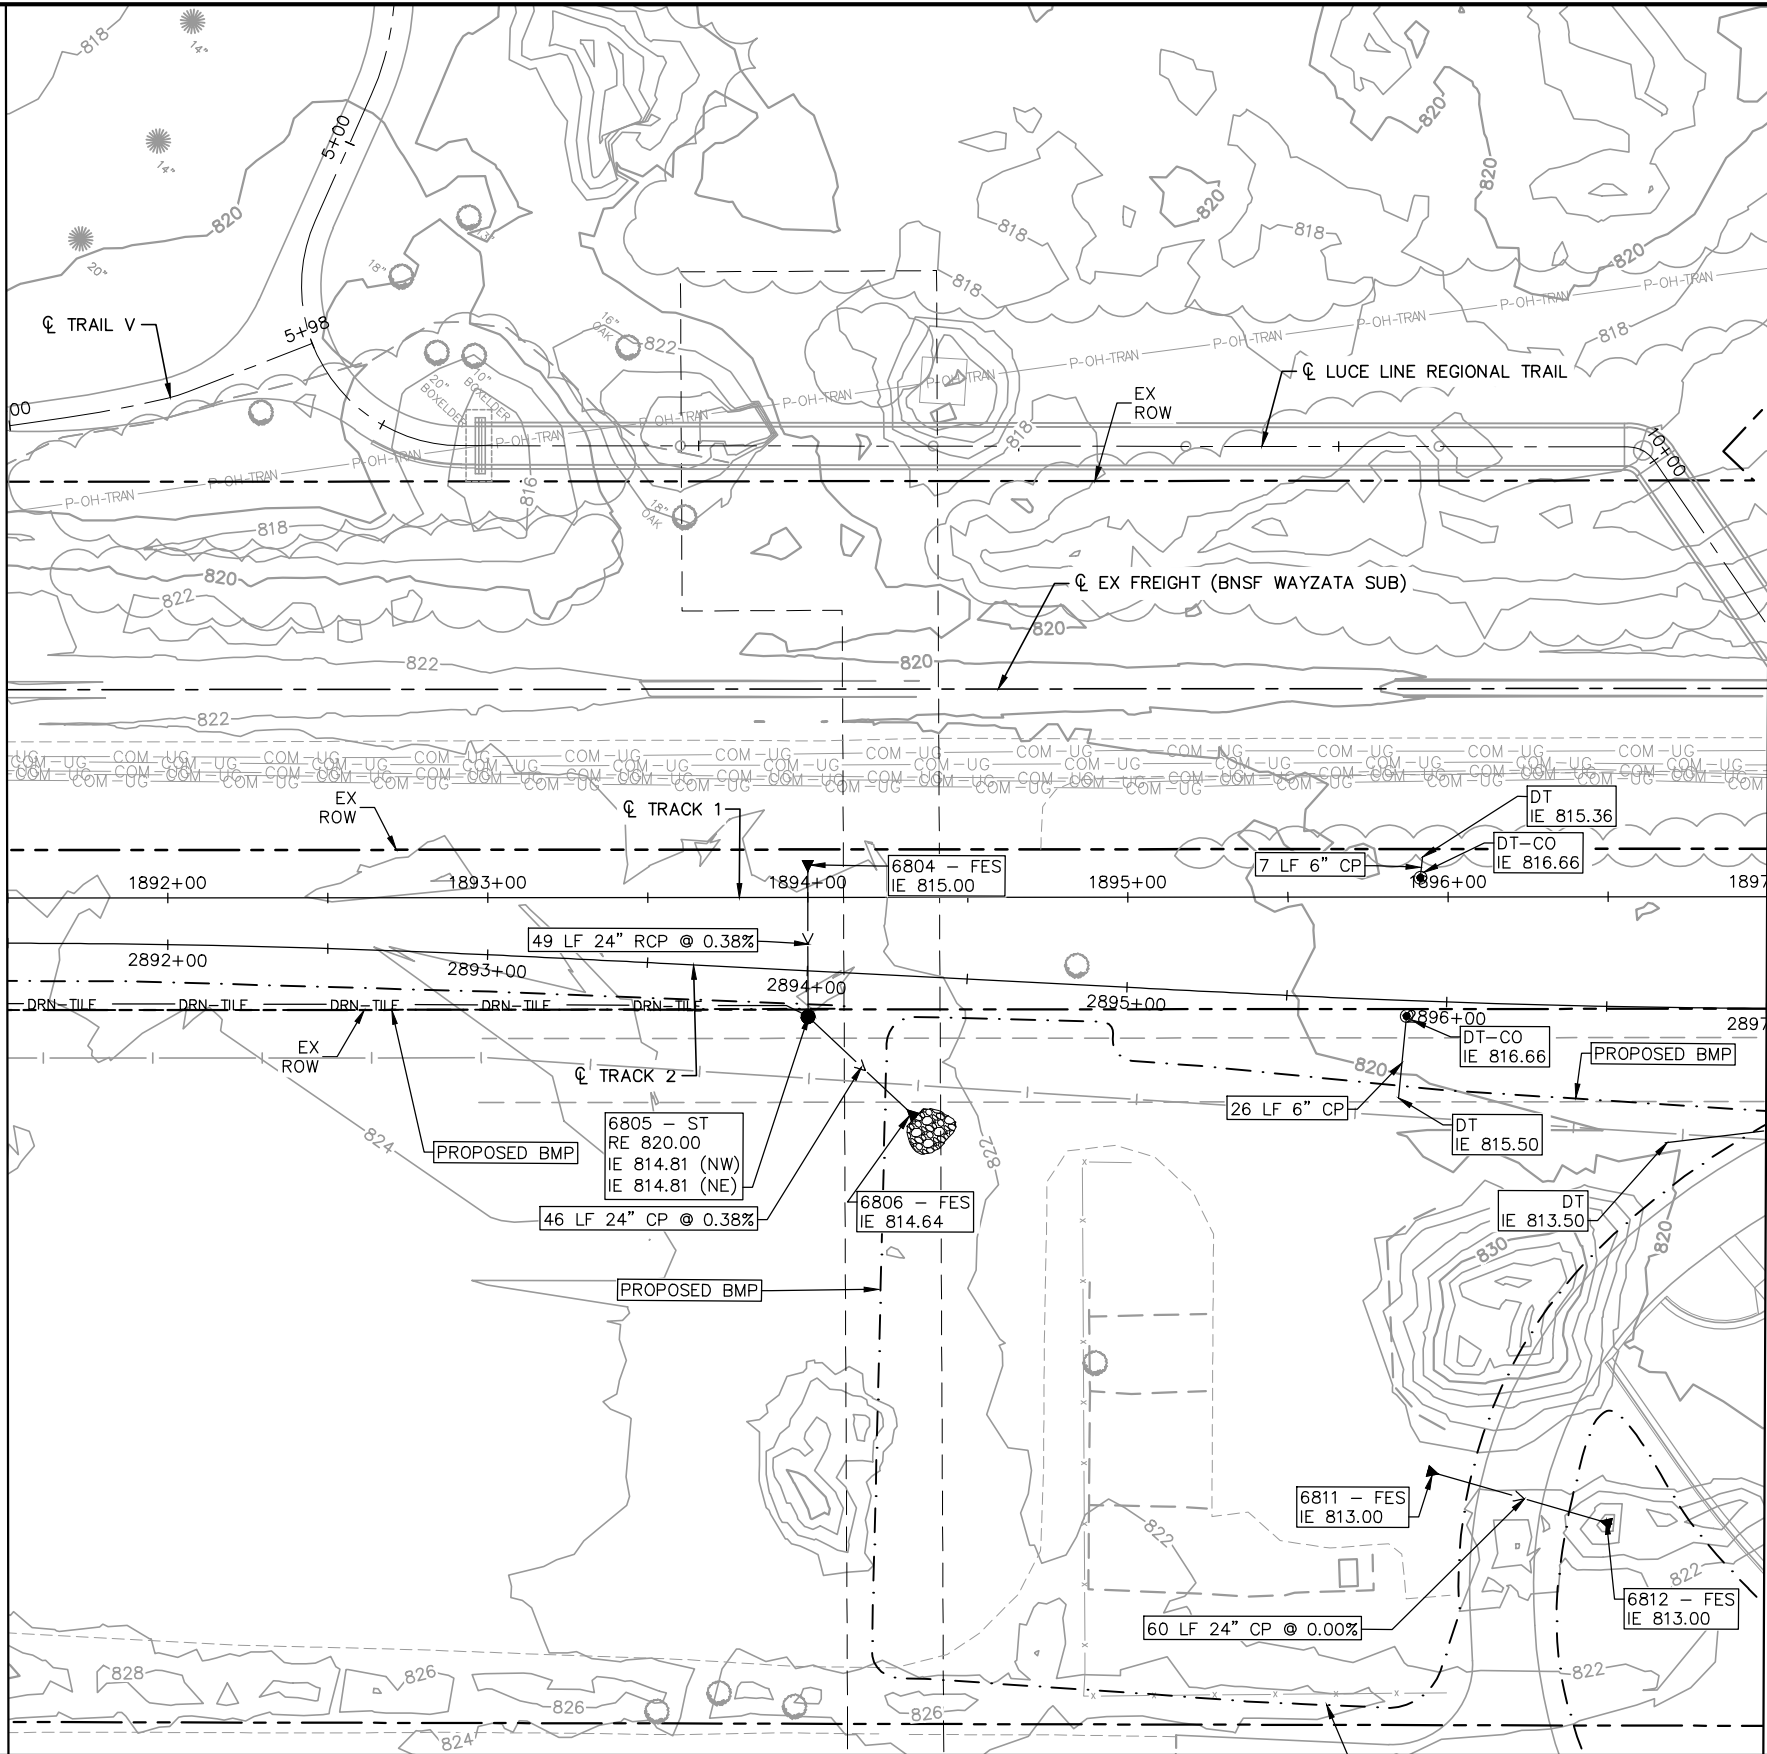

MATCH LINE - STA 2897+00

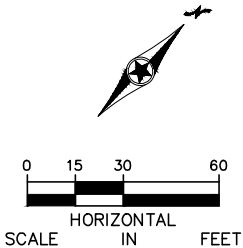

| NO. | DATE | BY | CHECK/DESIGN | REVISION / SUBMITTAL |
|-----|------|----|--------------|----------------------|
|     |      |    |              |                      |
|     |      |    |              |                      |
 



www.sambatek.com  
Engineering | Surveying | Planning | Environmental



METROPOLITAN  
COUNCIL

60% SUBMISSION - 09/28/15



SOUTHWEST  
Green Line LRT Extension





CIVIL EAST - VOLUME 8  
DRAINAGE  
PLAN  
STA 2891+50 TO STA 2897+00

DISCIPLINE: DRAINAGE


SHEET NAME: E4-STM-PLN - 010

SHEET  
78  
OF  
95

Sep. 21 2015 04:21 pm V:\3400\_ADC\CAD\segment e4\plan sheets\storm sewer\E4--STM--PLN.dwg By: 554

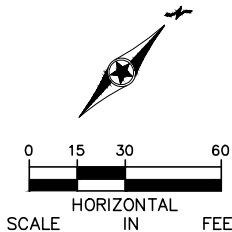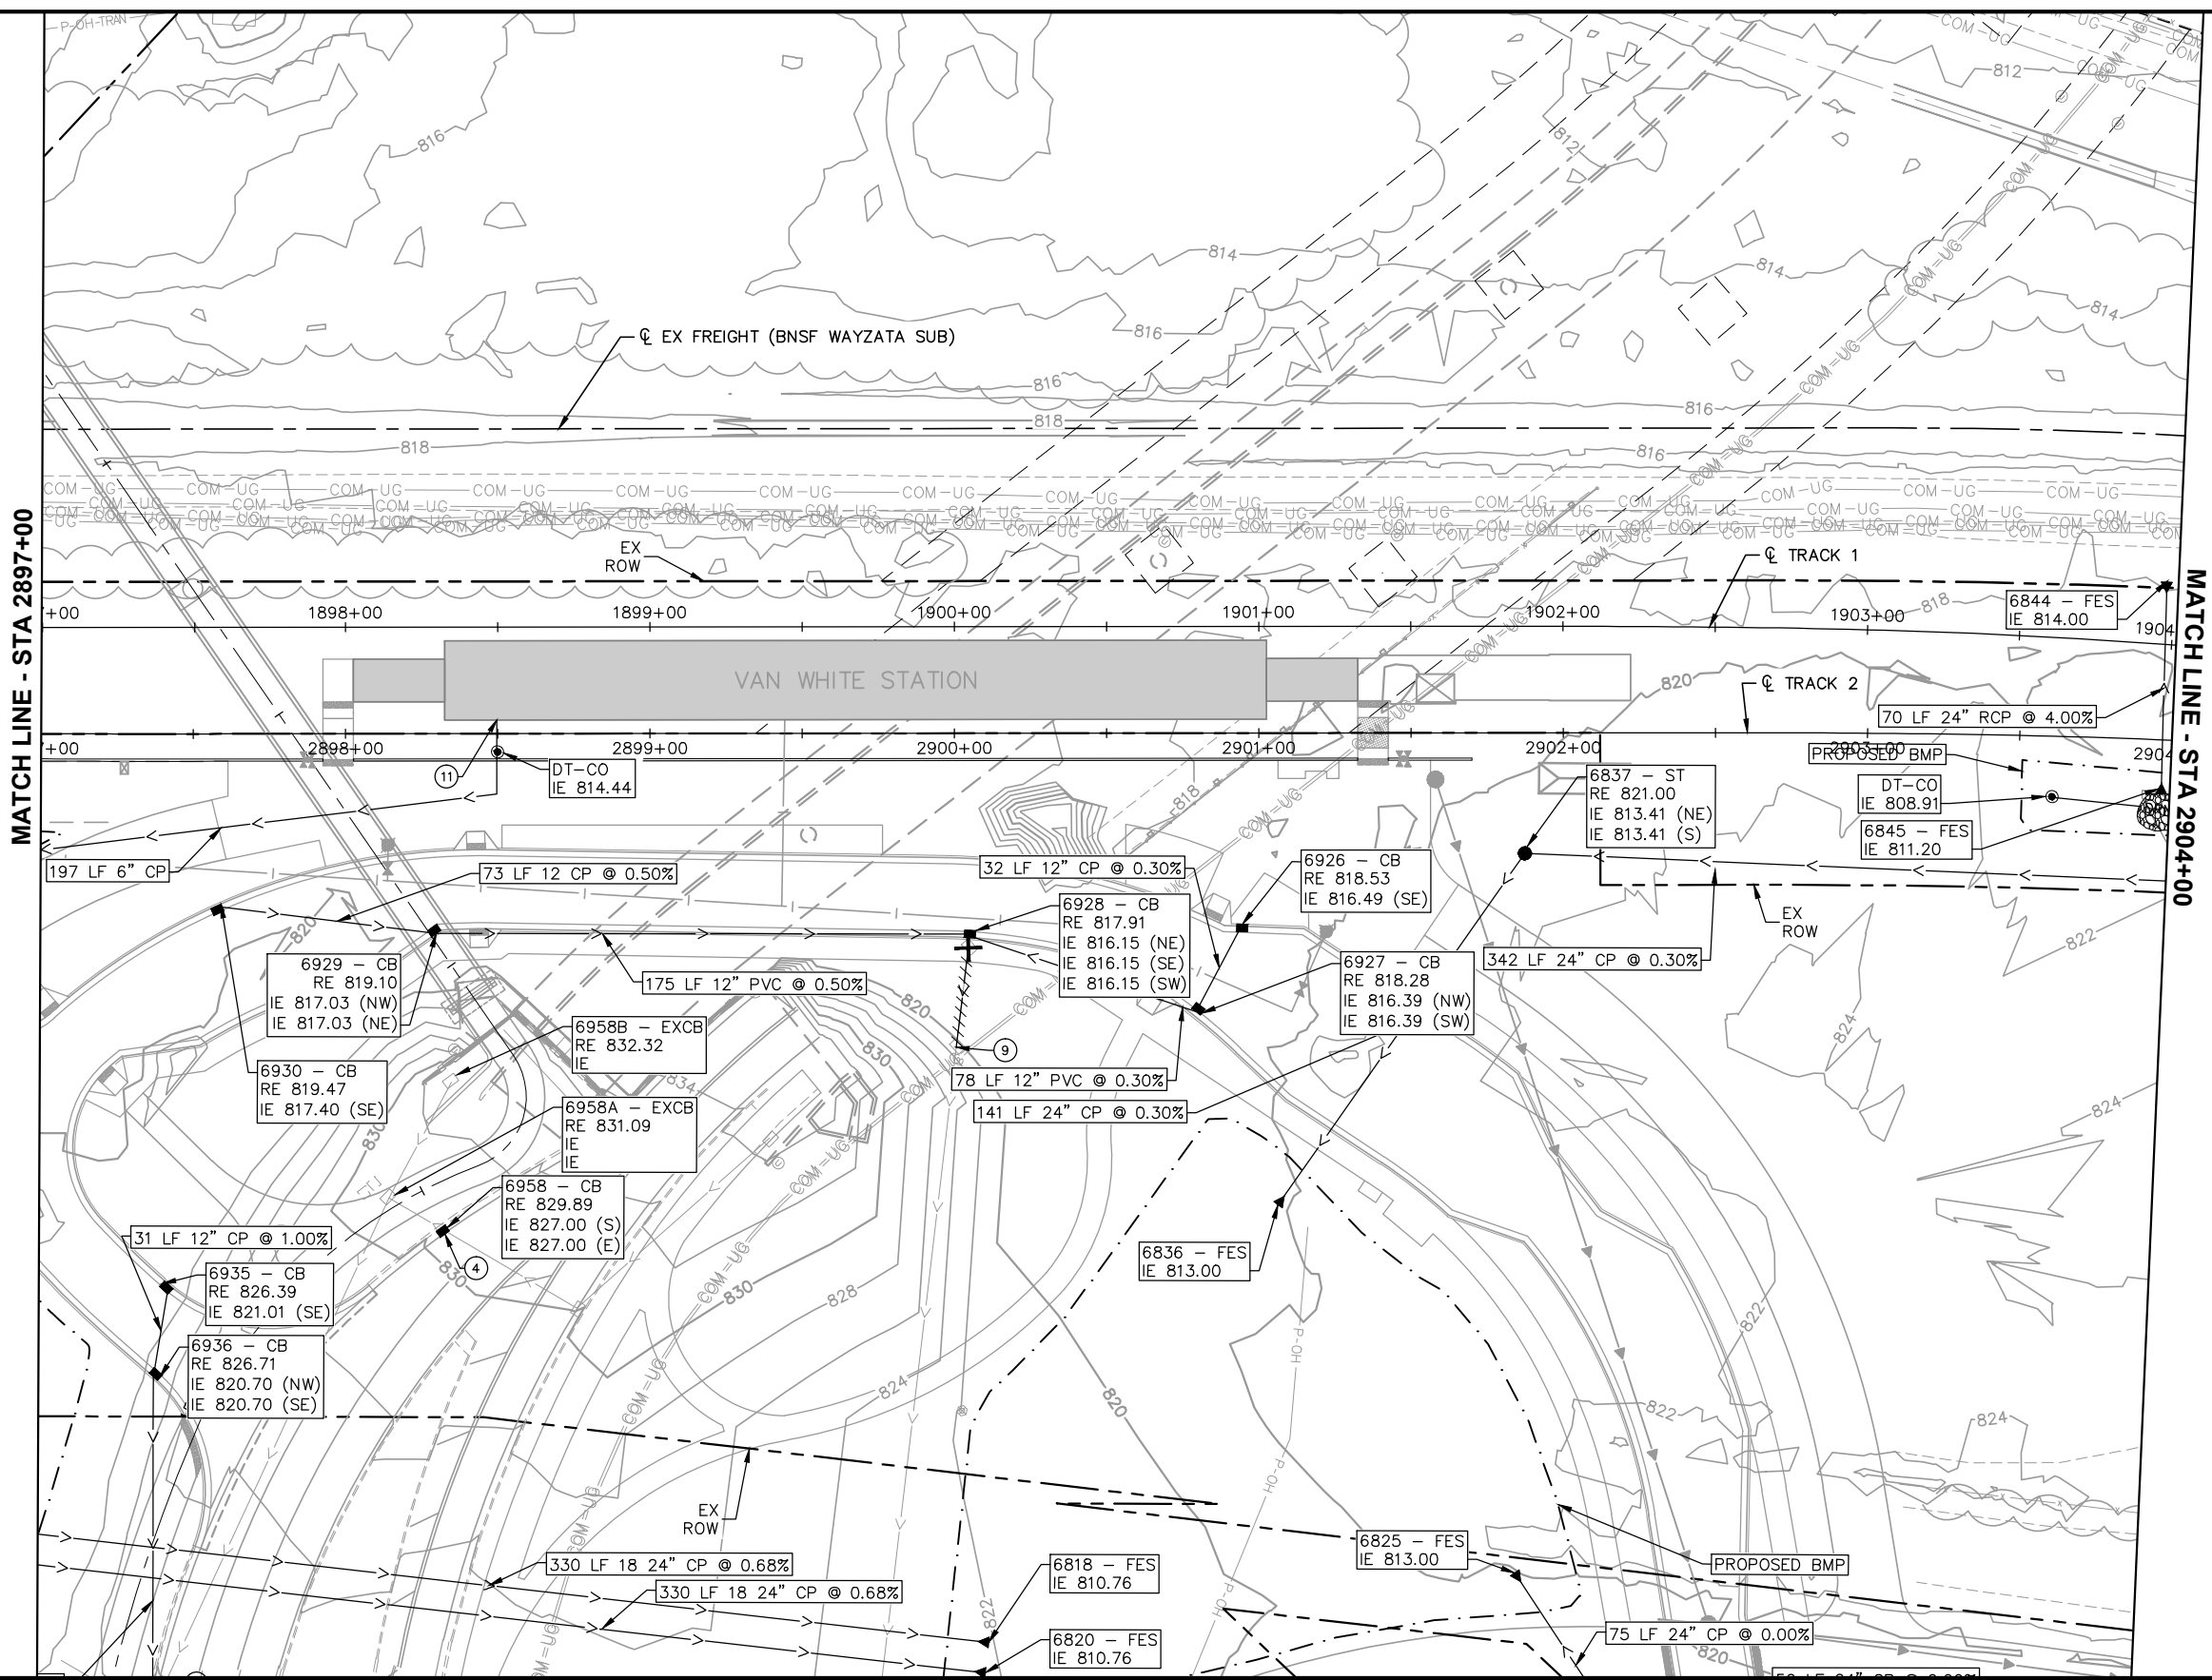

| NO. | DATE | BY | CHECK | DESIGN | REVISION / SUBMITTAL |
|-----|------|----|-------|--------|----------------------|
|     |      |    |       |        |                      |
|     |      |    |       |        |                      |
 



Engineering | Surveying | Planning | Environmental



METROPOLITAN COUNCIL

60% SUBMISSION - 09/28/15



SOUTHWEST Green Line LRT Extension



METROPOLITAN COUNCIL

CIVIL EAST - VOLUME 8  
DRAINAGE  
PLAN  
STA 2897+00 TO STA 2904+00



DISCIPLINE: DRAINAGE

SHEET NAME: E4-STM-PLN - 011


SHEET  
79  
OF  
95



Sep. 21 2015 04:22 pm V:\3400\_ADC\CAD\segment e4\plan sheets\storm sewer\E4-STM-PLN.dwg By: 554

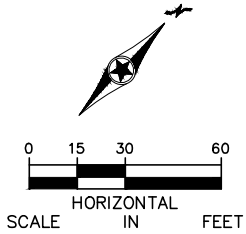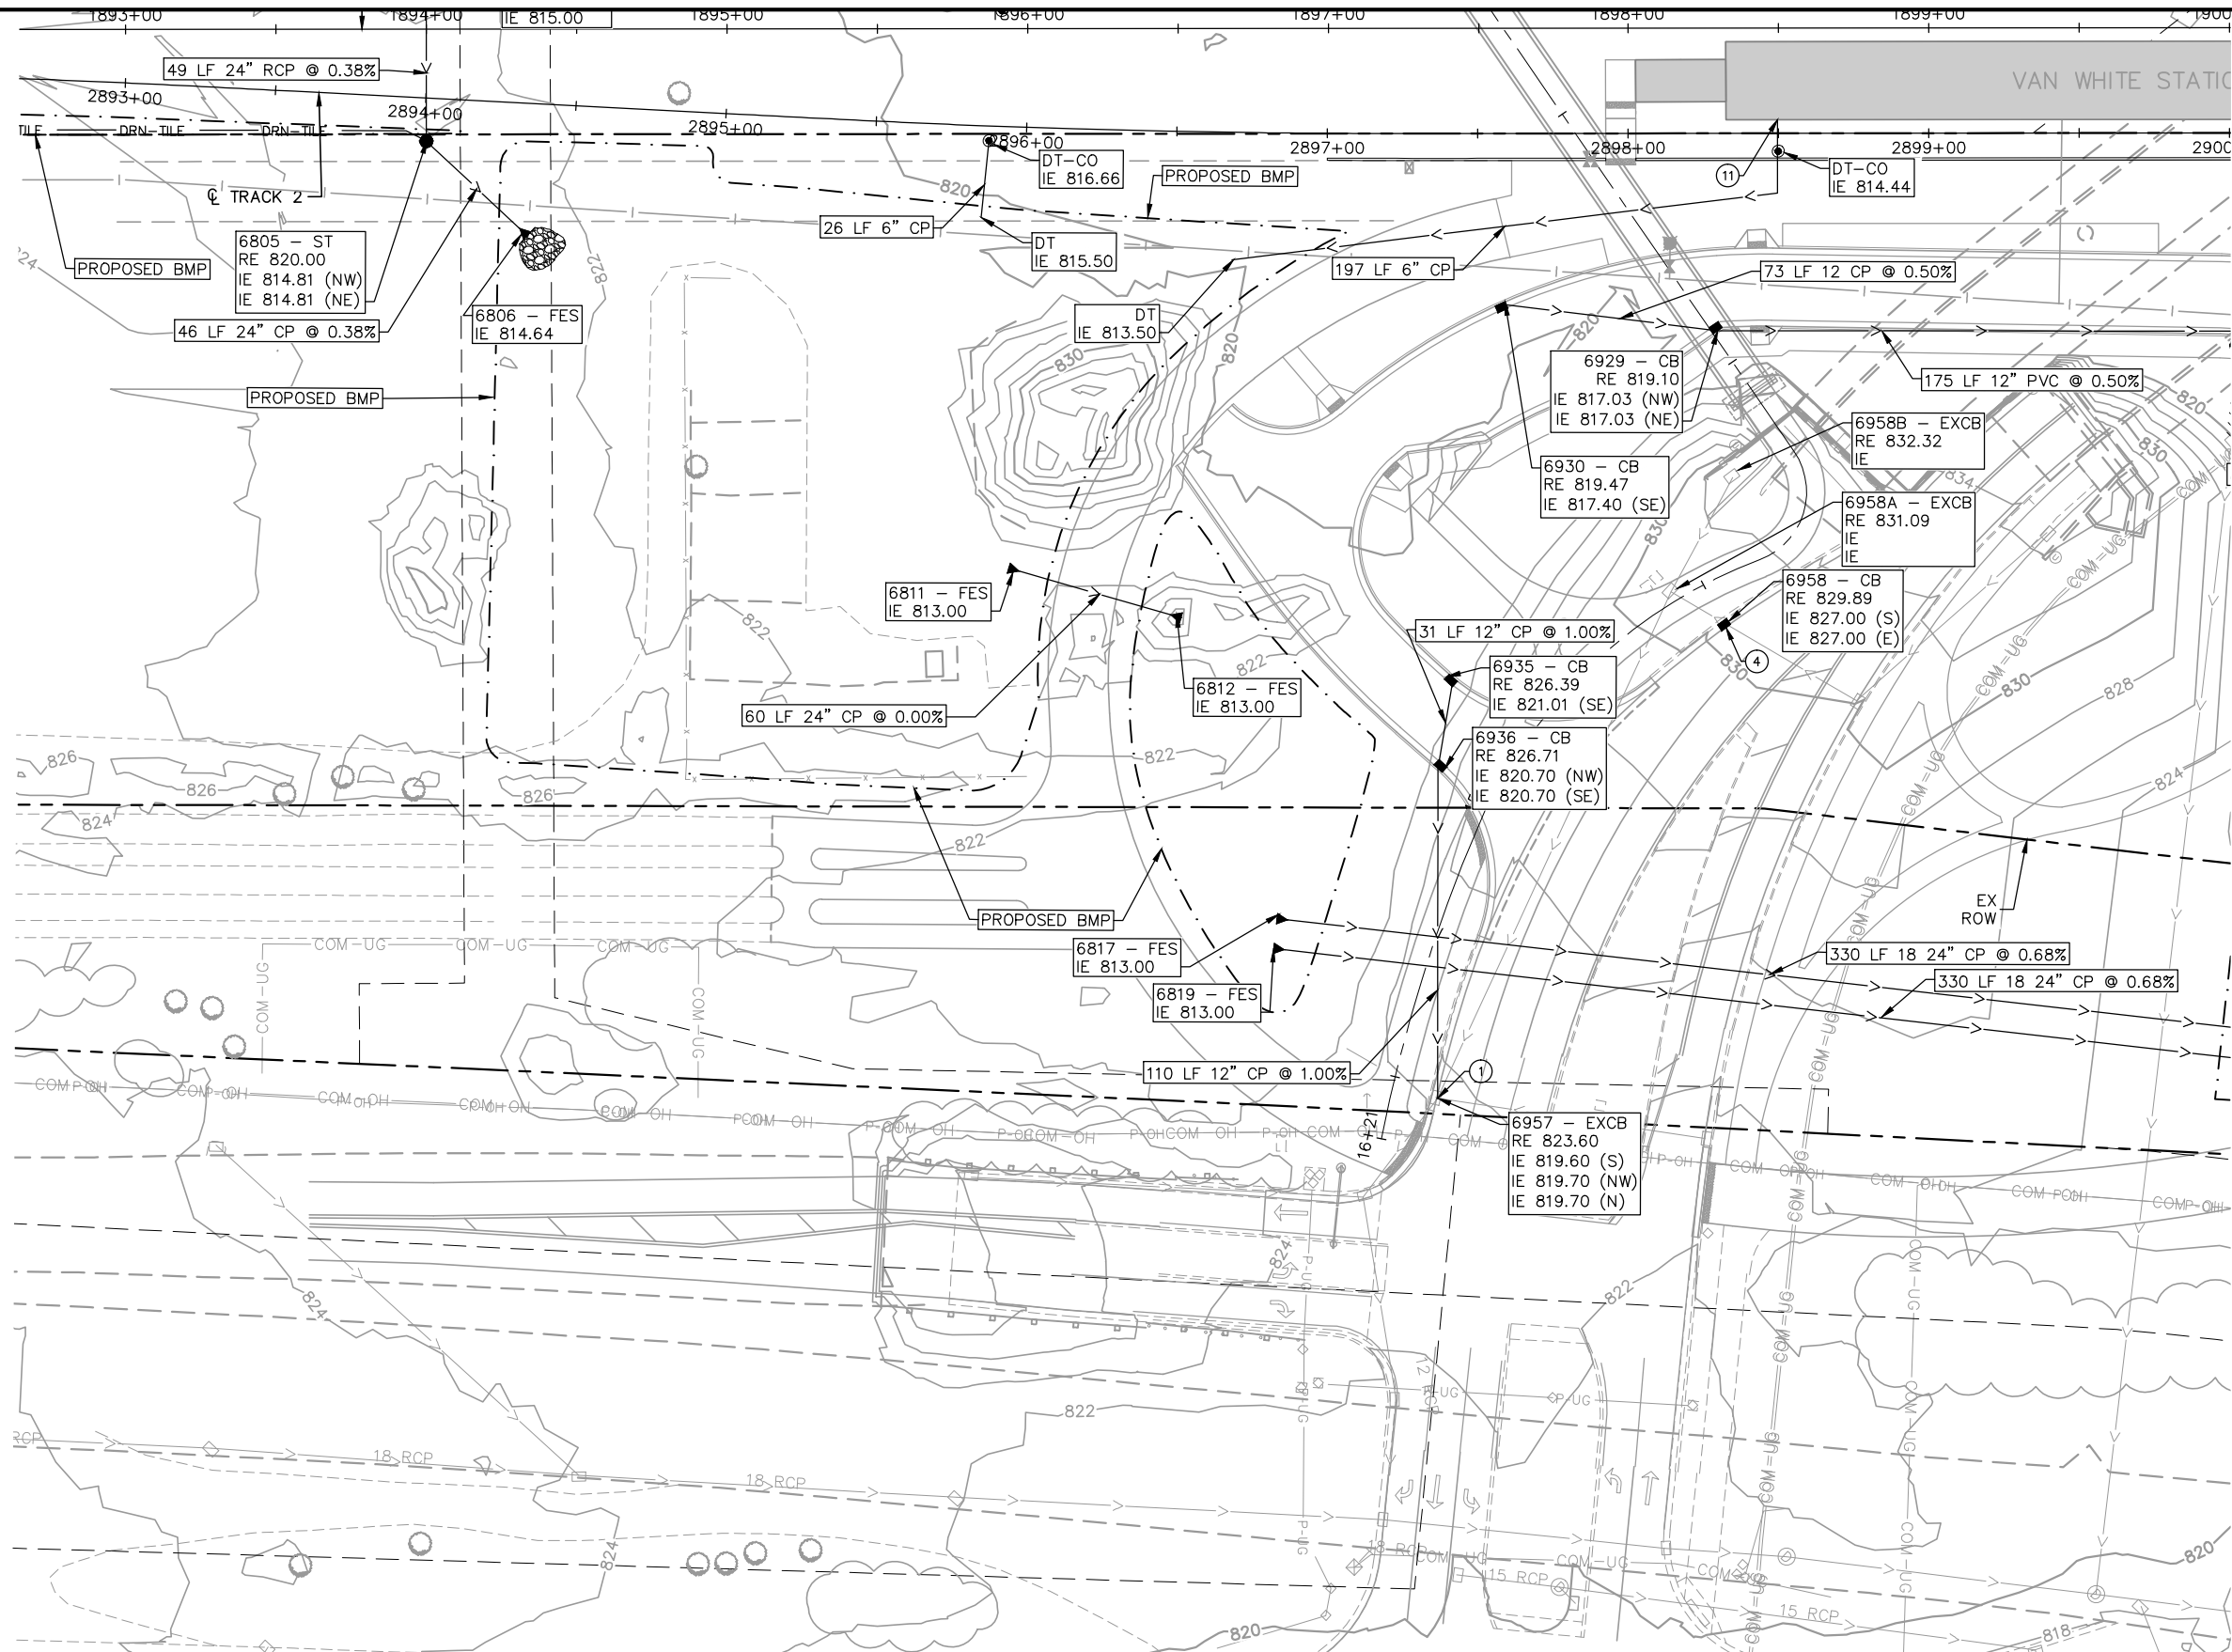

| NO. | DATE | BY | CHECK/DESIGN | REVISION / SUBMITTAL |
|-----|------|----|--------------|----------------------|
|     |      |    |              |                      |
|     |      |    |              |                      |
 



60% SUBMISSION - 09/28/15





**CIVIL EAST - VOLUME 8  
DRAINAGE  
PLAN  
VAN WHITE DROP OFF SHEET 1**


DISCIPLINE: DRAINAGE      SHEET NAME: E4-STM-PLN - 012

SHEET  
80  
OF  
95

Sep. 21 2015 04:23 pm V:\3400\_ADC\CAD\segment e4\plan sheets\storm sewer\E4--STM--PLN.dwg By: 554

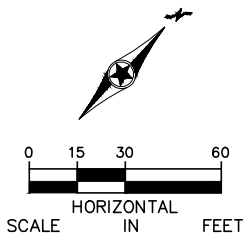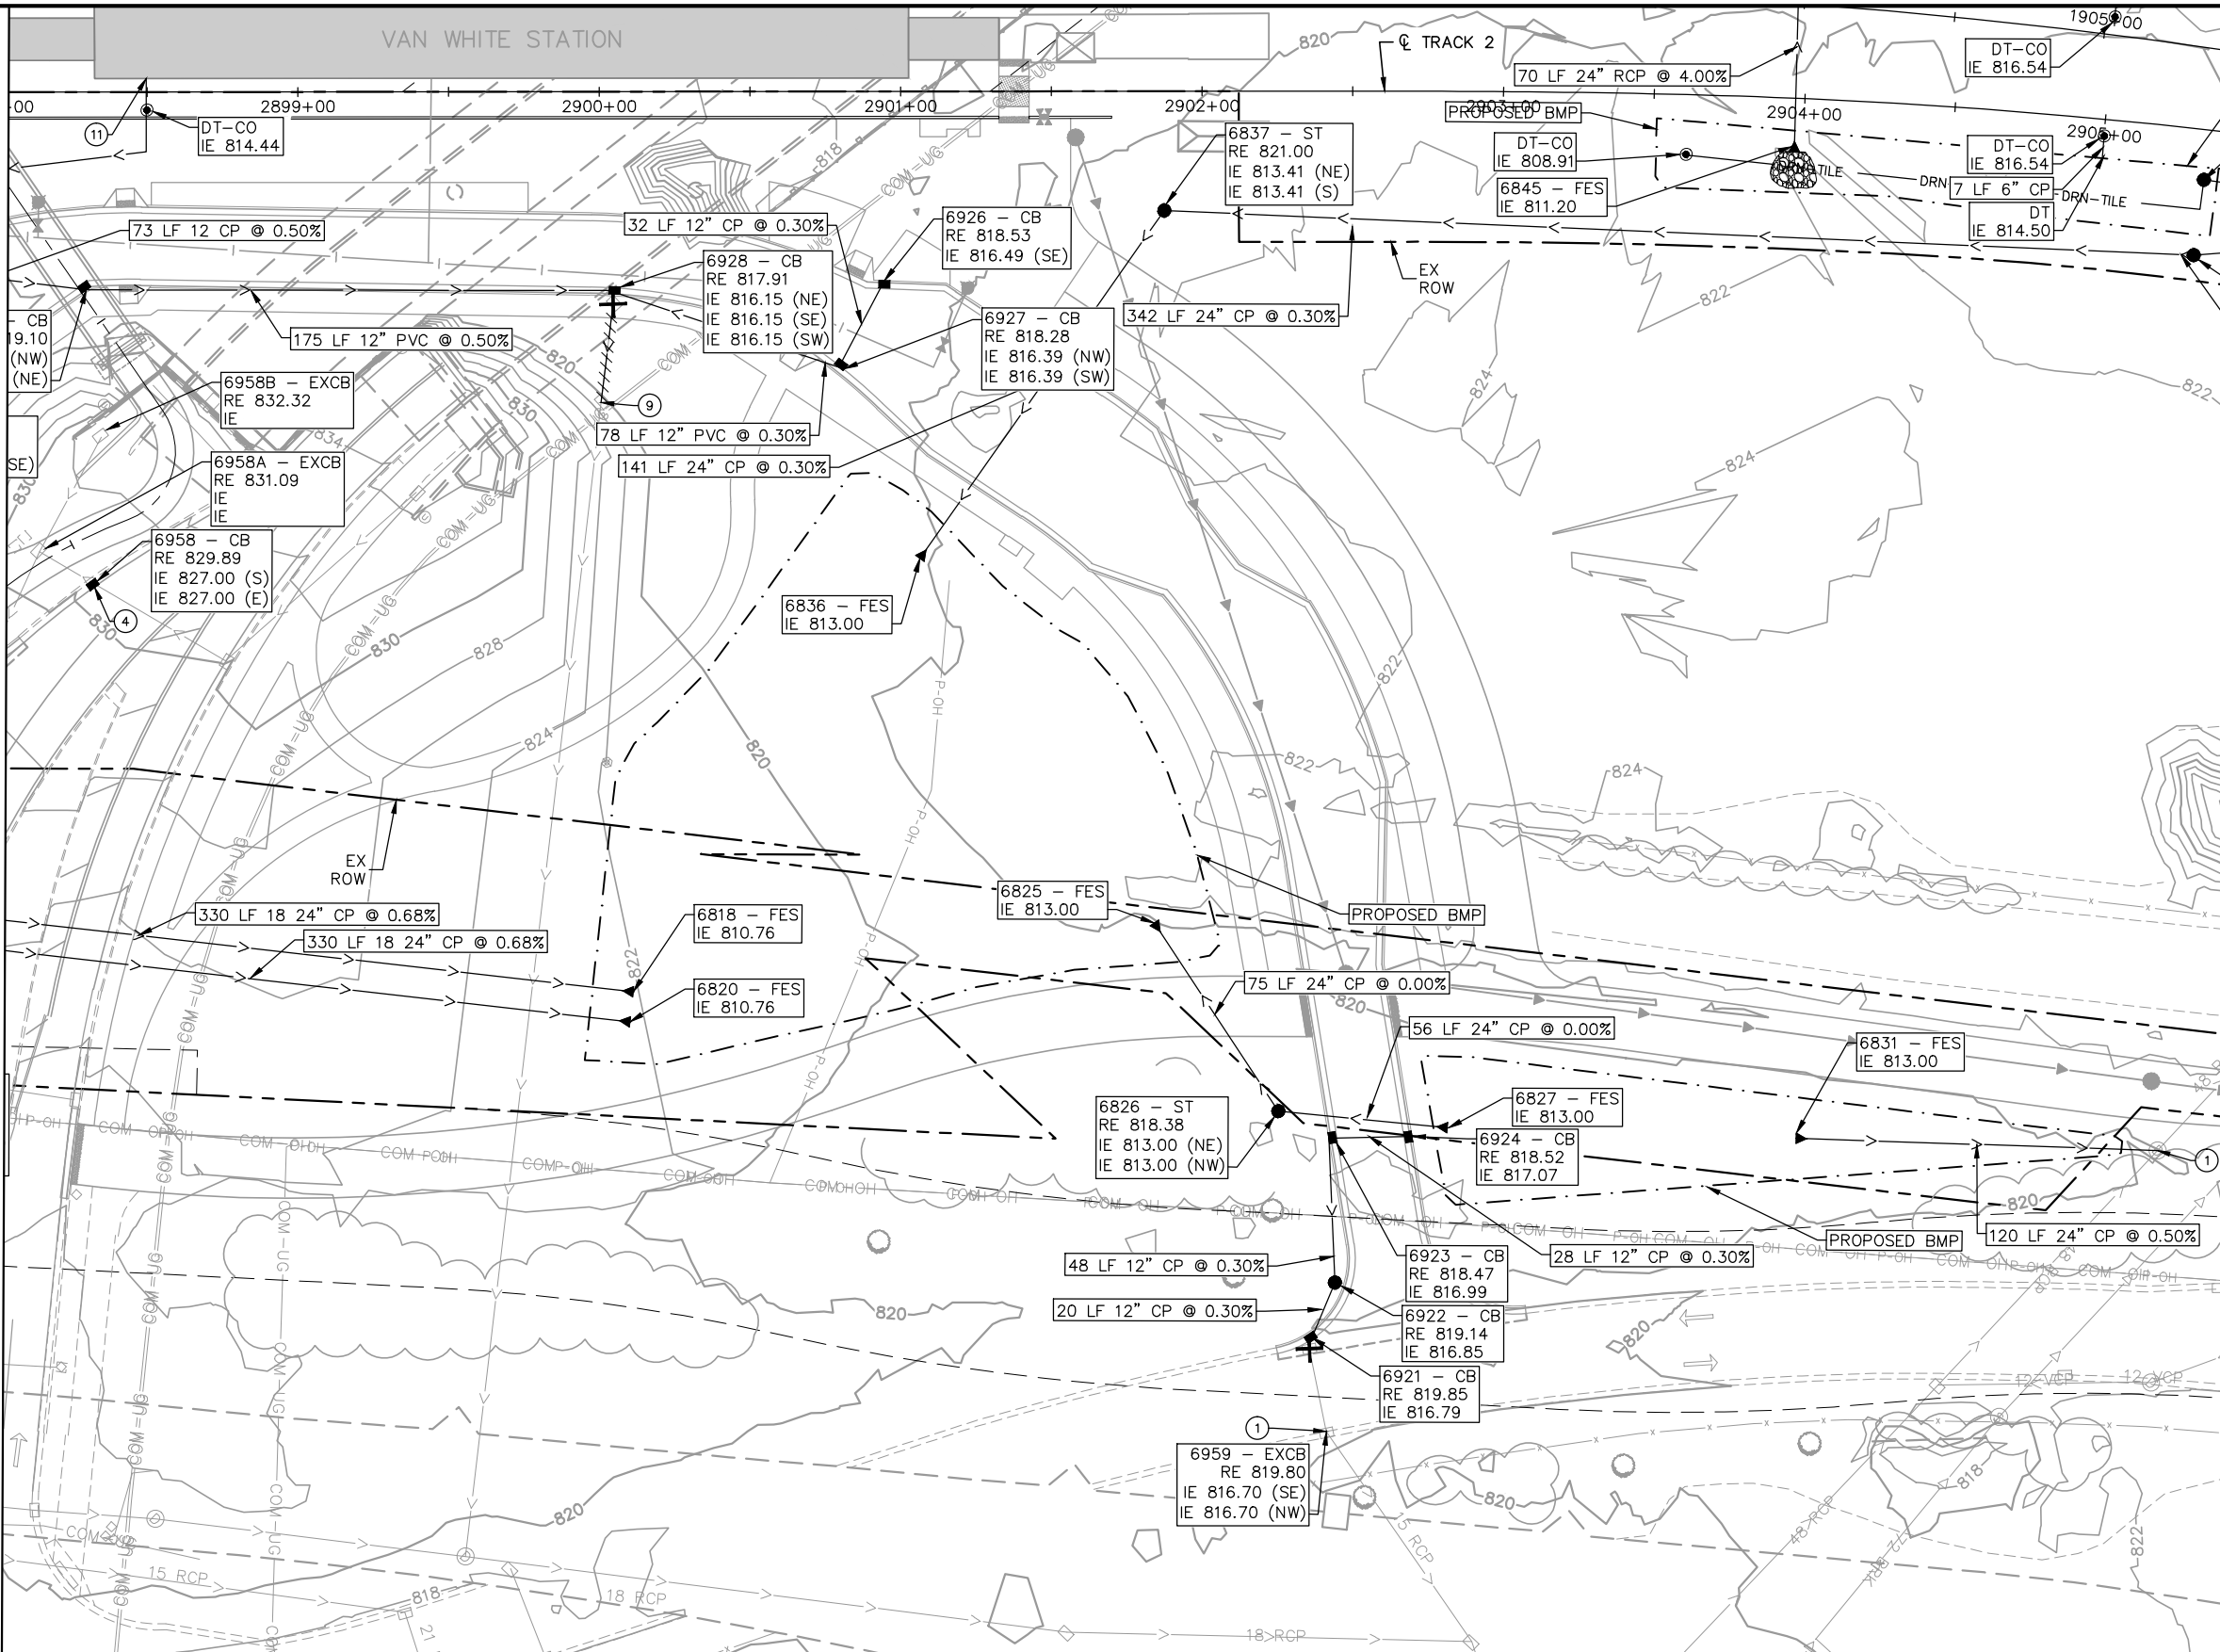

| NO. | DATE | BY | CHECK/DESIGN | REVISION / SUBMITTAL |
|-----|------|----|--------------|----------------------|
|     |      |    |              |                      |
|     |      |    |              |                      |
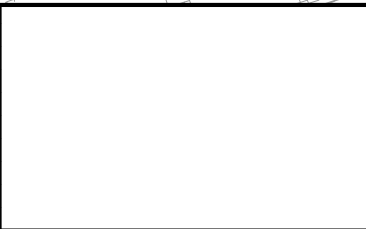



60% SUBMISSION - 09/28/15




CIVIL EAST - VOLUME 8  
DRAINAGE  
PLAN  
VAN WHITE DROP OFF SHEET 2

DISCIPLINE: DRAINAGE  
SHEET NAME: E4-STM-PLN - 013


SHEET  
81  
OF  
95



Sep. 21 2015 04:24 pm V:\3400\_ADC\CAD\segment e4\plan sheets\storm sewer\E4--STM--PLN.dwg By: 554

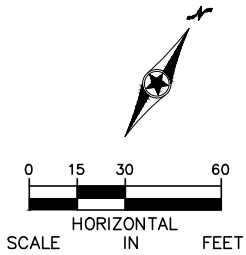

| NO. | DATE | BY | CHECK | DESIGN | REVISION / SUBMITTAL |
|-----|------|----|-------|--------|----------------------|
|     |      |    |       |        |                      |
|     |      |    |       |        |                      |
 



60% SUBMISSION - 09/28/15



CIVIL EAST - VOLUME 8  
DRAINAGE  
PLAN  
STA 2904+00 TO STA 2911+00


DISCIPLINE: DRAINAGE  
SHEET NAME: E4-STM-PLN - 014

SHEET  
82  
OF  
95





Sep. 21 2015 04:25 pm V:\3400\_ADC\CAD\segment e4\plan sheets\storm sewer\E4--STM--PLN.dwg By: 554

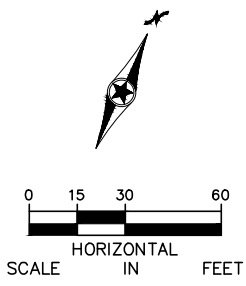

| NO. | DATE | BY | CHECK | DESIGN | REVISION / SUBMITTAL |
|-----|------|----|-------|--------|----------------------|
|     |      |    |       |        |                      |
|     |      |    |       |        |                      |
60% SUBMISSION - 09/28/15

CIVIL EAST - VOLUME 8  
DRAINAGE  
PLAN  
STA 2911+00 TO STA 2918+00

DISCIPLINE: DRAINAGE  
SHEET NAME: E4-STM-PLN - 016


SHEET

84


OF

95

Sep. 21 2015 04:26 pm V:\3400\_ADC\CAD\segment e4\plan sheets\storm sewer\E4--STM--PLN.dwg By: 554

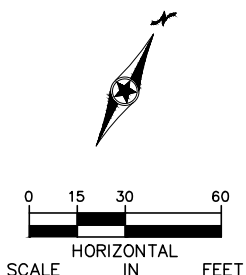

| NO. | DATE | BY | CHECK | DESIGN | REVISION / SUBMITTAL |
|-----|------|----|-------|--------|----------------------|
|     |      |    |       |        |                      |
|     |      |    |       |        |                      |
 

60% SUBMISSION - 09/28/15

CIVIL EAST - VOLUME 8  
DRAINAGE  
PLAN  
STA 2918+00 TO STA 2925+00

DISCIPLINE: DRAINAGE

SHEET NAME: E4-STM-PLN - 017



SHEET

85


OF

95

Sep. 21 2015 04:27 pm V:\3400\_ADC\CAD\segment e4\plan sheets\storm sewer\E4--STM--PLN.dwg By: 554

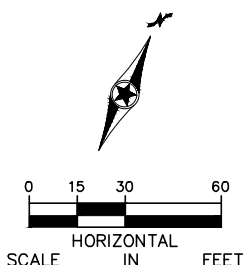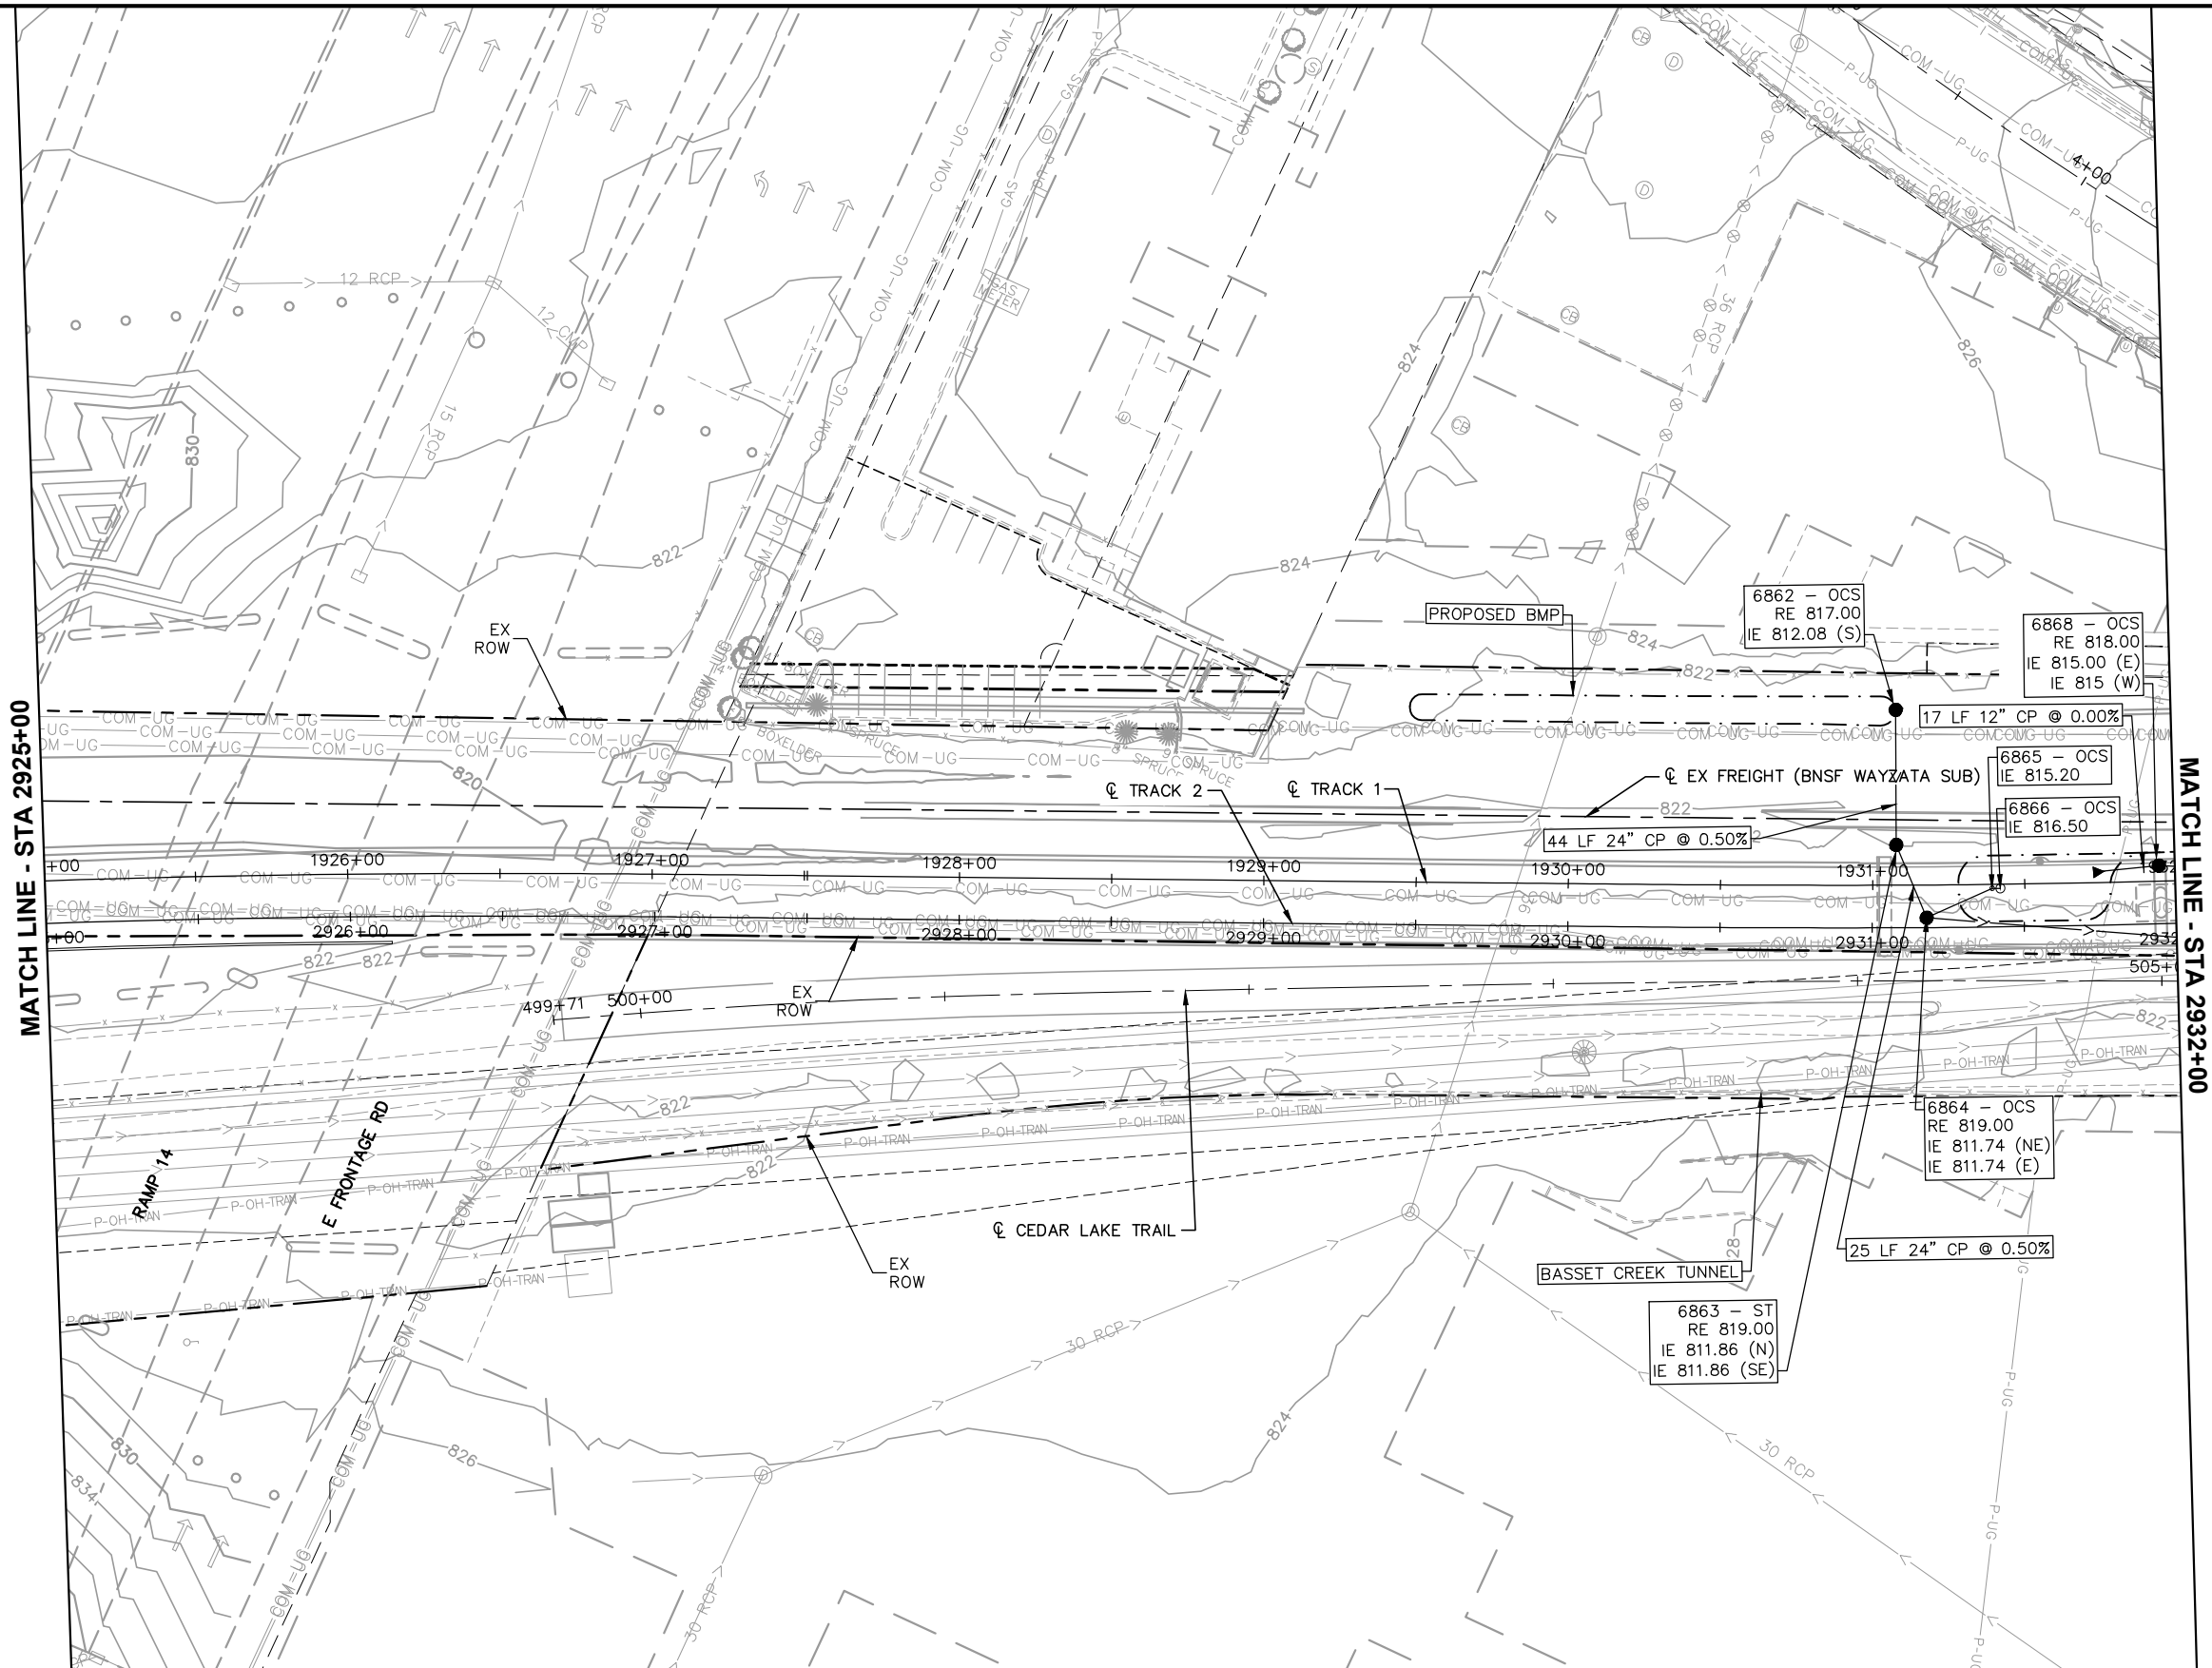

| NO. | DATE | BY | CHECK | DESIGN | REVISION / SUBMITTAL |
|-----|------|----|-------|--------|----------------------|
|     |      |    |       |        |                      |
|     |      |    |       |        |                      |
 



60% SUBMISSION - 09/28/15





CIVIL EAST - VOLUME 8  
DRAINAGE  
PLAN  
STA 2925+00 TO STA 2932+00

DISCIPLINE: DRAINAGE      SHEET NAME: E4-STM-PLN - 018


SHEET  
86  
OF  
95



Sep. 21 2015 04:28 pm V:\3400\_ADC\CAD\segment e4\plan sheets\storm sewer\E4--STM--PLN.dwg By: 554

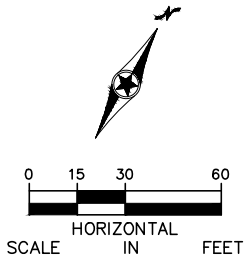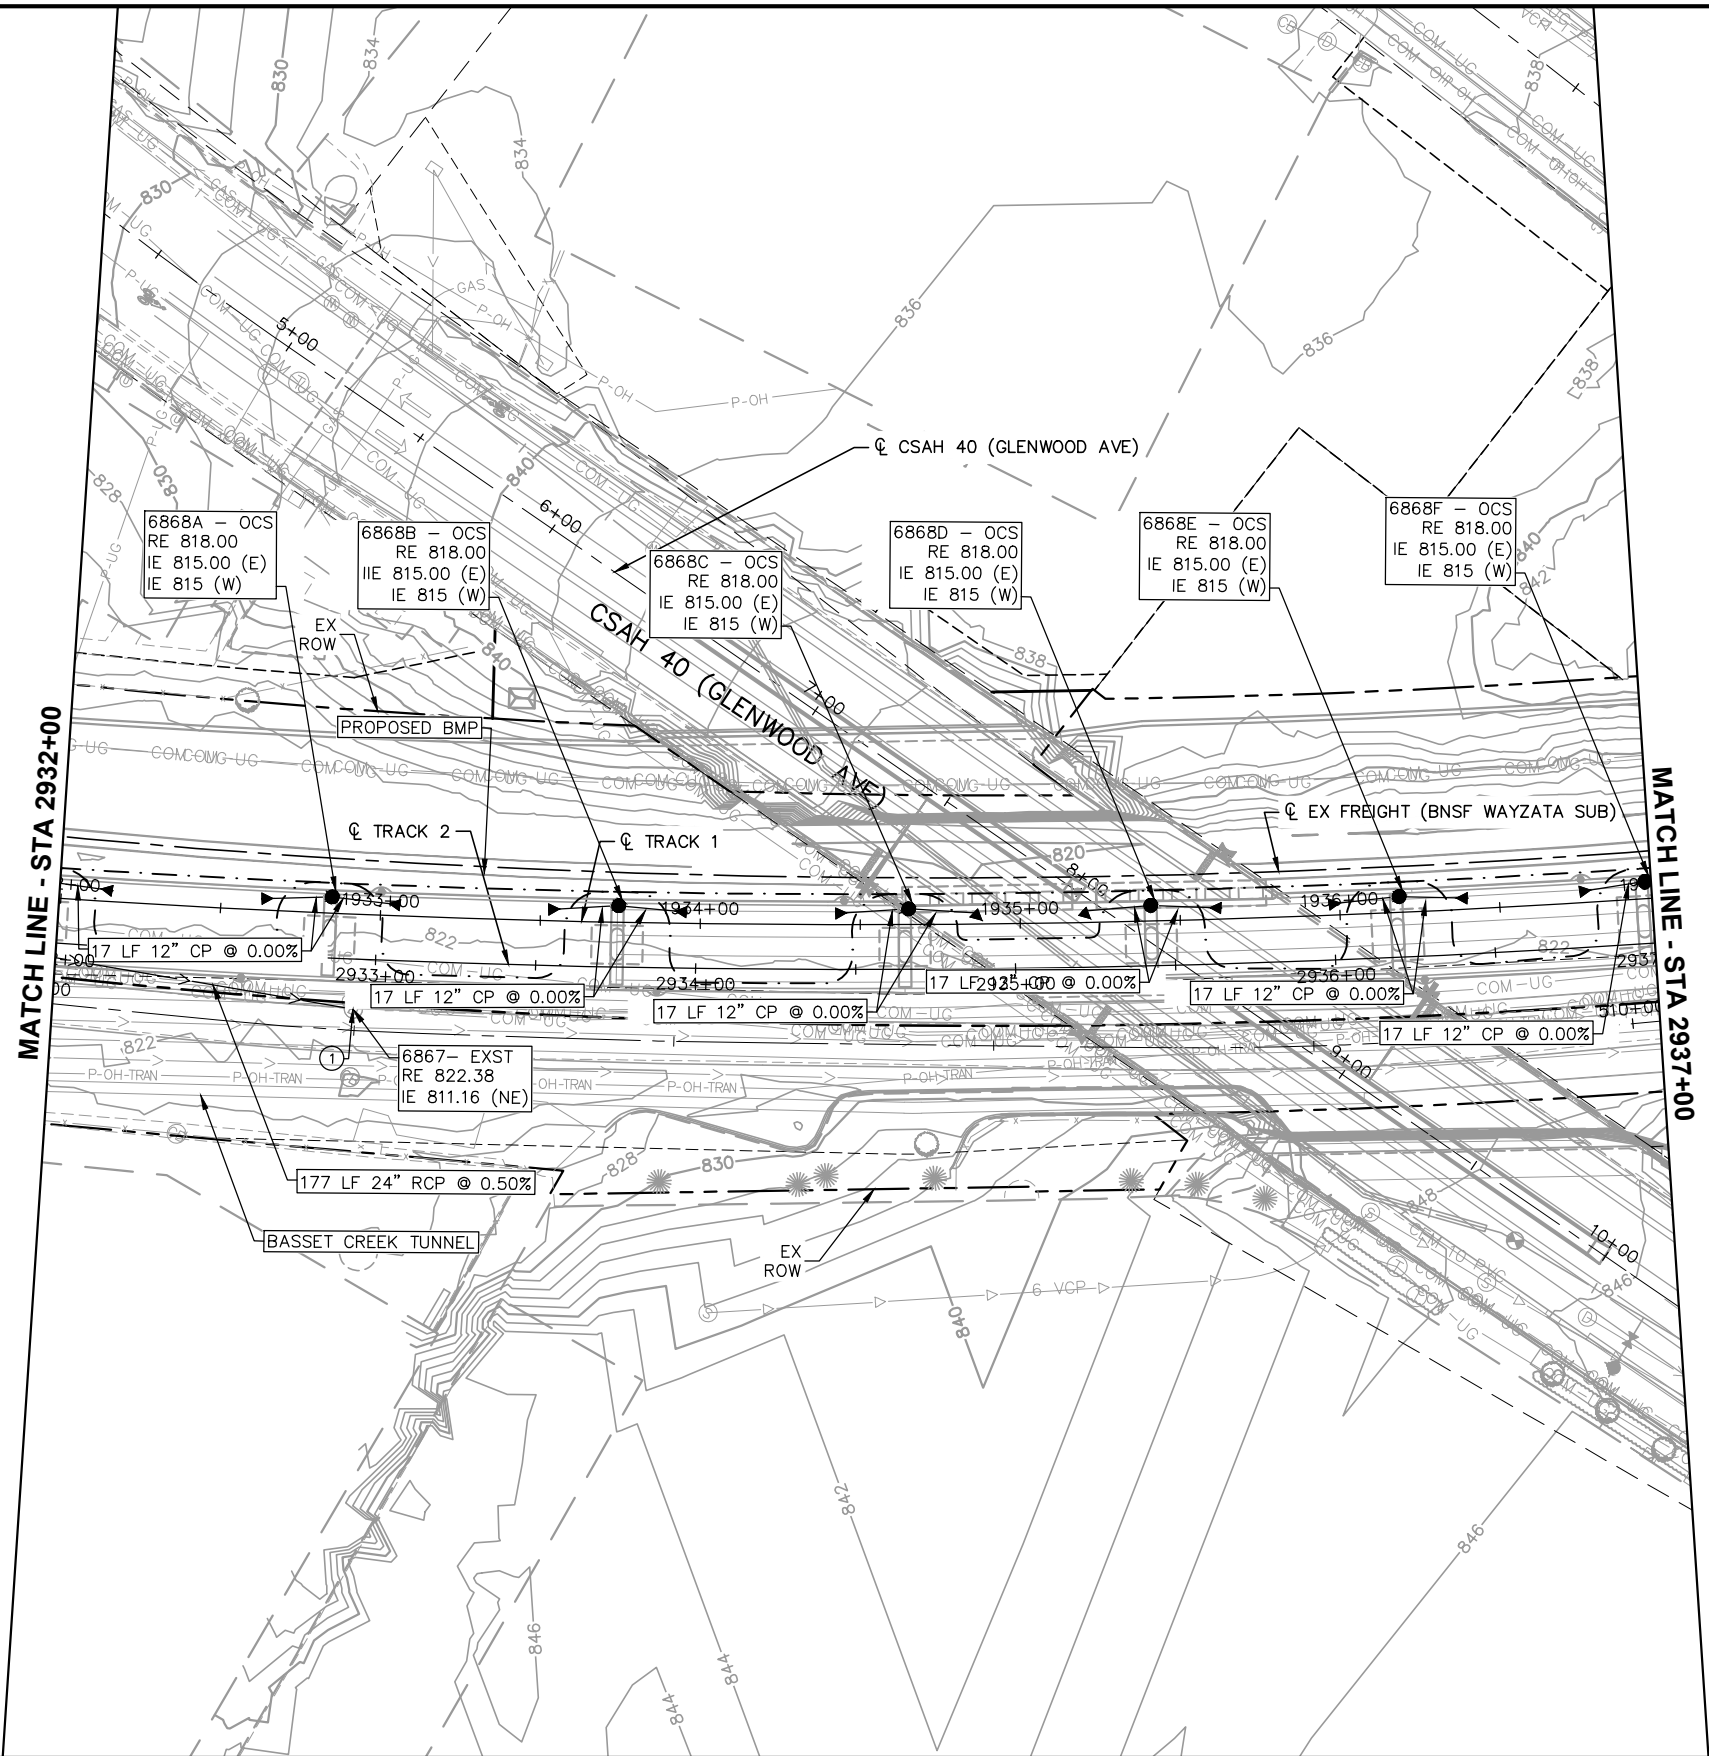

| NO. | DATE | BY | CHECK | DESIGN | REVISION / SUBMITTAL |
|-----|------|----|-------|--------|----------------------|
|     |      |    |       |        |                      |
|     |      |    |       |        |                      |
 



**Sambatek**  
www.sambatek.com  
Engineering | Surveying | Planning | Environmental



**METROPOLITAN**  
COUNCIL

**60% SUBMISSION - 09/28/15**




**SOUTHWEST**  
Green Line LRT Extension




| CIVIL EAST - VOLUME 8<br>DRAINAGE<br>PLAN<br>STA 2932+00 TO STA 2937+00 |                                        |
|-------------------------------------------------------------------------|----------------------------------------|
| DISCIPLINE:<br><b>DRAINAGE</b>                                          | SHEET NAME:<br><b>E4-STM-PLN - 019</b> |

| SHEET |
|-------|
| 87    |
| OF    |
| 95    |

Sep. 21 2015 04:29 pm V:\3400\_ADC\CAD\segment e4\plan sheets\storm sewer\E4--STM--PLN.dwg By: 554

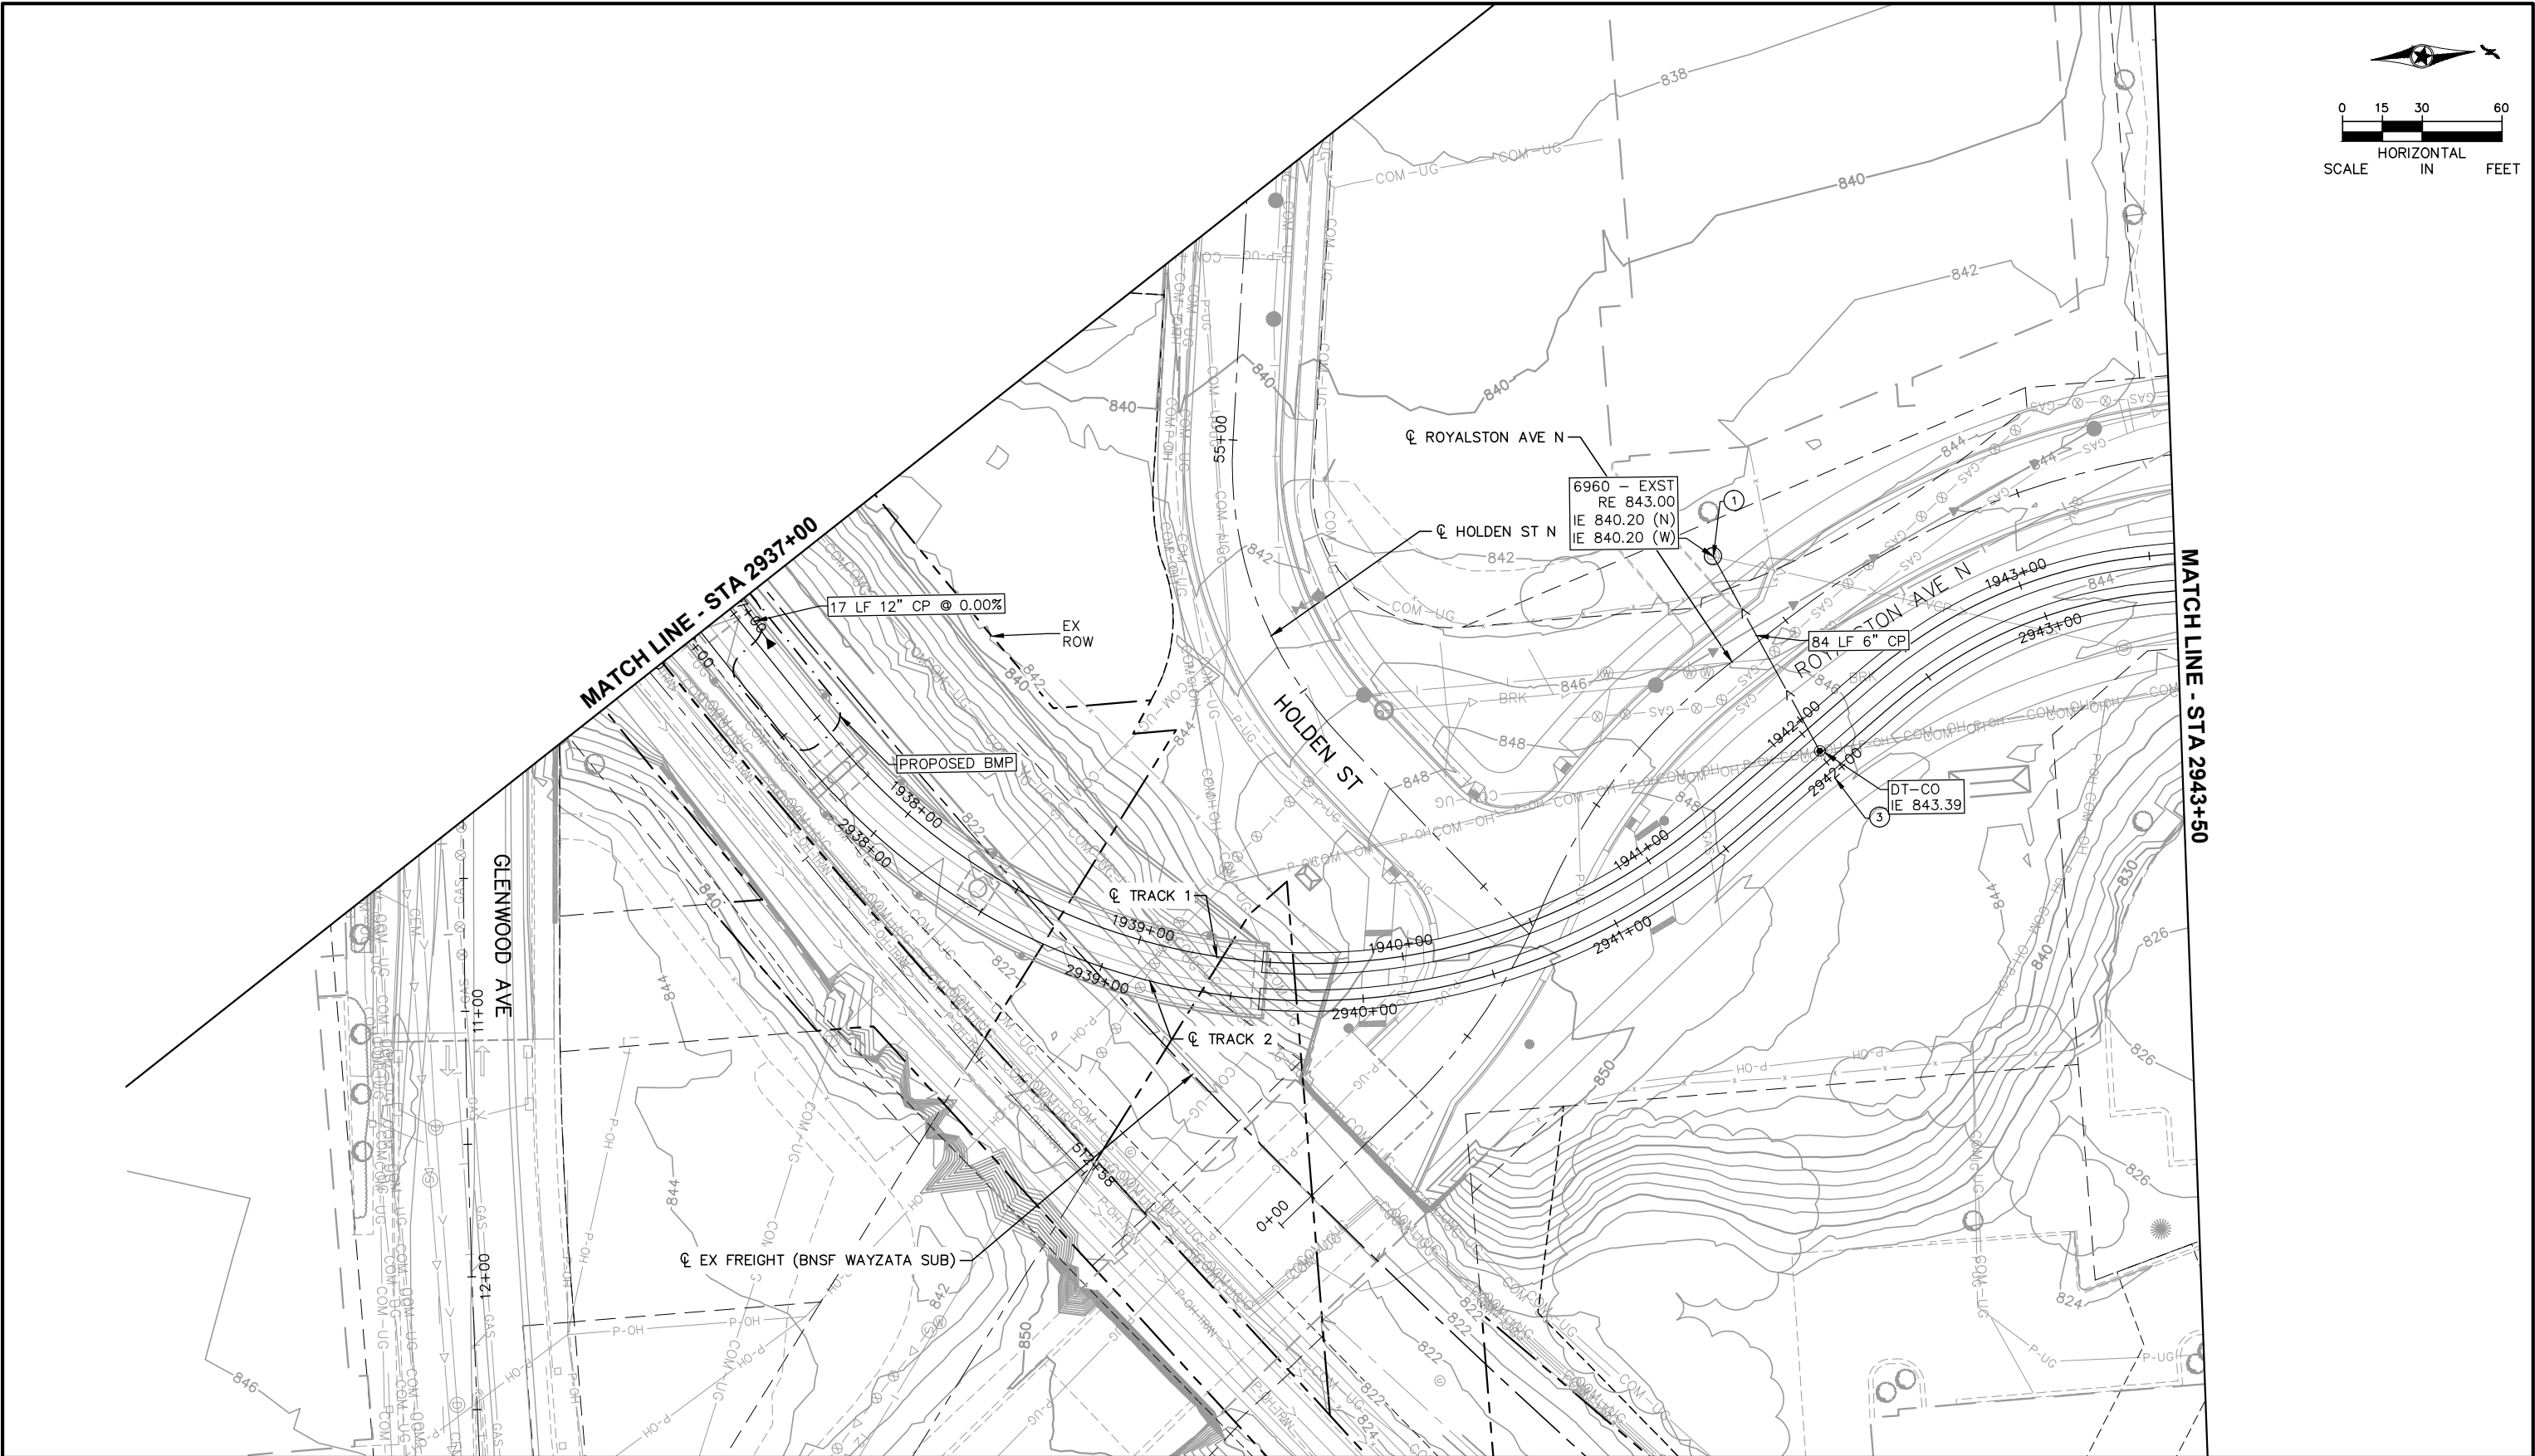

| NO. | DATE | BY | CHECK | DESIGN | REVISION / SUBMITTAL |
|-----|------|----|-------|--------|----------------------|
|     |      |    |       |        |                      |
|     |      |    |       |        |                      |
 



60% SUBMISSION - 09/28/15



**CIVIL EAST - VOLUME 8**

**DRAINAGE PLAN**



**STA 2937+00 TO STA 2943+50**

DISCIPLINE: **DRAINAGE**


SHEET NAME: **E4-STM-PLN - 020**

**SHEET 88 OF 95**

Sep. 21 2015 04:30 pm V:\3400\_ADC\CAD\segment e4\plan sheets\storm sewer\E4--STM--PLN.dwg By: 554

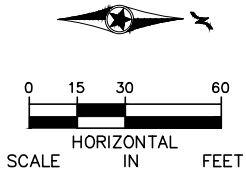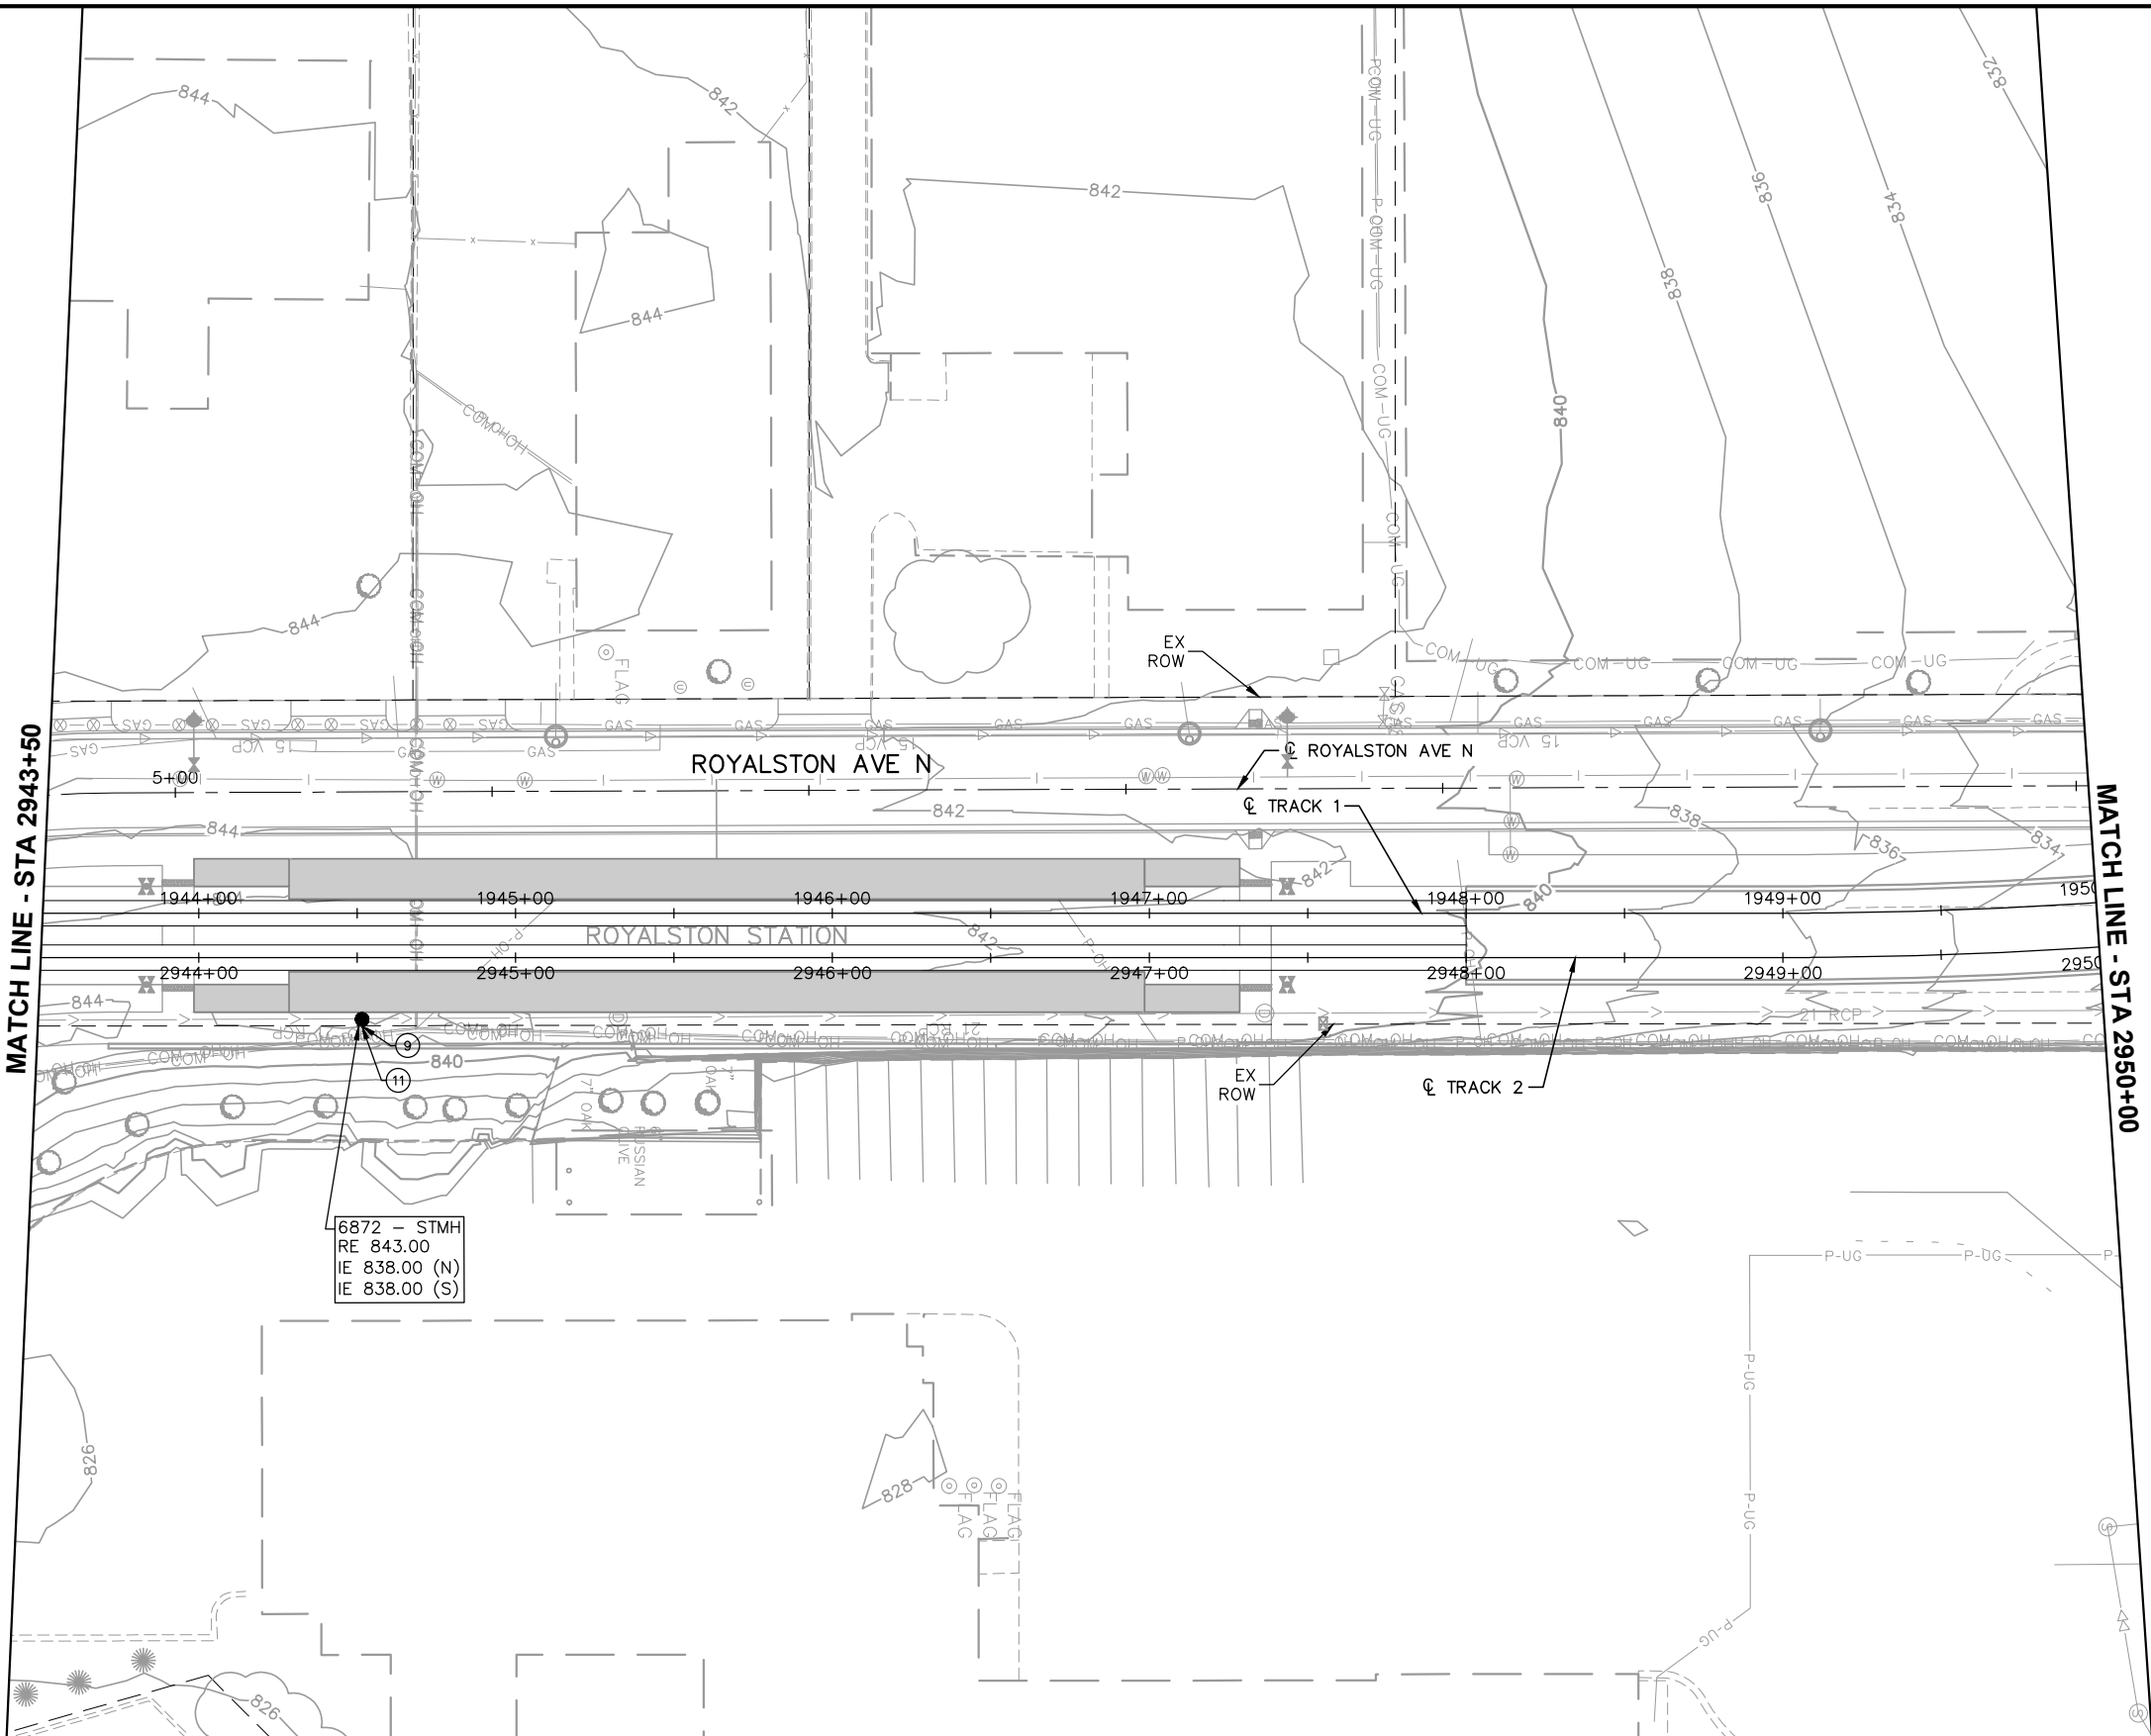

| NO. | DATE | BY | CHECK | DESIGN | REVISION / SUBMITTAL |
|-----|------|----|-------|--------|----------------------|
|     |      |    |       |        |                      |
|     |      |    |       |        |                      |
 



60% SUBMISSION - 09/28/15





CIVIL EAST - VOLUME 8  
DRAINAGE  
PLAN  
STA 2943+50 TO STA 2950+00

DISCIPLINE: DRAINAGE      SHEET NAME: E4-STM-PLN - 021


SHEET  
89  
OF  
95



Sep. 21 2015 04:30 pm v:\3400\_ADC\CAD\segment e4\plan sheets\storm sewer\E4--STM--PLN.dwg By: 554

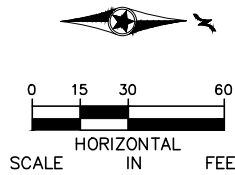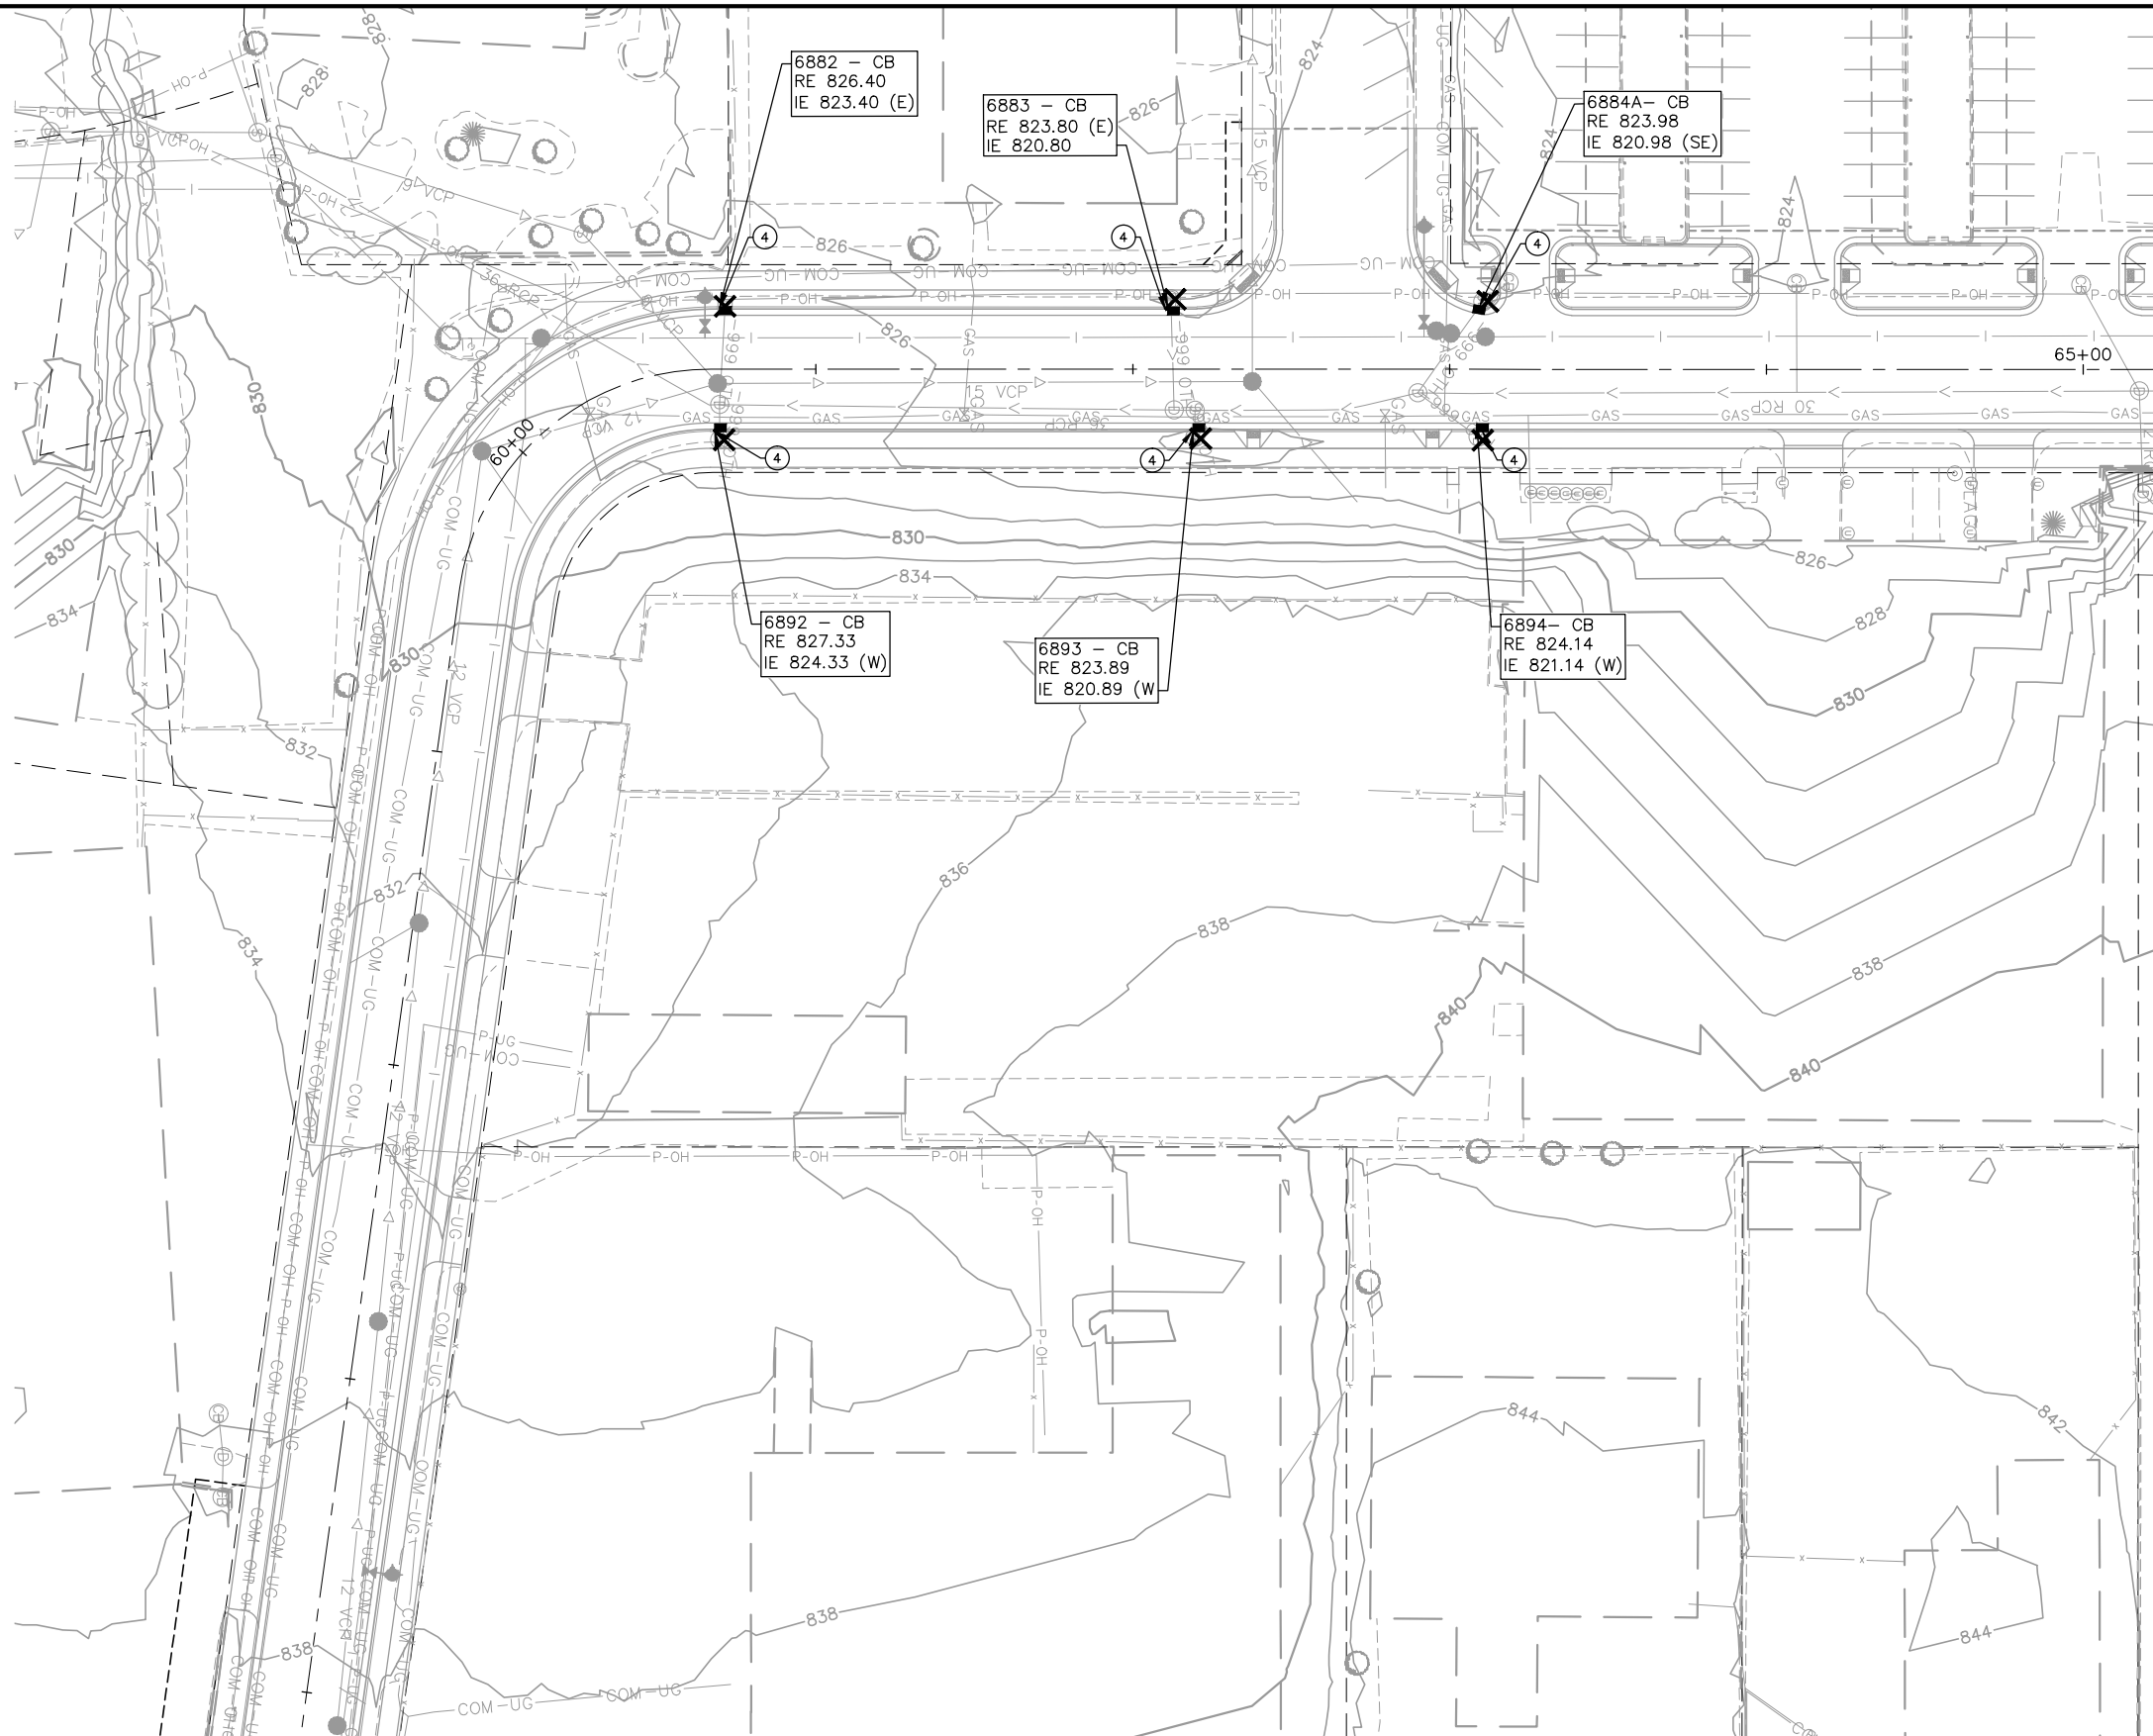

| NO. | DATE | BY | CHECK | DESIGN | REVISION / SUBMITTAL |
|-----|------|----|-------|--------|----------------------|
|     |      |    |       |        |                      |
|     |      |    |       |        |                      |
 



60% SUBMISSION - 09/28/15





CIVIL EAST - VOLUME 8  
DRAINAGE  
PLAN  
HOLDEN ST

DISCIPLINE: DRAINAGE

SHEET NAME: E4-STM-PLN - 022

SHEET  
90  
OF  
95

Sep. 21 2015 04:31 pm V:\3400\_ADC\CAD\segment e4\plan sheets\storm sewer\E4--STM--PLN.dwg By: 554

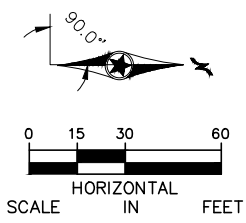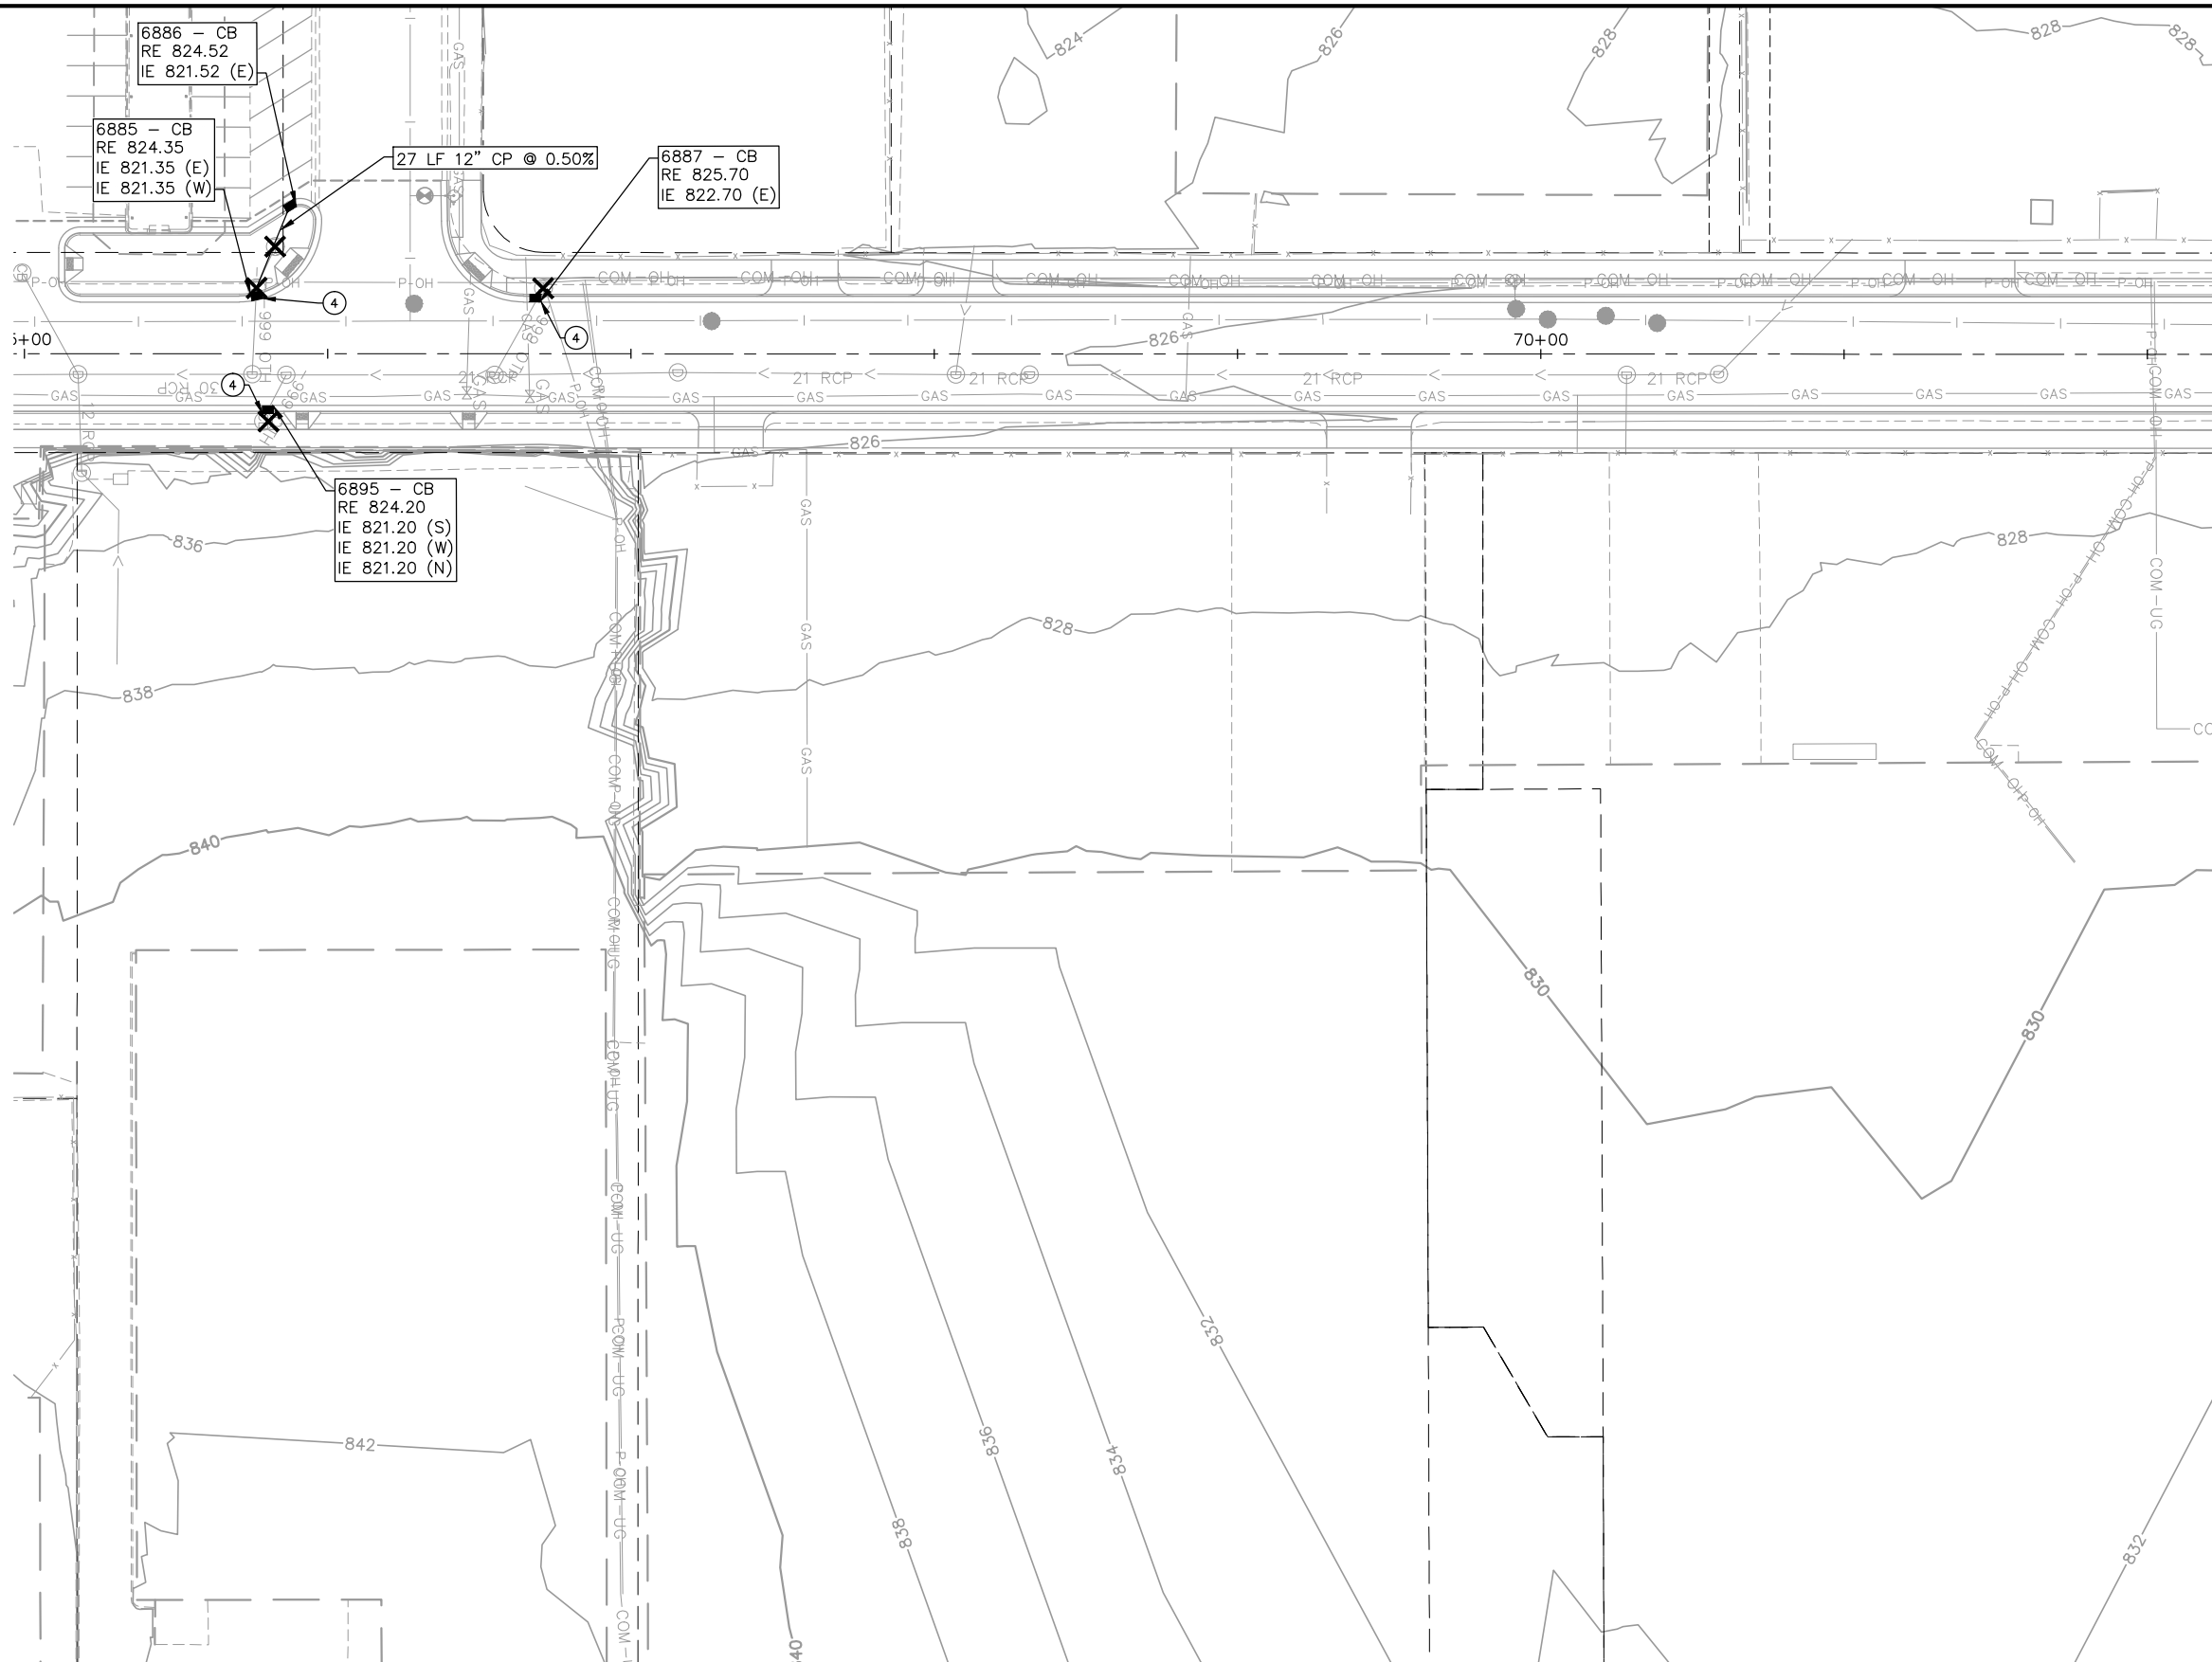

| NO. | DATE | BY | CHECK | DESIGN | REVISION / SUBMITTAL |
|-----|------|----|-------|--------|----------------------|
|     |      |    |       |        |                      |
|     |      |    |       |        |                      |
|     |          |
|-----|----------|
| XXX | XXX      |
| XXX | XX/XX/XX |

60% SUBMISSION - 09/28/15

CIVIL EAST - VOLUME 8

DRAINAGE

PLAN



BORDER AVE

DISCIPLINE: DRAINAGE


SHEET NAME: E4-STM-PLN - 023

SHEET 91 OF 95

Sep. 21 2015 04:32 pm v:\3400\_ADC\CAD\segment e4\plan sheets\storm sewer\E4--STM--PLN.dwg By: 554

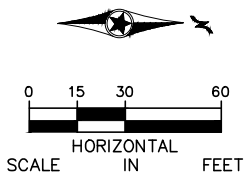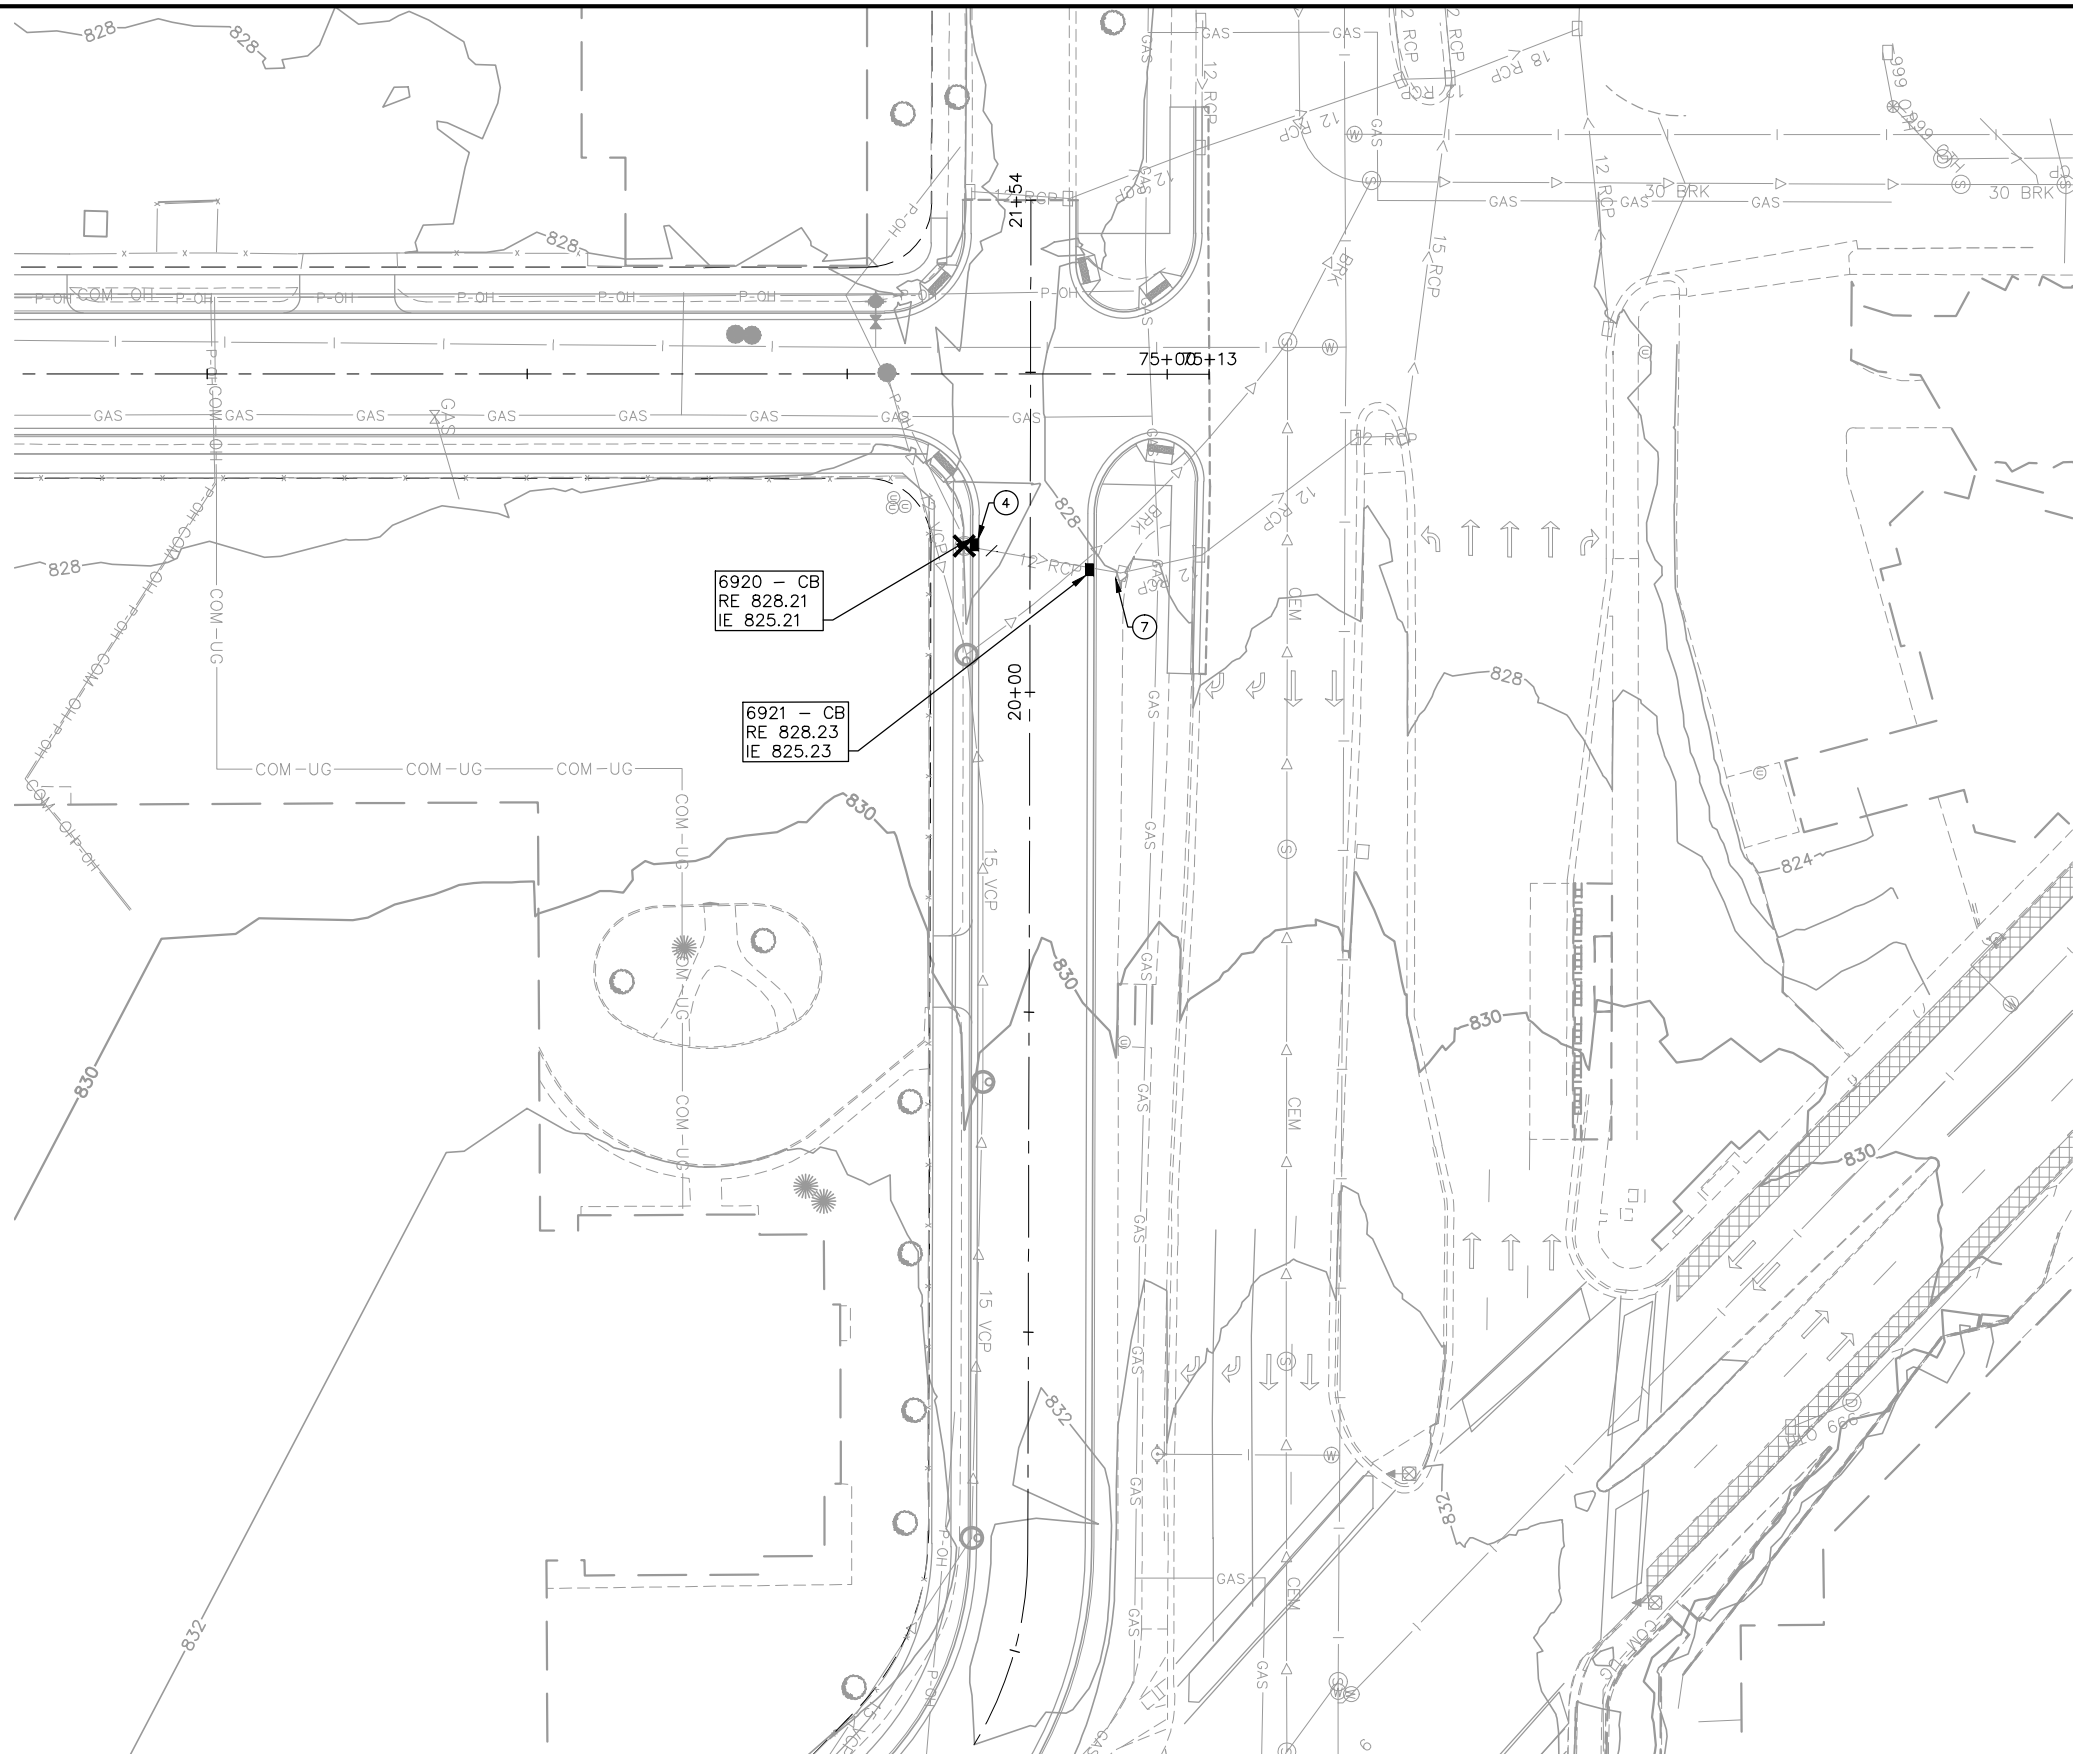

| NO. | DATE | BY | CHECK | DESIGN | REVISION / SUBMITTAL |
|-----|------|----|-------|--------|----------------------|
|     |      |    |       |        |                      |
|     |      |    |       |        |                      |
 





60% SUBMISSION - 09/28/15





CIVIL EAST - VOLUME 8  
DRAINAGE  
PLAN  
ROYALSTON AVE

DISCIPLINE: DRAINAGE

SHEET NAME: E4-STM-PLN - 024

SHEET  
92  
OF  
95

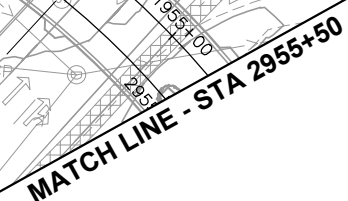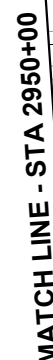

[illegible]

**METROPOLITAN**  
COUNCIL





## DISCIPLINE:

|  |             |
|--|-------------|
|  | SHEET NAME: |
|--|-------------|

E4-STM-PLN - 025

95

Sep. 21 2015 04:34 pm V:\3400\_ADC\CAD\segment e4\plan sheets\storm sewer\E4--STM--PLN.dwg By: 554

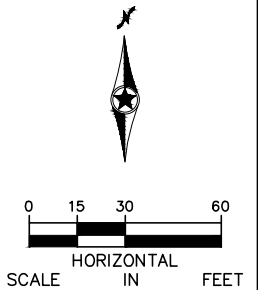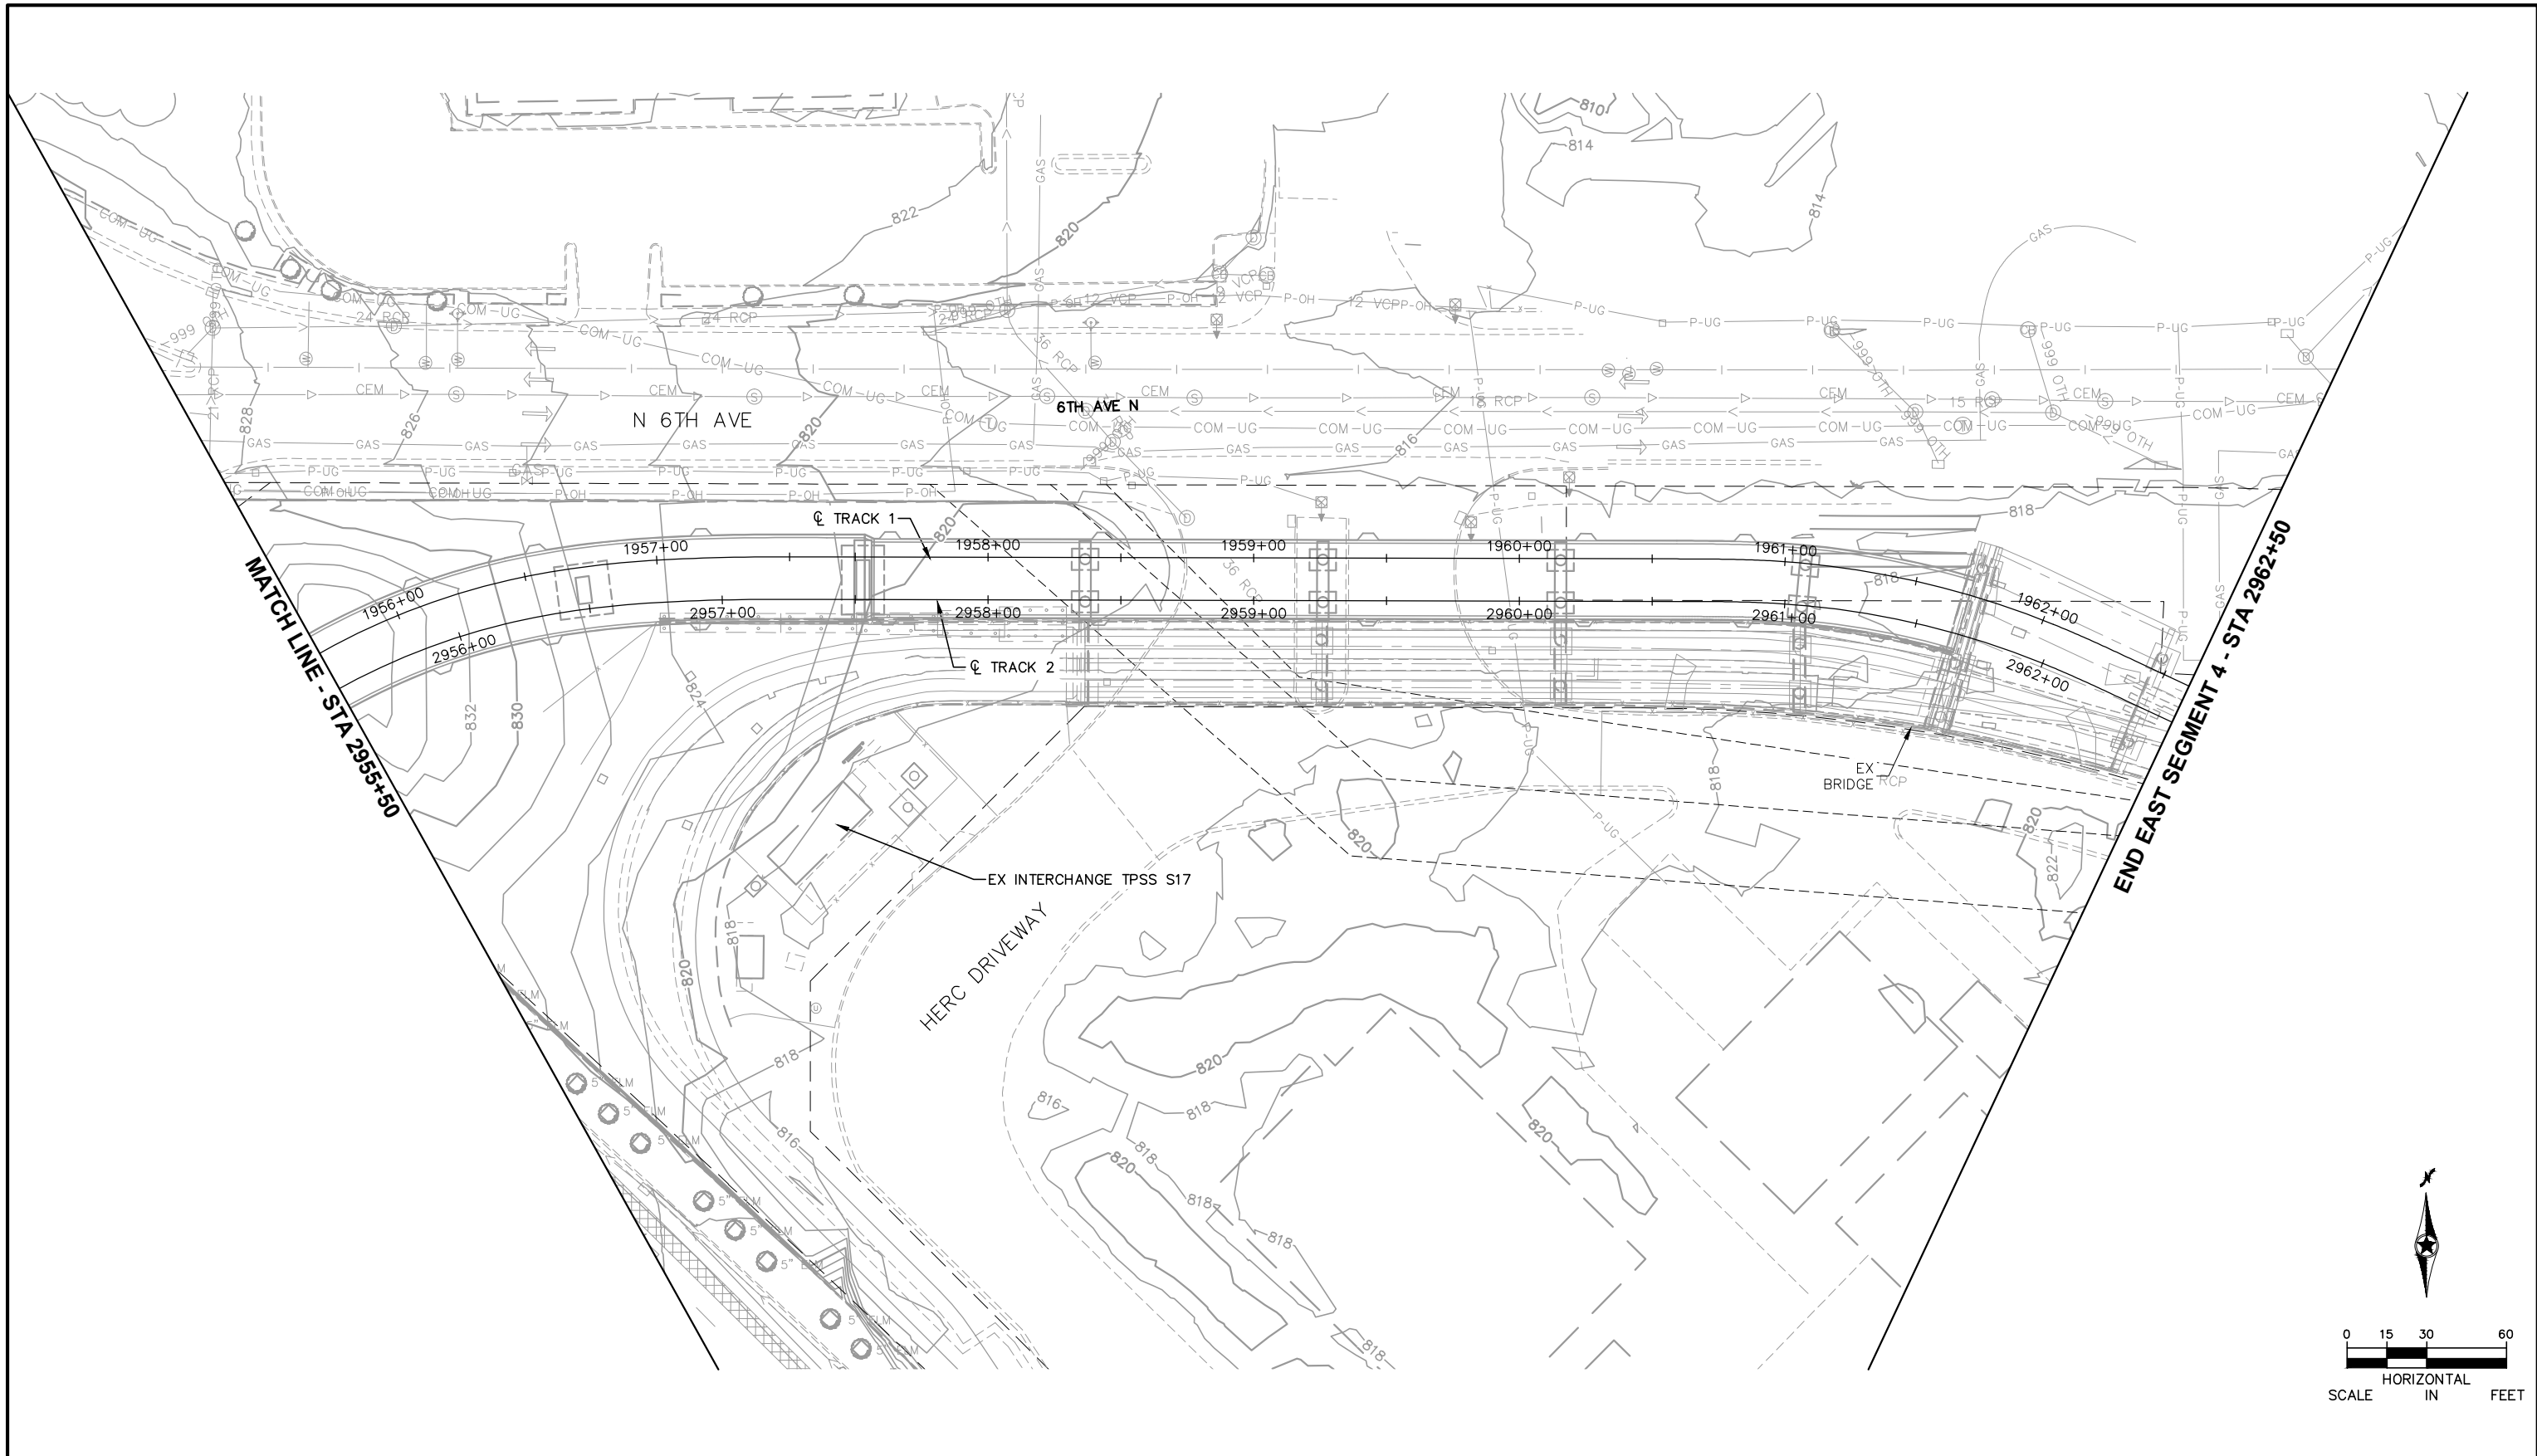

| NO. | DATE | BY | CHECK | DESIGN | REVISION / SUBMITTAL |
|-----|------|----|-------|--------|----------------------|
|     |      |    |       |        |                      |
|     |      |    |       |        |                      |
60% SUBMISSION - 09/28/15




CIVIL EAST - VOLUME 8  
DRAINAGE  
PLAN  
STA 2955+50 TO STA 2962+50

DISCIPLINE: DRAINAGE  
SHEET NAME: E4-STM-PLN - 026

SHEET 94 OF 95

Sep. 21 2015 03:04 pm v:\3400\_ADC\CAD\SEGMENT E1\PLAN SHEETS\STORM SEWER\EO-STM-NTS.dwg By: 498

MNDOT AND CITY STANDARD PLATES LIST

| SOURCE                                  | PLATE NO. | DESCRIPTION                                                                           |
|-----------------------------------------|-----------|---------------------------------------------------------------------------------------|
| MINNESOTA DEPARTMENT OF TRANSPORTATION* | 3000L     | REINFORCED CONCRETE PIPE (5 SHEETS)                                                   |
|                                         | 3008G     | GASKET JOINT FOR R.C. PIPE (2 SHEETS)                                                 |
|                                         | 3007E     | SHEAR REINFORCEMENT FOR PRECAST DRAINAGE STRUCTURES                                   |
|                                         | 3100G     | CONCRETE APRON FOR REINFORCED CONCRETE PIPE                                           |
|                                         | 3133D     | RIPRAP AT RCP OUTLETS                                                                 |
|                                         | 4007C     | PRECAST MECHANICAL JOINT SEWER MANHOLE                                                |
|                                         | 4010H     | CONCRETE SHORT CONE & ADJUSTING RING (SECTIONAL CONCRETE)                             |
|                                         | 4011E     | PRECAST CONCRETE BASE                                                                 |
|                                         | 4020J     | MANHOLE OR CATCH BASIN (FOR USE WITH OR WITHOUT TRAFFIC LOADS) (2 SHEETS)             |
|                                         | 4022A     | MANHOLE OR CATCH BASIN COVER (3 ft. X 2 ft. OPENING)                                  |
|                                         | 4026A     | CONCRETE ENCASED CONCRETE ADJUSTING RINGS                                             |
|                                         | 4101D     | RING CASTING FOR MANHOLE OR CATCH BASIN                                               |
|                                         | 4110F     | COVER CASTING FOR MANHOLE (FOR USE IN ALL TRAFFIC AREAS) – CASTING NO. 715 AND 716    |
|                                         | 4129G     | CATCH BASIN FRAME CASTING (FOR SQUARE GRATE) - CASTING NO. 802A                       |
|                                         | 4132F     | CATCH BASIN FRAME CASTING (FOR SQUARE GRATE) - CASTING NO. 805                        |
|                                         | 4140D     | SPECIAL GRATE CASTINGS FOR CATCH BASIN (CONVEX AND CONCAVE) - CASTING NO. 720 AND 721 |
|                                         | 4143E     | STOOL GRATE & CONCRETE FRAME (MEDIAN DRAINS) - CASTING NO. 731                        |
|                                         | 4152C     | CATCH BASIN GRATE CASTING - CASTING NO. 814A                                          |
|                                         | 4154B     | CATCH BASIN GRATE CASTING - CASTING NO. 816                                           |
|                                         | 4160D     | CURB BOX CASTING FOR CATCH BASIN - CASTING NO. 823A AND 833A                          |
|                                         | 8150C     | INSTALLATION OF CULVERT MARKERS                                                       |
| CITY OF HOPKINS                         | DGN-5     | SILT FENCE DETAIL                                                                     |
|                                         | SS-3      | STANDARD SANITARY SEWER MANHOLE                                                       |
|                                         | SS-6      | WATERTIGHT CASTING - MANHOLE                                                          |
|                                         | SS-7      | WATERTIGHT CASTING - FLAT SLAB MANHOLE                                                |
|                                         | ST-1      | STORM SEWER MANHOLE WITH CONE SECTION                                                 |
|                                         | ST-2      | CATCH BASIN (MAX. DEPTH 4.5')                                                         |
|                                         | ST-3      | FLARED END SECTION WITH TRASH GUARD                                                   |
|                                         | ST-3A     | RIPRAP DETAIL FOR FLARED END SECTIONS                                                 |
|                                         | ST-4      | CATCH BASIN DETAIL                                                                    |
|                                         | ST-5      | PRECAST STORM SEWER CATCH BASIN MANHOLE WITH REINFORCED CONCRETE TOP SLAB             |
|                                         | ST-6      | STORM SEWER BEDDING                                                                   |
|                                         | ST-9      | SUMP CATCH BASIN MANHOLE                                                              |
|                                         | ST-10     | TYPICAL TREATMENT POND                                                                |
|                                         | ST-10A    | WETLAND MITIGATION DETAIL                                                             |
|                                         | ST-11     | TYPICAL TREATMENT POND                                                                |
|                                         | ST-12     | SKIMMER STRUCTURE                                                                     |
|                                         | ST-13     | ALTERNATE SKIMMER STRUCTURE                                                           |
|                                         | ST-14     | ALTERNATE SKIMMER STRUCTURE                                                           |
|                                         | ST-16     | SKIMMER STRUCTURE - WEIR MANHOLE                                                      |
| CITY OF ST LOUIS PARK                   | SS-1      | MANHOLE COVER                                                                         |
|                                         | SS-2      | TYPE B CATCH BASIN                                                                    |
|                                         | SS-3      | TYPE C MH-CB                                                                          |
|                                         | SS-4      | FLARED END SECTION                                                                    |

| SOURCE              | PLATE NO.    | DESCRIPTION                                                      |
|---------------------|--------------|------------------------------------------------------------------|
| CITY OF MINNEAPOLIS | SEWR-1000-R1 | TYPICAL MANHOLE CONSTRUCTION (MNDOT DESIGN F MODIFIED)           |
|                     | SEWR-1001-R1 | PRECAST RISER SECTIONS                                           |
|                     | SEWR-1003    | MANHOLE BASE SLAB                                                |
|                     | SEWR-1004    | SHORT CONE TOP SLAB                                              |
|                     | SEWR-1008-R1 | PRECAST CATCH BASIN POT (MNDOT DESIGN N)                         |
|                     | SEWR-1009    | CATCH BASIN INSTALLATION                                         |
|                     | SEWR-1010    | CATCH BASIN STRUCTURE REQUIREMENTS                               |
|                     | SEWR-2000    | MANHOLE COVER CITY LOGO                                          |
|                     | SEWR-2001    | SELF-SEALING MANHOLE COVER                                       |
|                     | SEWR-2002    | SIDEWALK COVER                                                   |
|                     | SEWR-2003    | CIRCULAR VANE GRATE                                              |
|                     | SEWR-2004    | STANDARD PROFILE MANHOLE RING CASTING                            |
|                     | SEWR-2005    | LOW PROFILE MANHOLE RING CASTING                                 |
|                     | SEWR-2006    | CATCH BASIN CASTING                                              |
|                     | SEWR-2007    | CURB BOX CASTING FOR CATCH BASIN                                 |
|                     | SEWR-2008    | CATCH BASIN GRATE TYPE "V"                                       |
|                     | SEWR-3001    | WATERTIGHT PIPE CONNECTIONS                                      |
|                     | SEWR-3004    | CONCRETE PIPE TIES                                               |
|                     | SEWR-3005    | RIPRAP AT RC PIPE OUTLETS (1 OF 2)                               |
|                     | SEWR-3006    | RIPRAP AT RC PIPE-ARCH OUTLETS (2 OF 2)                          |
|                     | SEWR-3010    | RC PIPE FLARED END/APRON TRASH GUARD                             |
|                     | SEWR-4000    | SHEAR REINFORCEMENT FOR PRECAST DRAINAGE STRUCTURES              |
|                     | SEWR-4001    | RC PIPE 66" AND UNDER (R-4 CONFINED O-RING GASKET JOINT, 1 OF 2) |
|                     | SEWR-4014    | CONCRETE APRON FOR RC PIPE                                       |
|                     | SEWR-4015    | PVC PIPE STANDARDS                                               |
|                     | SEWR-4016    | SLOTTED DRAIN FOR 12" THROUGH 30" DIAMETER CM PIP                |
|                     | SEWR-7000    | PARK BOARD MANHOLE COVER CITY LOGO                               |
|                     | SEWR-7001    | PARK BOARD CATCH BASIN GRATE TYPE "V"                            |
|                     | SEWR-7002    | PARK BOARD GREEN SPACE INLET GRATE                               |
|                     | SEWR-7003    | PARK BOARD NARROW TYPE 1 CATCH BASIN GRATE                       |
|                     | SEWR-7004    | PARK BOARD NARROW TYPE 2 CATCH BASIN GRATE                       |
|                     | SEWR-7005    | PARK BOARD NARROW TYPE 3 CATCH BASIN GRATE                       |
|                     | SEWR-7006    | PARK BOARD CATCH BASIN GRATE 814A MNDOT STYLE                    |
|                     | SEWR-7007    | PARK BOARD SLOTTED RECTANGULAR CATCH BASIN GRATE                 |
|                     | SEWR-7008    | PARK BOARD RECTANGULAR CATCH BASIN GRATE                         |
|                     | SEWR-7009    | PARK BOARD SLOTTED SQUARE CATCH BASIN GRATE                      |

\*TYPE B-5, B-9, M-11, AND A-7 CASTING ASSEMBLIES ASSUMED

| NO. | DATE | BY | CHECK | DESIGN | REVISION / SUBMITTAL |
|-----|------|----|-------|--------|----------------------|
|     |      |    |       |        |                      |
|     |      |    |       |        |                      |
|  |  |
|--|--|
|  |  |
|  |  |
|  |  |
|  |  |
|  |  |
|  |  |
|  |  |
|  |  |
|  |  |
|  |  |



60% SUBMISSION - 09/28/15



CIVIL EAST - VOLUME 8  
STANDARD PLATES LIST

DISCIPLINE: DRAINAGE

SHEET NAME: E0-STM-NTS-003